


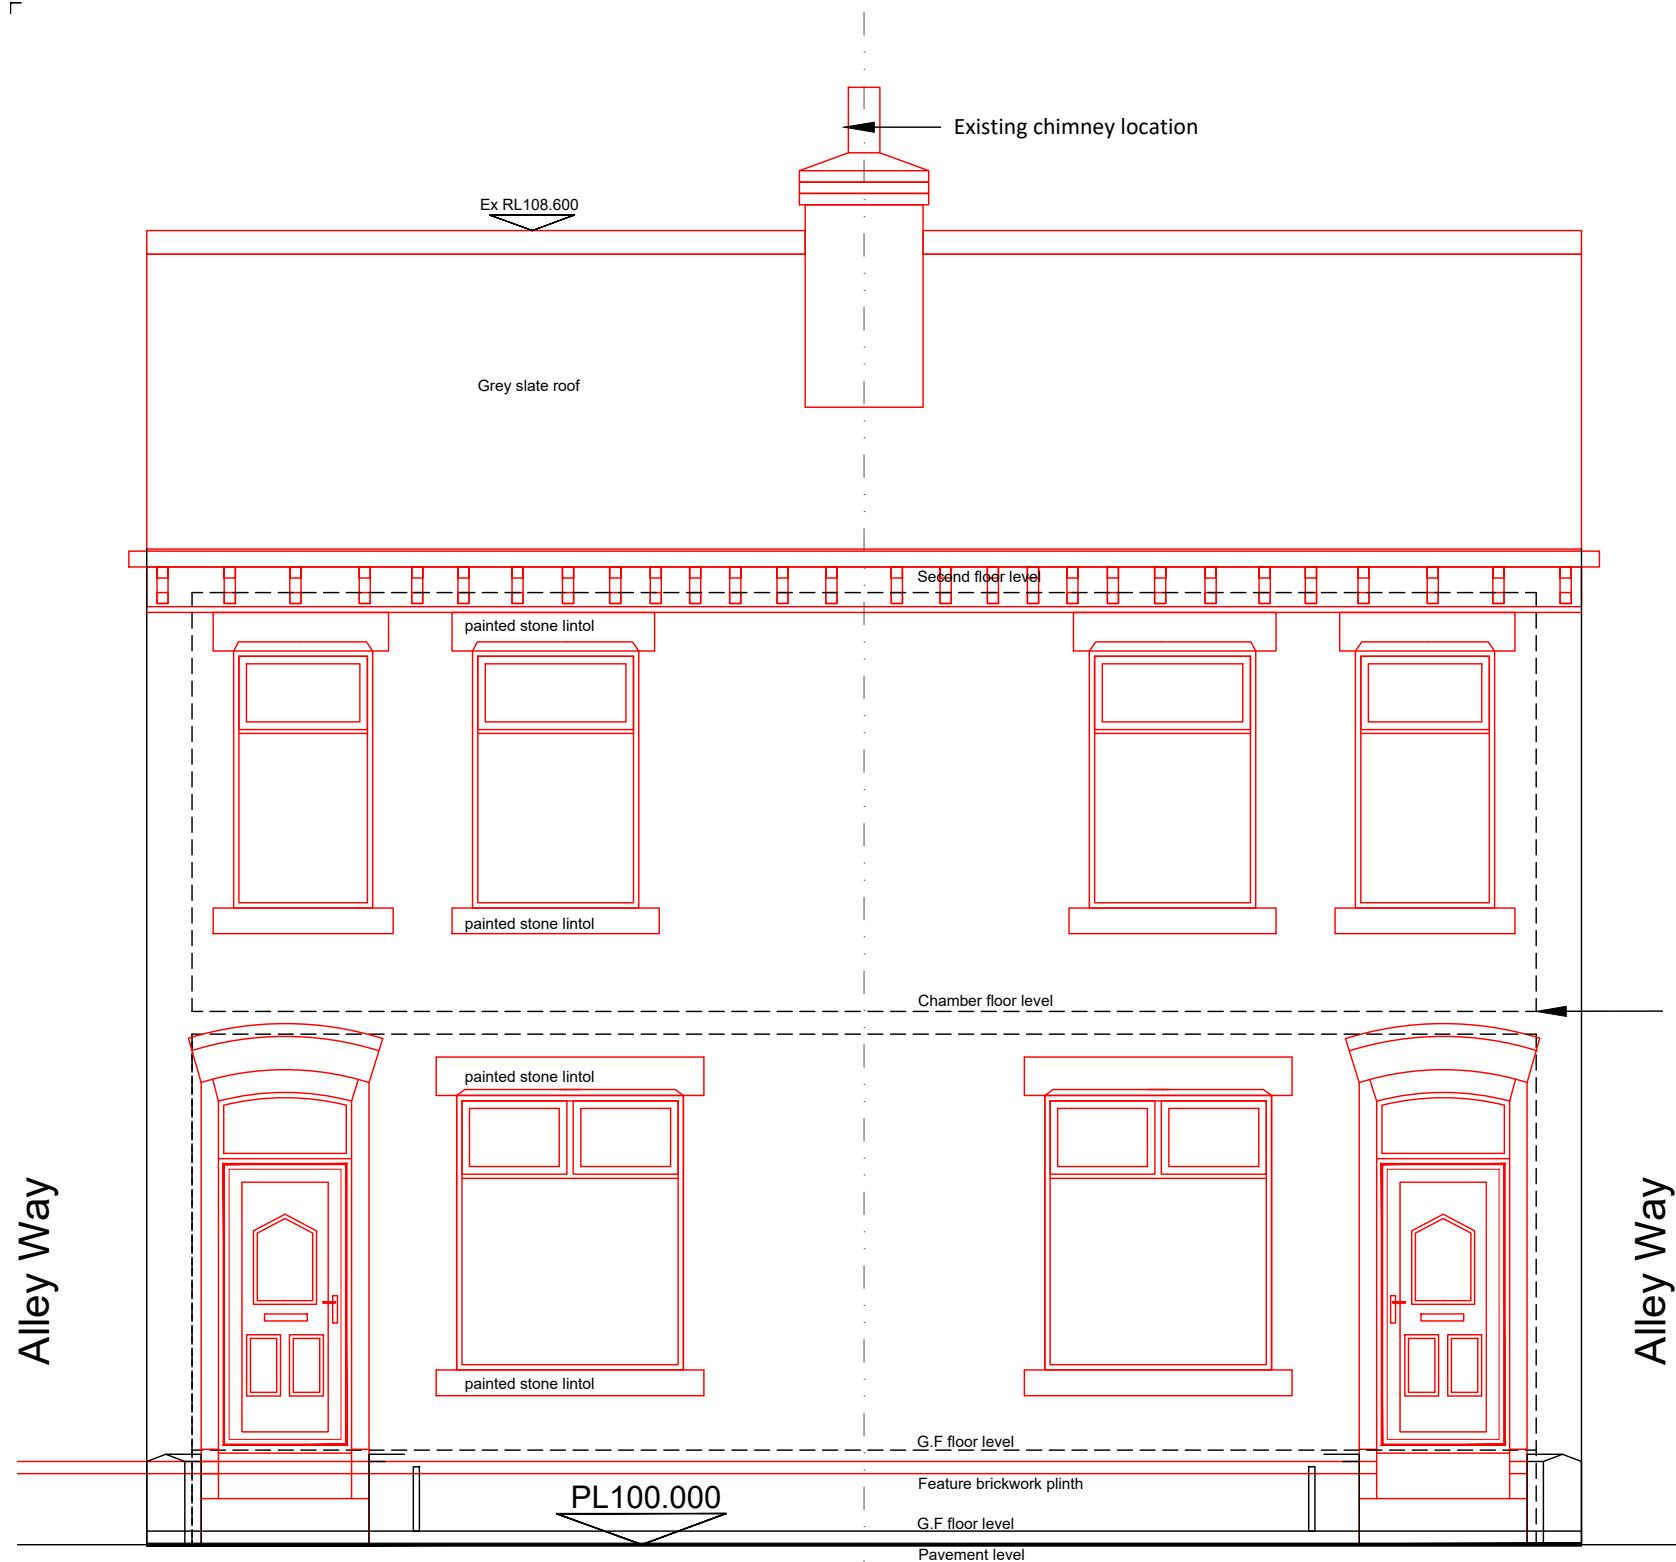


Existing Front Elevation
scale 1:50


PLANNING DRAWING - scheme 2

© This Drawing & Design is the copyright of QCD and should not be reproduced without written consent.

Contractors are to check all levels & dimensions on site prior to site works commencing & report discrepancies to the Designers.

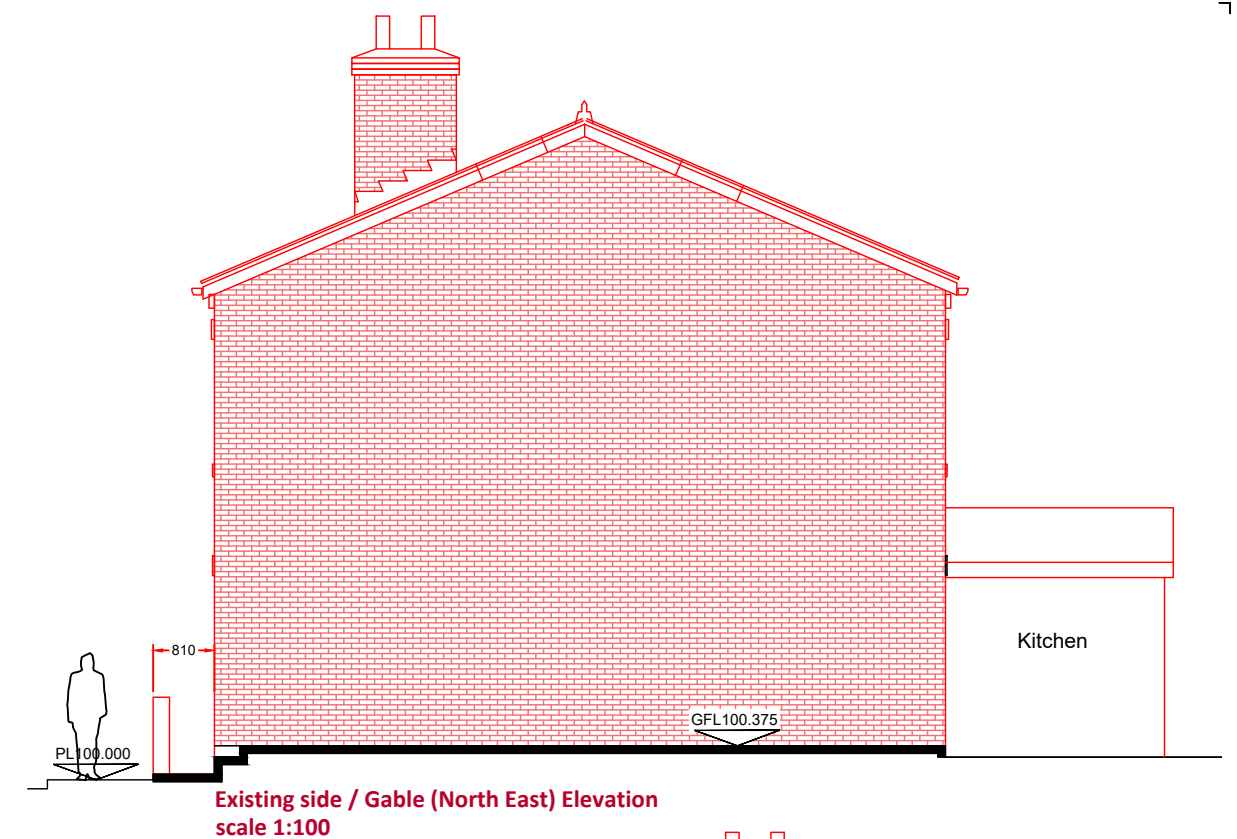

Existing side / Gable (North East) Elevation
scale 1:100

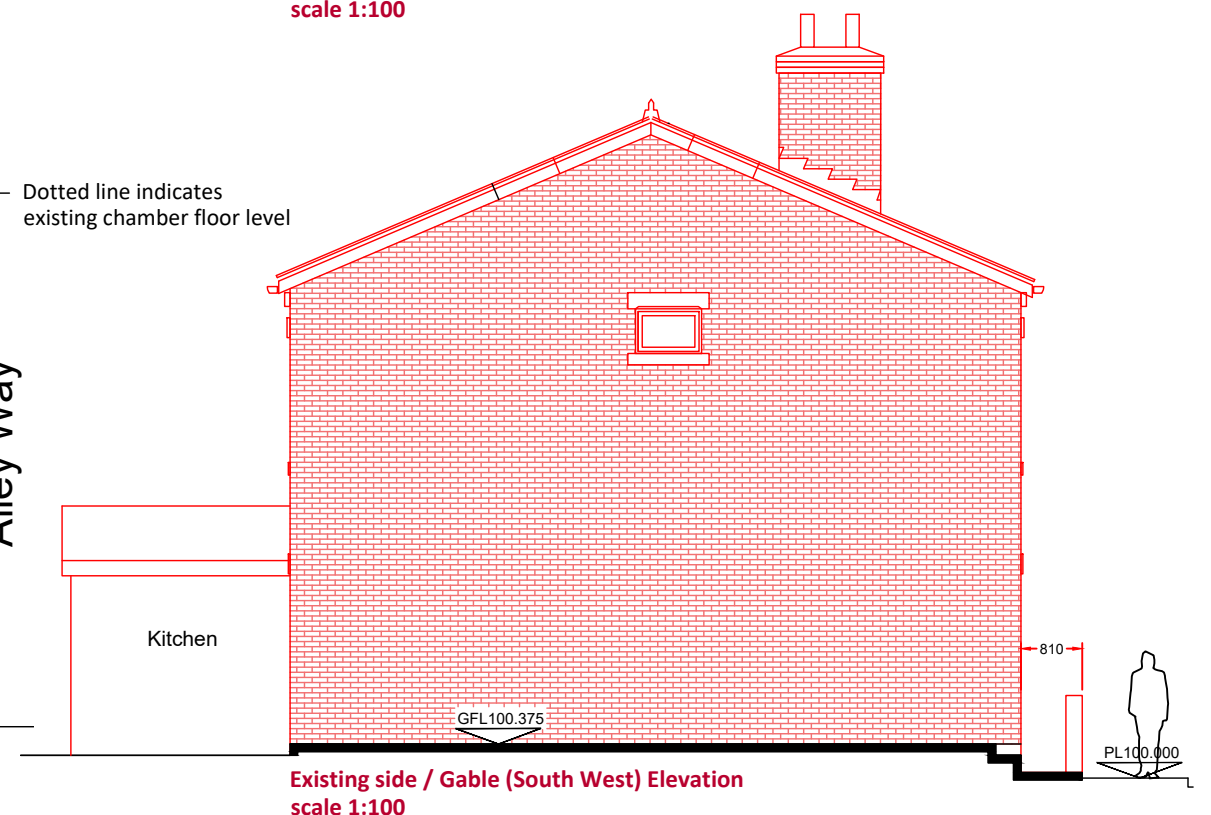

Existing side / Gable (South West) Elevation
scale 1:100

Project:	27 & 29 Lake Bank Road Hollingworth Lake	Original Size:	A3	Project Number:	1026
Title:	Existing Front Elevation	Drawing Number:	DR-P2 -1026 - 07		
Client:	Mr John Howarth				
Date:	28/02/2022				
Tel :-	07756 910210				
Email :-	qualitycreativedesign@gmail.com				

QCD

Quality Creative Design
ARCHITECTURAL SERVICES