


The use of this data by the recipient acts as an agreement of the following statements. Do not use this data if you do not agree with any of the following statements:-

Ryder Architecture has co-ordinated relevant information received from third parties, but are not responsible for the content of the information received from others.


The controlled version of this drawing should be viewed in DWF or PDF format not DWG or other formats. All prints of this drawing must be made in full colour.

Where this drawing has been based upon Ordnance Survey data, it has been reproduced under the terms of Ryder Licence No. 100000144. Reproduction of this drawing in whole or in part is prohibited without the prior permission of Ordnance Survey.

Do not scale the drawing. Use figured dimensions in all cases. Check all dimensions on site. Report any discrepancies in writing to Ryder before proceeding.

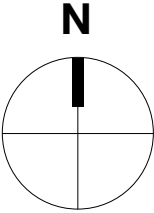

- Legend:
- Site boundary
 - Right of way
 - Site ownership

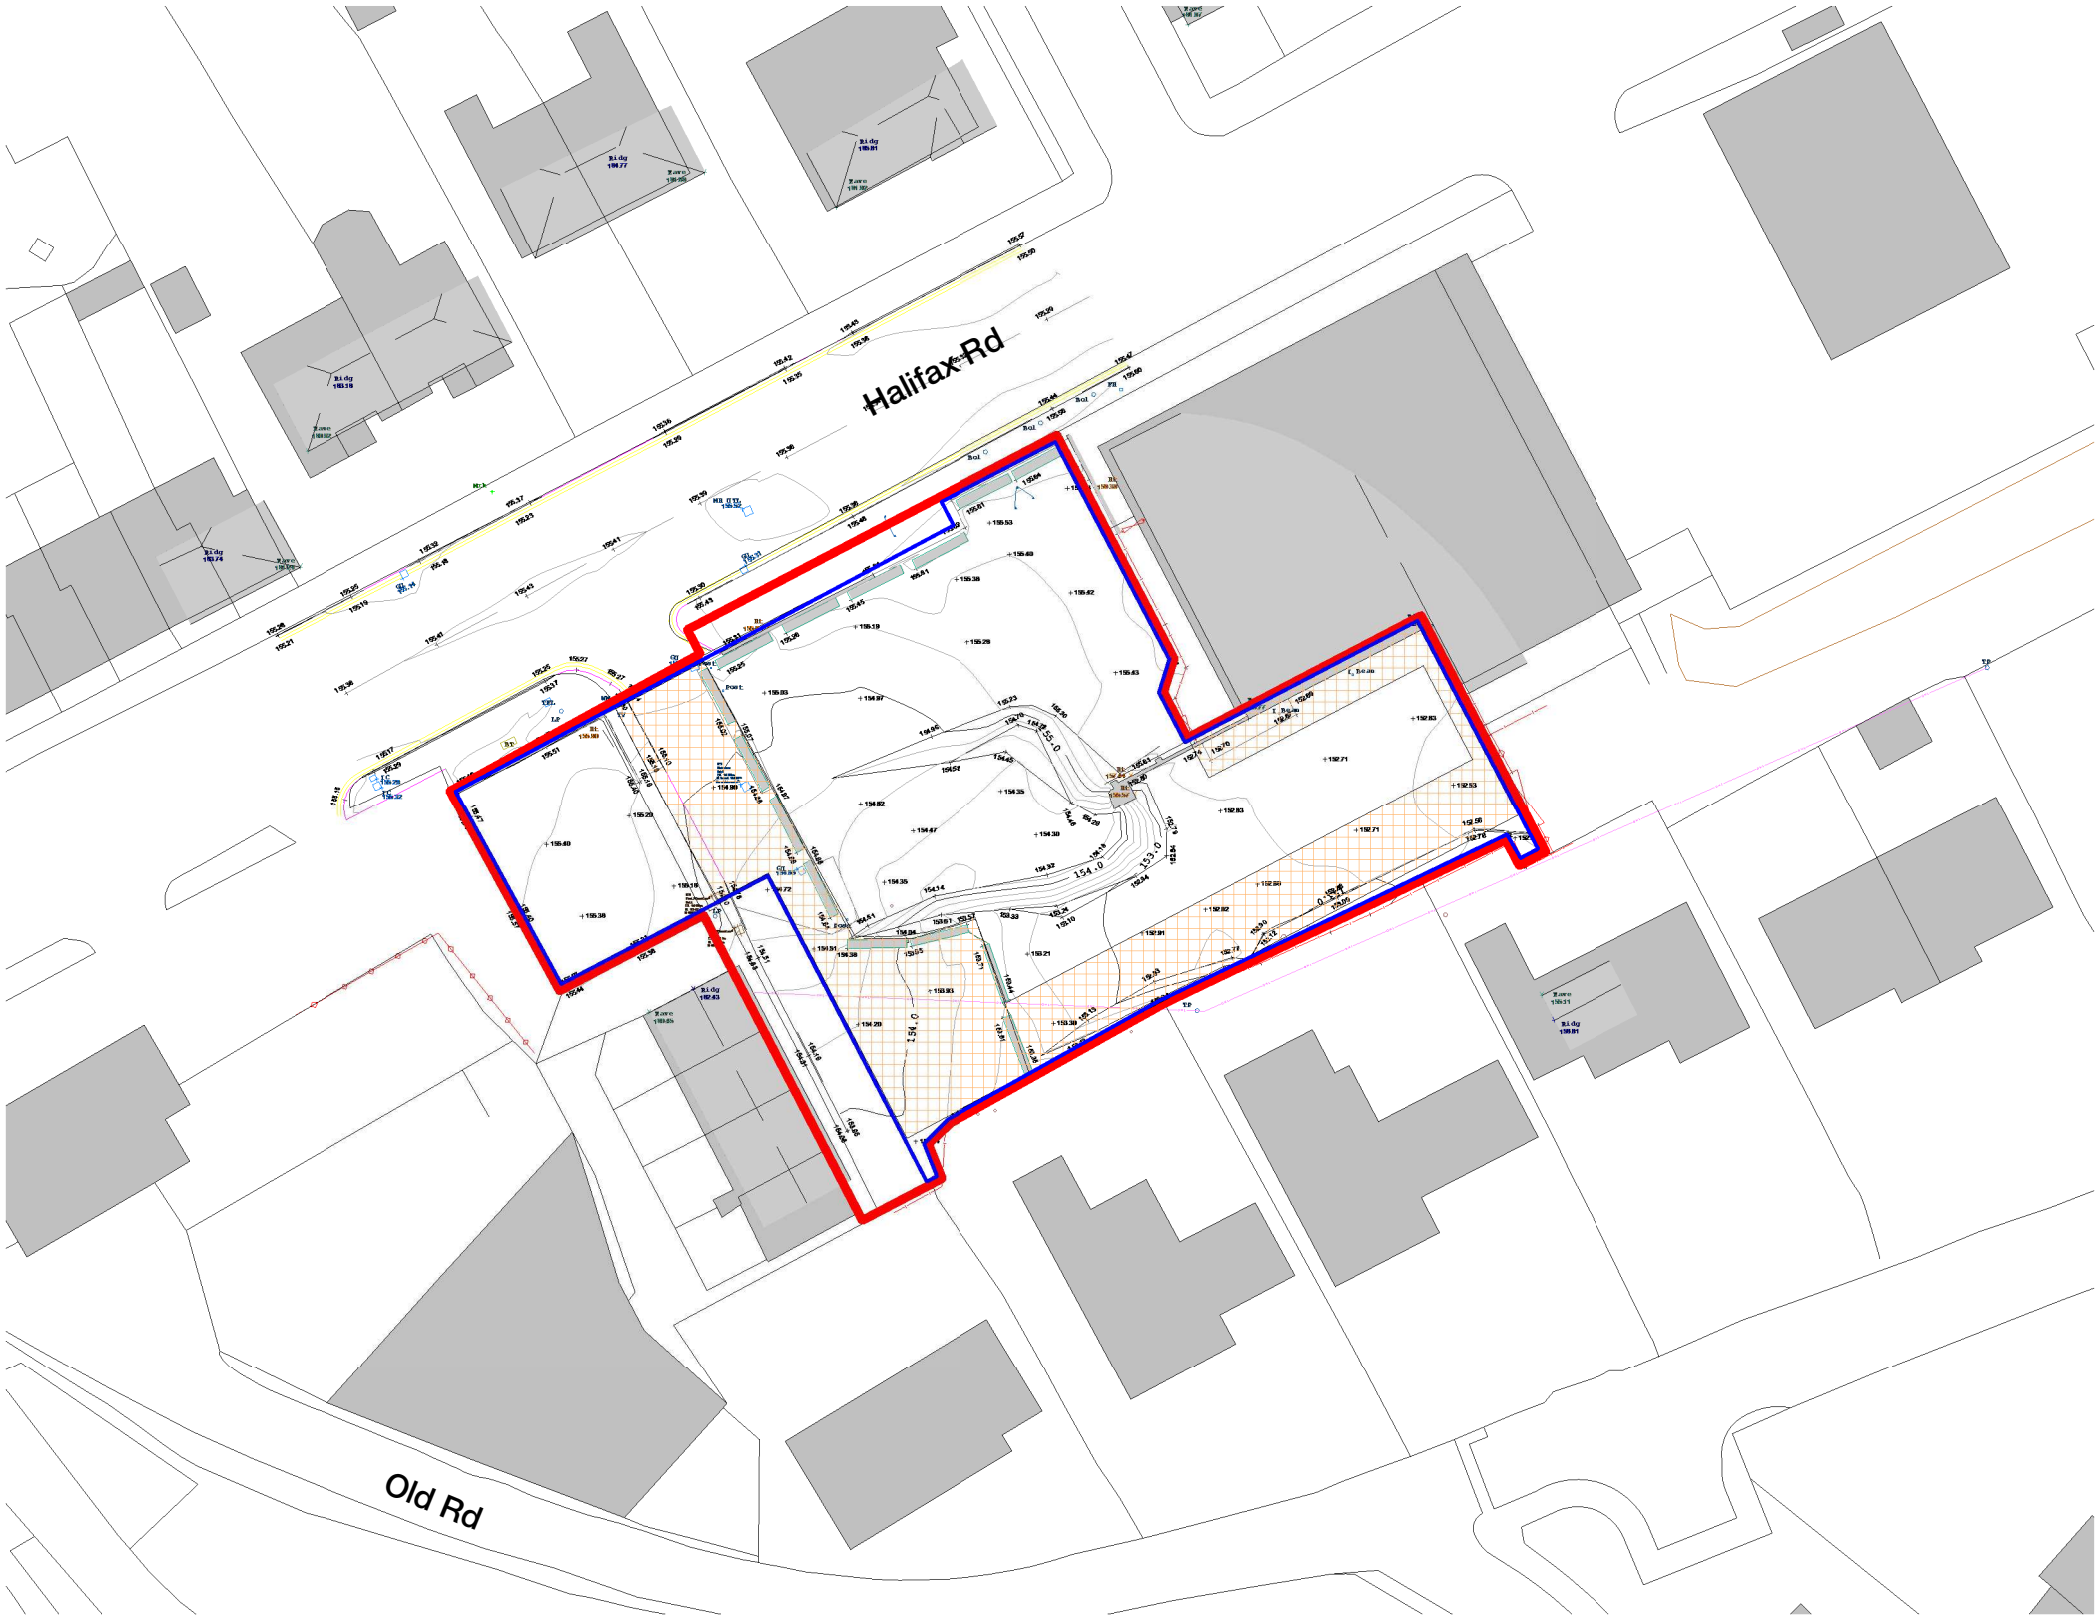

P2	Planning	ALO	FTA	14/09/23
P1	First Issue	ALO	HBU	04/06/23

Rev	Description	Drawn	Checked	Date
-----	-------------	-------	---------	------

Suitability

Information

Project

PossAbilities

Wuerdle Street

Halifax Road, Rochdale, OL12 9QD

Drawing

Existing Site Plan

Drawing Number

Project ID Origin. Zone Level Type Role Number

POSWD - RYD- ZZ - 00 - DR - A - 0101

Project Number Scale at A3 Status Revision

10745:01 As S2 P2

info@ryderarchitecture.com

www.ryderarchitecture.com

Ryder