




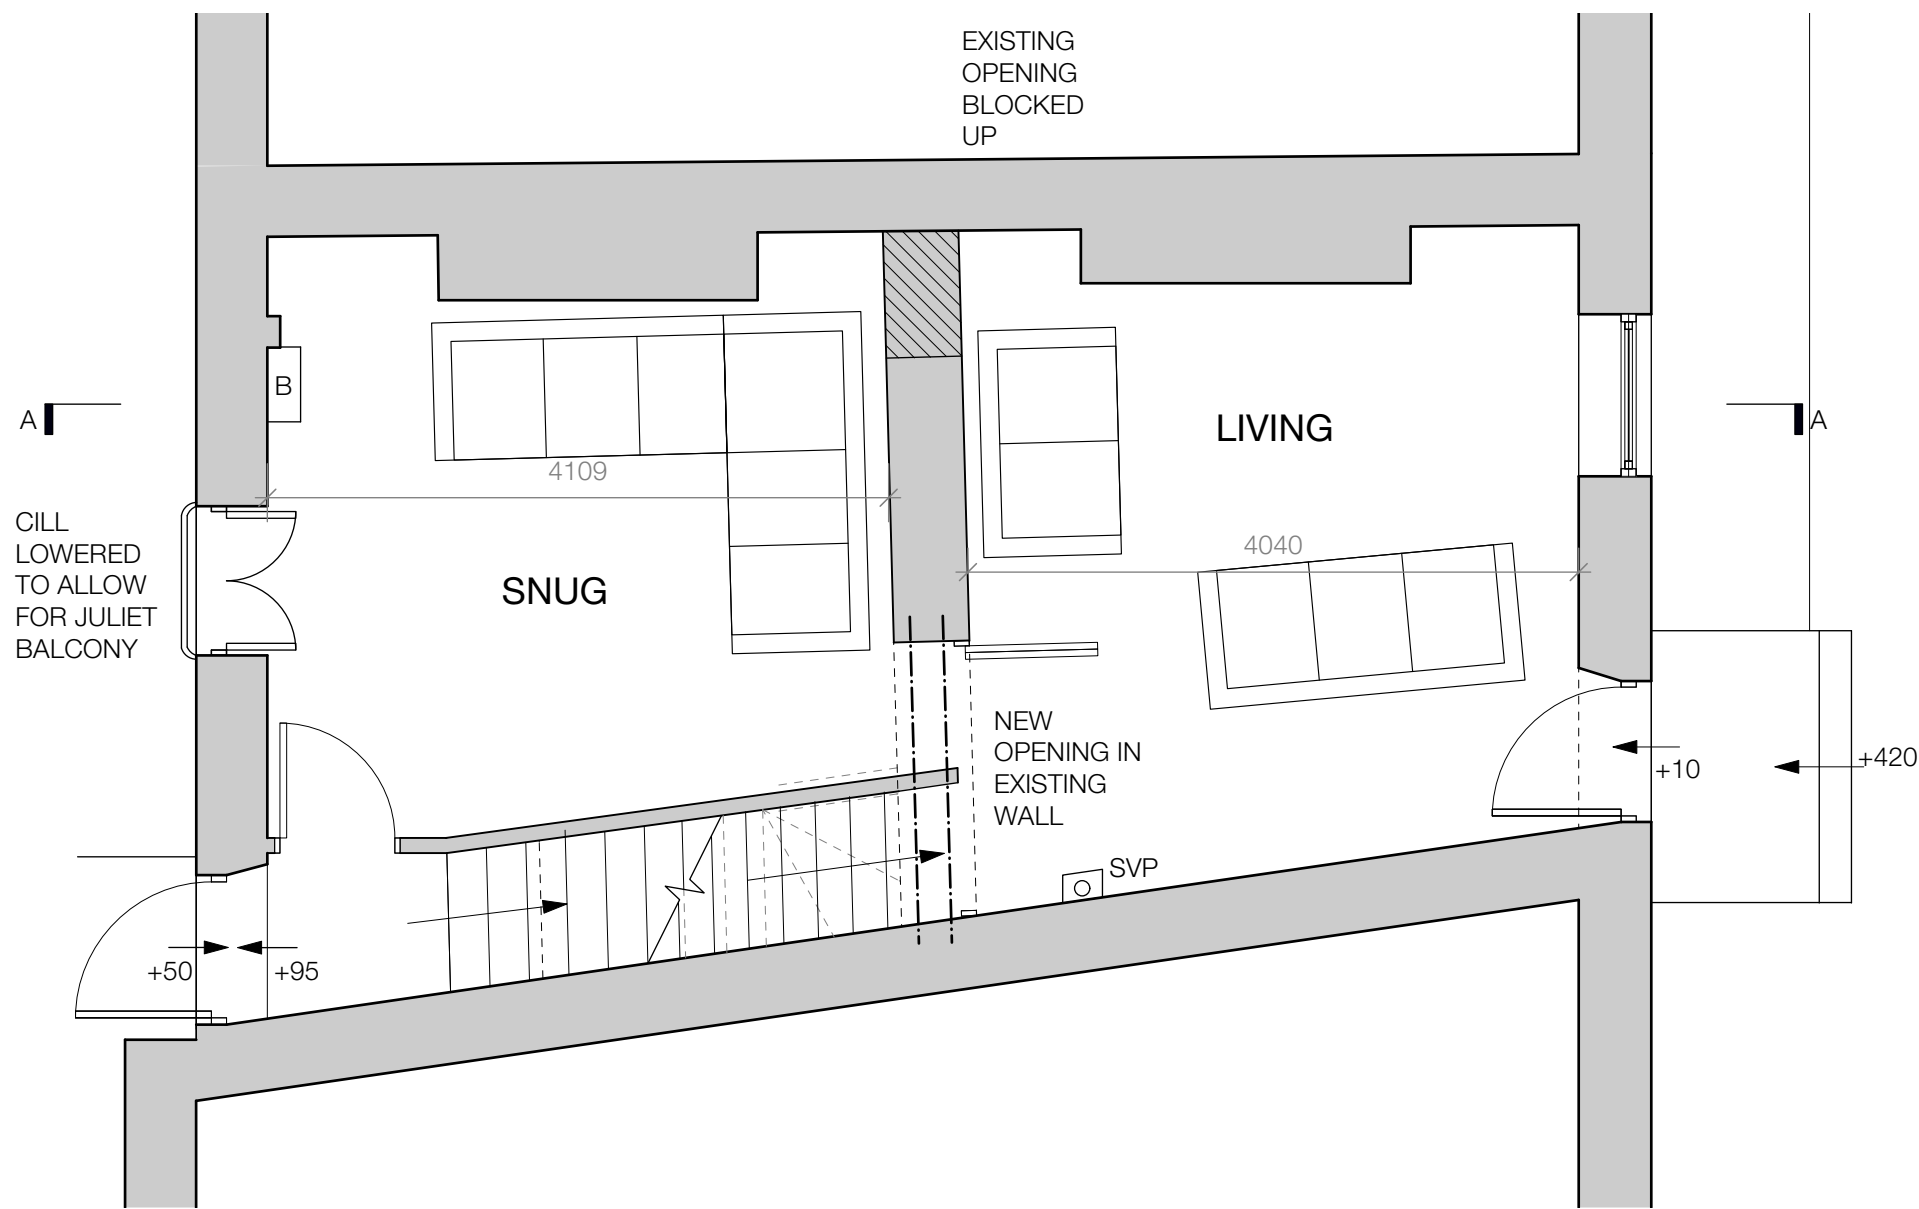


GROUND FLOOR PLAN

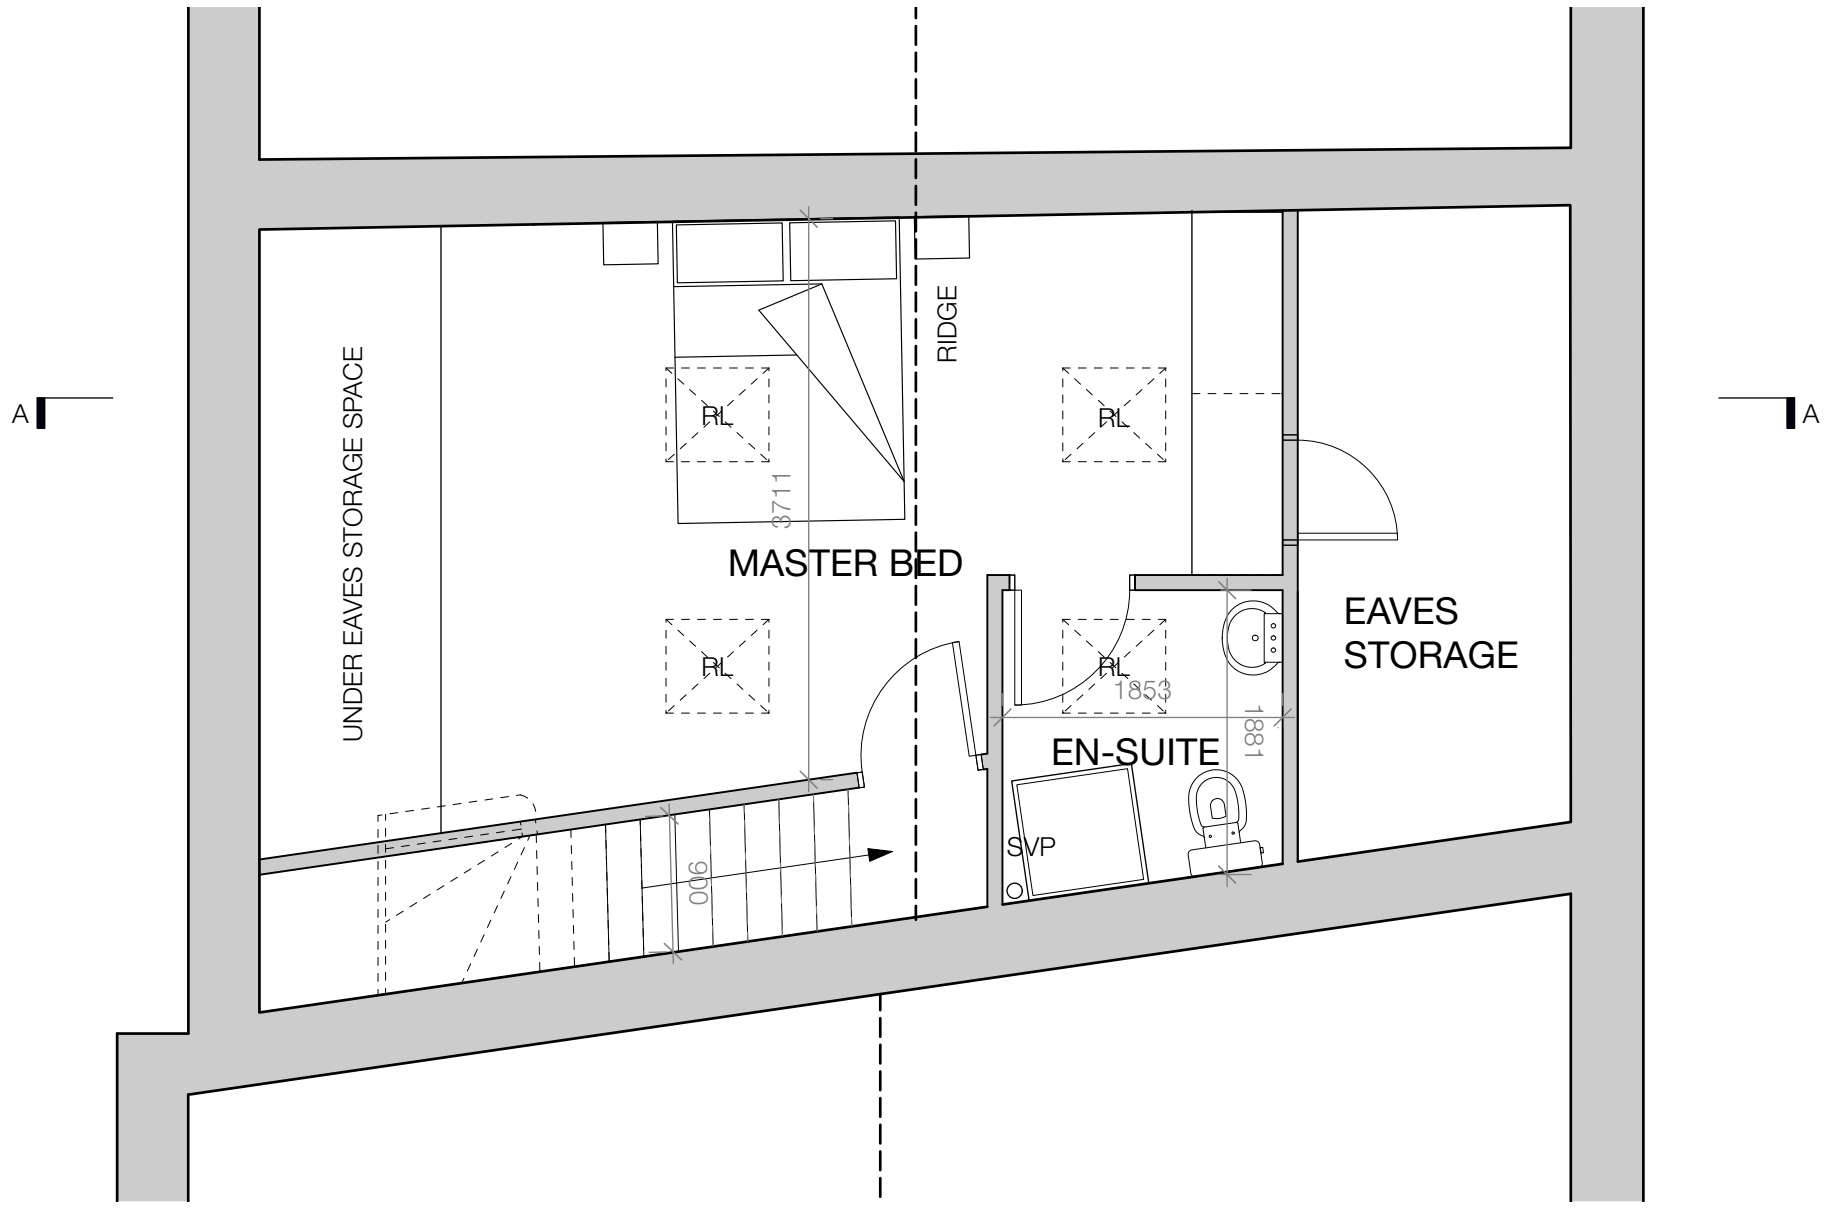

ATTIC FLOOR PLAN

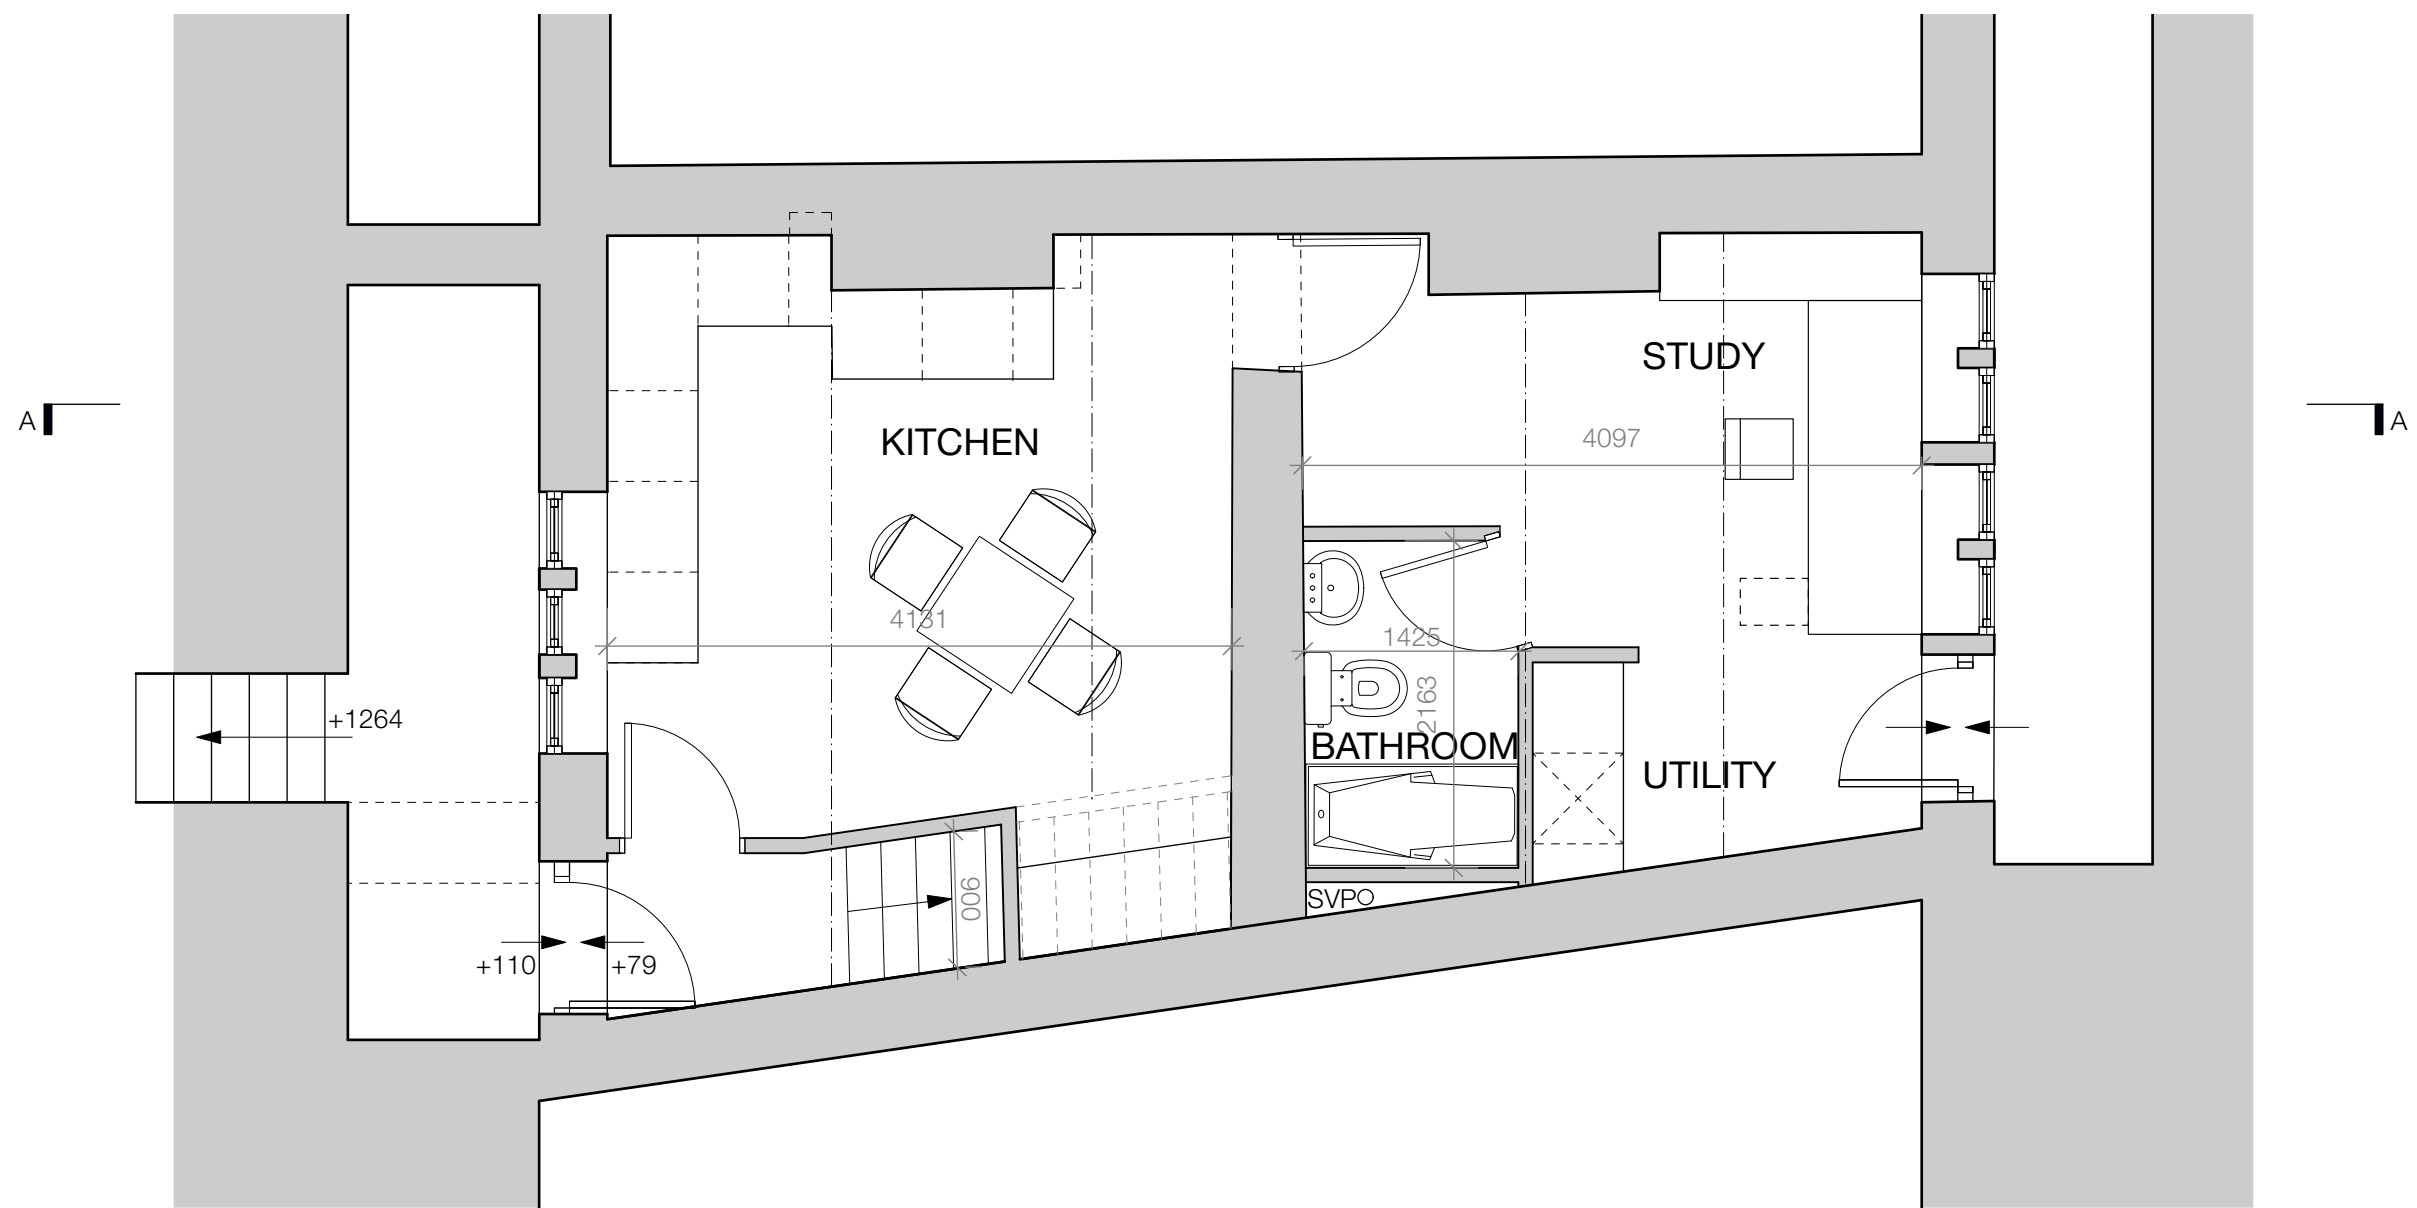

LOWER GROUND FLOOR PLAN

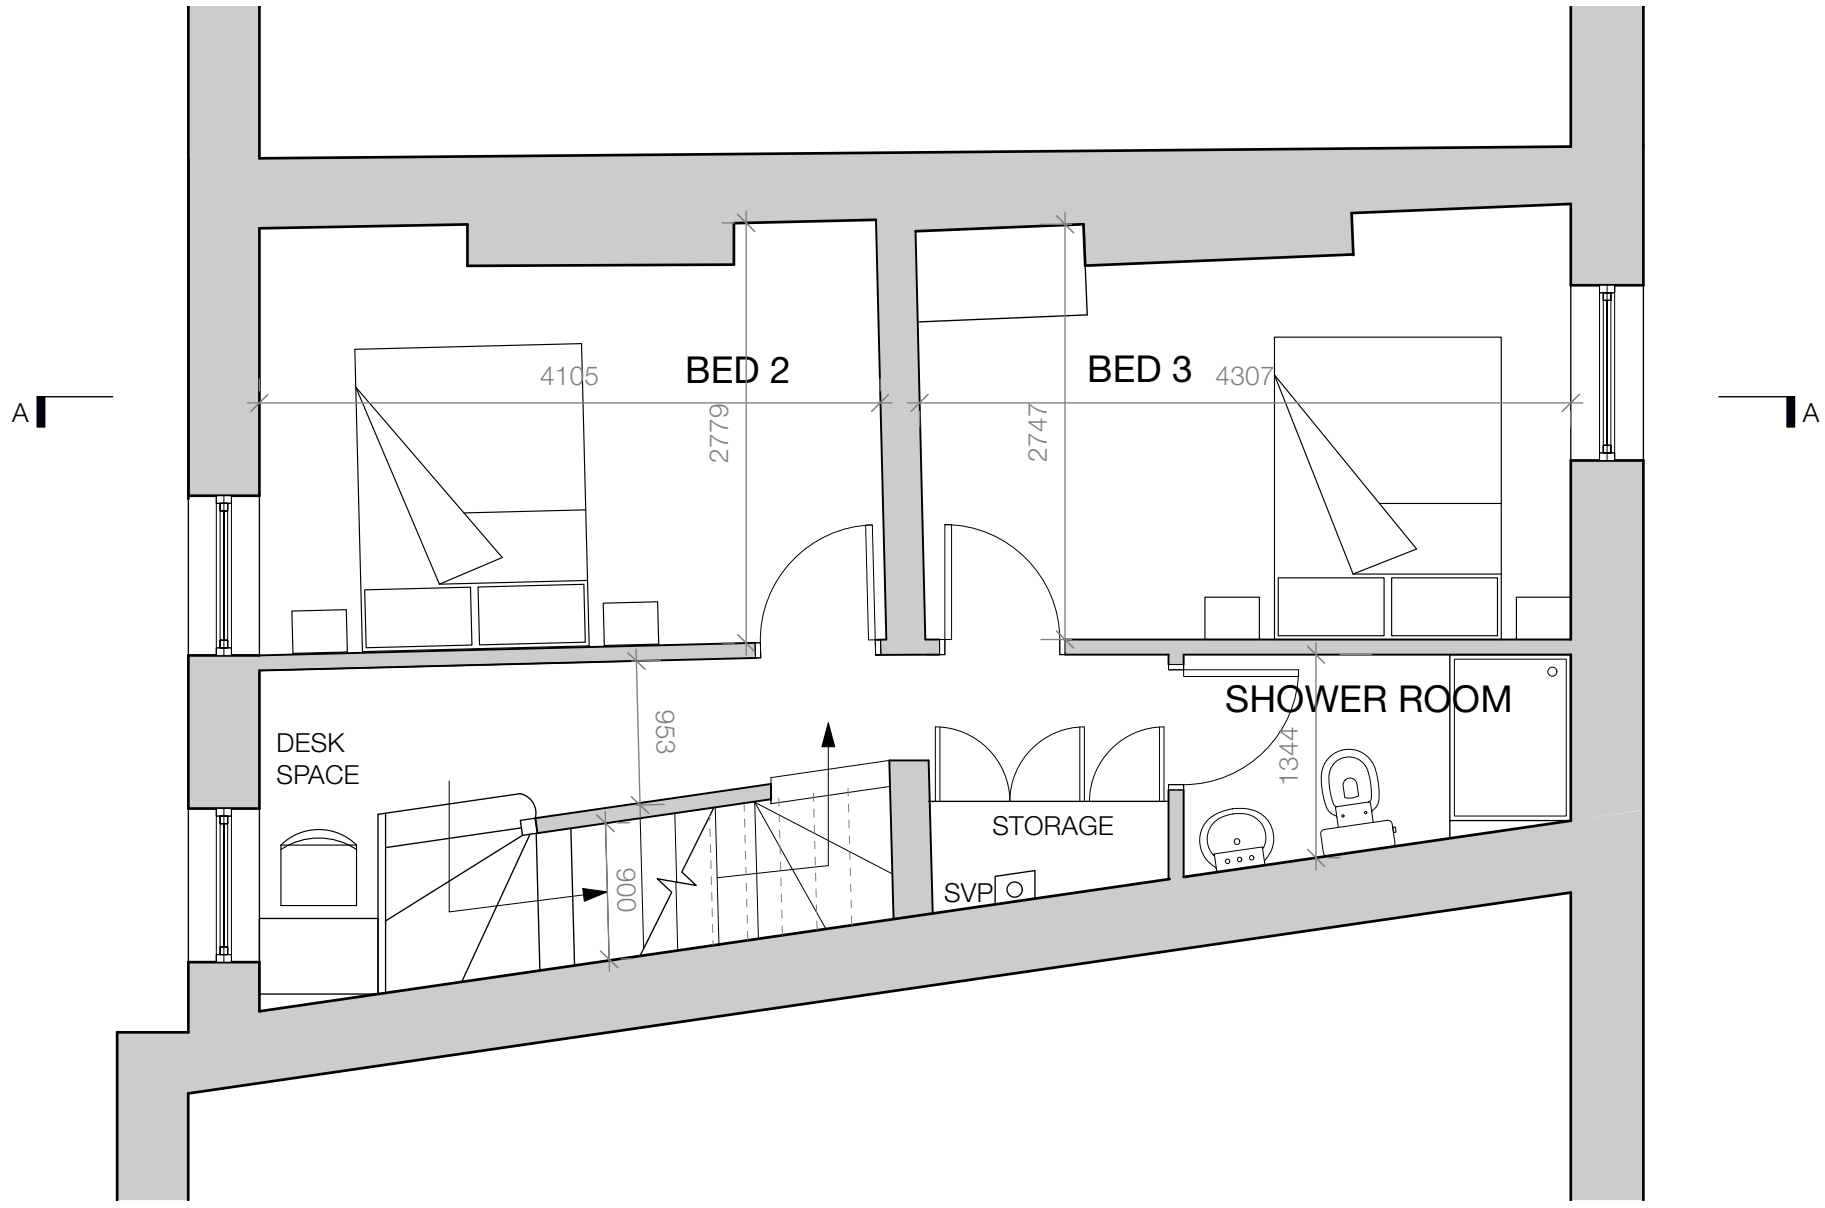

FIRST FLOOR PLAN

Revision	
Project	Additional Storey and Internal Alterations
Address	104 Summit, Littleborough, OL15 9QX
Client	Mr and Mrs McMillan
Drawing	Proposed Floorplans



www.storah.com	mail@storah.com	01706 813214	
Scale	Sheet Size	Date	Drawn
1:50	ISO A1	Nov 22	LA

Drawing Number	Revision
----------------	----------

22-070-310