


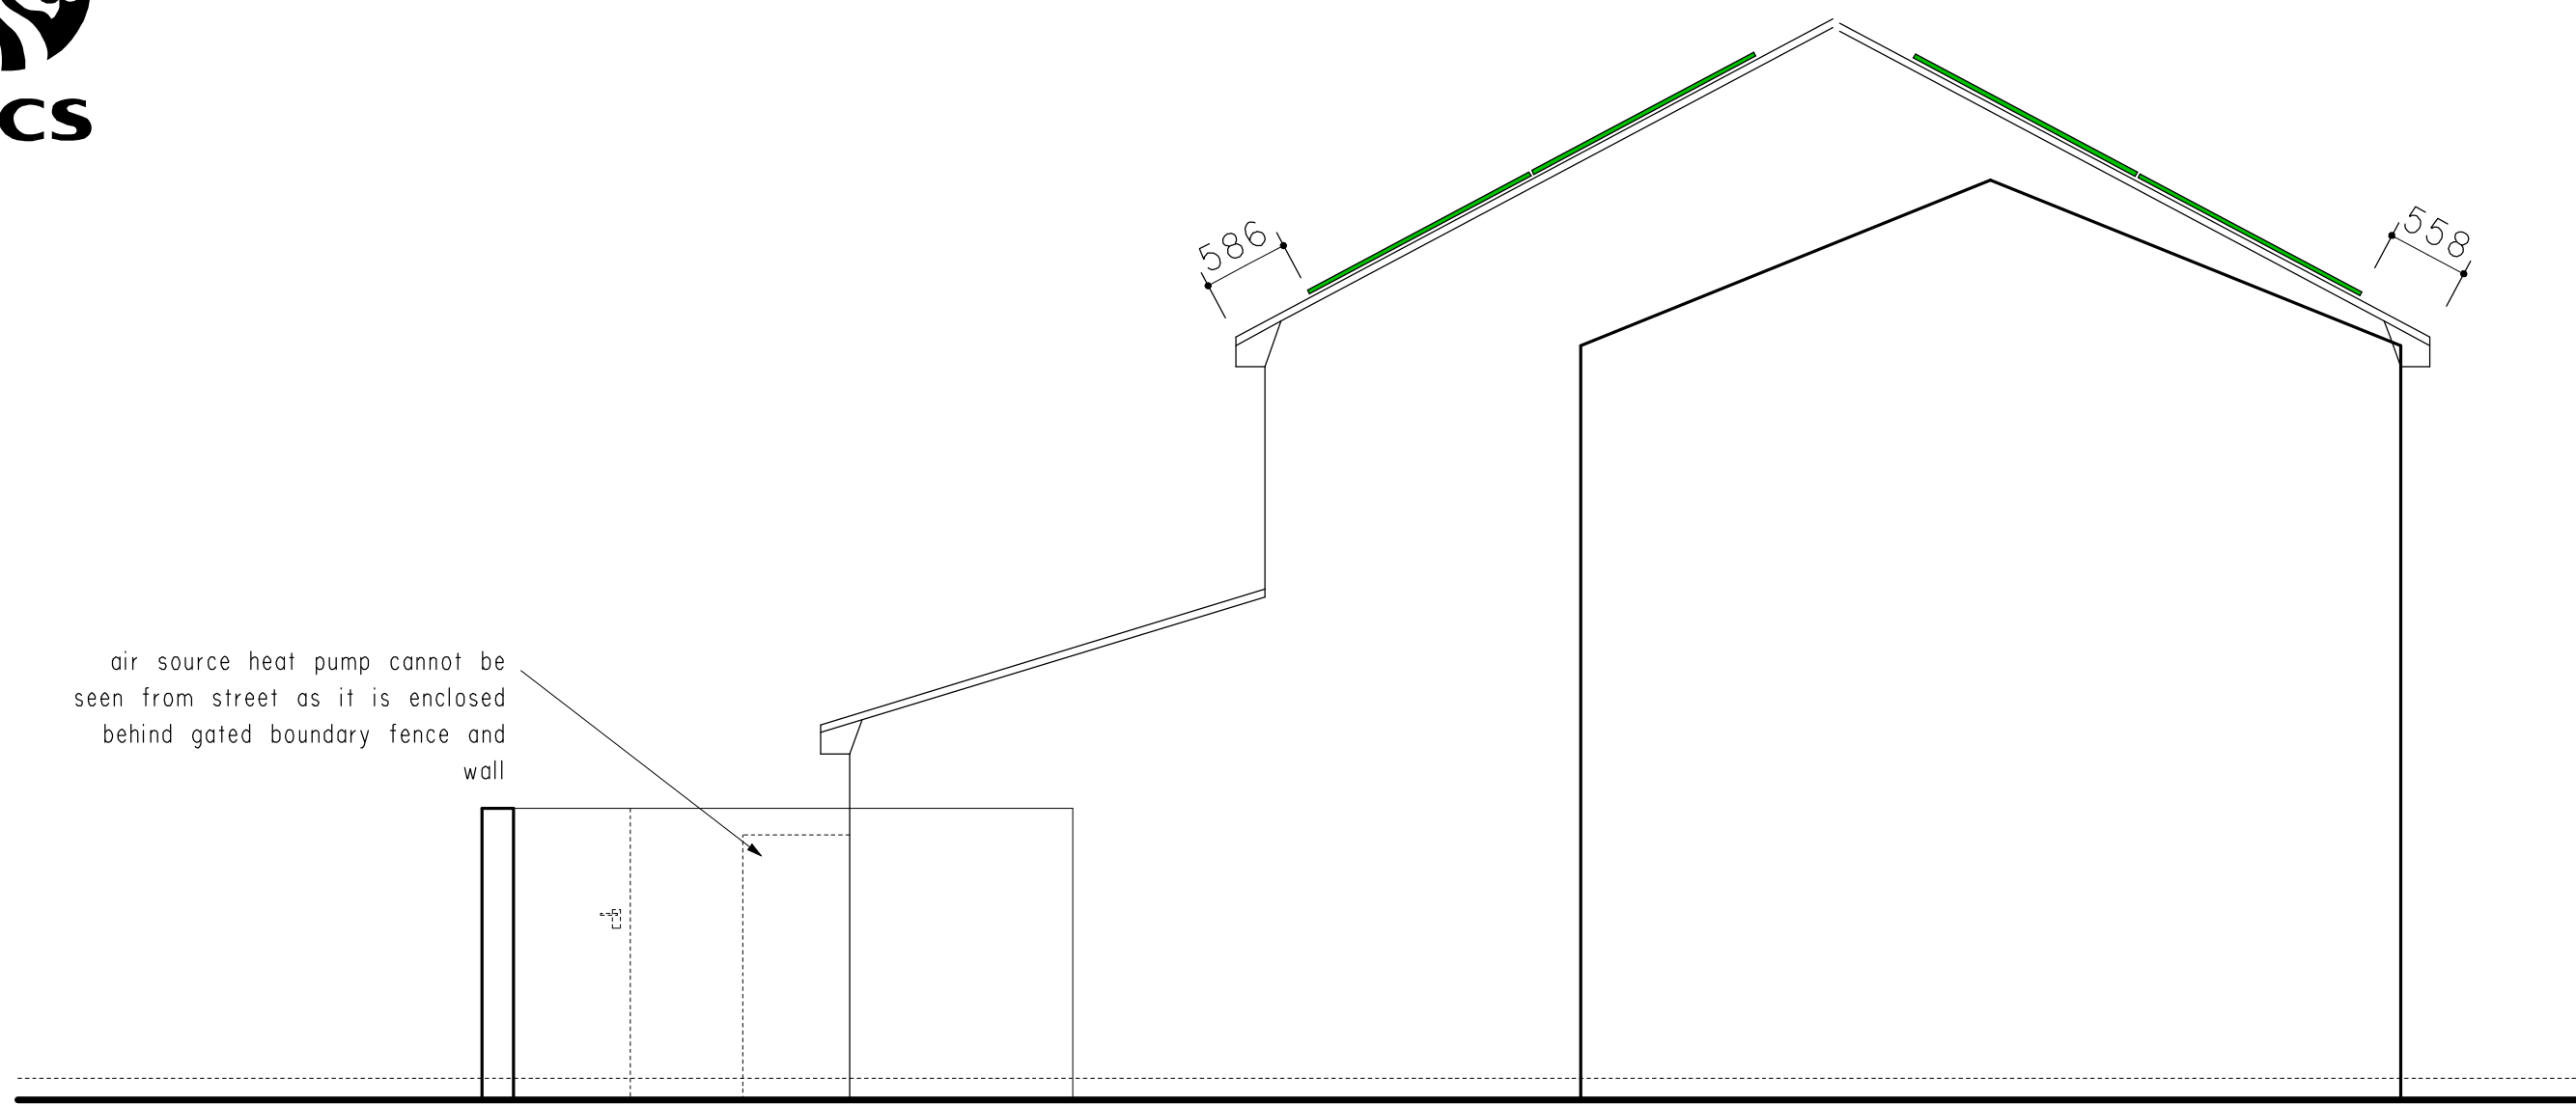


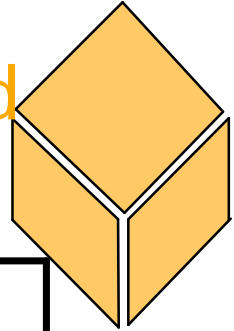


Proposed north side elevation

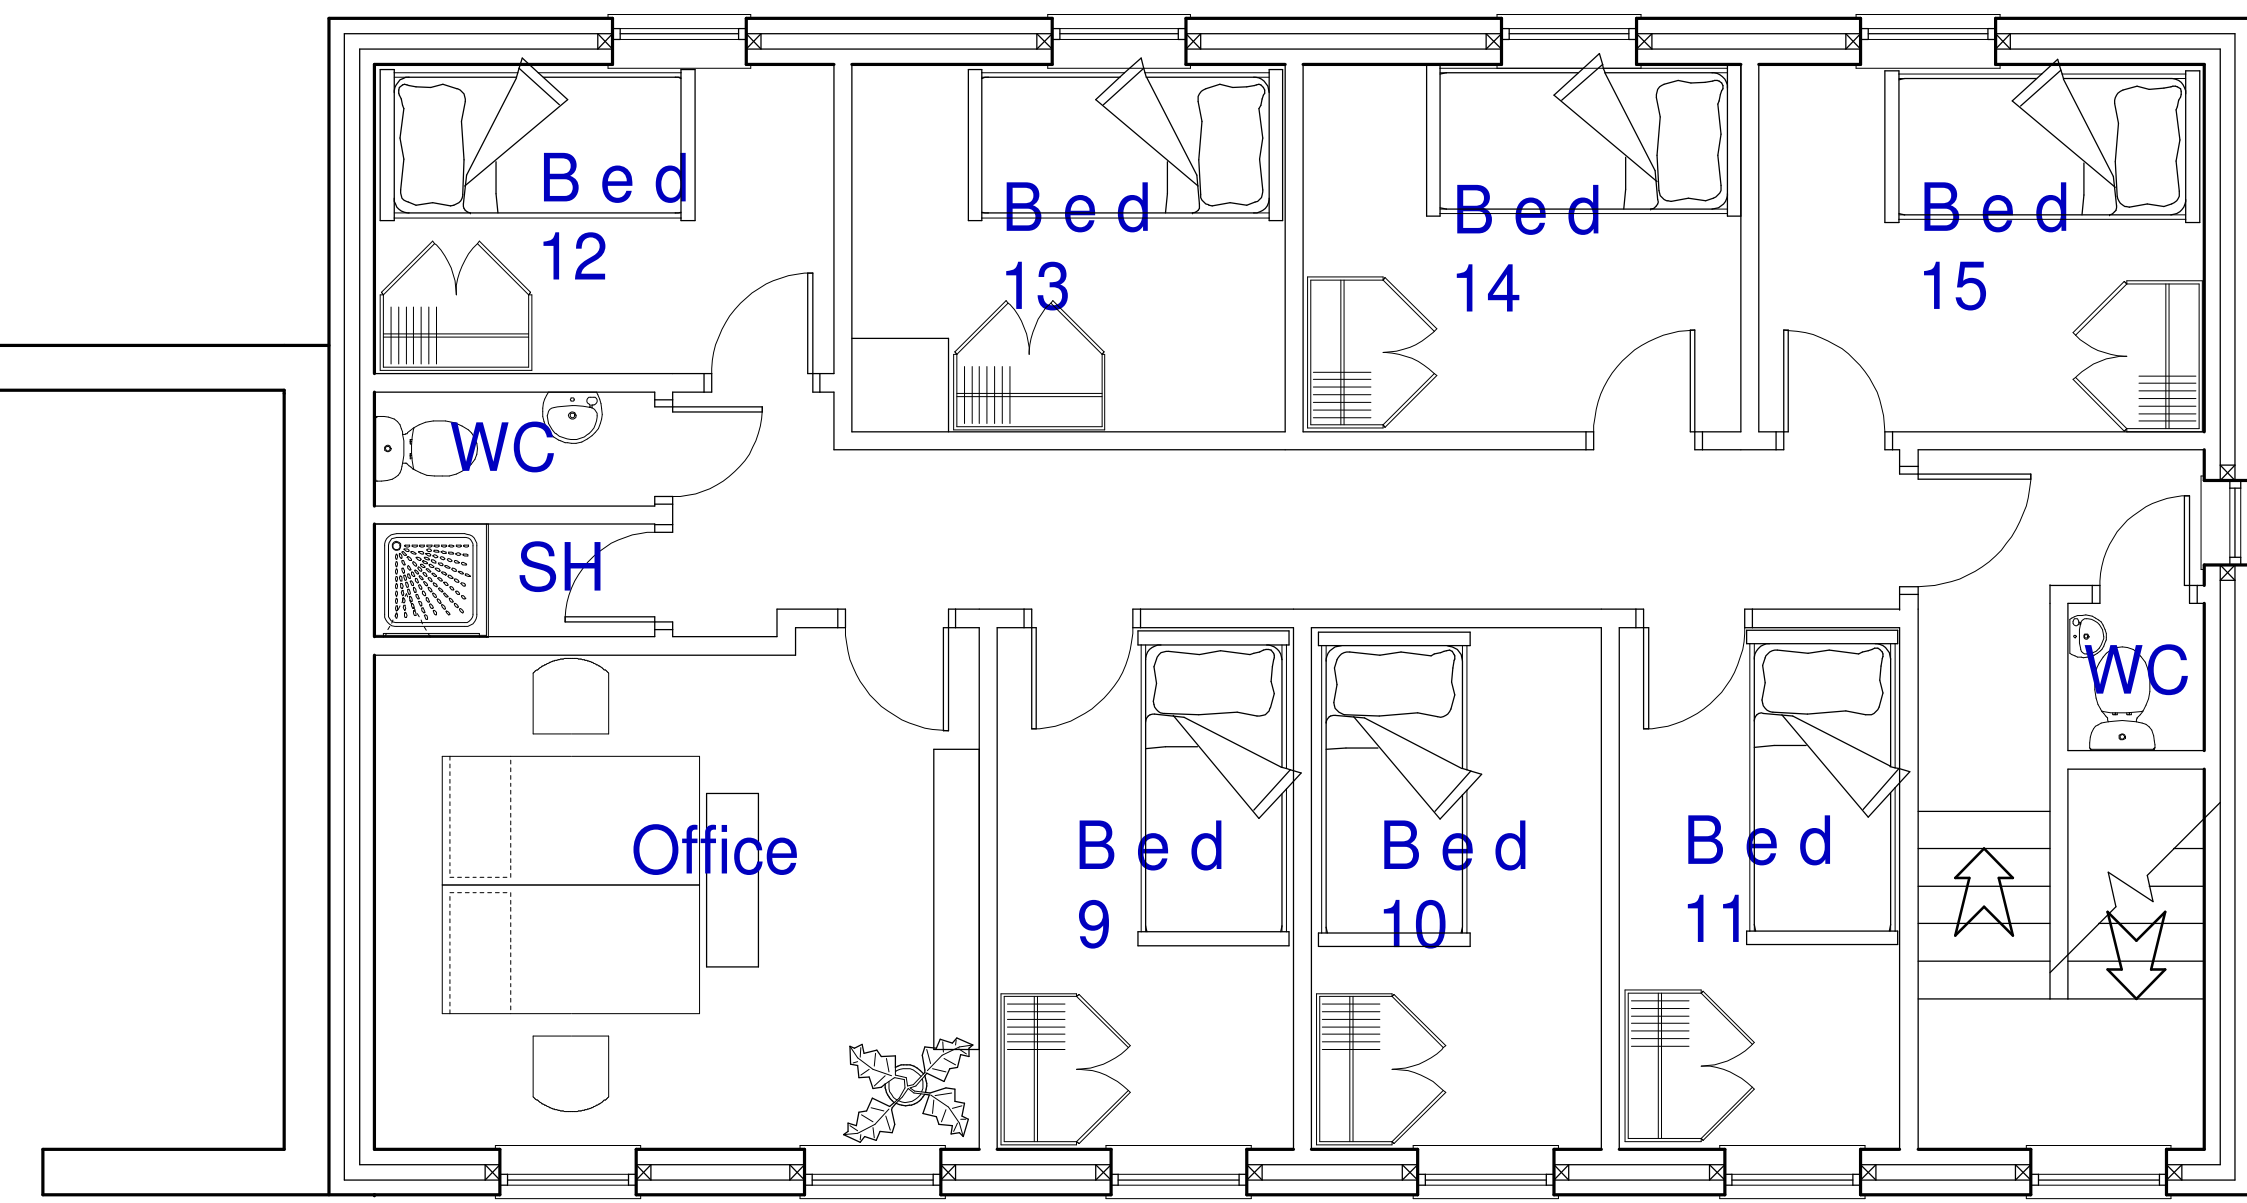


Proposed first floor plan

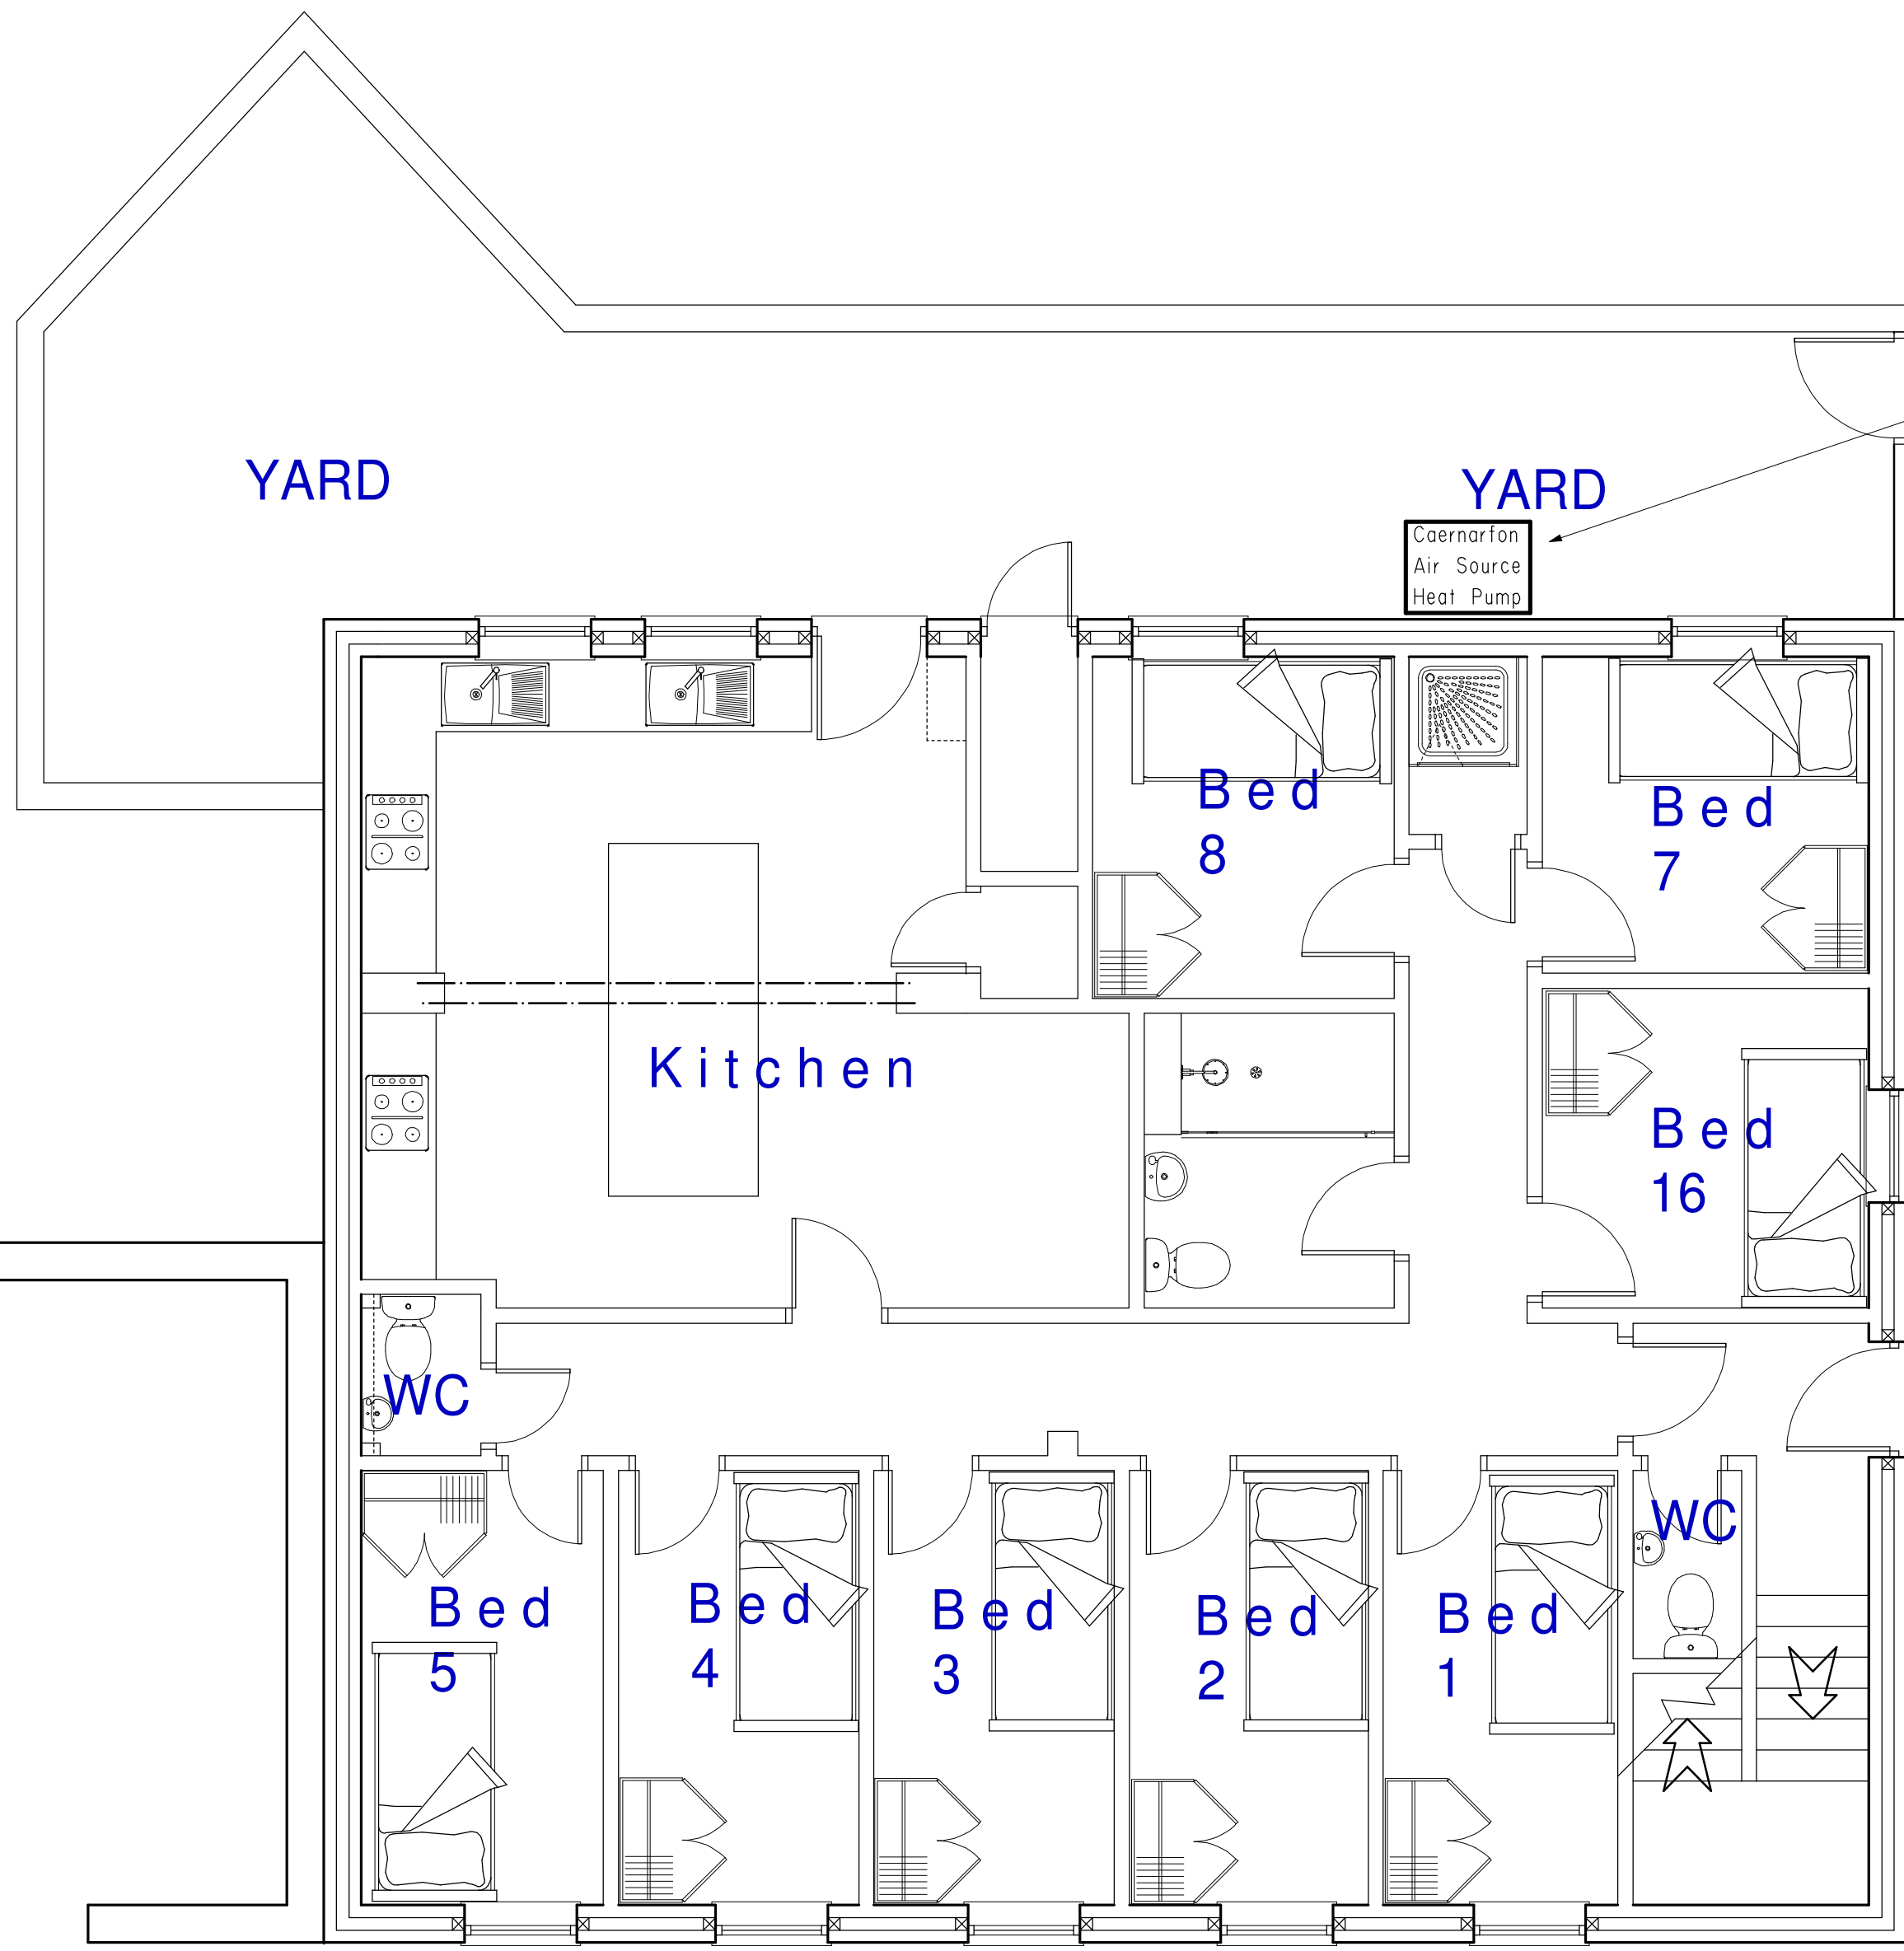


Proposed Ground floor plan

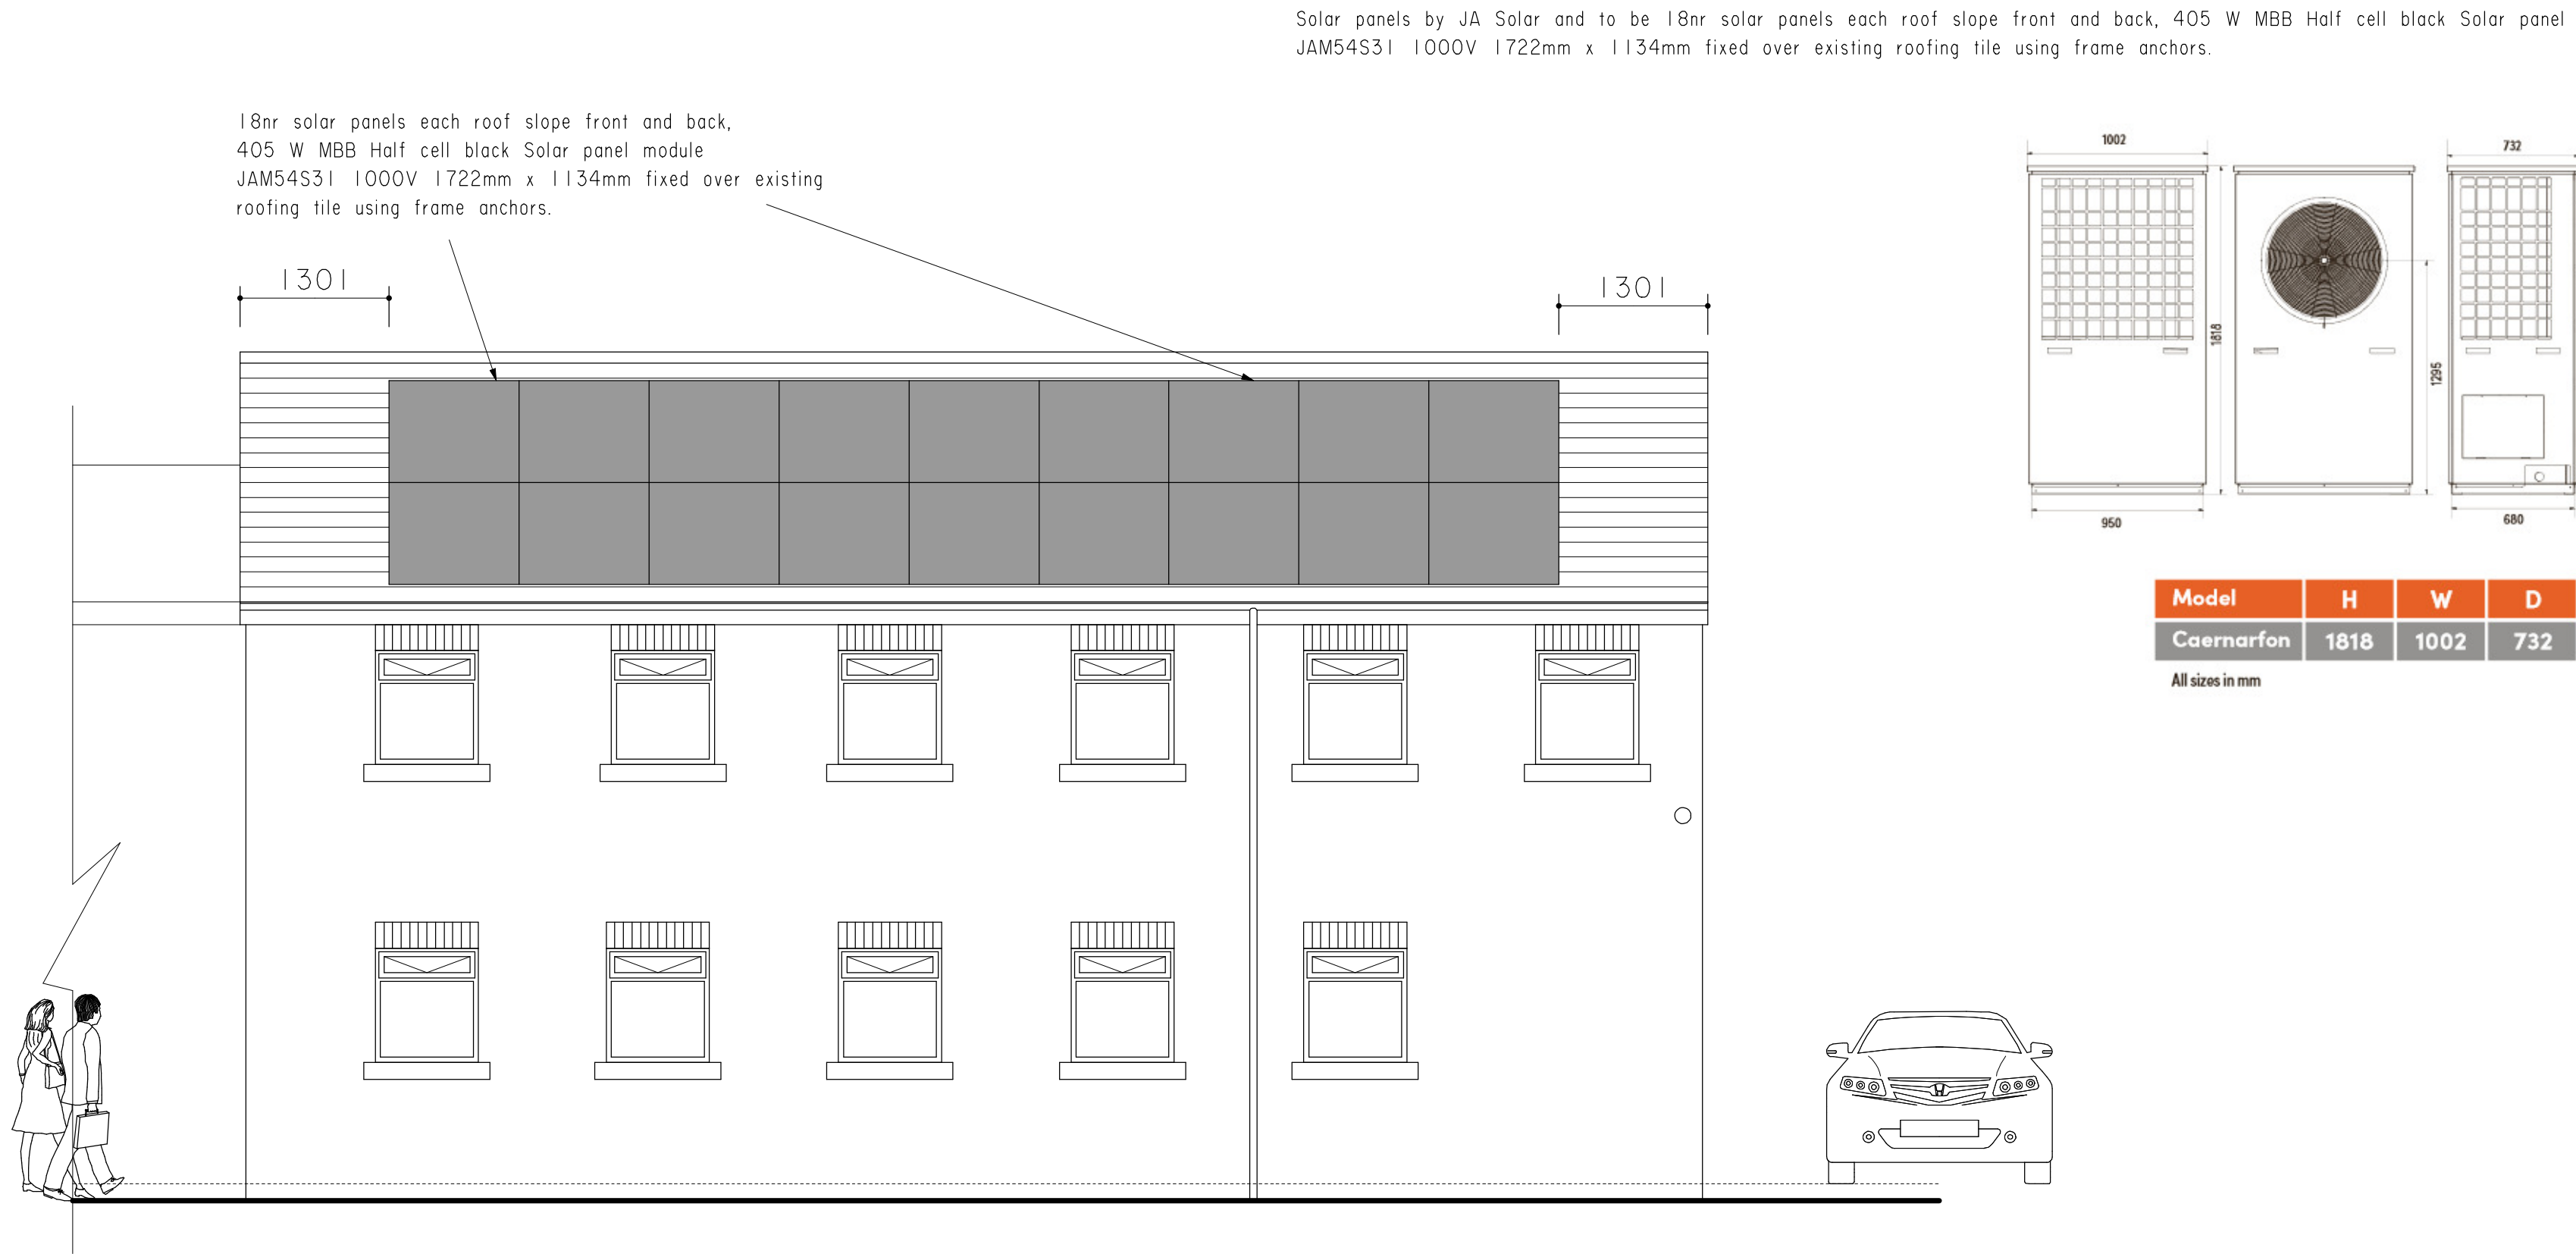


Proposed front elevation

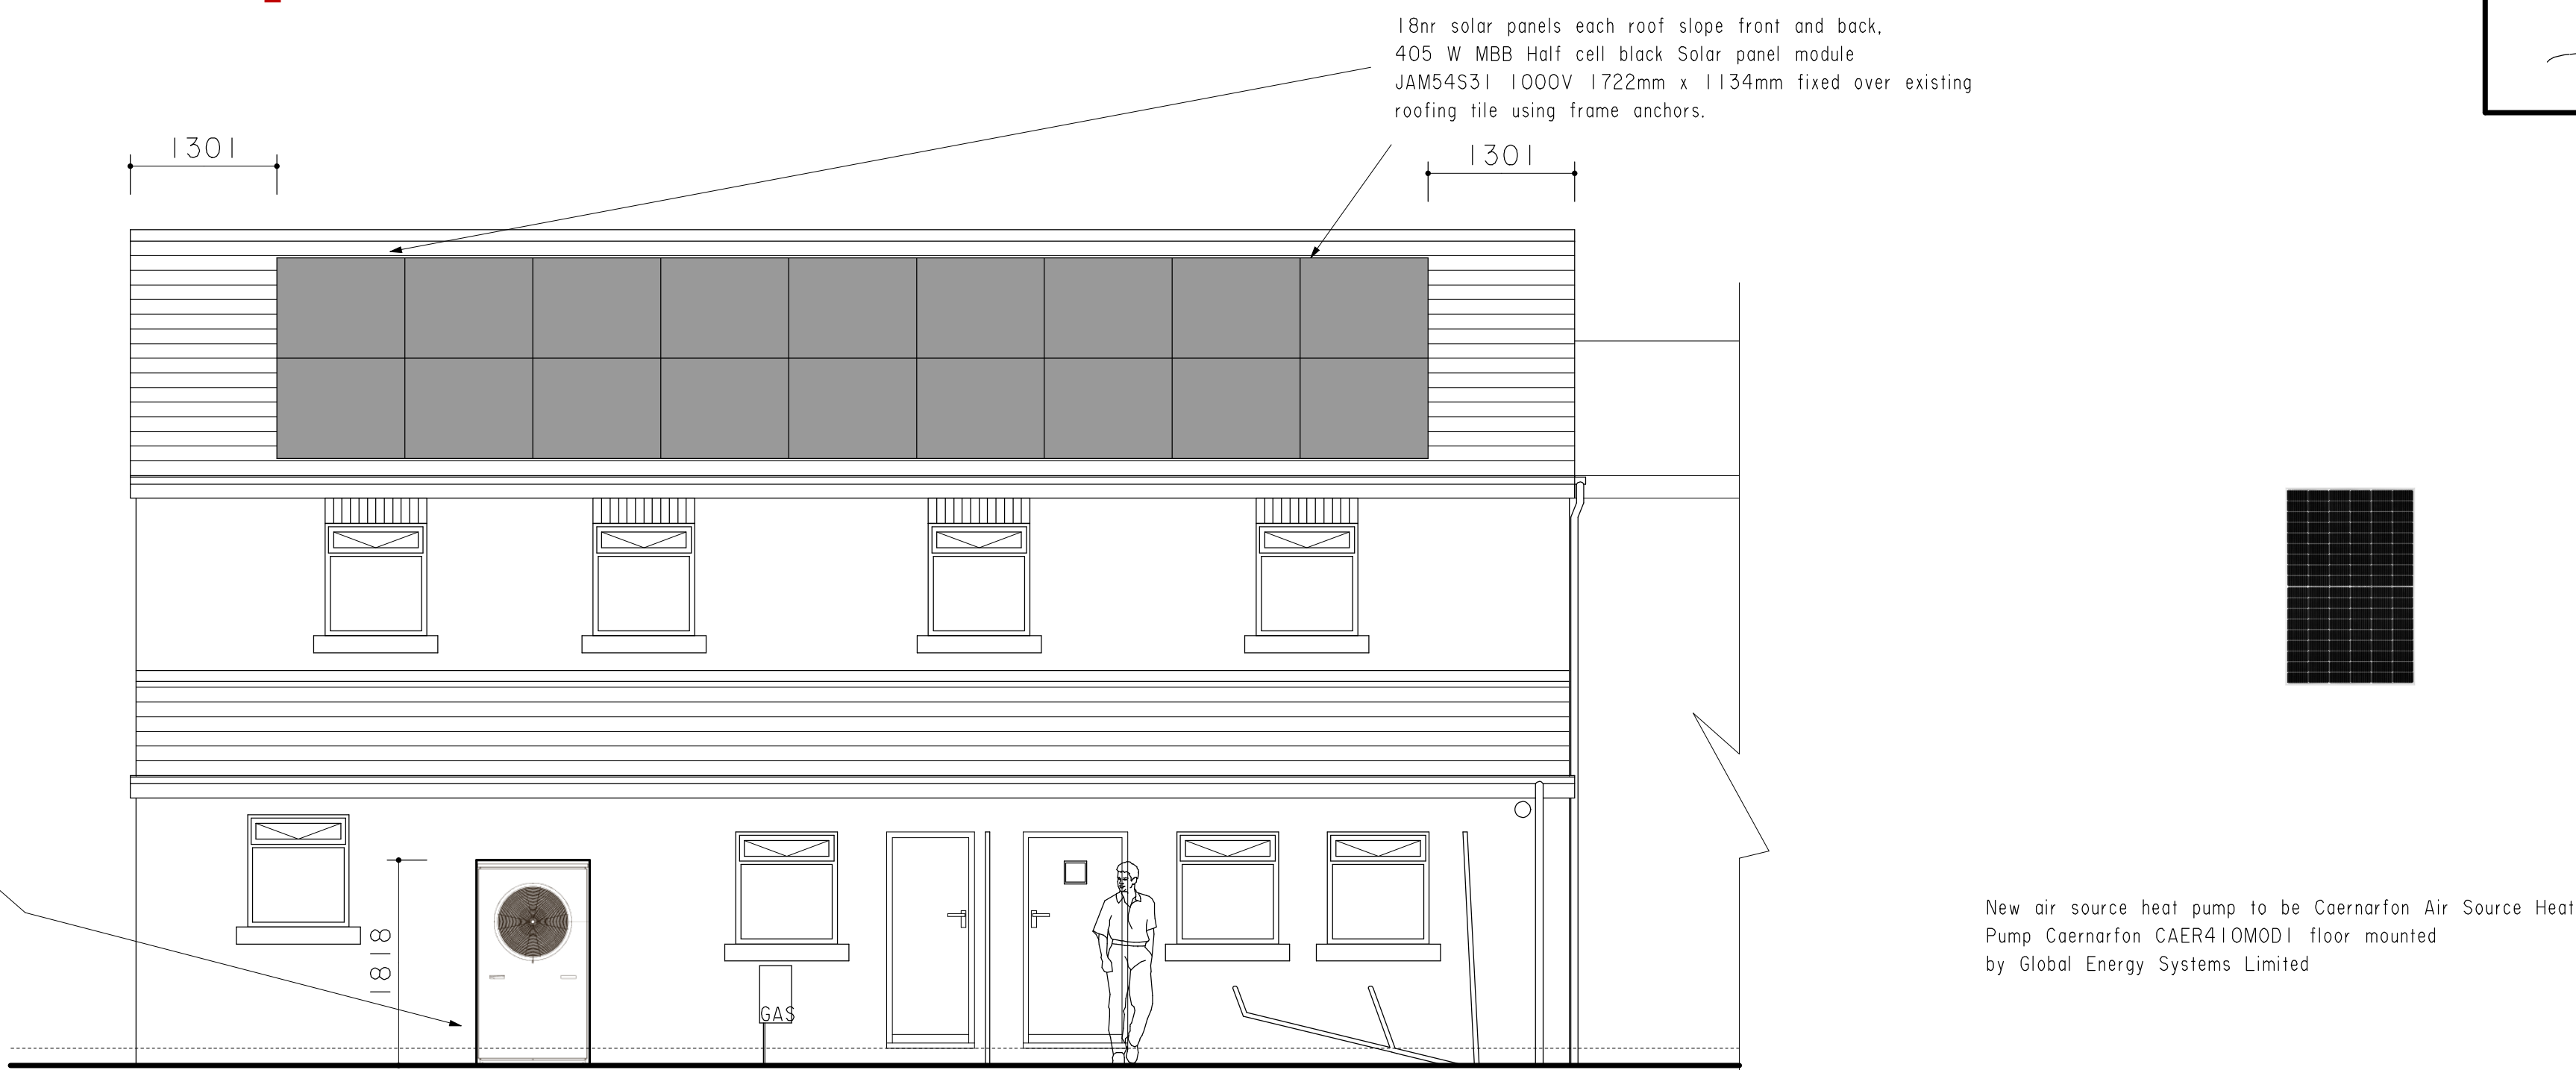



Proposed rear elevation

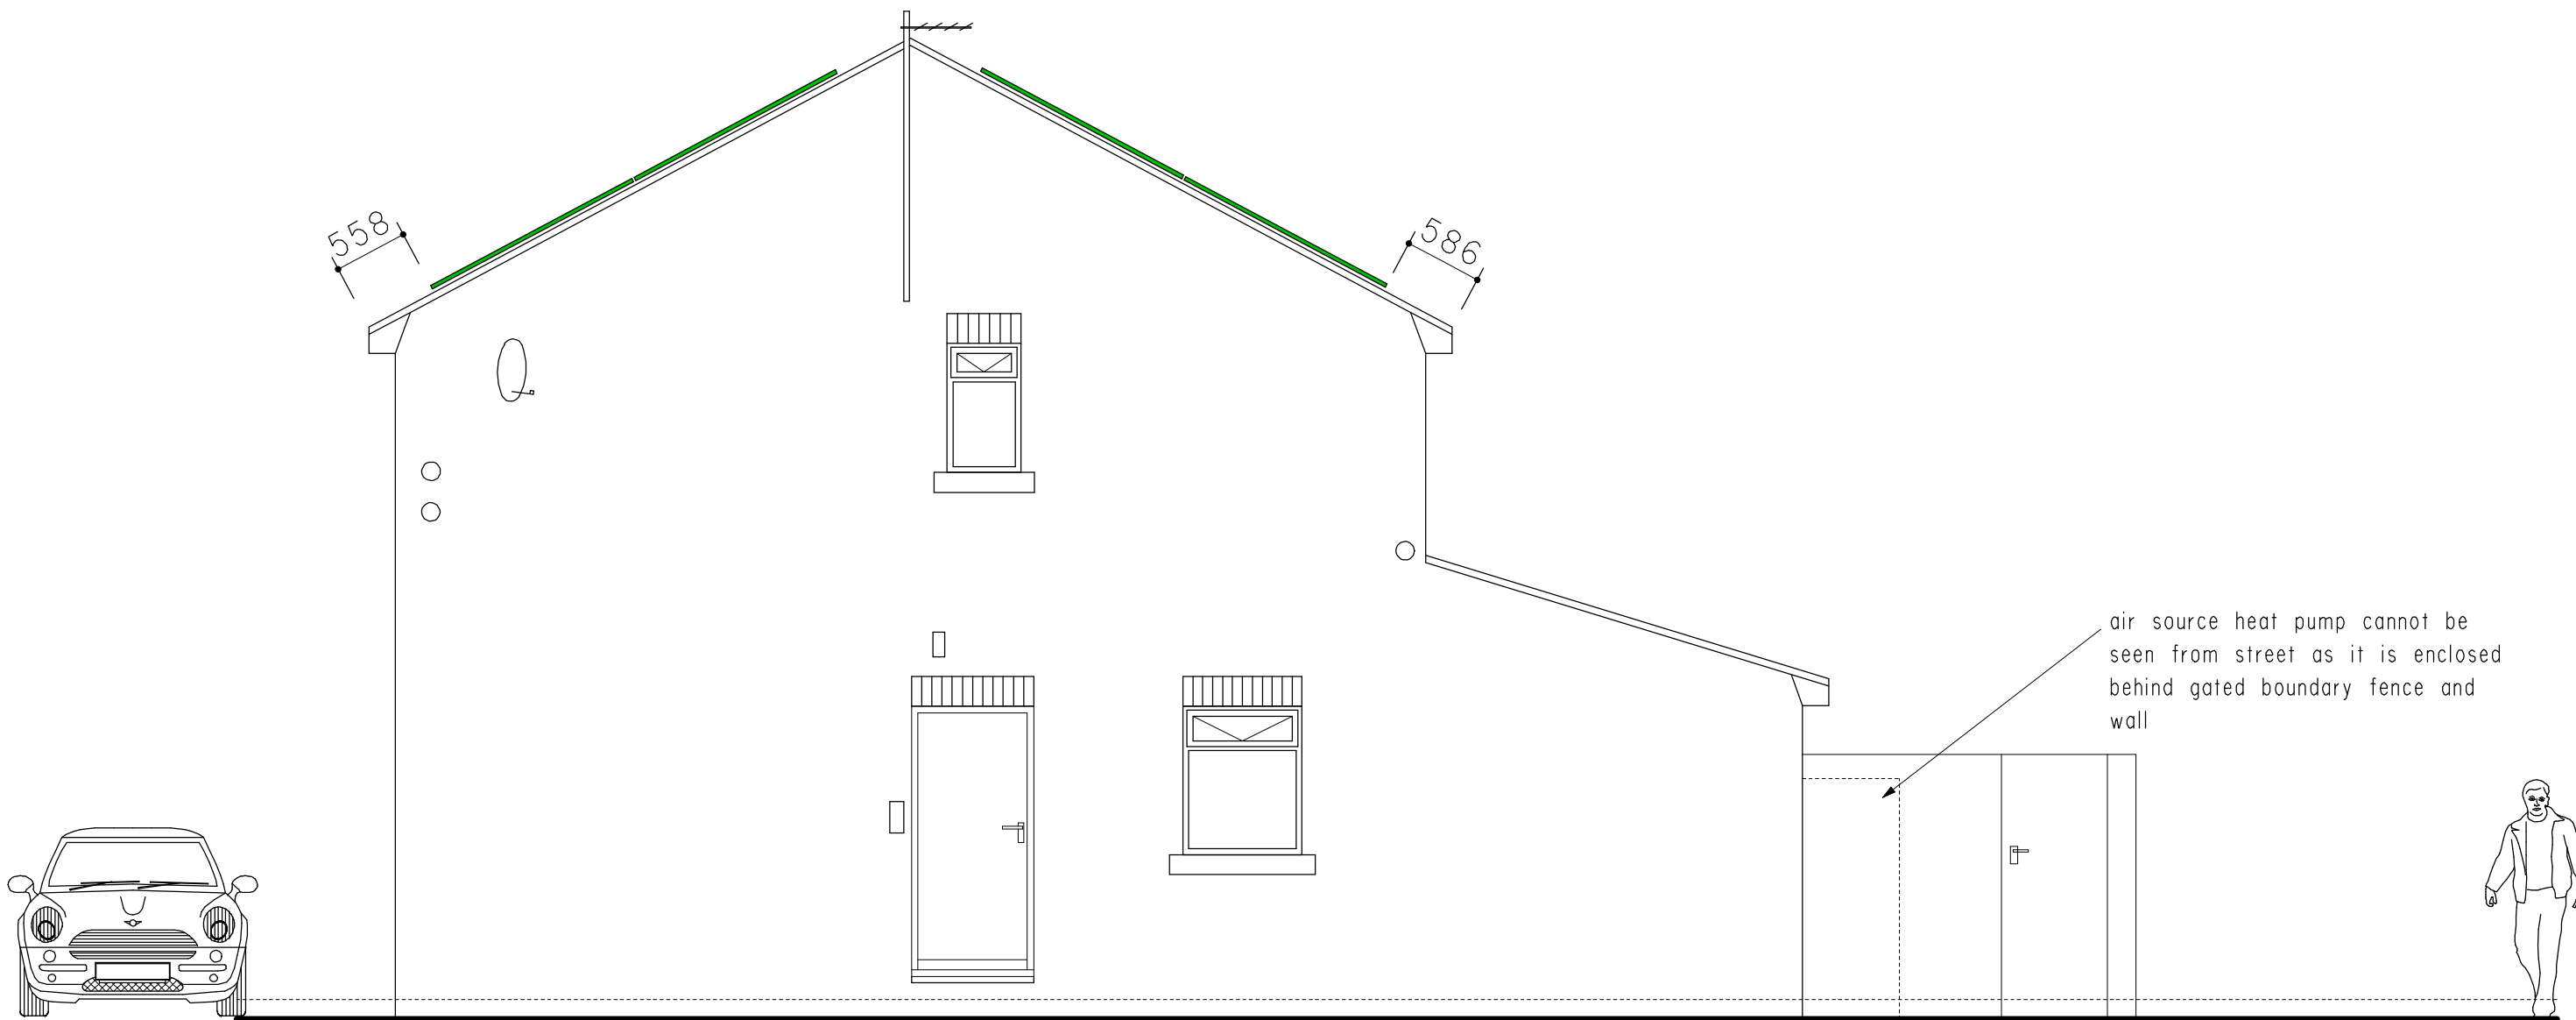


Proposed south side elevation

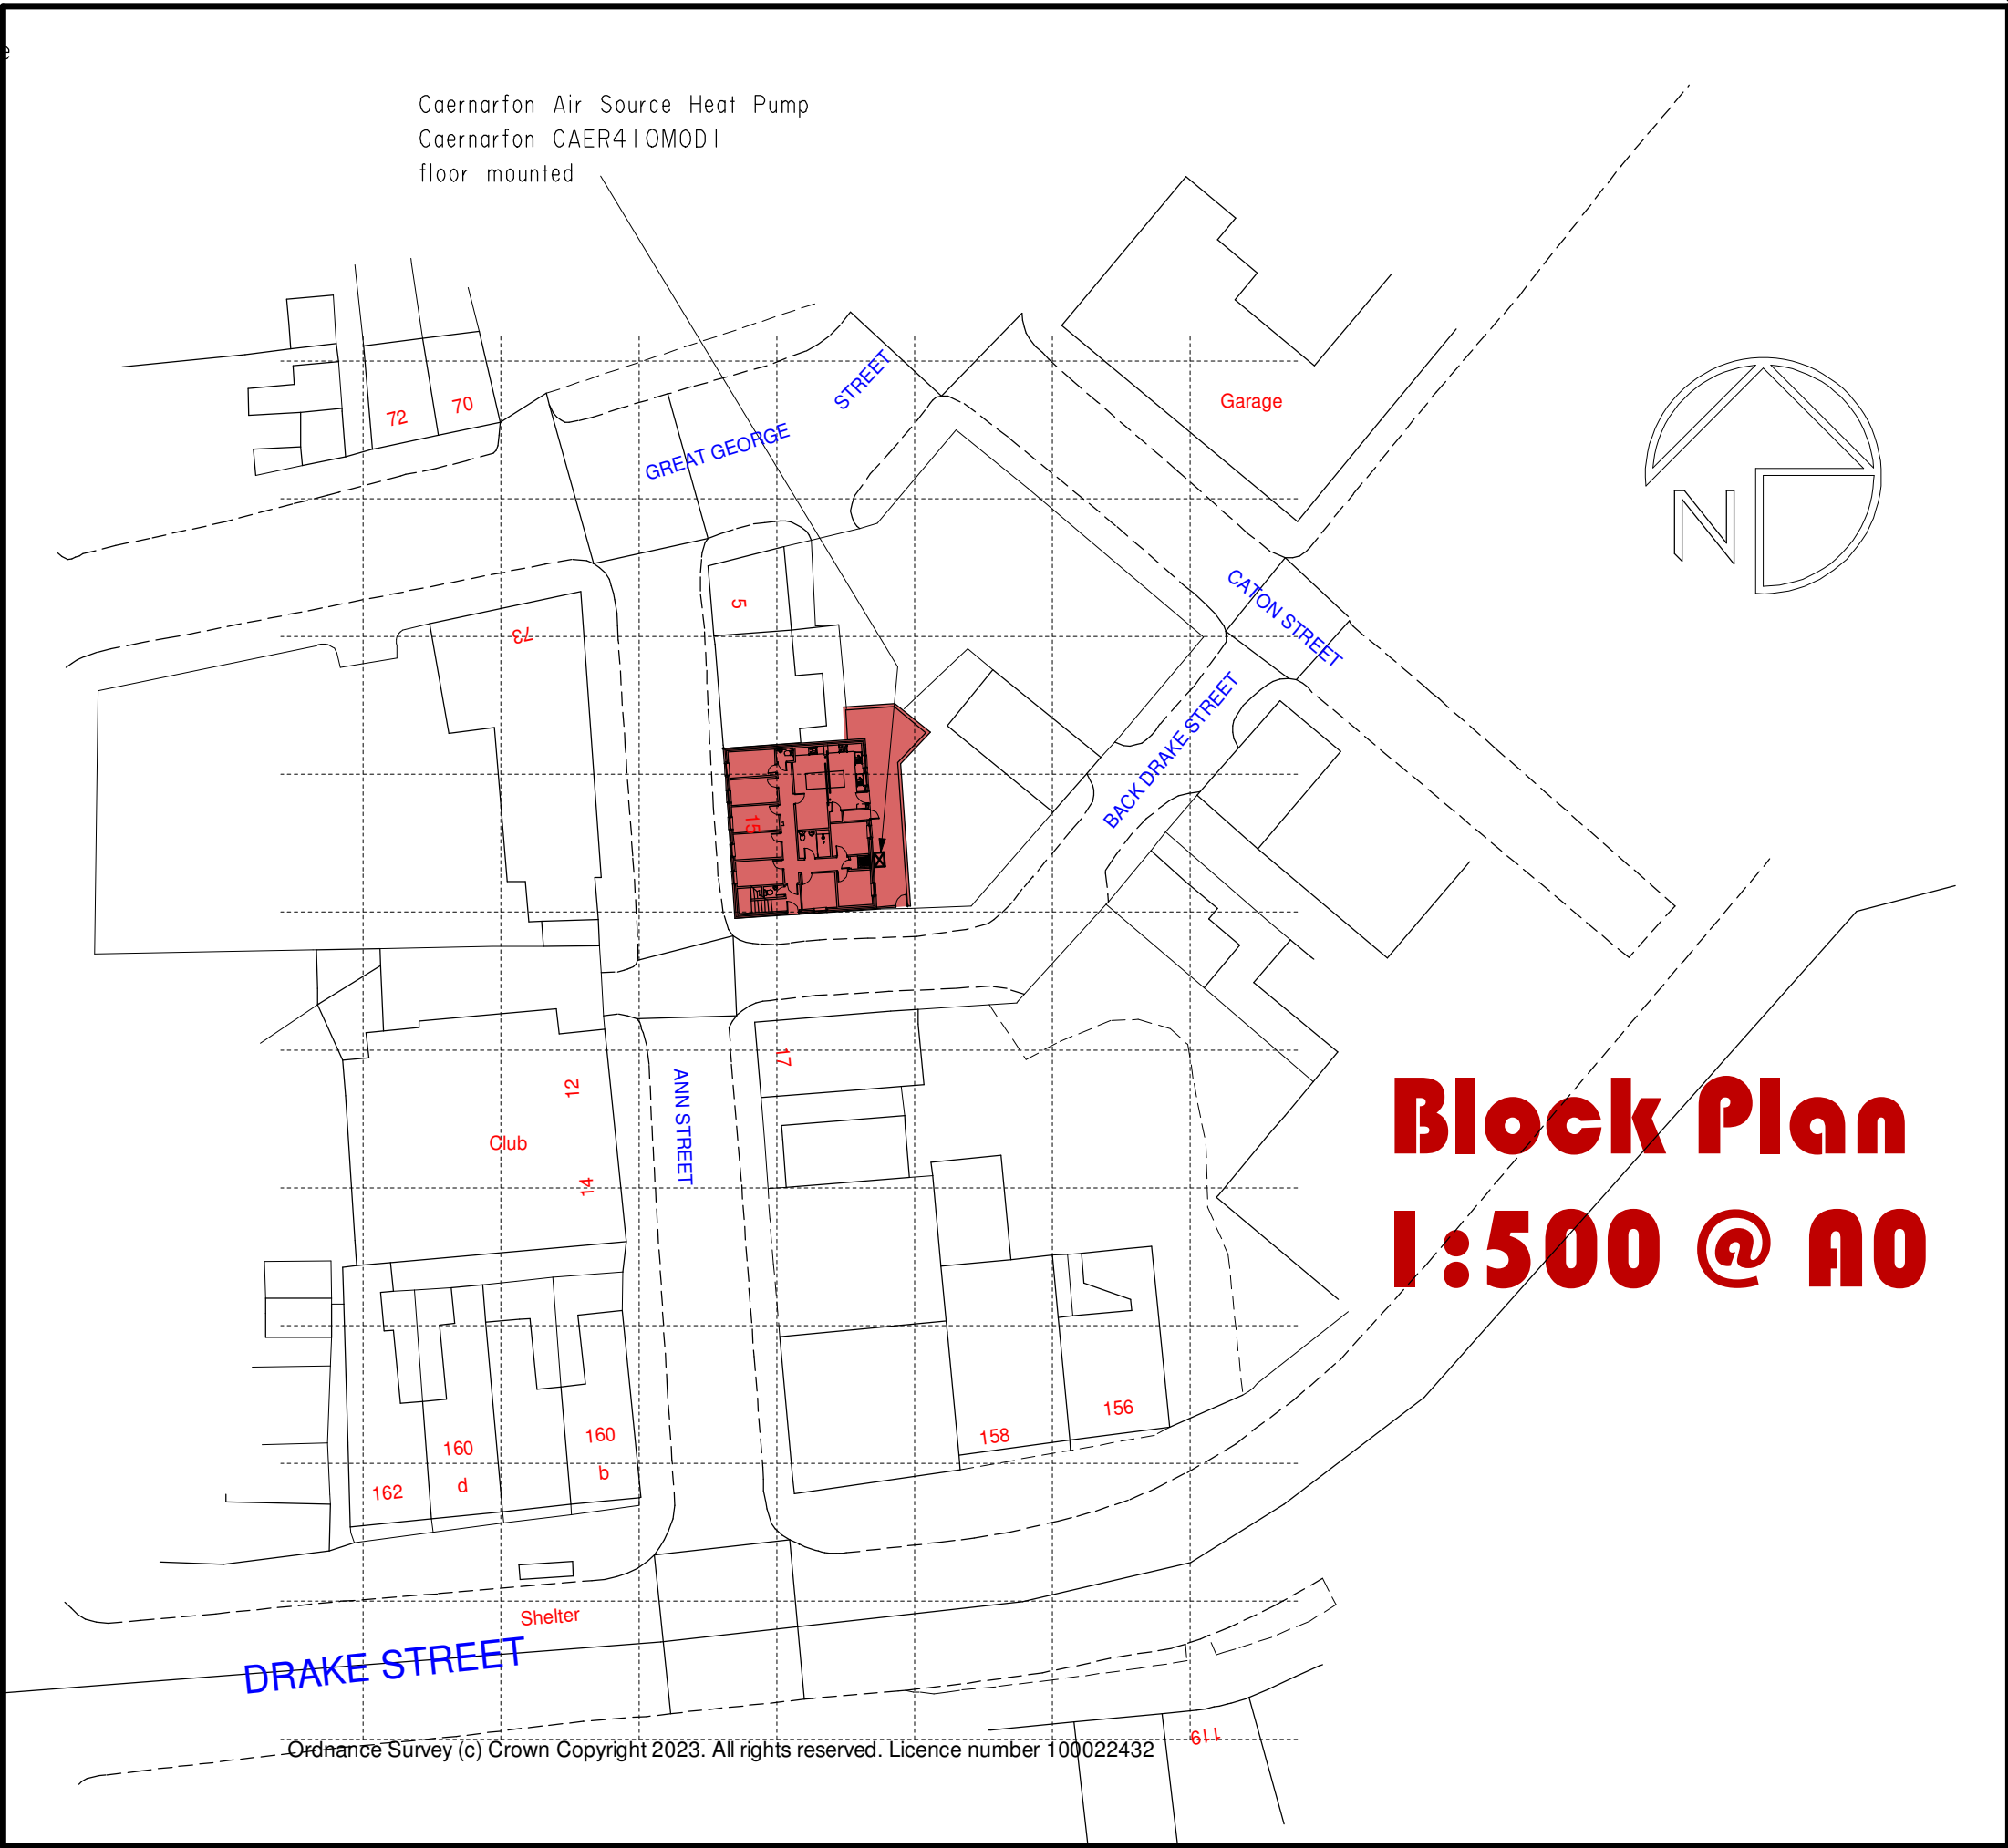

Block Plan
1:500 @ A0

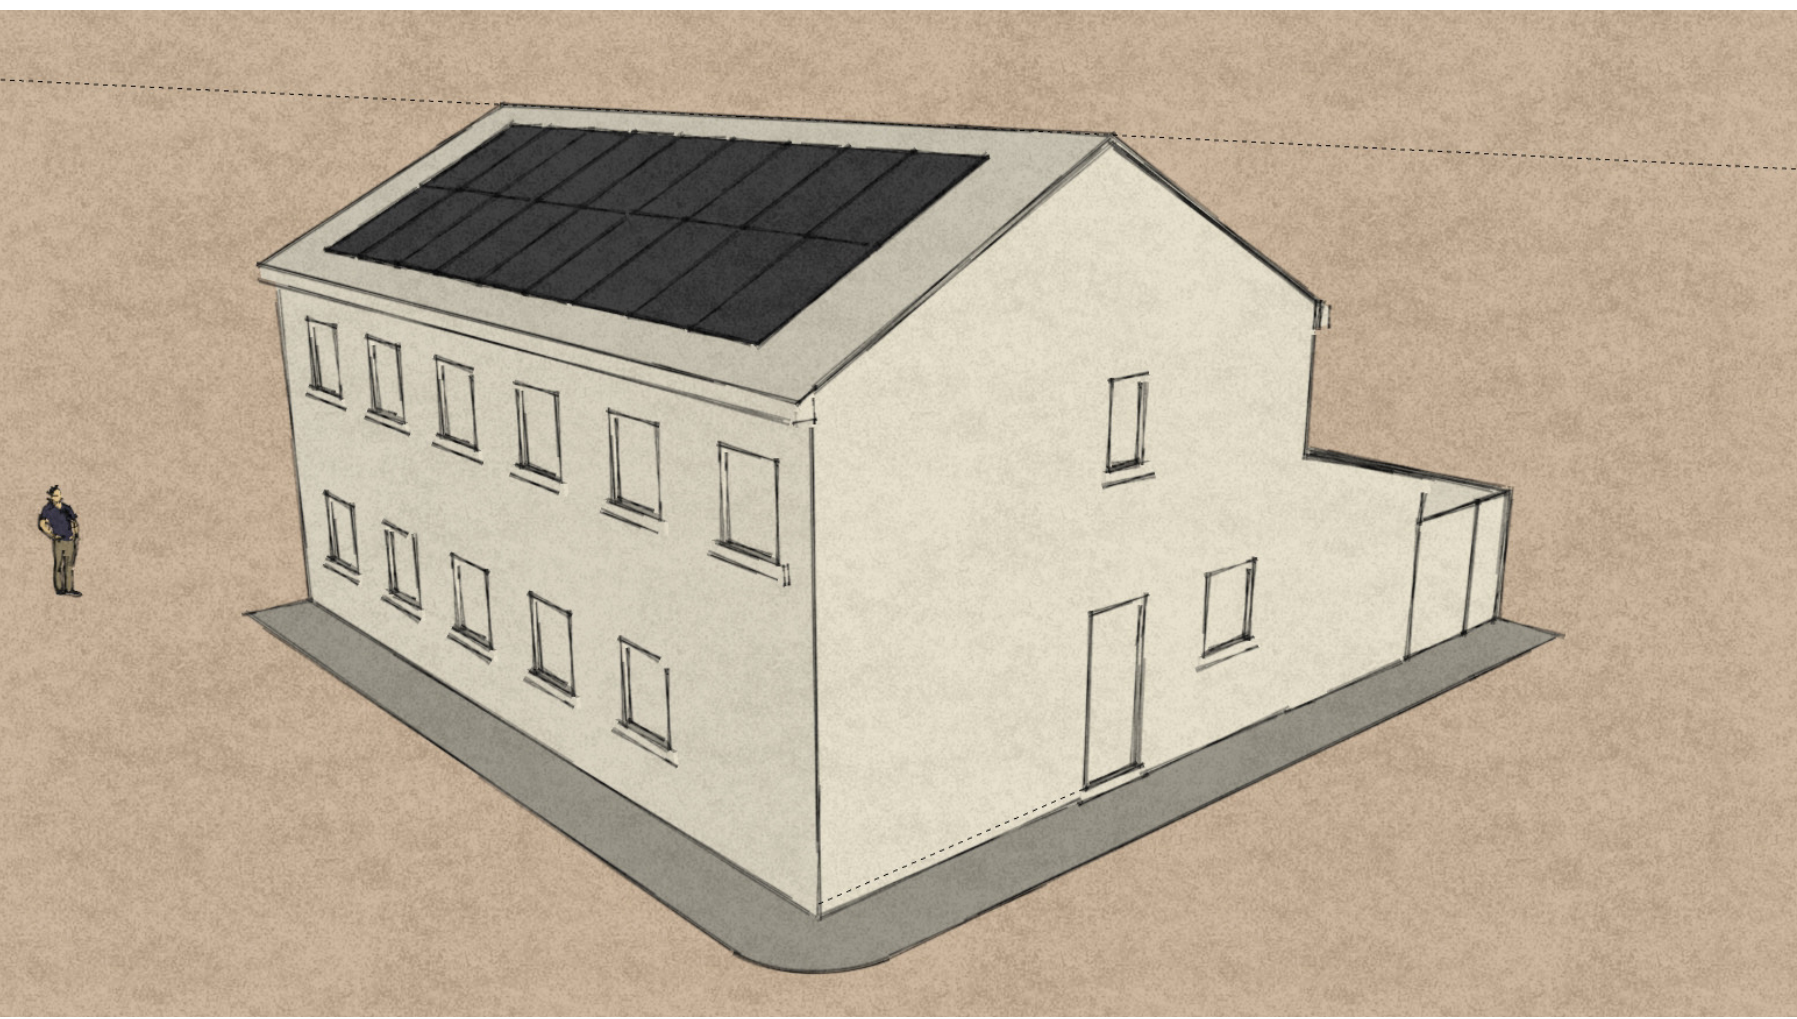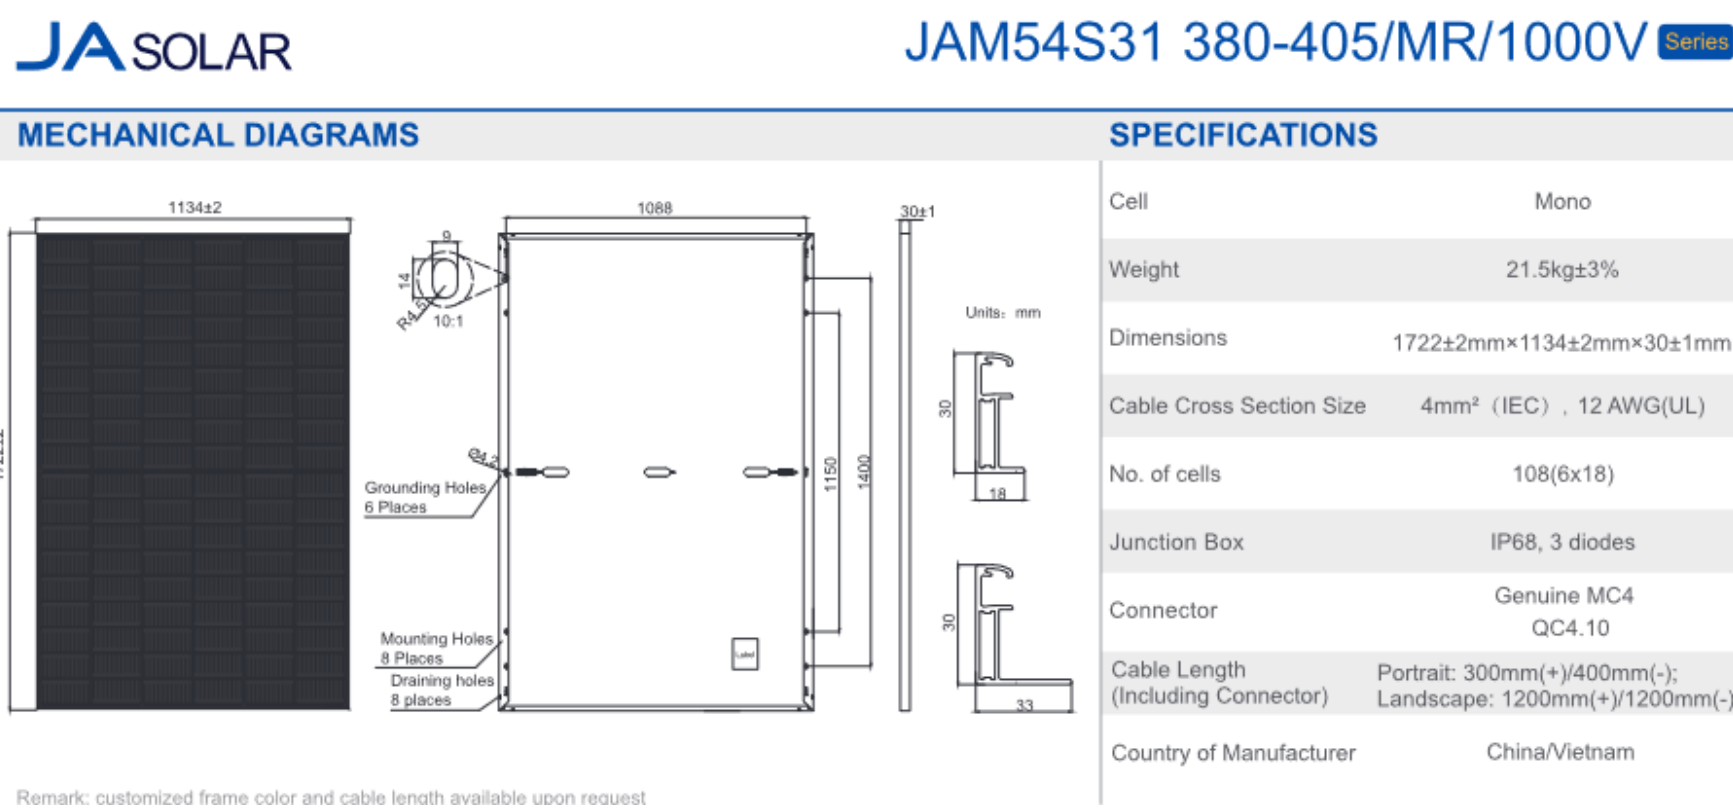

Proposed front elevation sketch

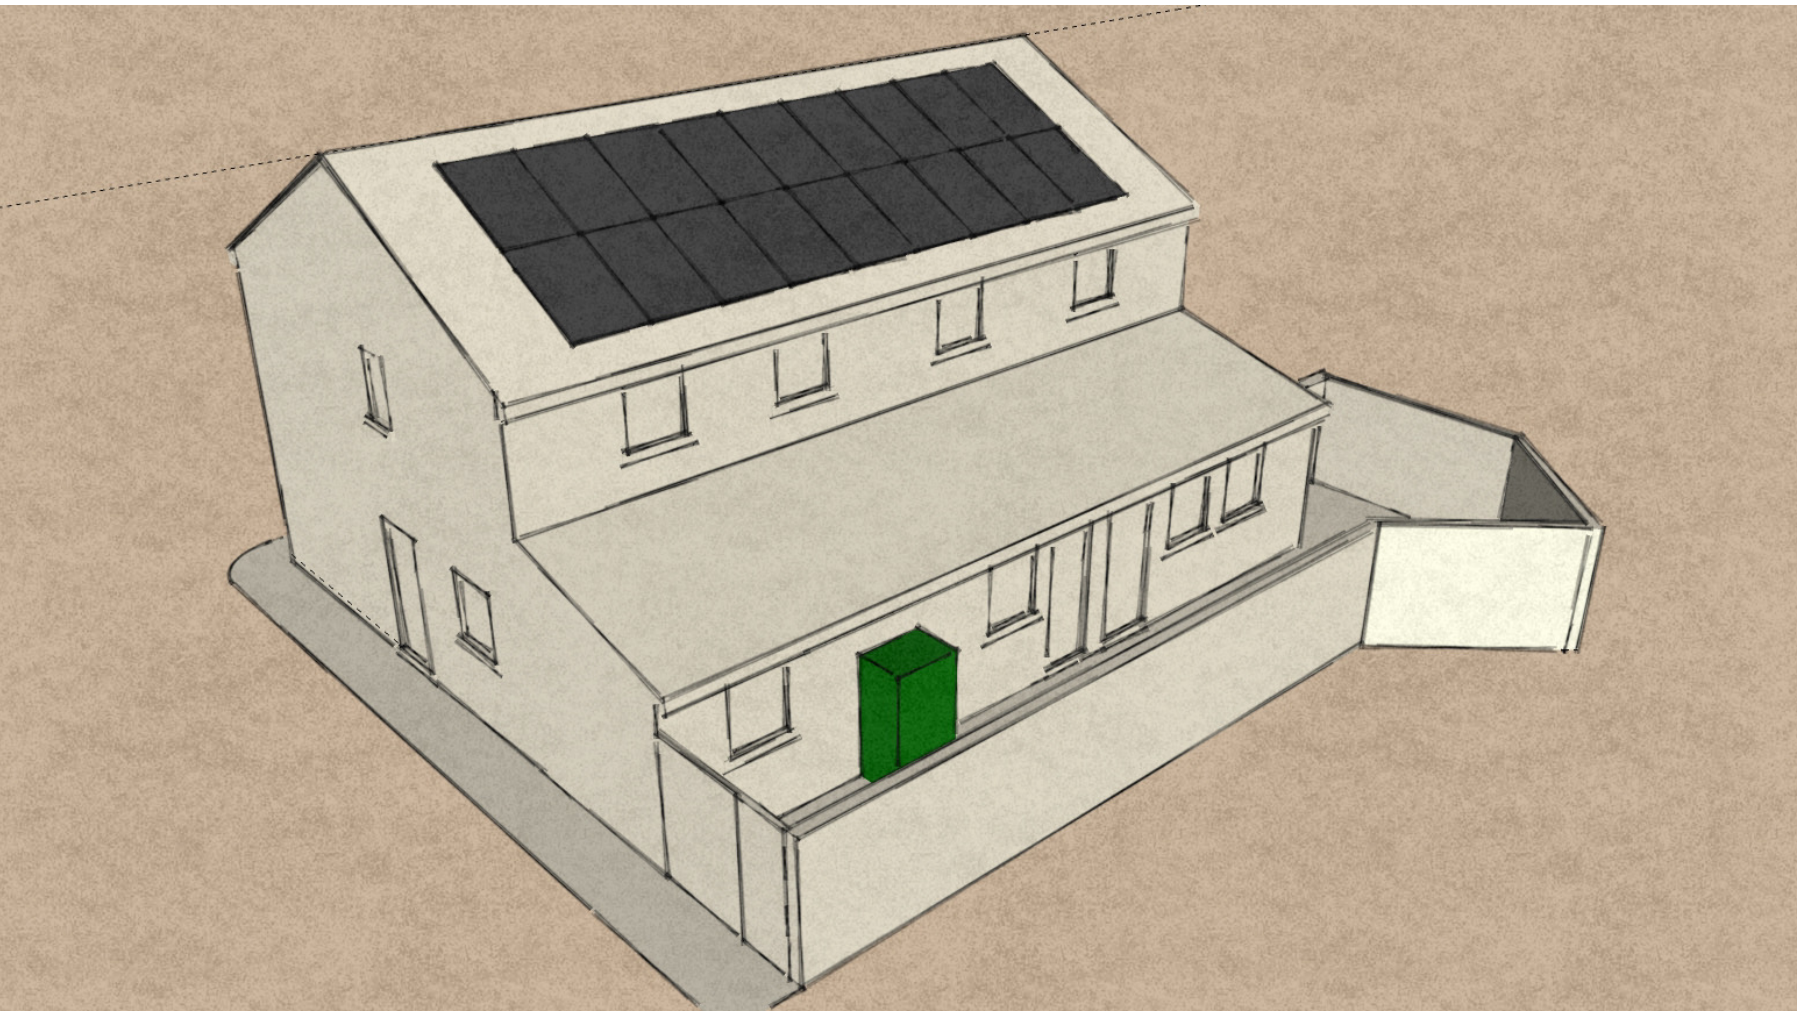

Proposed rear elevation sketch

REVISION A side elevation added May 2023



Scale 1:50 @ paper size A0

Drawn: JP
Date: 8th March 2023