




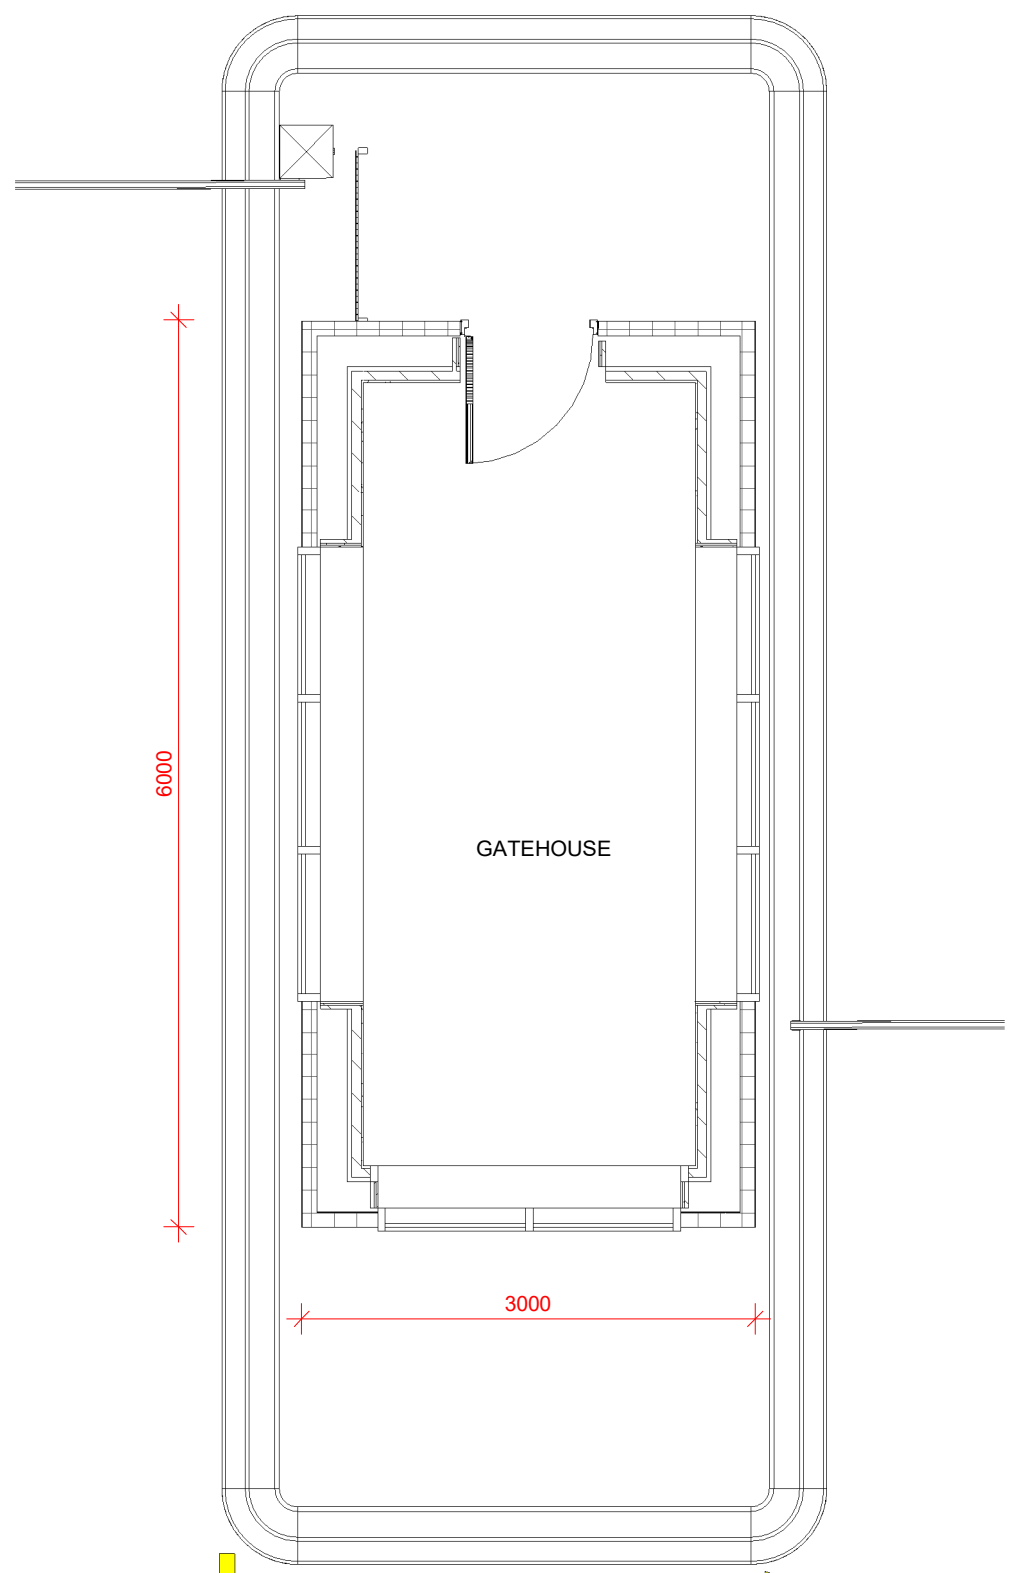


1 **GATEHOUSE FLOOR PLAN**
1 : 50

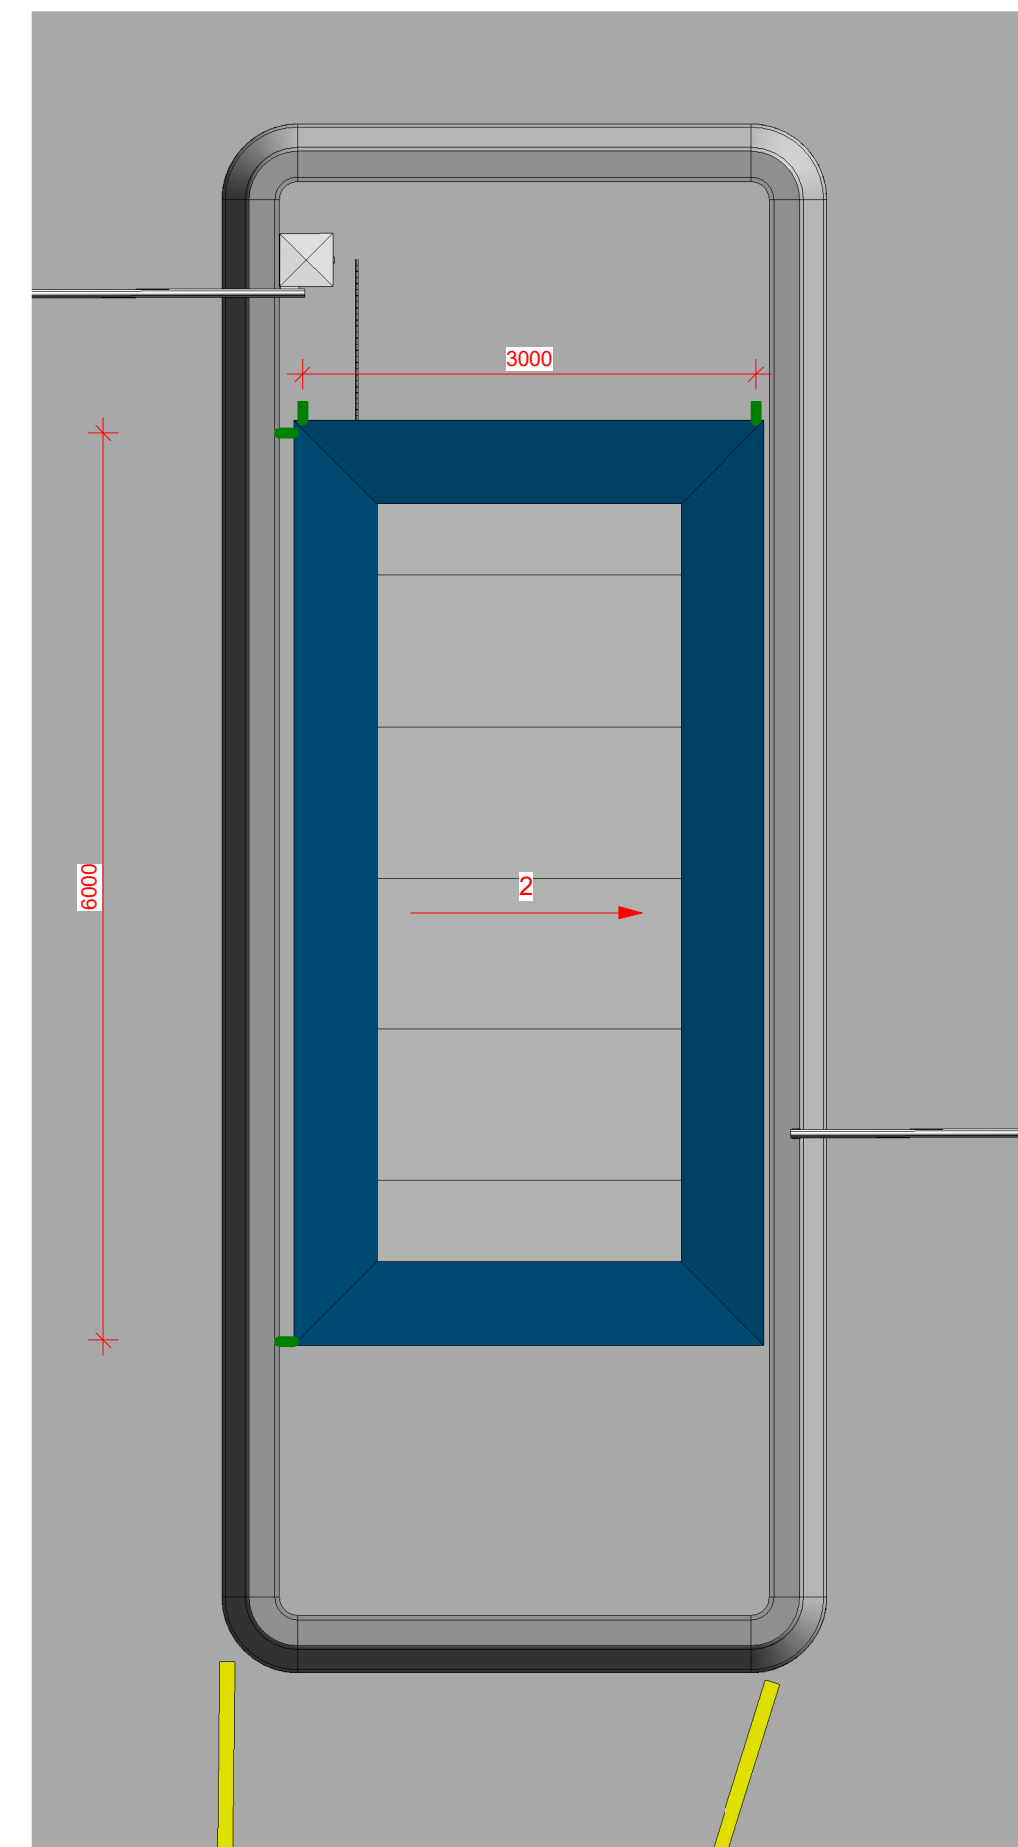


2 **GATEHOUSE ROOF PLAN**
1 : 50

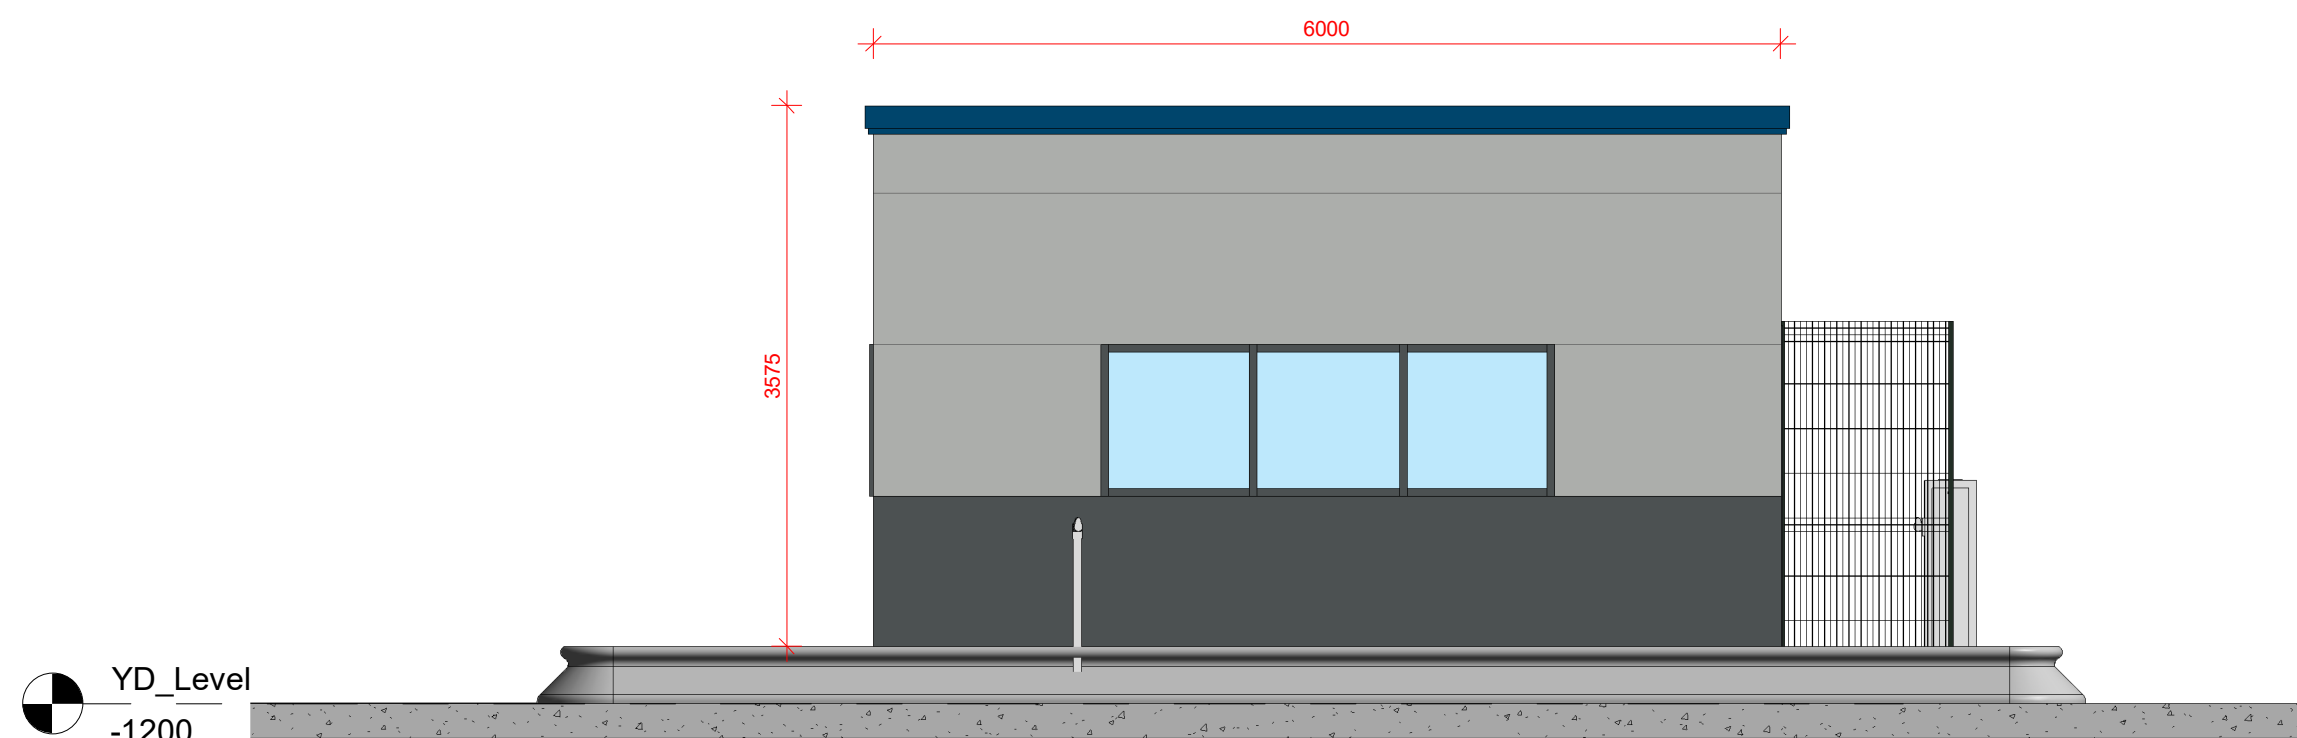


6 **EAST ELEVATION**
1 : 50

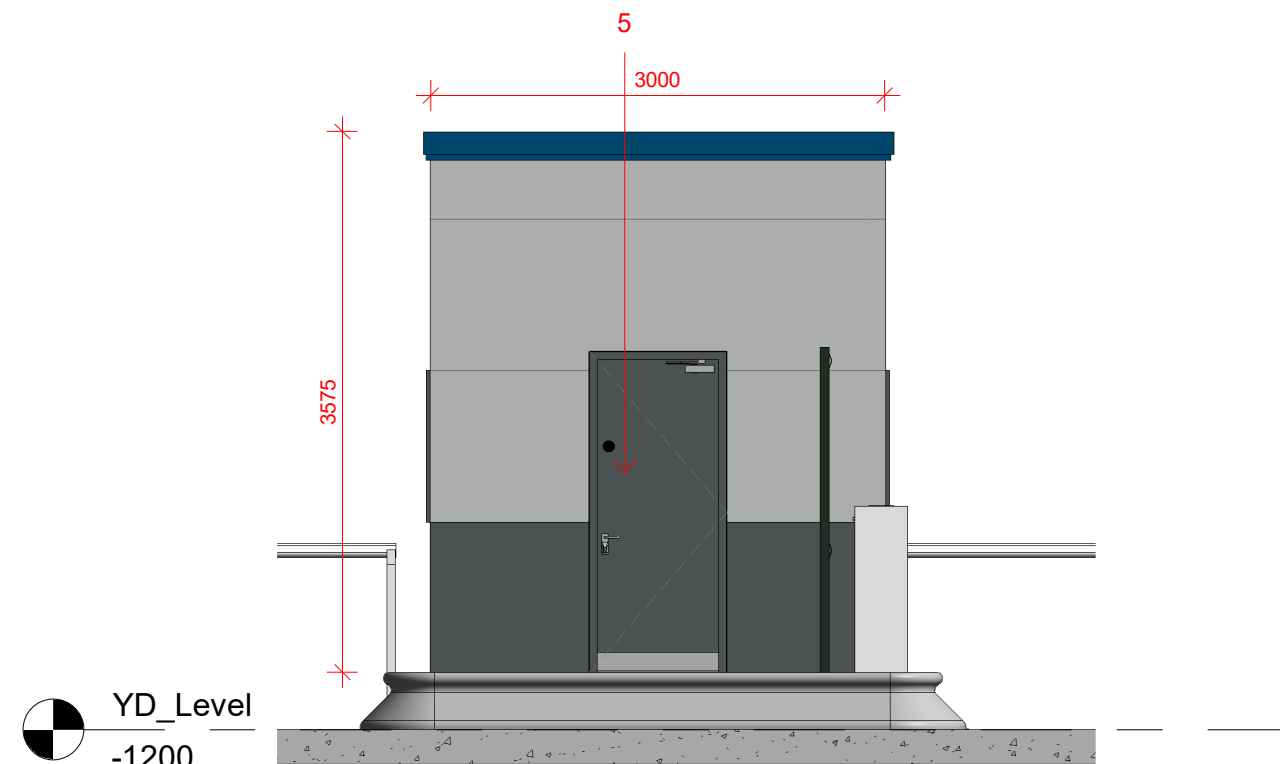


7 **NORTH ELEVATION**
1 : 50

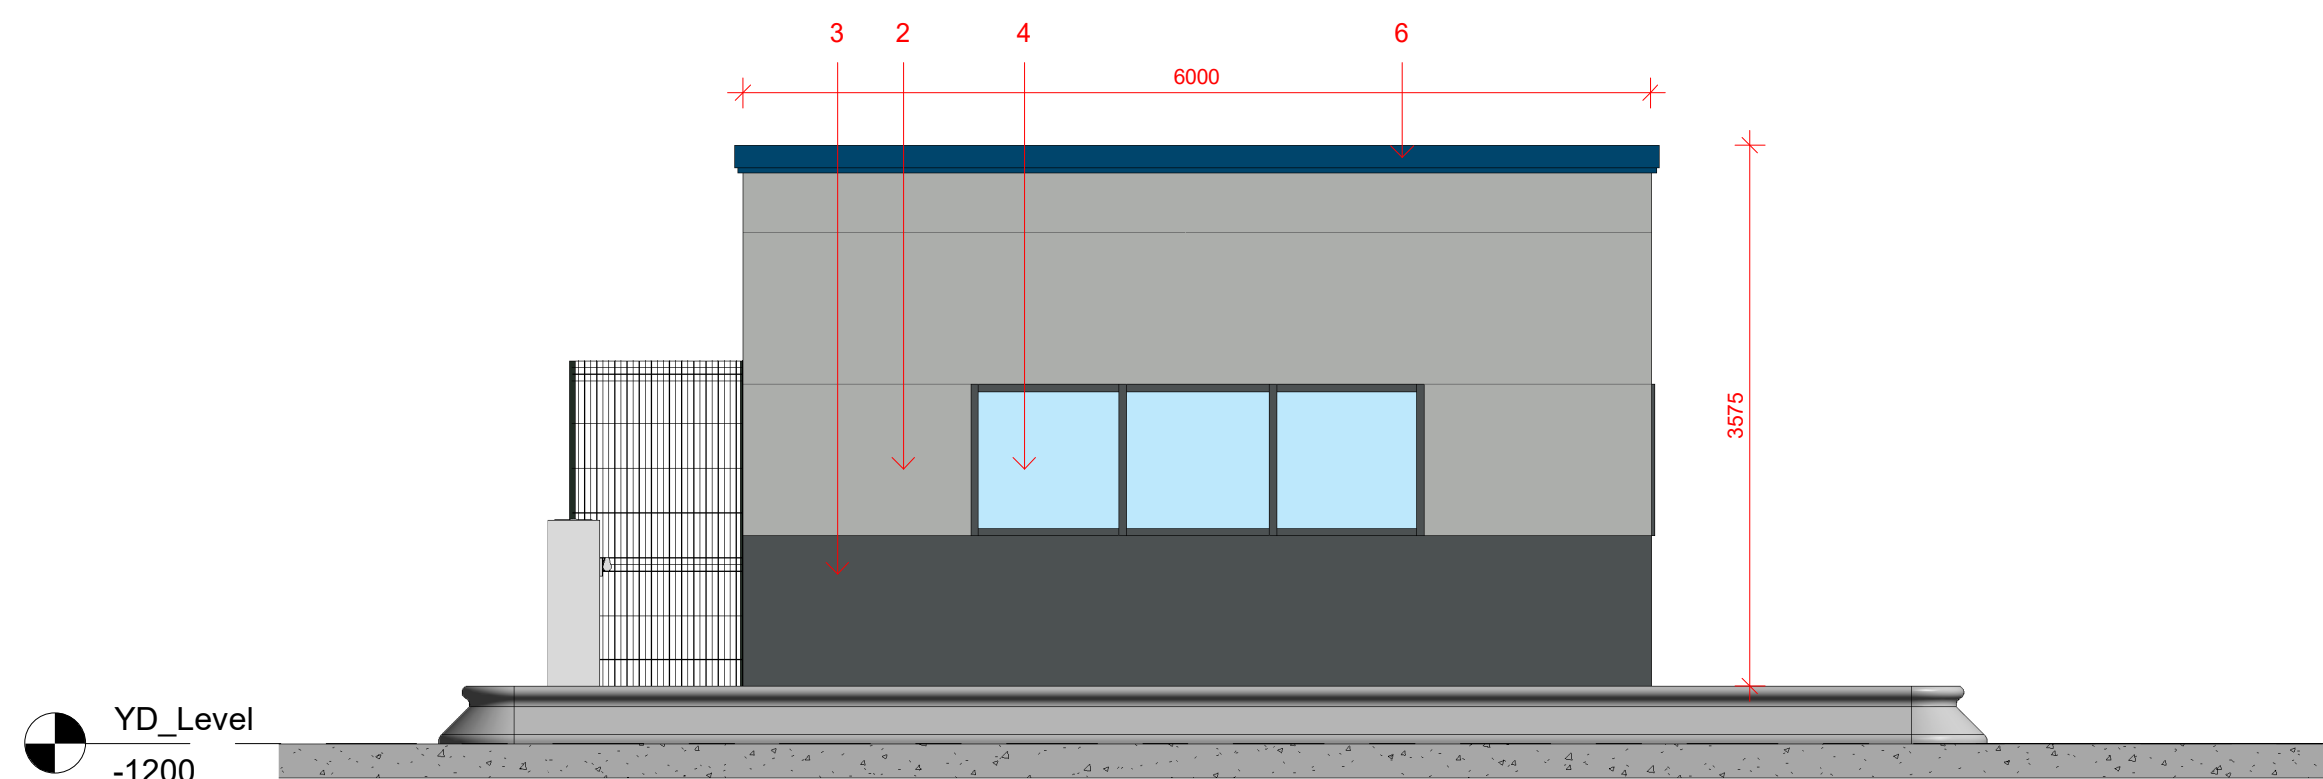


5 **WEST ELEVATION**
1 : 50

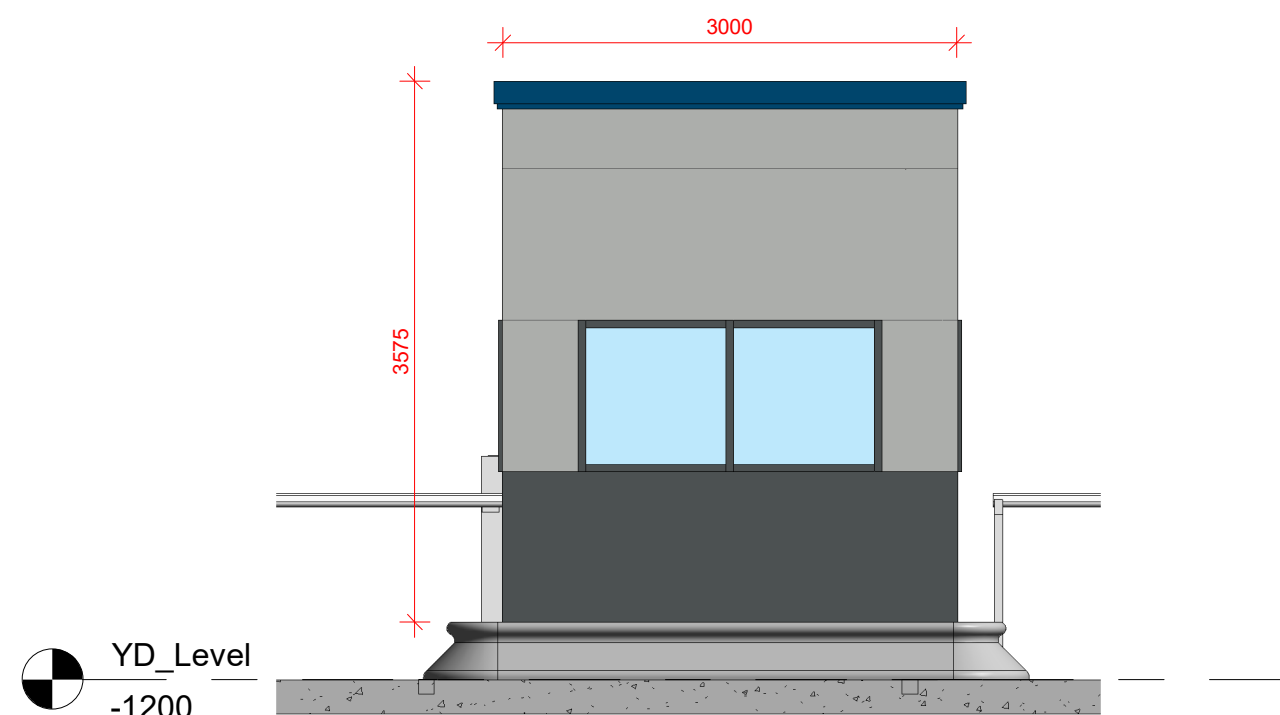

8 **SOUTH ELEVATION**
1 : 50

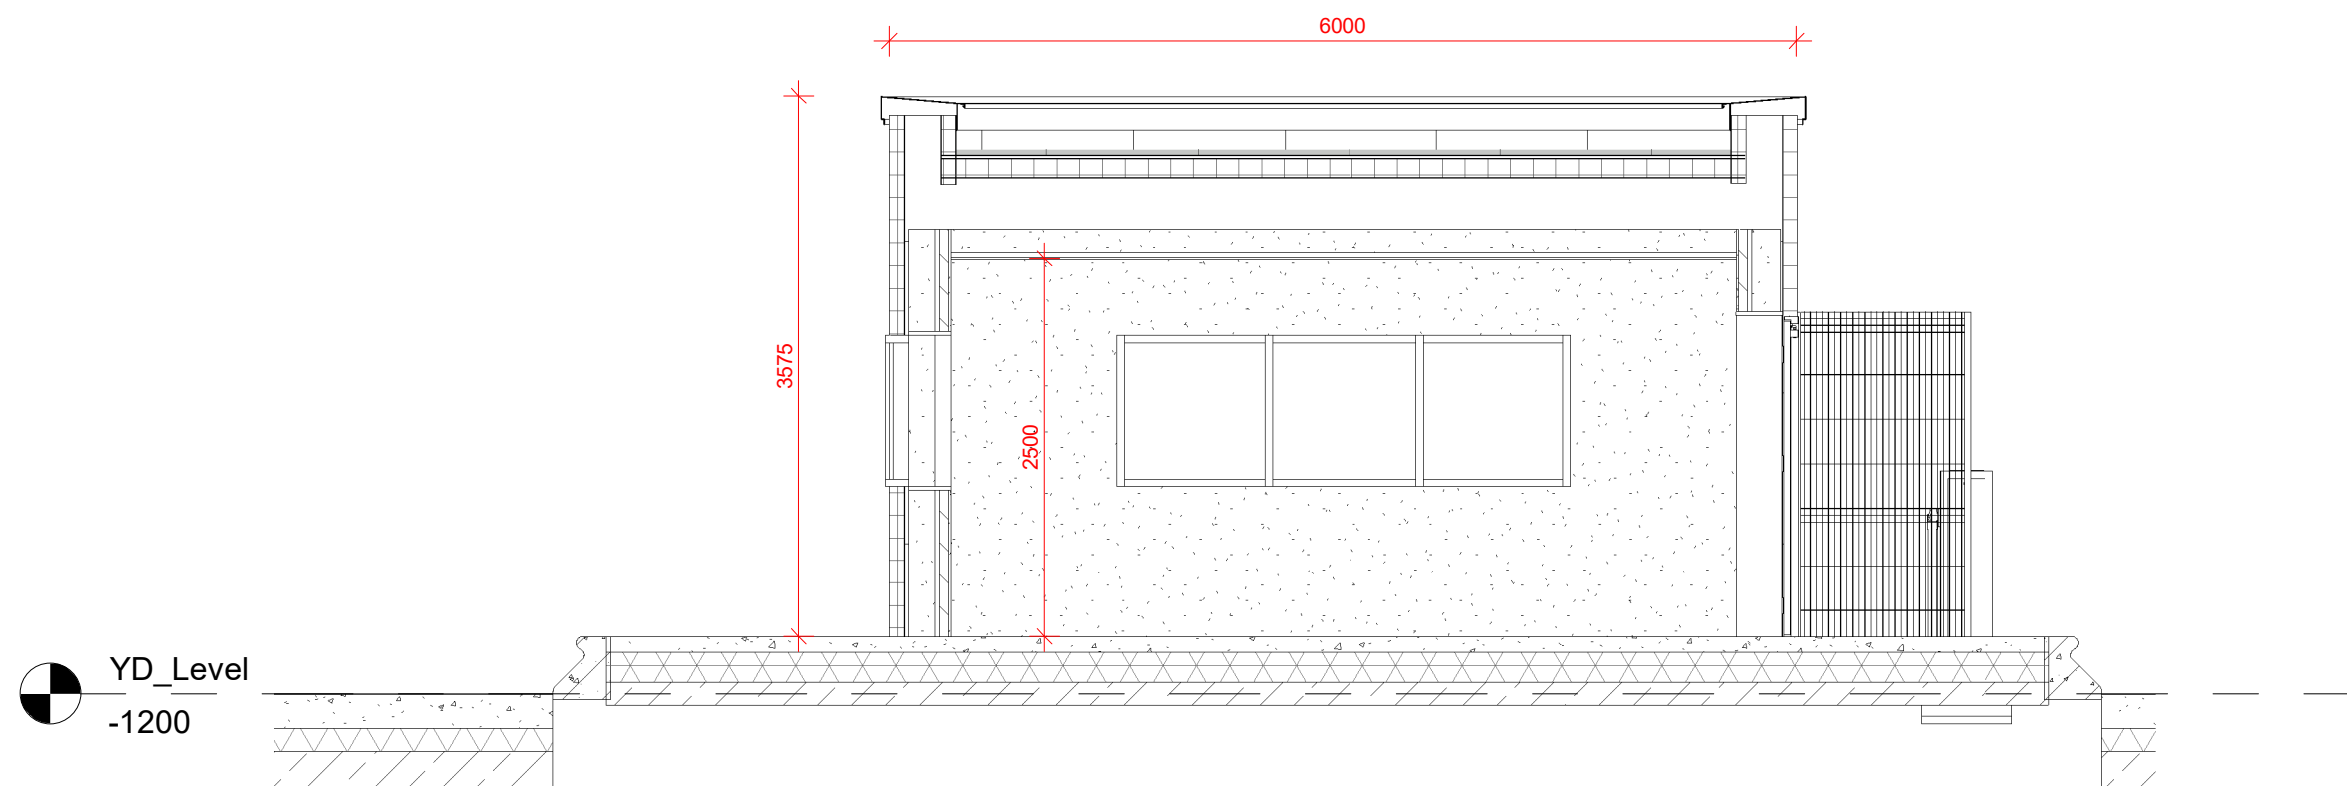

3 **SECTION**
1 : 50

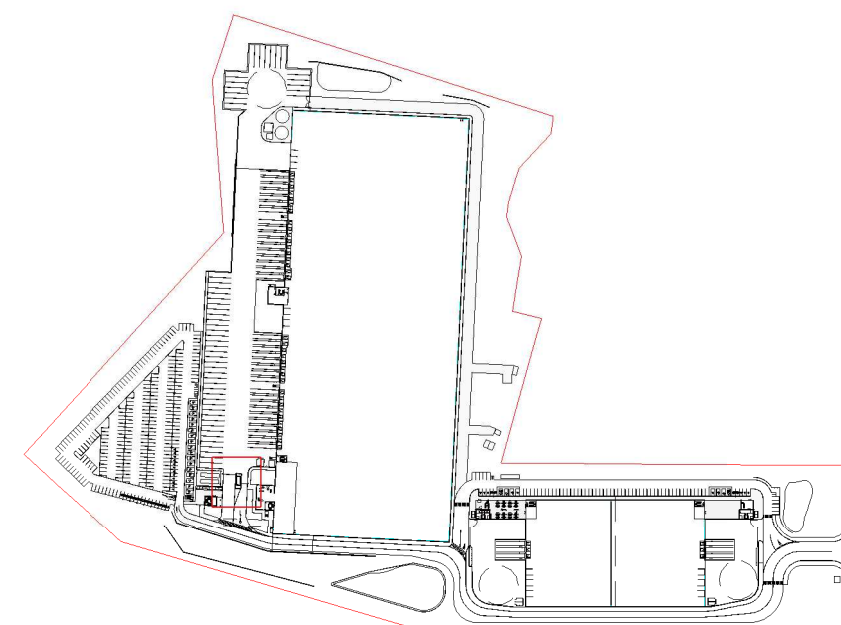

4 **LOCATION PLAN**
1 : 5000

Do not scale this drawing
ashton smith to be notified of discrepancies in figured dimensions
Contractors must check all dimensions from site
This drawing is copyright and is for use on this site only
This drawing is to be used solely for information as entitled
For other information refer to the latest revision of any cross referenced drawing



LOCATION PLAN:

NOTES:

MATERIALS KEY

- COMPOSITE CLADDING PANELS (TBC) - KYANITE RAL 5010
- COMPOSITE CLADDING PANELS (TBC) - MOONSTONE RAL 7035
- COMPOSITE CLADDING PANELS (TBC) - BASALT GREY RAL 7012
- ALUMINIUM FRAMED WINDOWS - FRAME: BASALT GREY RAL 7012
- EXTERNAL DOORS: RAL 7012
- PARAPET CAPPING - KYANITE RAL 5010

P2 06.06.23 Location Plan updated (South bund and ponds)

P1 Initial Drawing Issue

REV DATE DESCRIPTION

REVISIONS

JA JA

RR RR

DRAWN BY CHECK BY

REVISIONS

PROJECT TITLE
MANCHESTER ROAD, HEYWOOD

DRAWING TITLE
PROPOSED GATEHOUSE UNIT 3

RIBA STAGE	STATUS	PLANNING	DRAWN BY	CHECKED BY
SHEET	SCALE	DATE	SUITABILITY	REVISION
A1	As indicated	06/10/22	S3	P2

DRAWING NO.
21157 - ASA - 00 - EX.YD - D - A - 0028 _ (S3 - P2)

BIM MODEL NUMBER: 21157-ASA-ZZ-ZZ-M3-A-0001_(S3-P10)

CLIENT

Trammell Crow Company

AshtonSmith
Beyond Design

Ashton Smith, Belvedere House, 2 Victoria Avenue, Harrogate, North Yorkshire, HG1 1EL
Tel: 01423 522882 Fax: 01423 565104
www.ashtonsmith.co.uk

21157

JOB NO.