


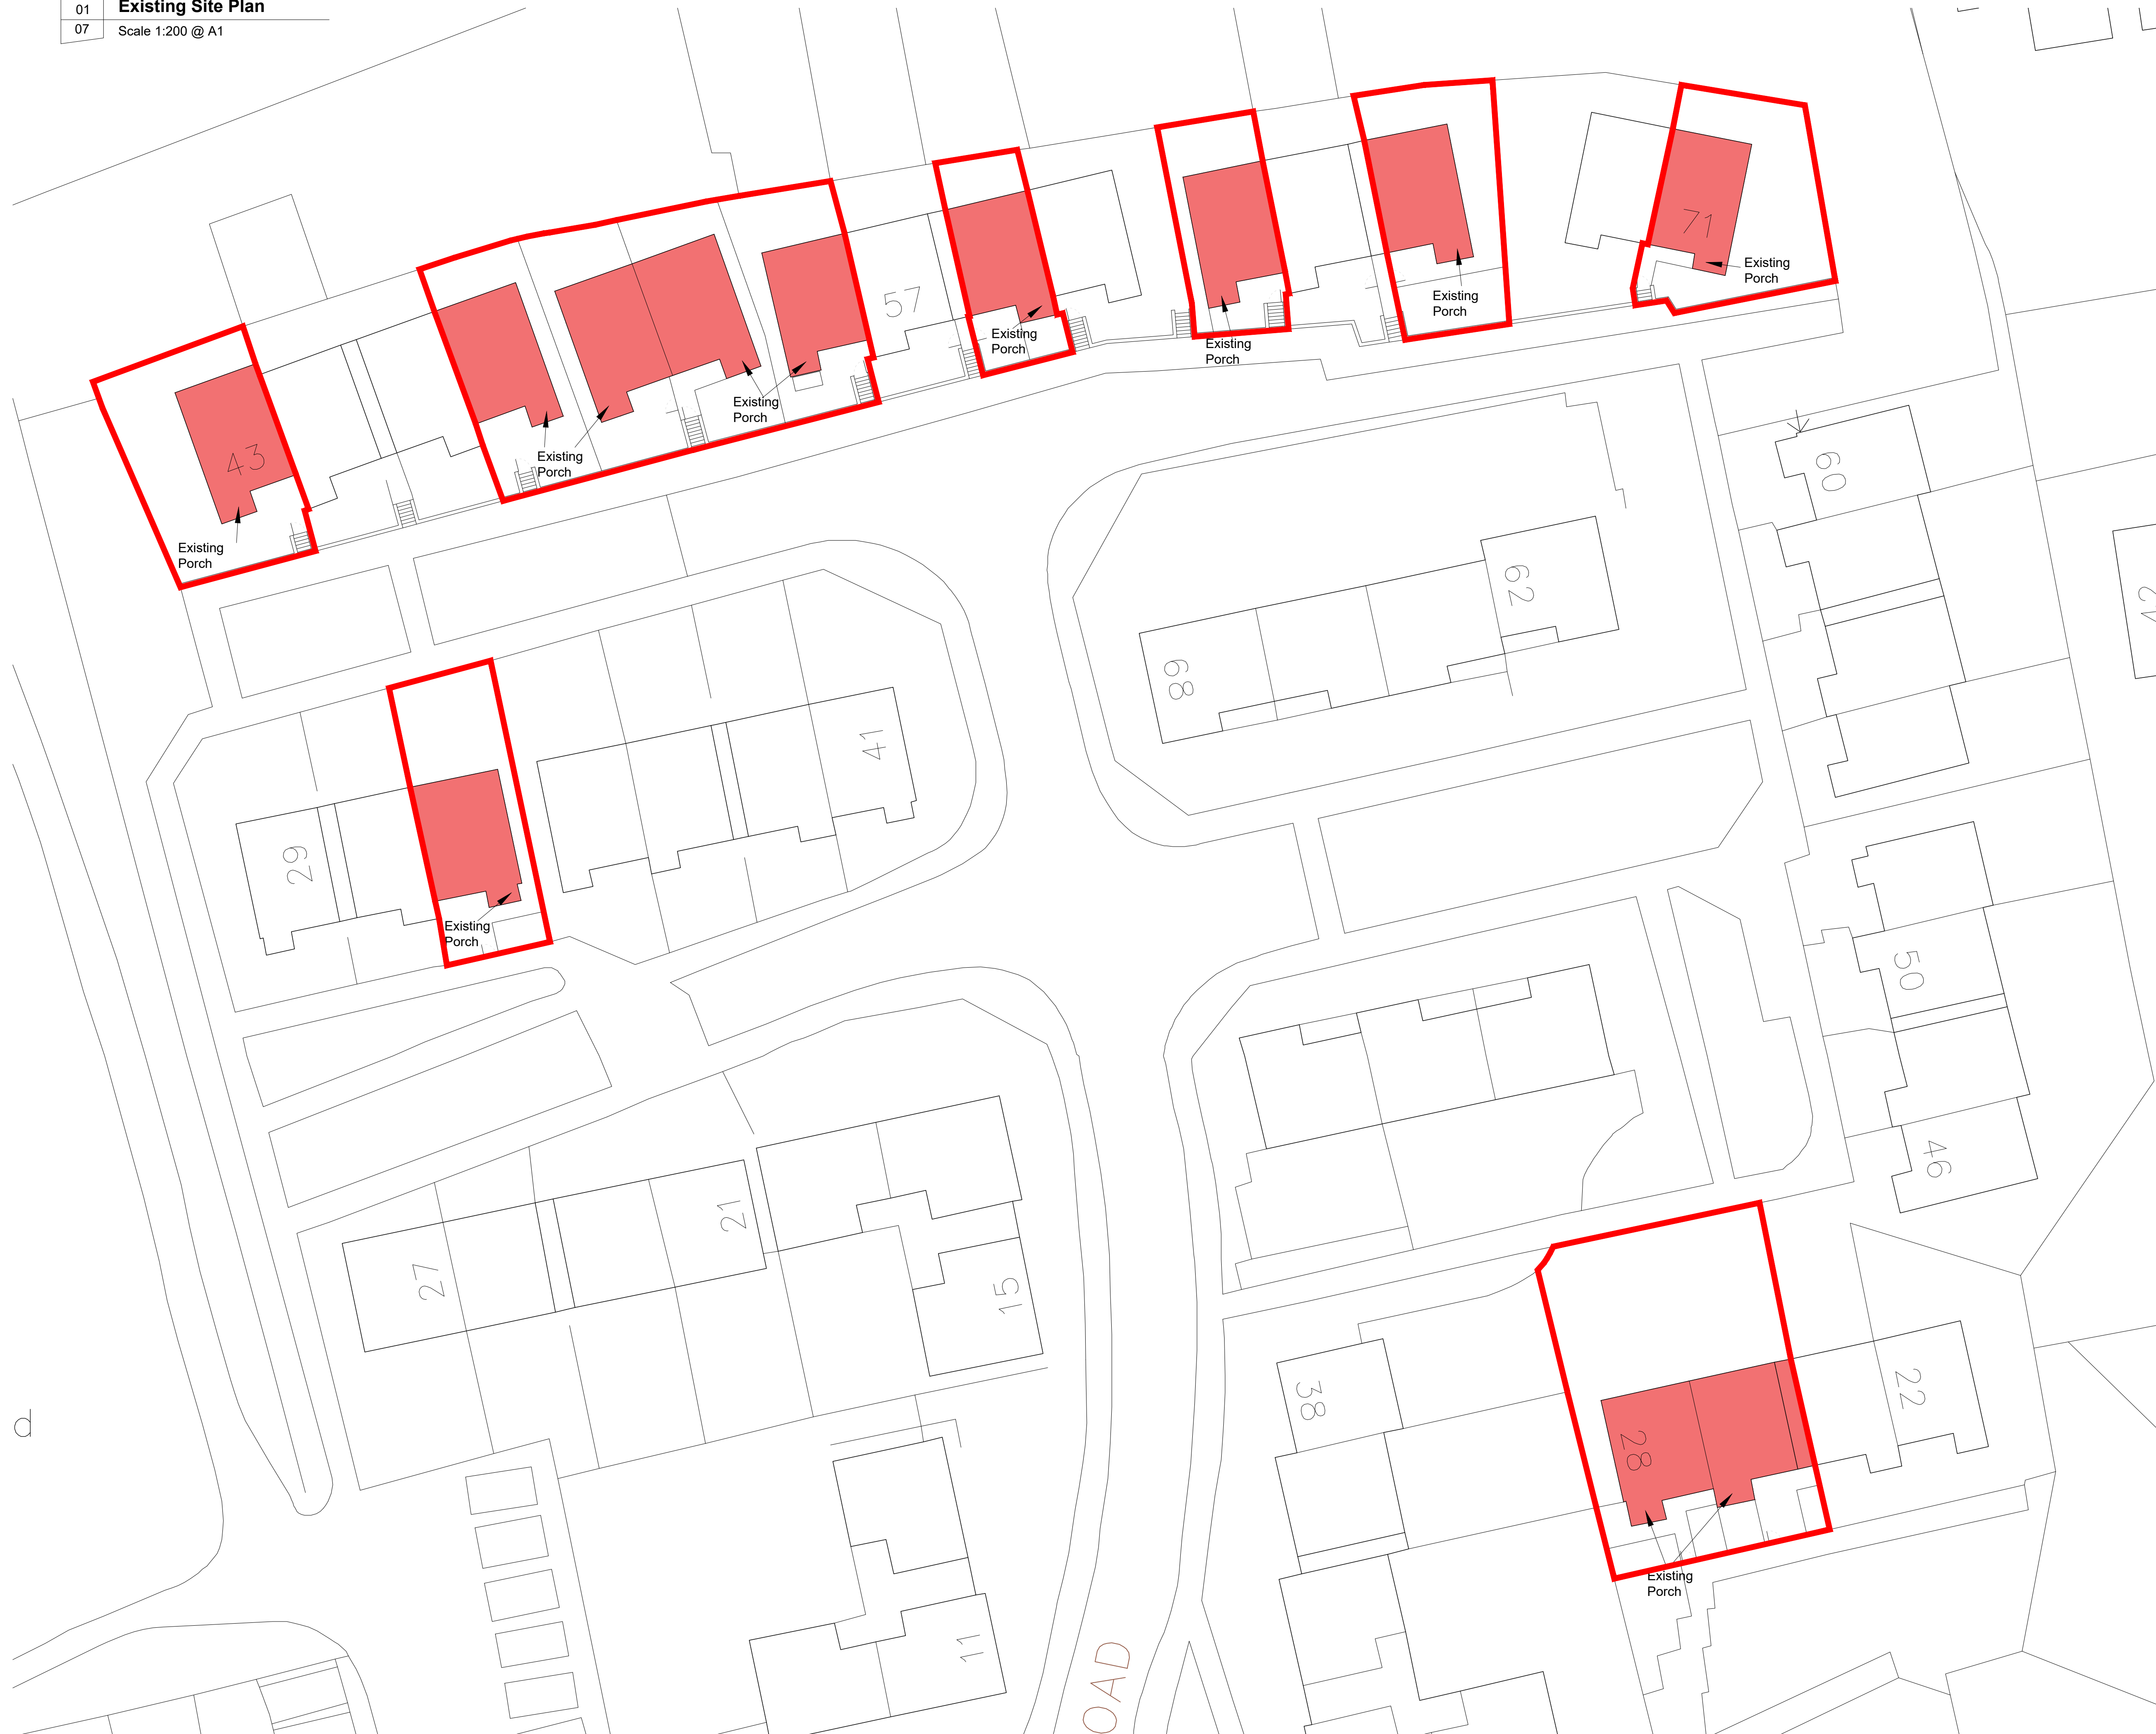

P1	Drawn	23.11.23	AM	MH
Issue	Description	Date	Drawn	Checked

Drawing Status
P - Planning | **T** - Tender | **C** - Construction | **R** - As Record

For Approval



Six St. Petersgate Stockport Cheshire SK1 1HD
Ph 0161 477 6158 Fx 0161 480 8342 mail@tadw.co.uk www.tadw.co.uk

Client	Rochdale Boroughwide Housing
--------	------------------------------

Job	Croftgates Road and Boardman Lane, Middleton
-----	--

Title	Existing Site Plan - Croftgates Road
-------	--------------------------------------

Scale	1:200 @ A1
-------	------------

Note - Prints from PDF files may not be to scale, check accuracy against scale



A scale bar with alternating black and white segments. It is labeled with '5' and '10' in the middle, and '20m' and '1:200' at the right end.

Job Number 231335	Drawing Number 07	Issue P1
-----------------------------	-----------------------------	--------------------