



1:1

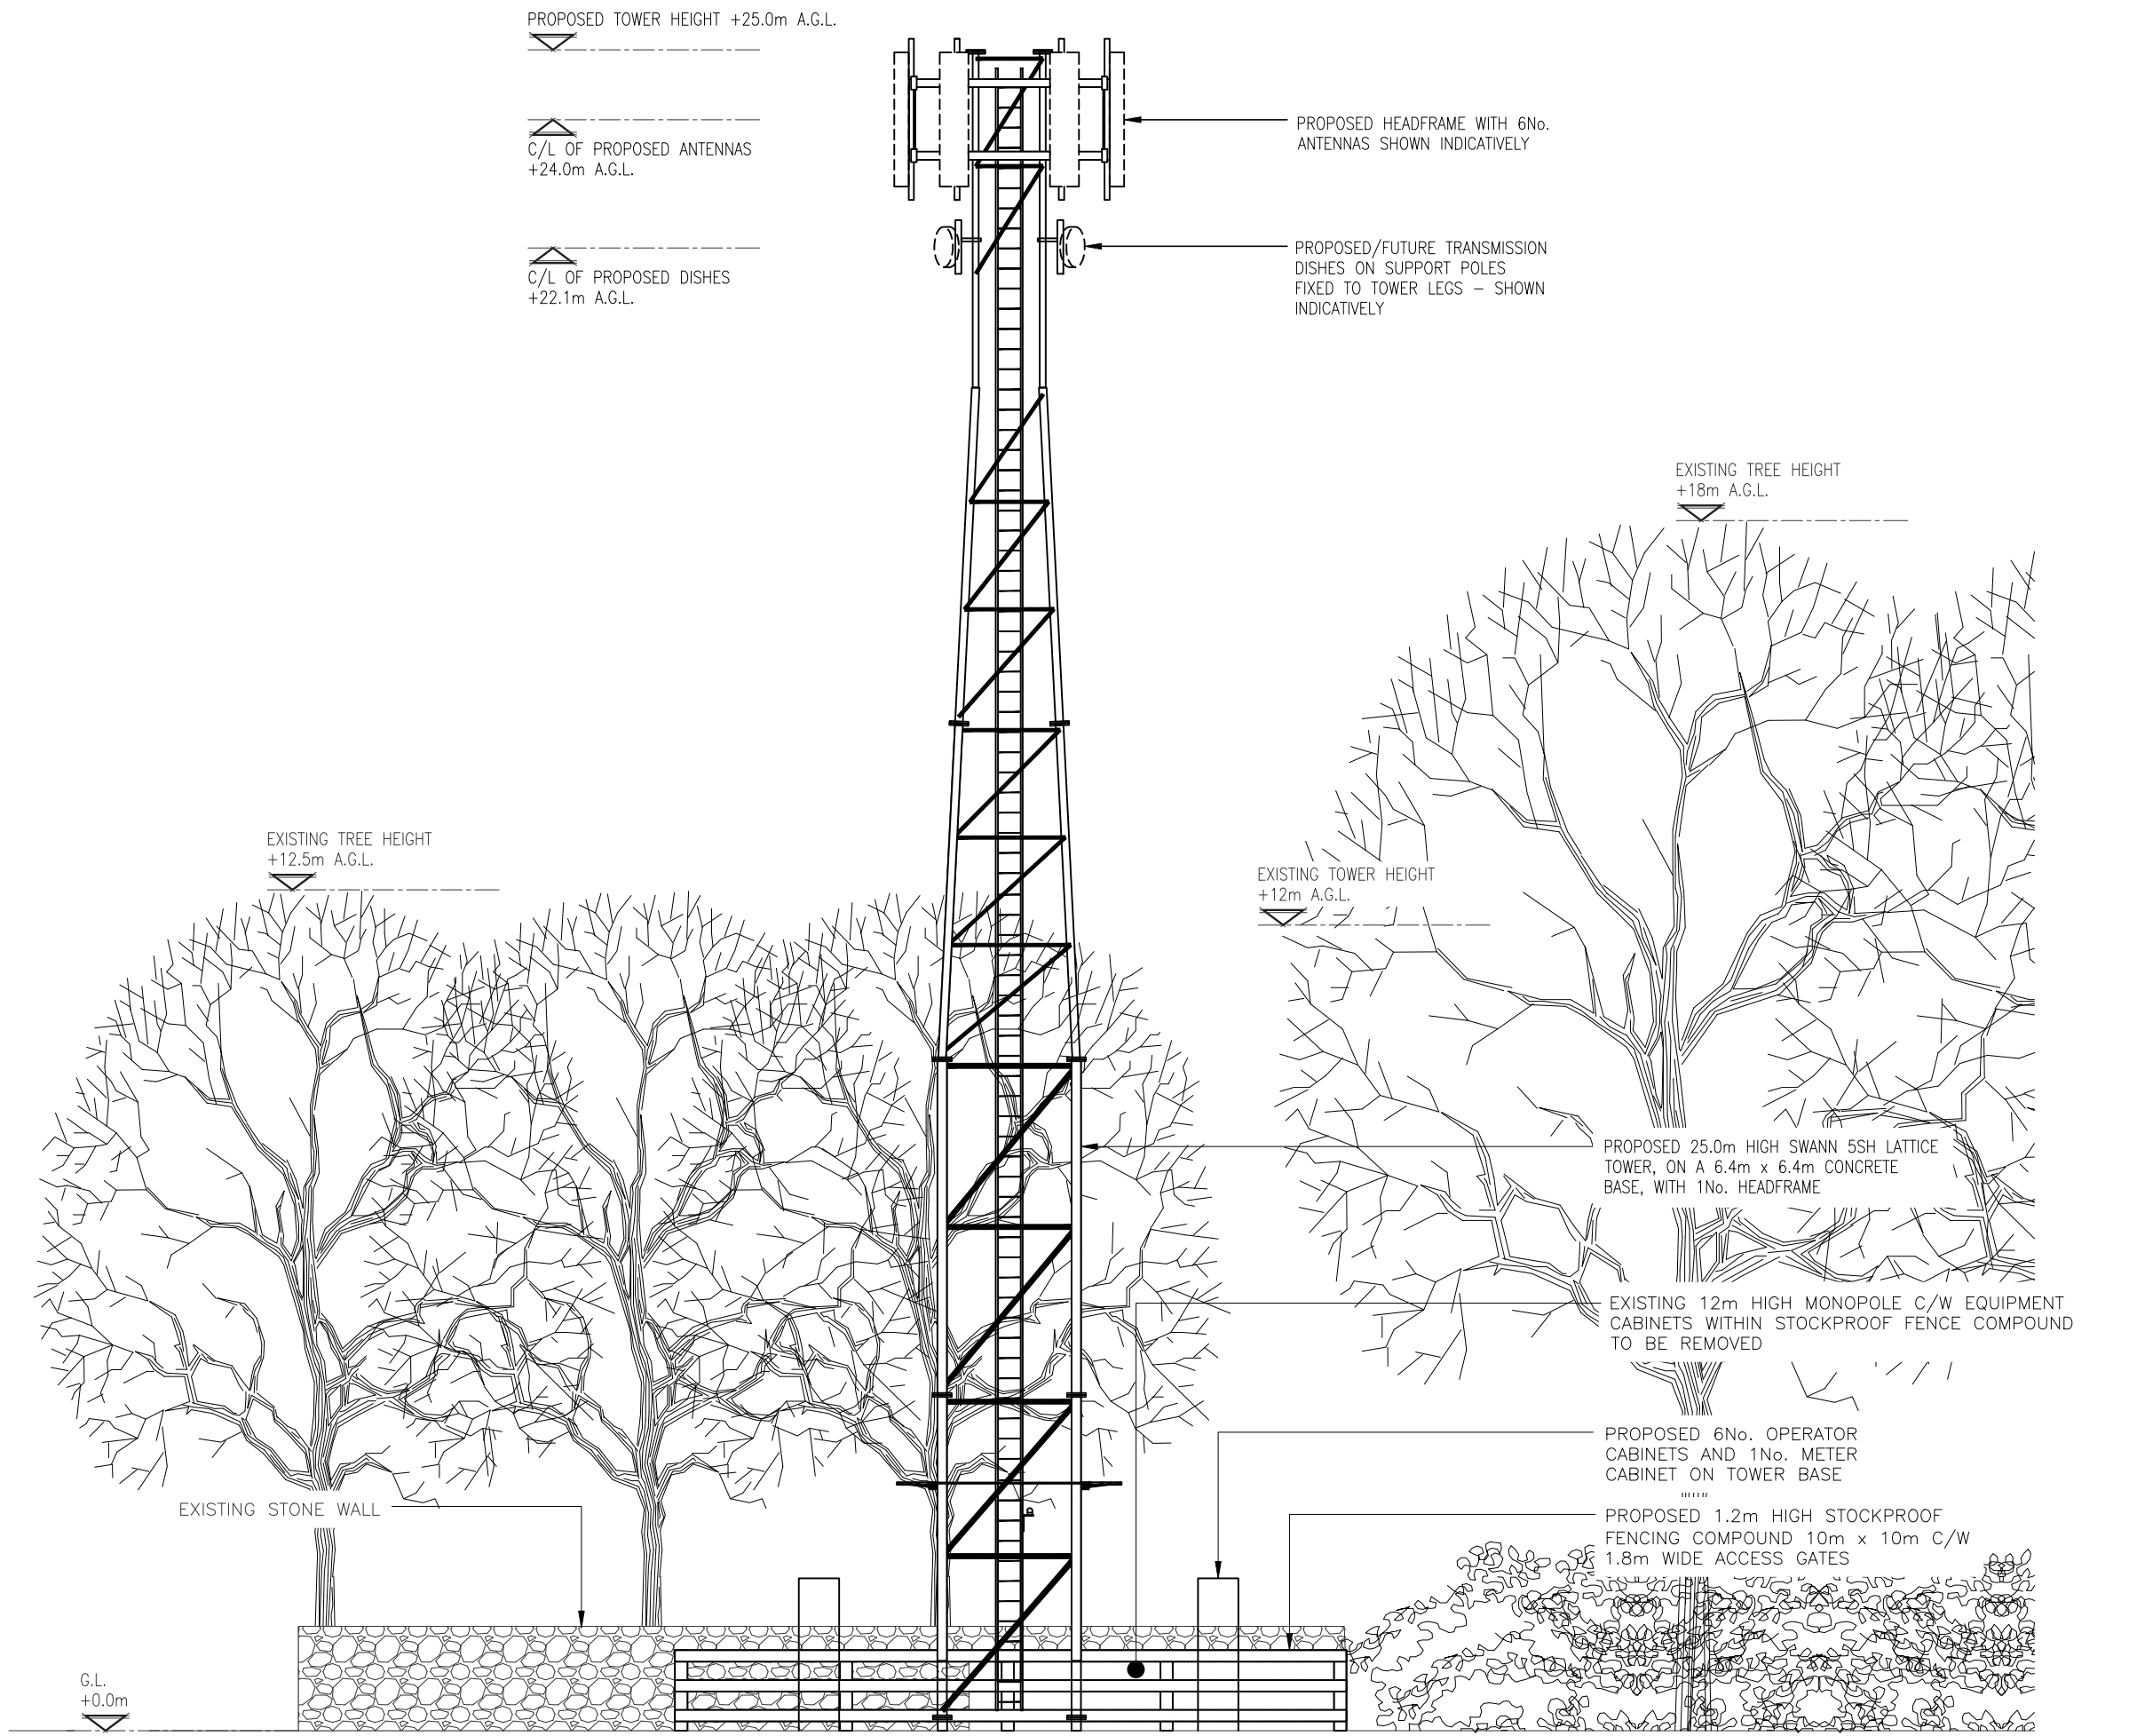

PROPOSED EAST ELEVATION
(SCALE 1:100)

 

NOTES:
- EXCLUSION ZONES CONFORM TO THE ICNIRP REFERENCE LEVEL FOR LIMITED EXPOSURE TO MEMBERS OF THE GENERAL PUBLIC

A	INITIAL ISSUE	JCCS JEM	28.02.23
REV.	MODIFICATION	BY CHK.	DATE

ICON TOWER REFERENCE No.:
GBR-RCH0001

OPERATOR 2 REFERENCE No.:
N/A

OPERATOR 3 REFERENCE No.:
N/A

SITE NAME AND ADDRESS:
HOLLANDS FARM
OLDHAM
GREATER MANCHESTER
OL12 6BN

DRAWING TITLE:
PROPOSED SITE ELEVATION

PURPOSE OF ISSUE:
PLANNING

DRAWING NUMBER:
301

SURVEYED BY: JEM	ORIGINAL SIZE: A3	ISSUE: A
DRAWN: JCCS	DATE: 28.02.23	CHECKED: JEM
	DATE: 28.02.23	