


Accommodation schedule
(indicative)

Type


A 1b/2p @42.50m 13No
B 1b/2p @45.60 1No
C 2b/3P @51.80m 23No
D 2b/3p @53.7m 3No

28No 2b/3p & 12No 1b/2p


Total 40No units

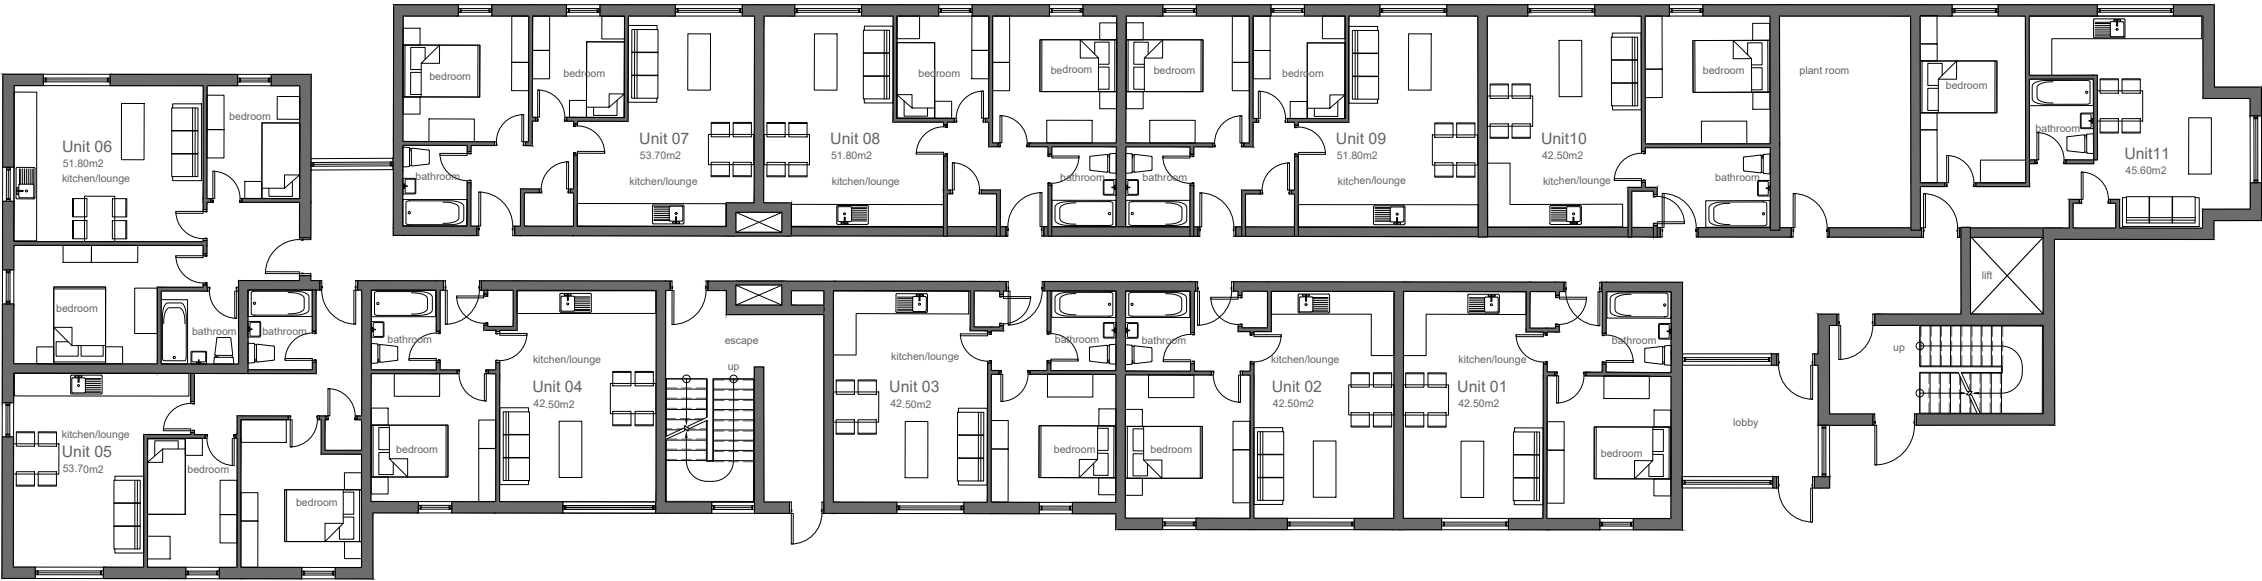

ground floor plan

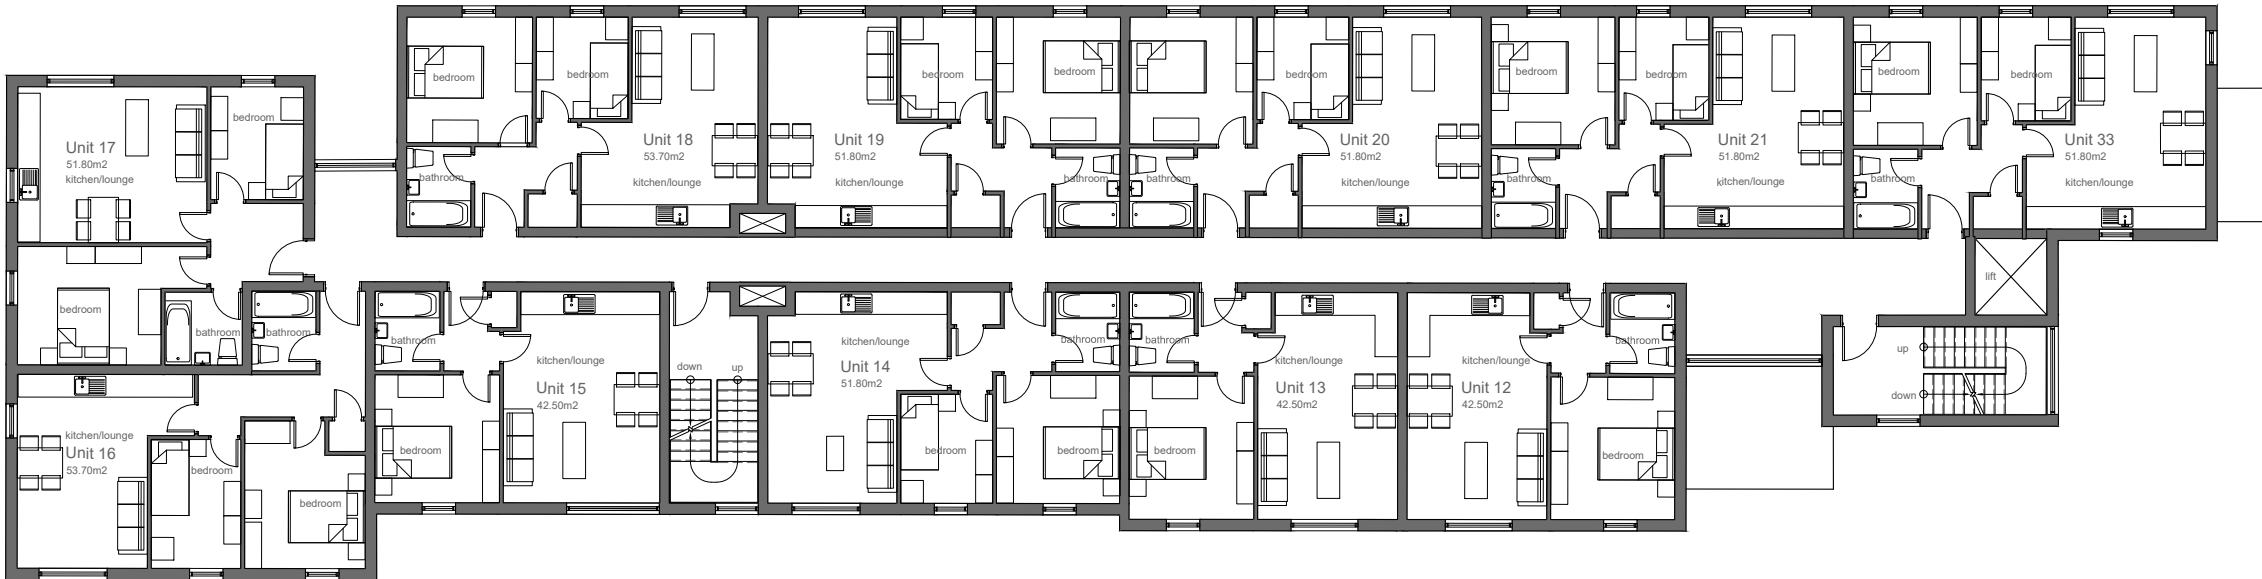

first floor plan

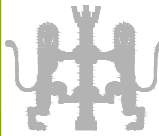Casey Group Residential Development Brown Street Littleborough	Ground and First Floor Plans as Proposed	contract no	drawing no	revision	planning Revisions: A. Layouts amended to suit new plant room location, return units to kitchens added, and windows deleted.PDC,September 2021 B. Service risers and smoke vents added.PDC,September 2021 C. Internal corridor width reduced to 1200mm wide, and entrance area reduced.October 2021 D. Window layout and sizes amended, lobby added to 1-bed apartments.PDC,October 2021 E. Windows deleted to end elevation at 1st floor.PDC,October 2021 F. Re-designed for planning purposes.PDC,February 2023 G. Plant room re-located.PDC,February 2023	Blue Pit Mill Queensway Castleton Rochdale OL11 2PG +44 (0)1706 631347 info@cjpartnership.com www.cjpartnership.com	CJPARTNERSHIP ENVIRONMENTAL ARCHITECTS 
	work to figured dimensions	3601	04	G			
	© CJ Partnership owns the copyright of this design / drawing which must not be reproduced in whole or in part without the written permission of CJ Partnership	drawn by PDC	date April 2021	scale @ A3 1:200			