



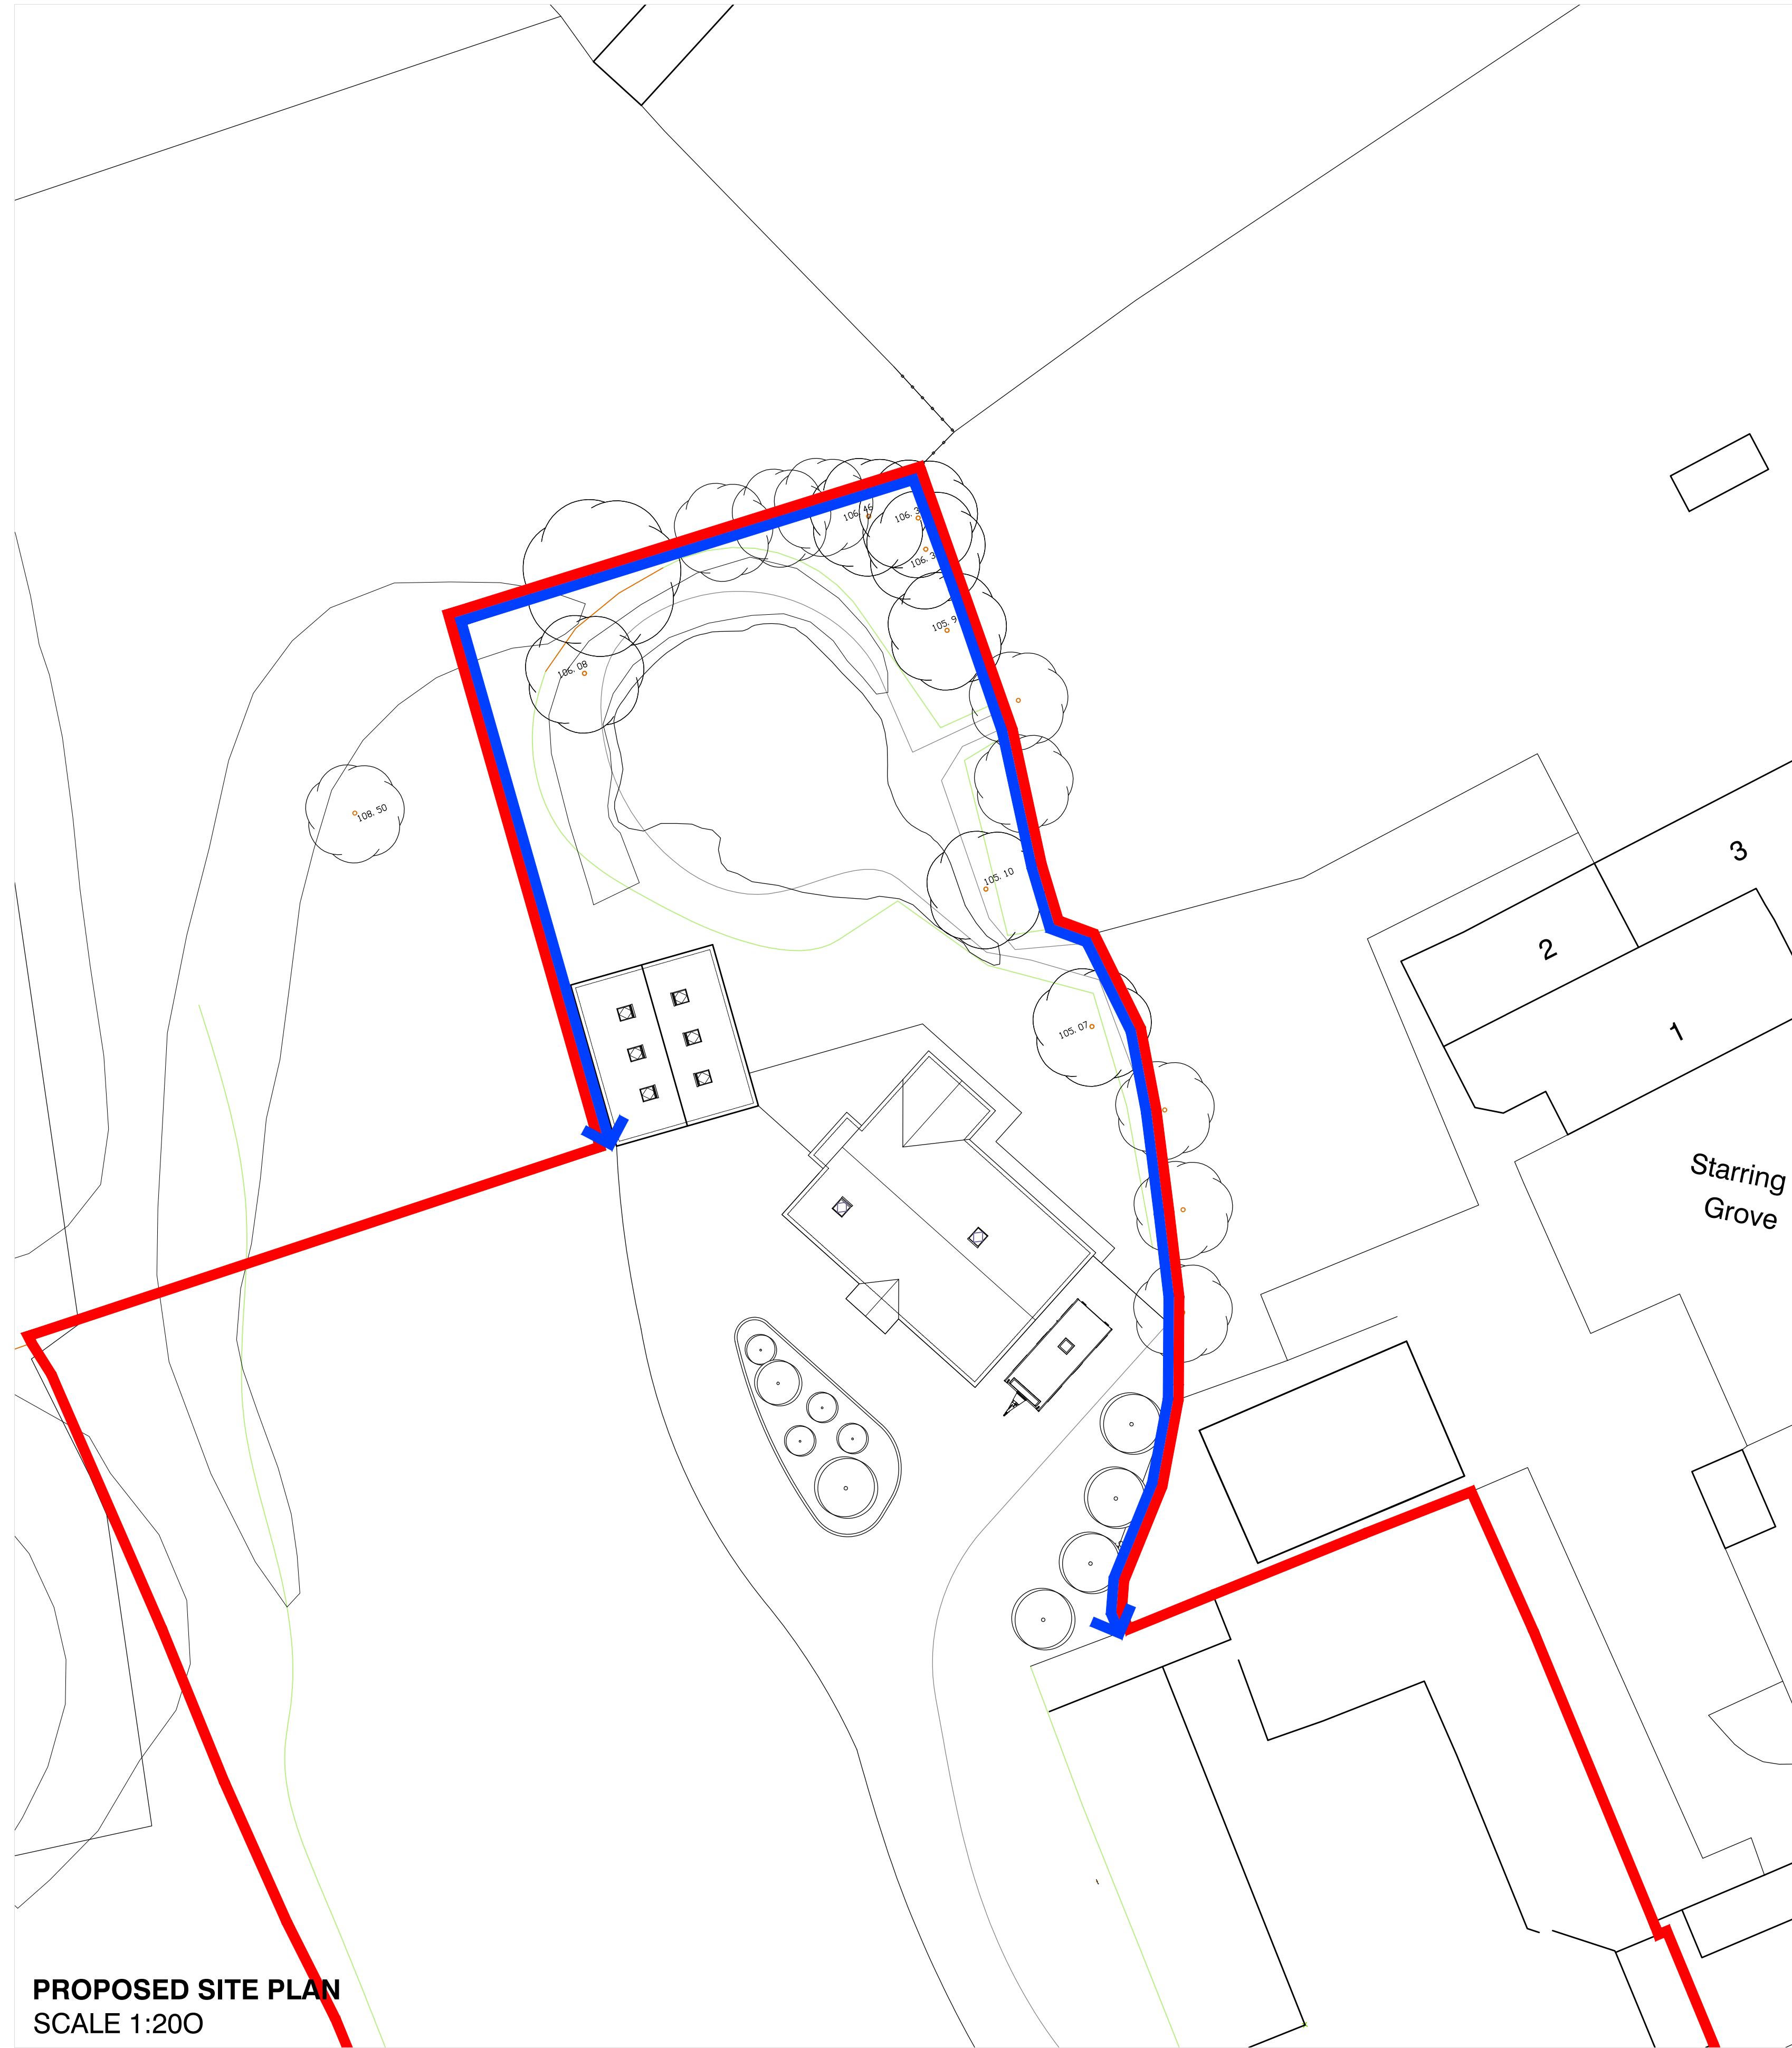

PROPOSED SITE PLAN
SCALE 1:200

PROPOSED TIMBER FENCE DETAIL
SCALE 1:20

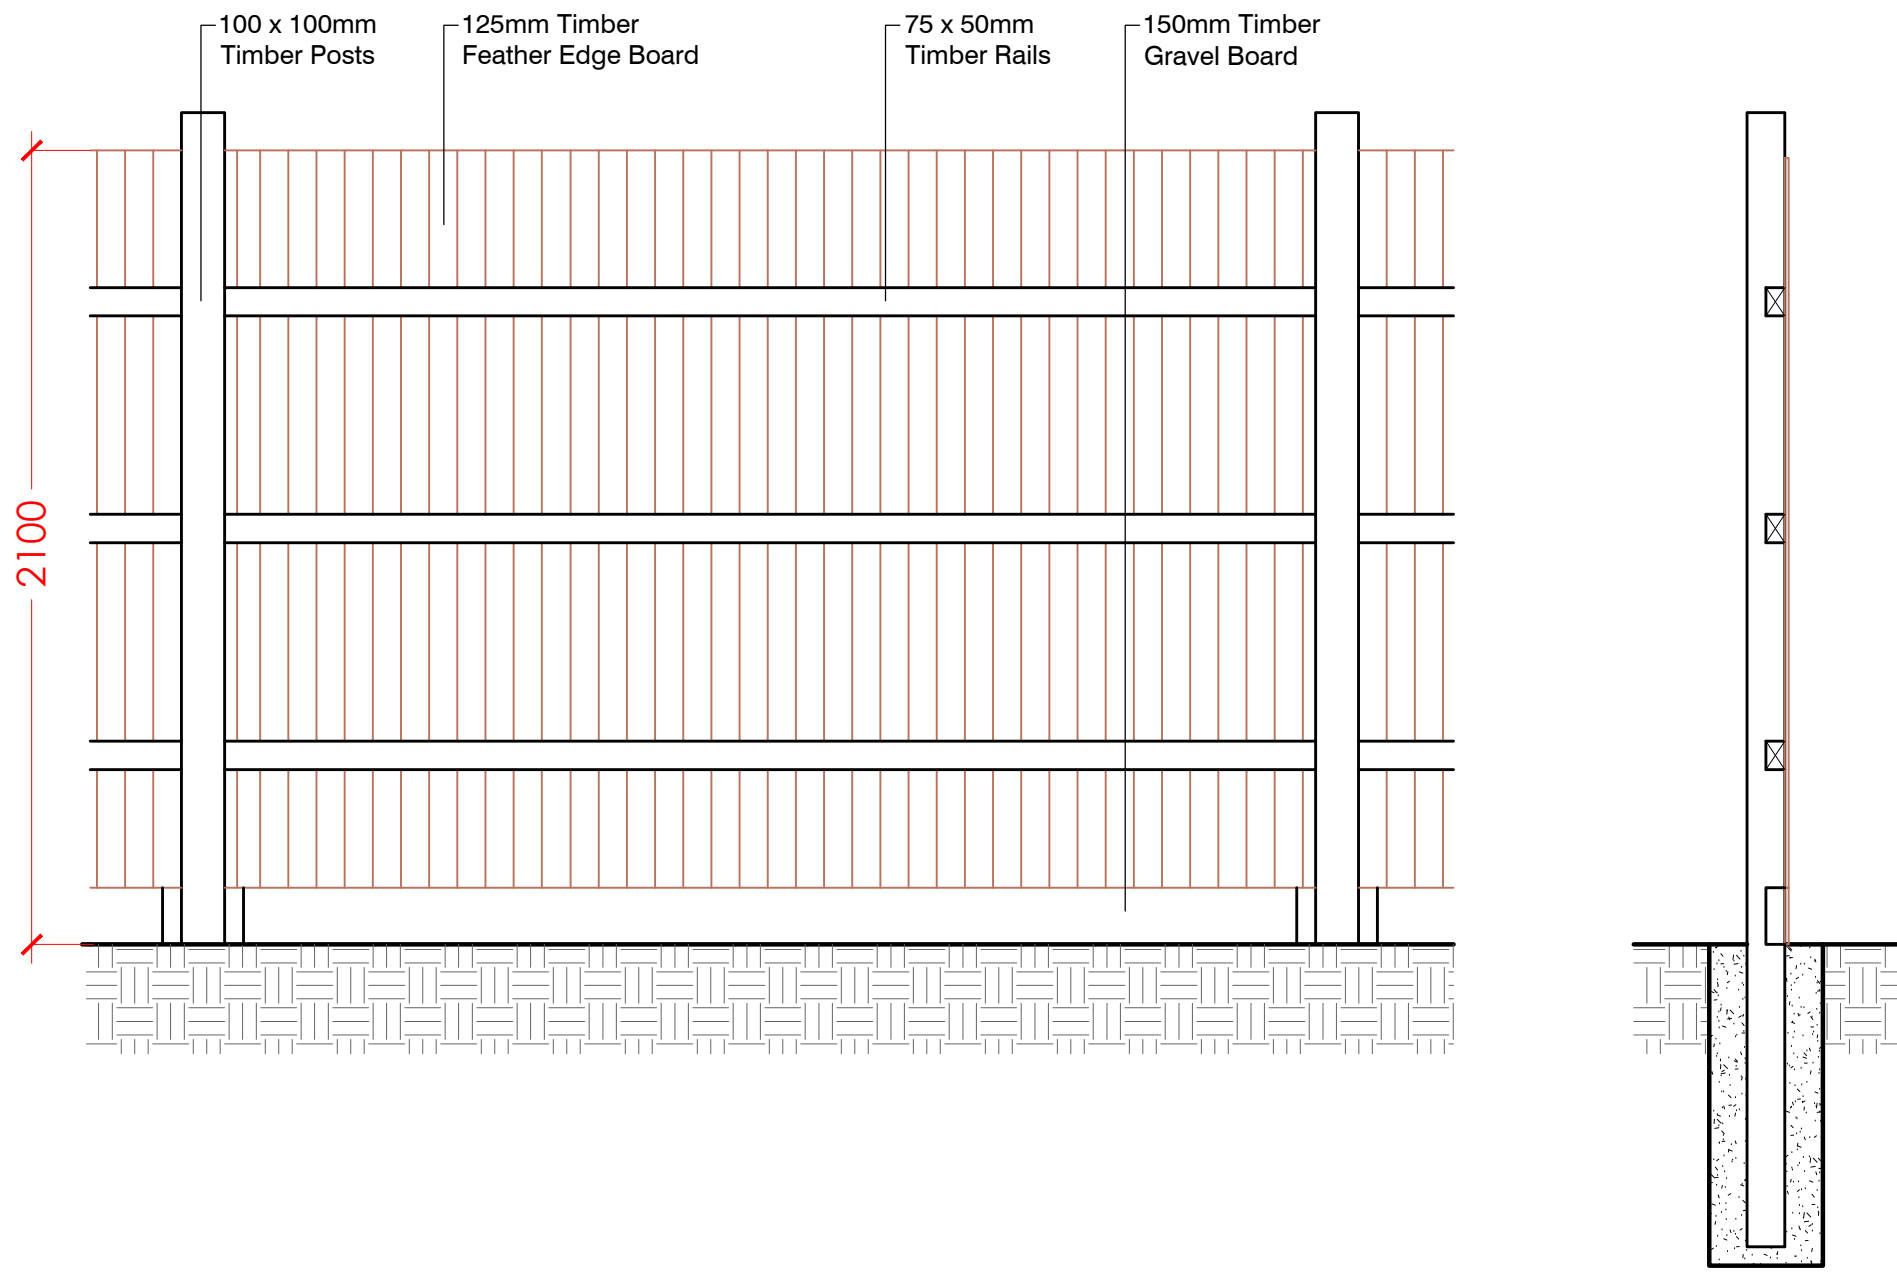

PLEASE NOTE

- DO NOT scale from this drawing, use figured dimensions only.
- All dimensions to be checked on site by the contractor.
- Please report any discrepancies to JHA Ltd immediately.
- All setting out dimensions are approximate. To be marked out on site for approval by JHA Ltd prior to construction.

NOTES:

A	27/03/25	GENERAL UPDATE	JA
Ref	Date	Revision	Initial

Project / Client:

PROPOSED RESIDENTIAL DEVELOPMENT
TO LAND OFF JAMES WILLIAM STREET
FOR
MR & MRS ROGERSON

Issue:

PLANNING ISSUE

Drawing Title:

PROPOSED BOUNDARY
TREATMENT PLAN

jha
PULMANN

JHA Pulmann,
18A Bridge Street
Milnrow, Rochdale,
OL16 3ND

T 01302 364565
E enquiries@j-h-a.co.uk
W www.j-h-a.co.uk

Scale: AS INDICATED

Drawn By: JA

Drawing No:

M24/027/106A

Date: JULY 24

Checked By: XXX

Sheet Size:

A1