



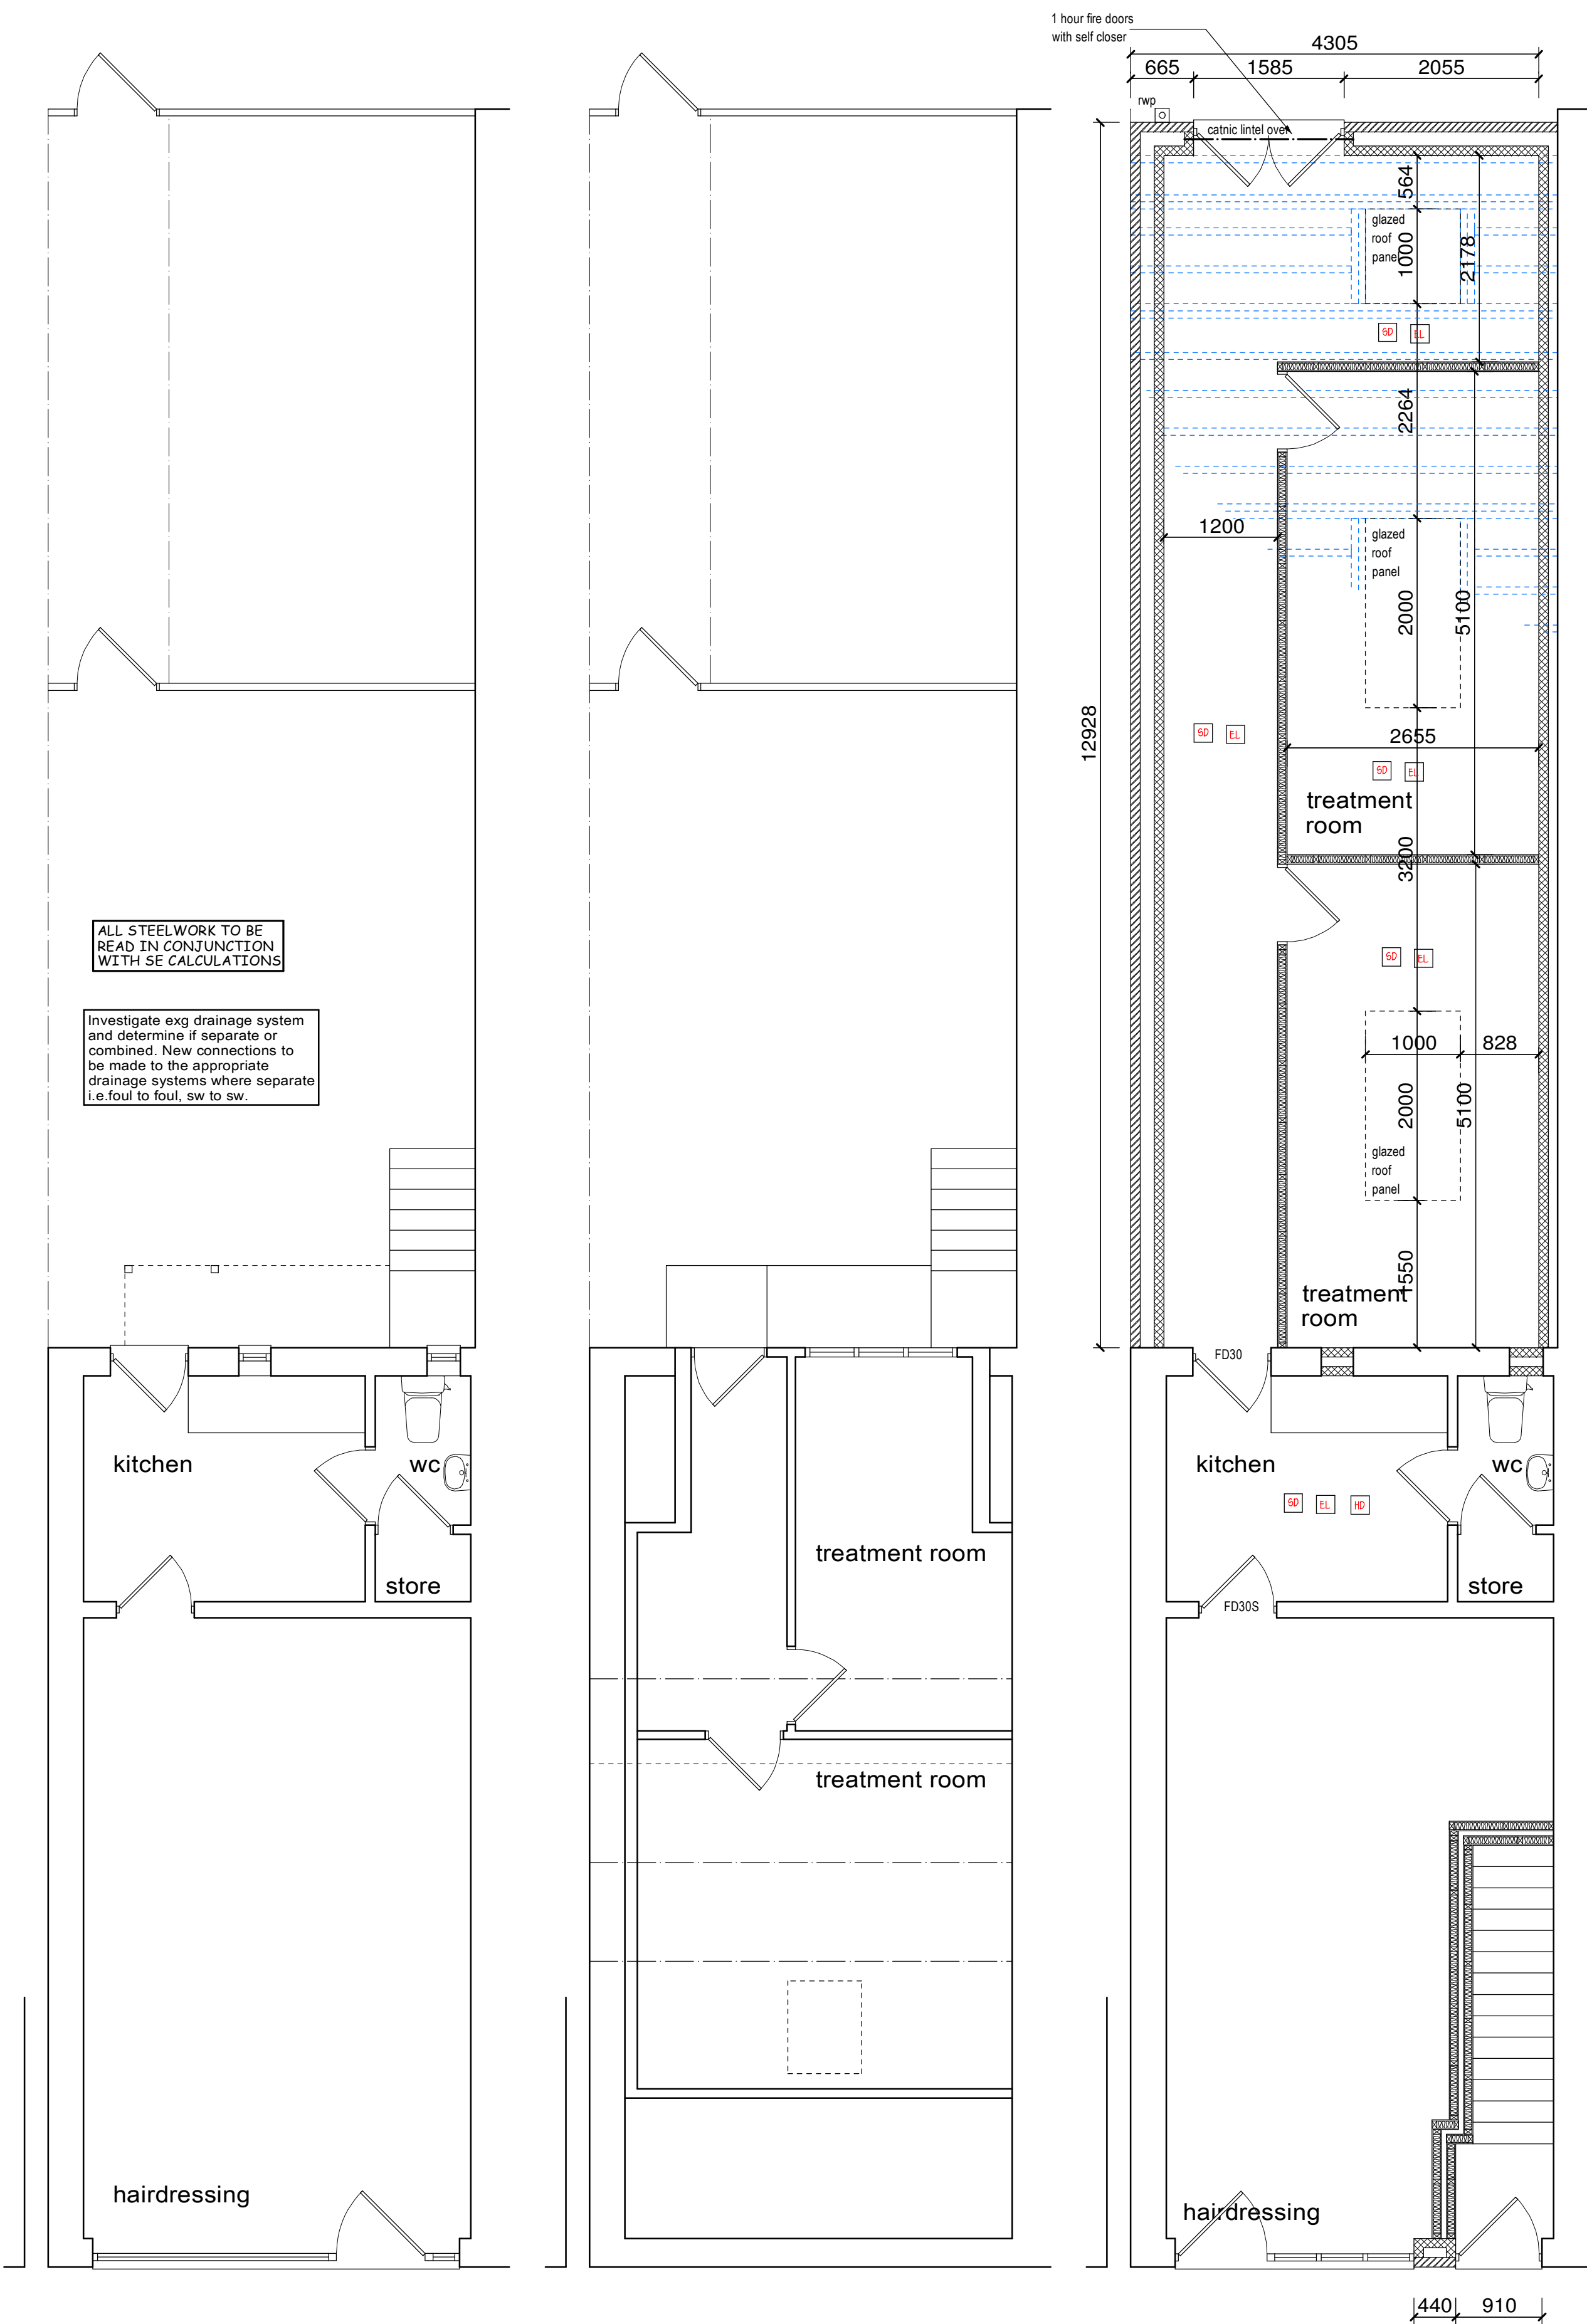


existing ground floor plan

existing first floor plan

proposed ground floor plan

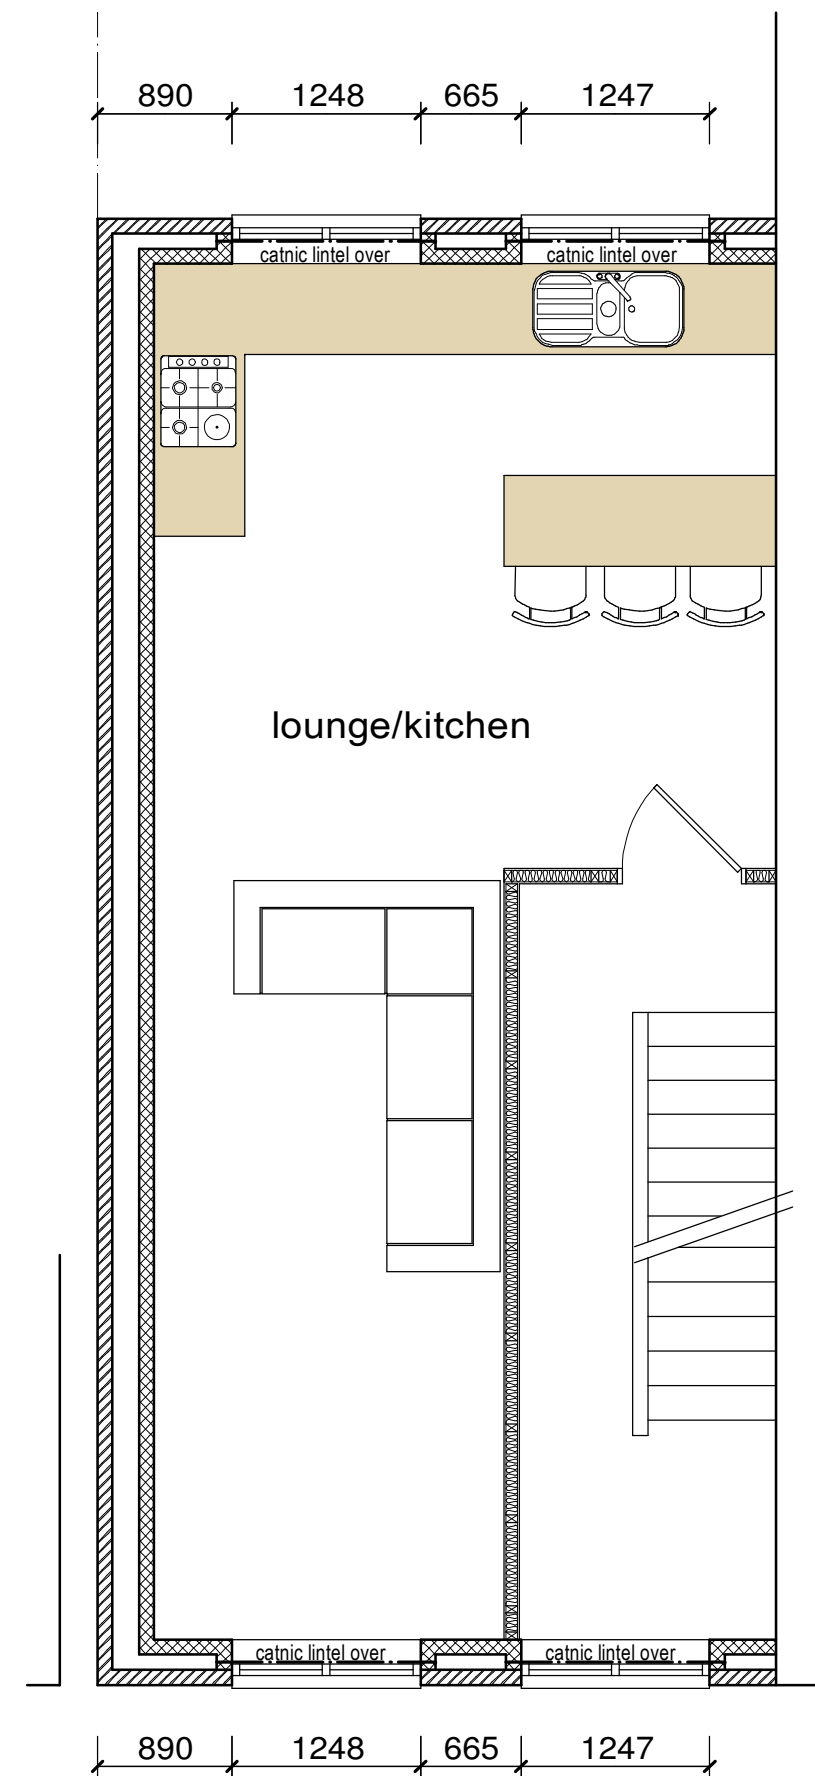

proposed first floor plan

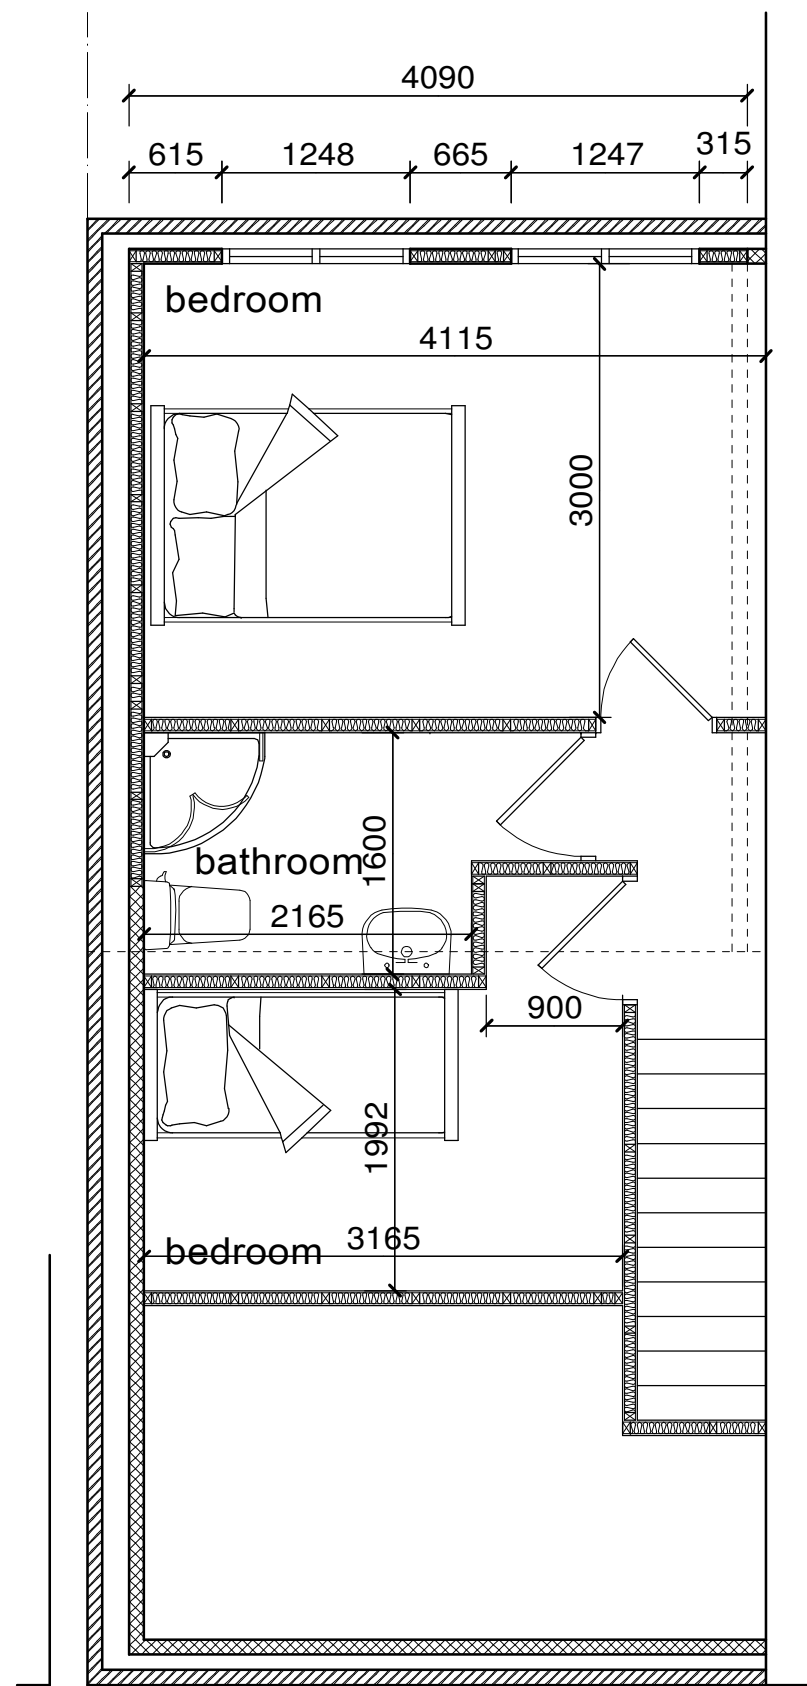

proposed second floor plan

This drawing has been prepared for the sole purpose of obtaining Planning Permission and Building Regulations Approval ONLY. All structural calculations are to be checked by structural engineer prior to construction.

All dimensions & details are to be checked on site prior to construction, any discrepancies reported to ExtensionsNW prior to any work undertaken. Any work undertaken prior to full planning & building regulation approval is at the builders own risk. ExtensionsNW will not be held responsible for any problems arising.

This drawing is the copyright of ExtensionsNW and any reproduction in whole or part is strictly forbidden.
Plotted on 29/09/2022.
ExtensionsNW reserve the right to modify and make necessary alterations dependent on site conditions.

D		
C		
B		
A		
DATE		

SCALE 1:50 DATE Aug 21
DRAWN JDJ PP B.R

CUSTOMER
Miss Holly Healy
PROJECT First floor, dormer loft and single storey extension
LOCATION 145 Jubilee Road, Rochdale, M24 2LY
LOCAL AUTHORITY

ExtensionsNW
3 Cribble Street, Barton Hall, Broomfield, BB4 4BZ
Mob: 07968434095
Web: www.extensionsnw.co.uk E-mail: joel@extensionsnw.co.uk

JOB No. 2912 - 01 REV.