




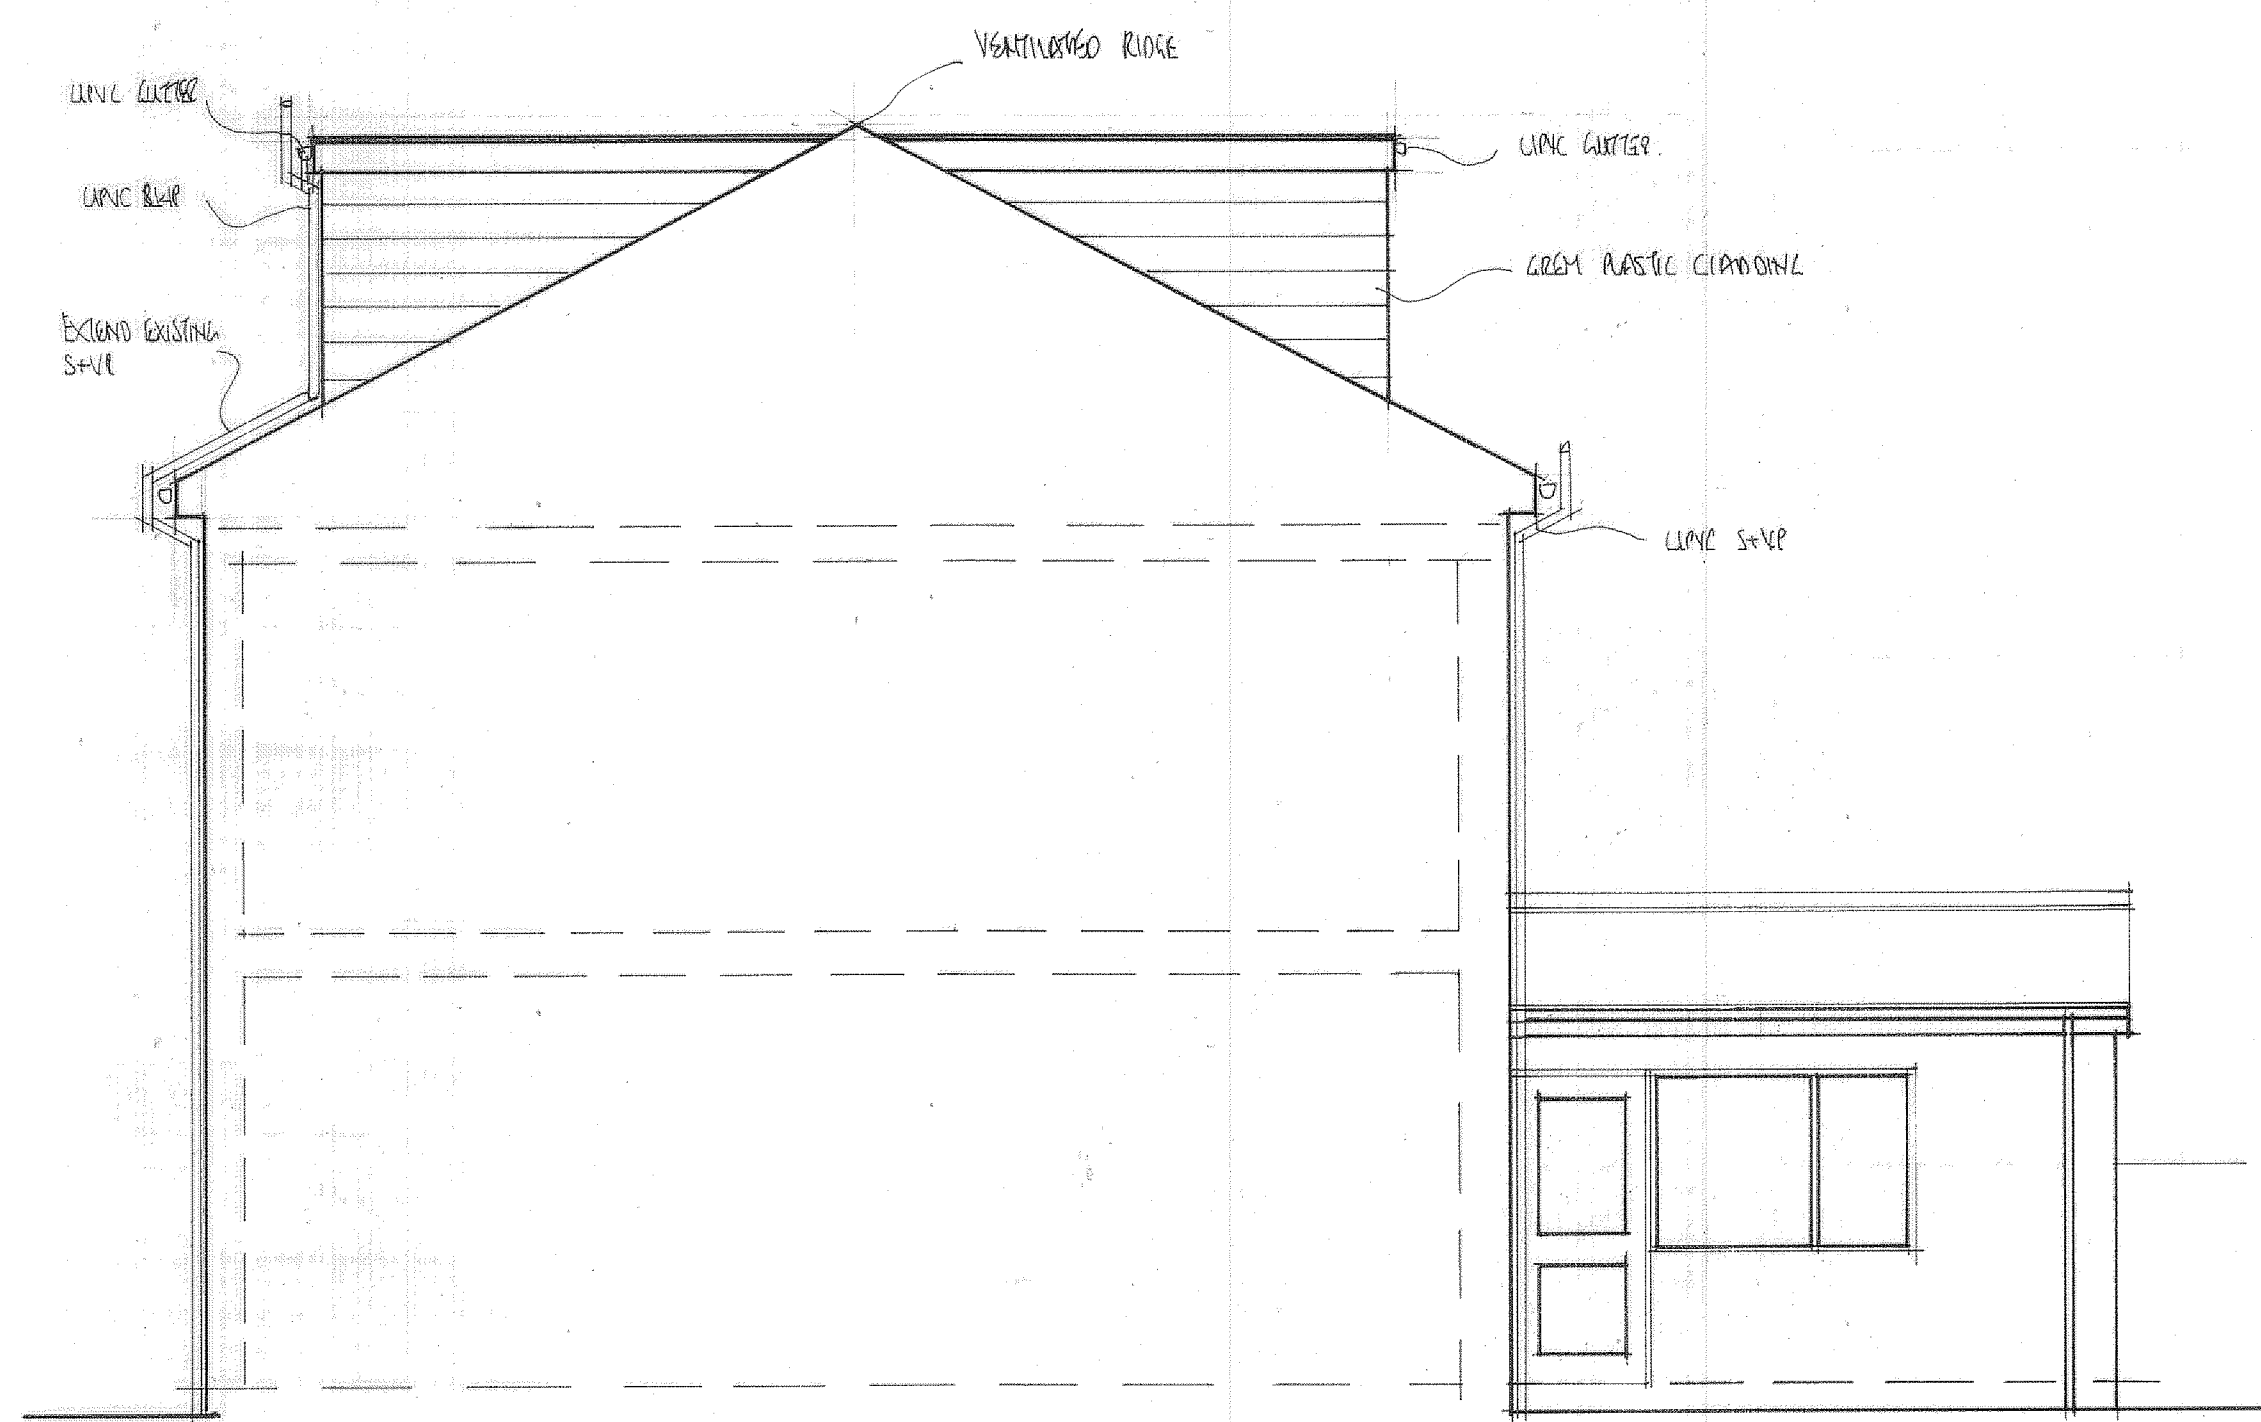

SIDE ELEVATION

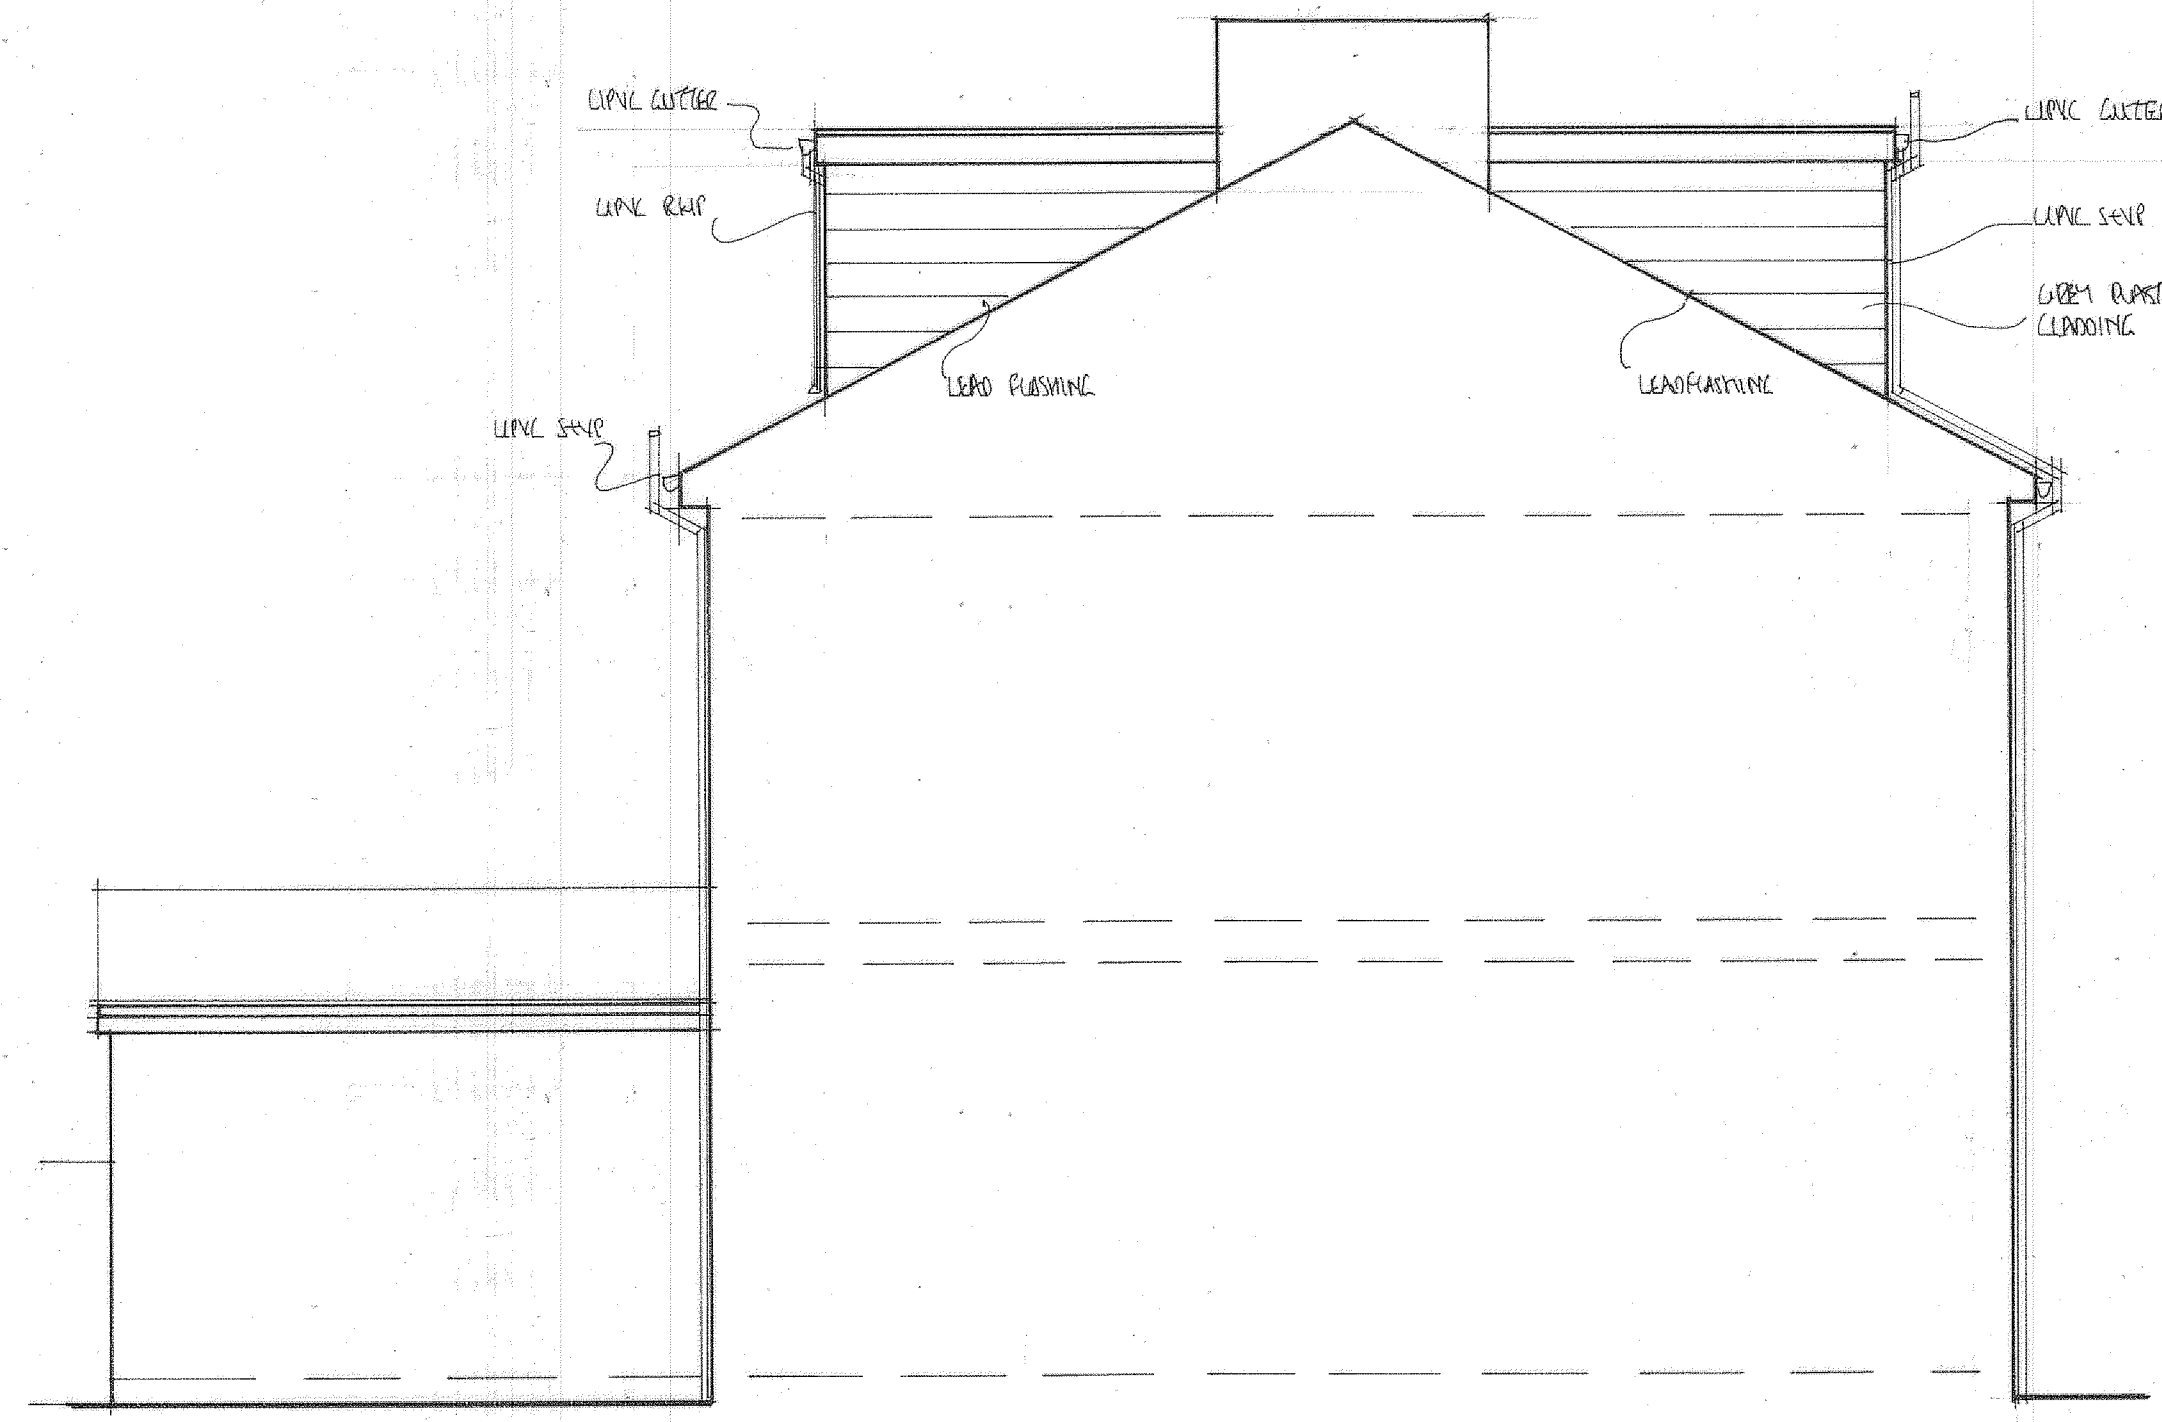


RETURN ELEVATION

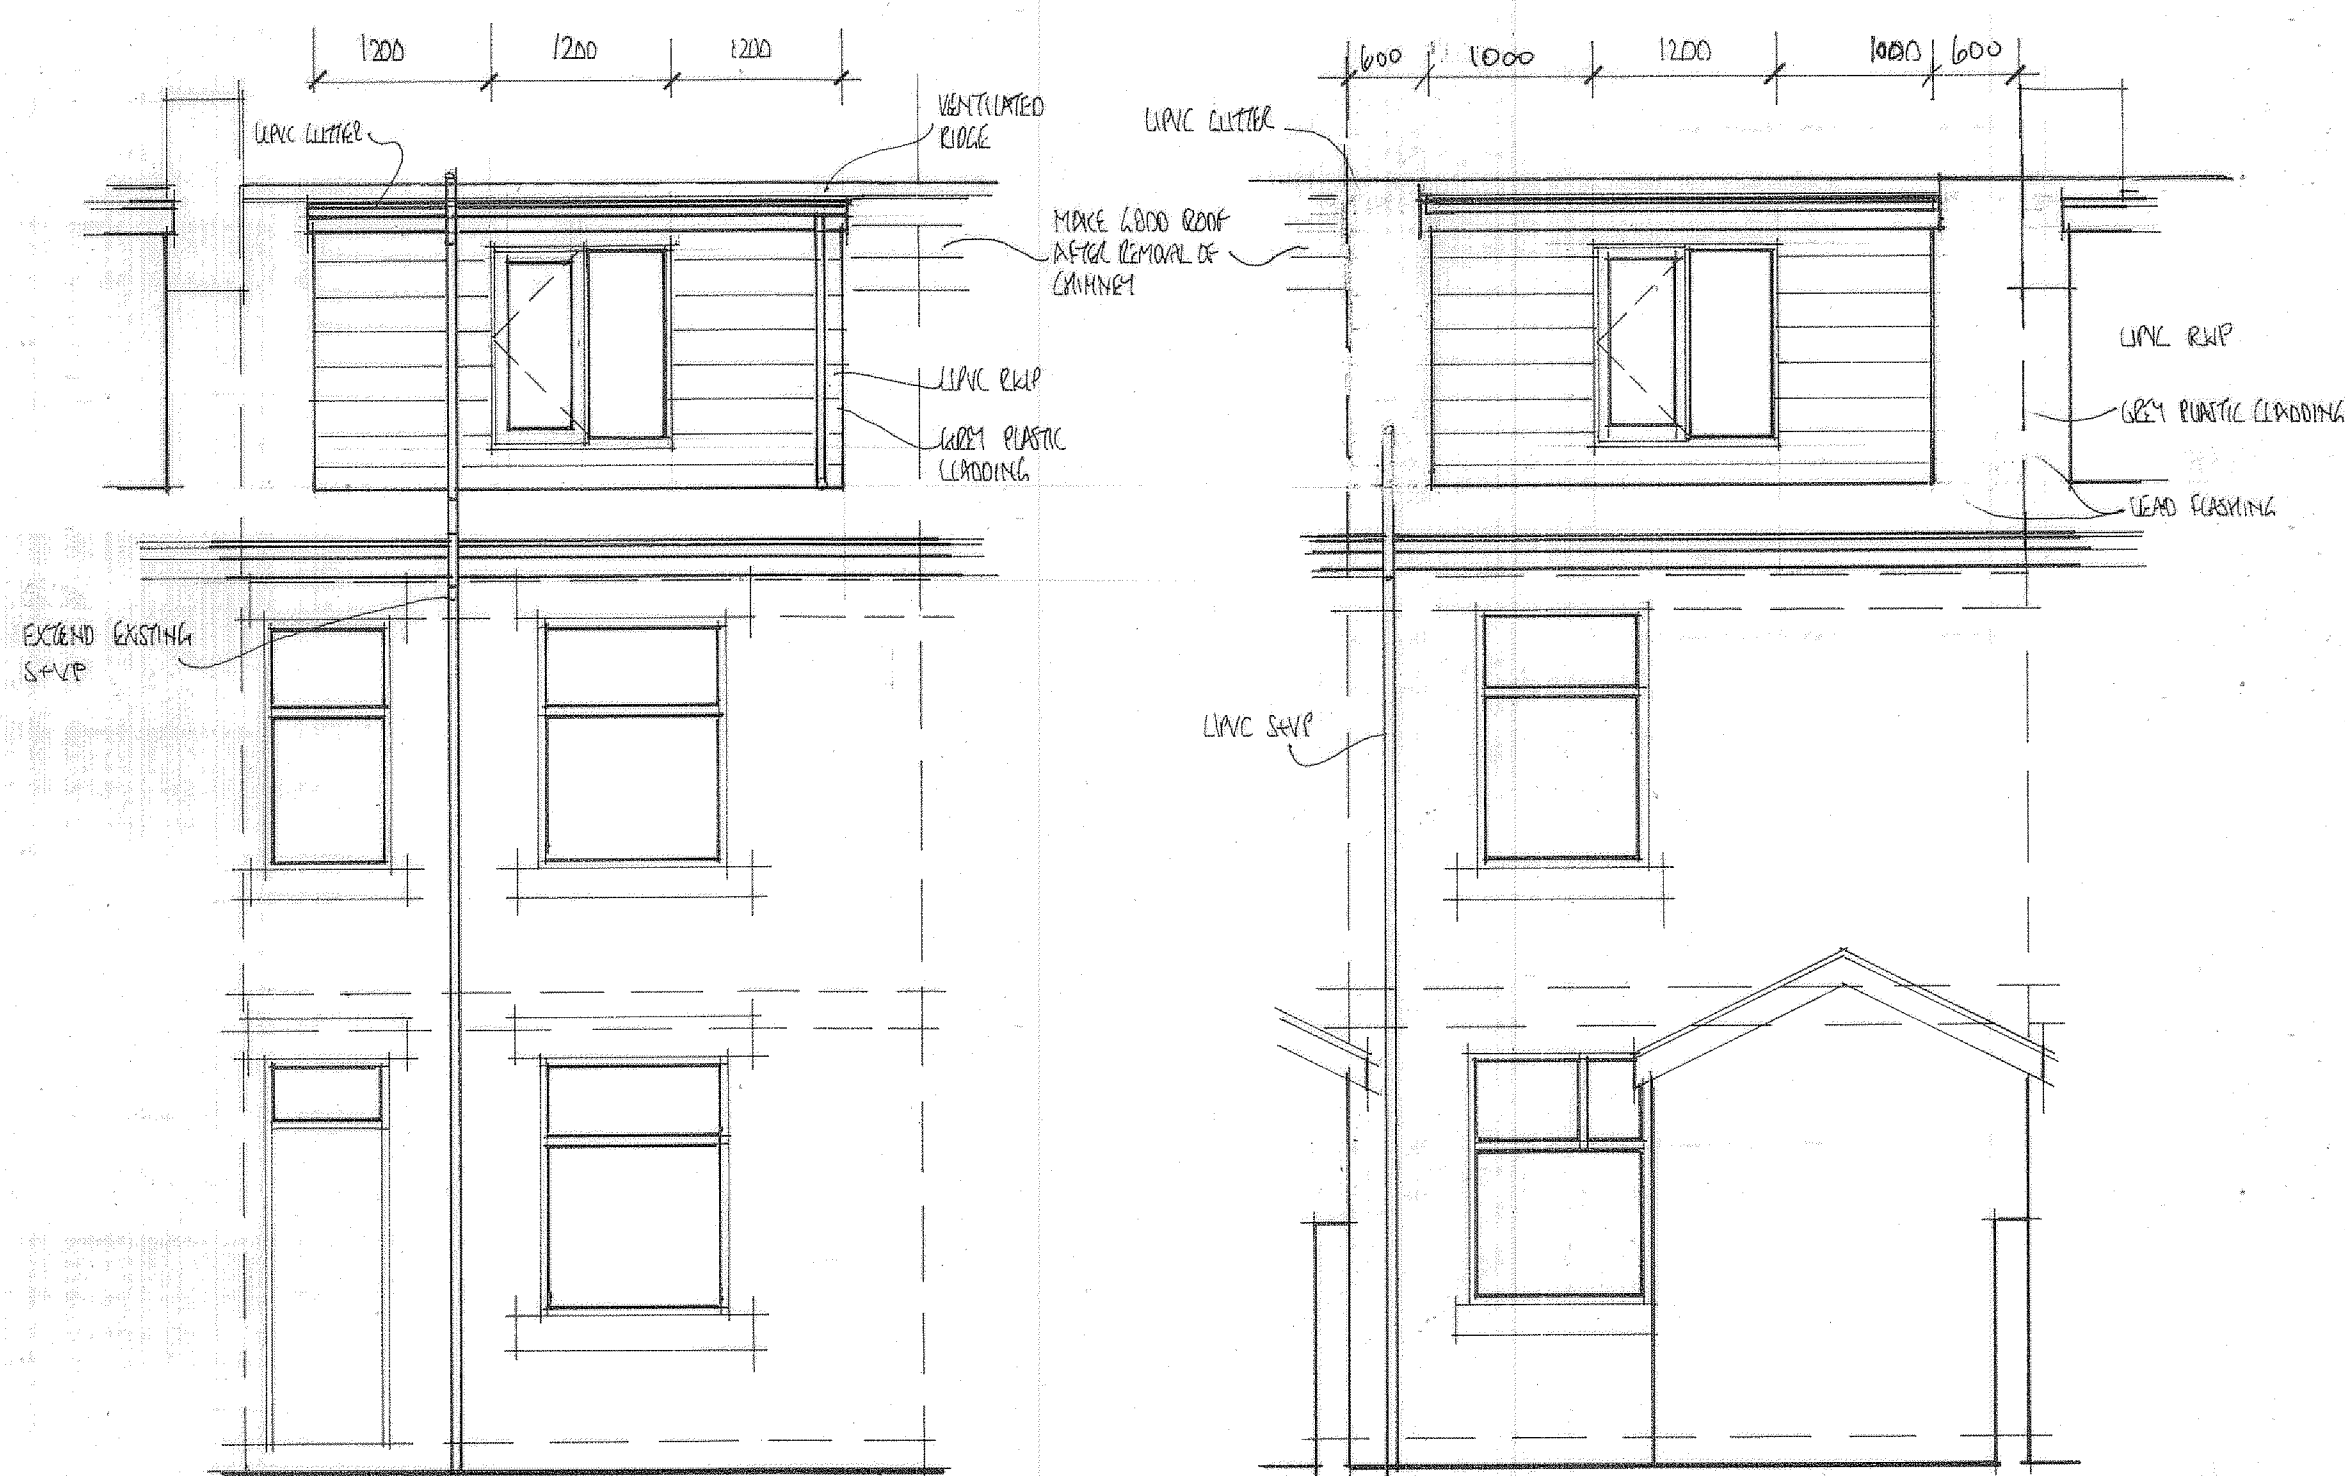


FRONT ELEVATION

REAR ELEVATION


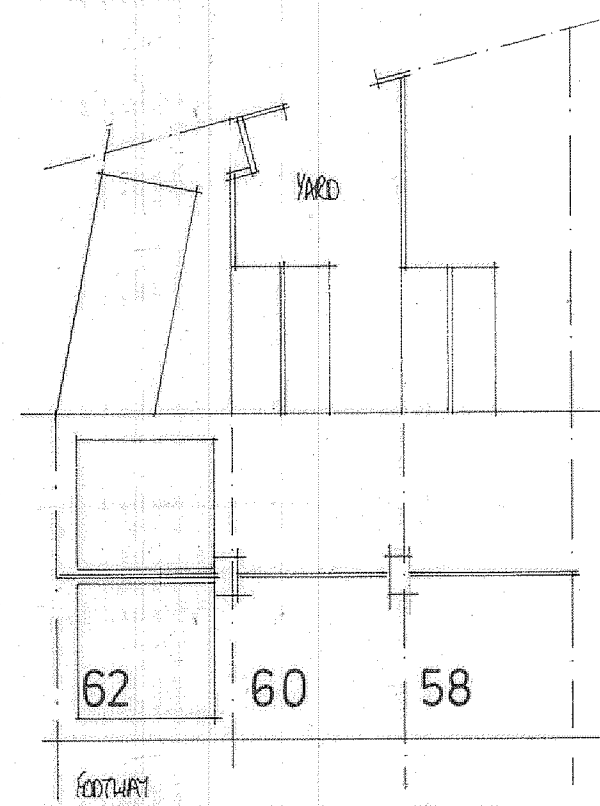


EXISTING ROOF AND SITE PLAN.

SCALE 1:200 @A1

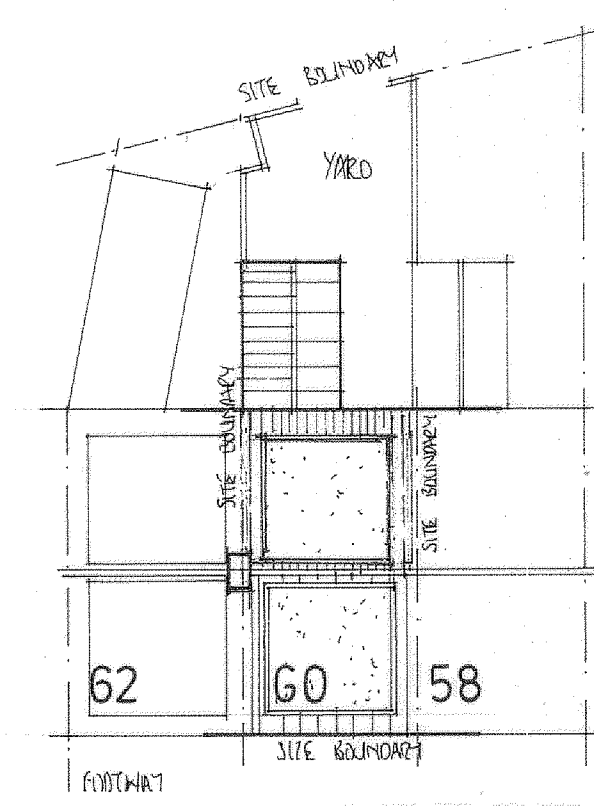

PROPOSED ROOF AND SITE PLAN.

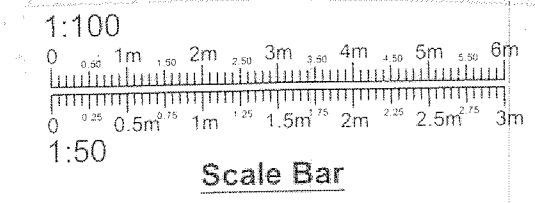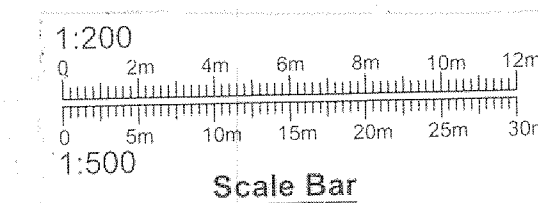

Revision	Details	Date
Ref		
A	REAR DORMER WIDTH REDUCED	19/11/23

PROJECT
PROPOSED FRONT
AND REAR DORMER.
DRAWING TITLE
PROPOSED ELEVATIONS,
EXISTING AND PROPOSED
ROOF AND SITE PLAN.
CLIENT
MR. L. HASSAN.
ADDRESS
60, OSWALD STREET,
ROCHDALE. OL16 2LA.
SCALE DATE
SCALE 1:50@A1 MAR 2023.
SCALE 1:200@A1.
DRAWING No
FO 03235830/3. A