


ALL DIMENSIONS ARE FOR REFERENCE
PURPOSES ONLY DISCRPENCIES ARE TO BE
REPORTED TO THE DRAWINGS AUTHOR. DO NOT
SCALE FROM DRAWING.

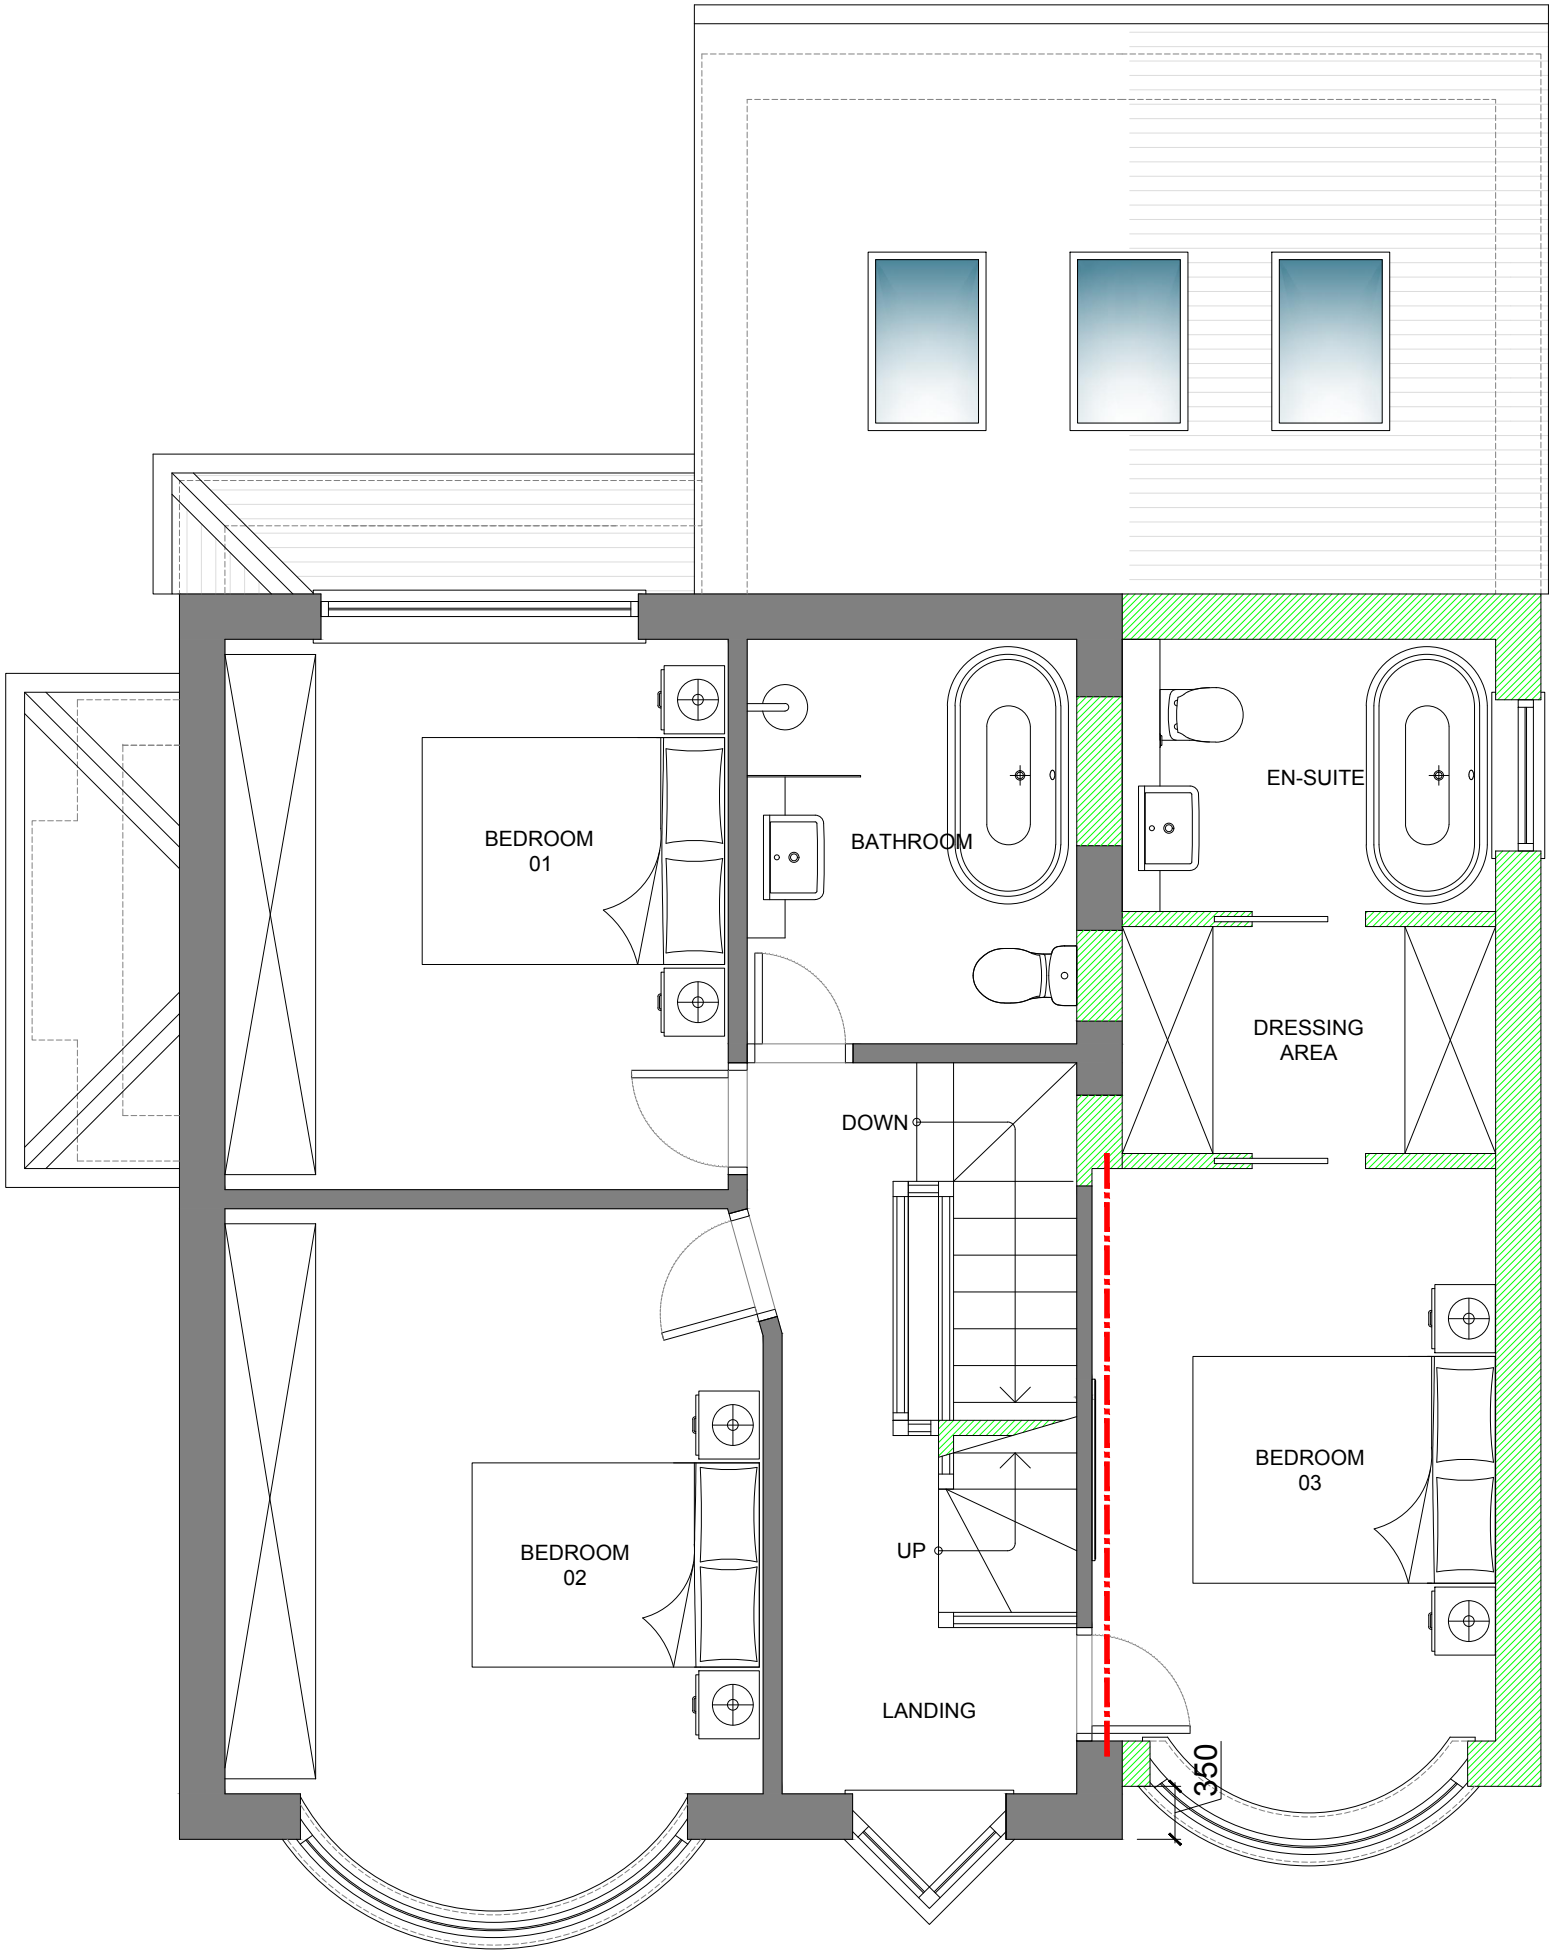

PROPOSED FIRST FLOOR PLAN

A	09-05-24	Reverted back to prior approved planning 23/01336/HOUS.		XXX	XXX
Rev	Date	Description		Rev By	CHK'd By
Drawing Title		PROPOSED FIRST FLOOR PLAN			
Job-Dwg No		062ROC-107A			
Project Title		PITCHED DORMER 26 MOSS LANE MIDDLETON ROCHDALE M24 1WX			
Client		MR & MRS CHEVREAU			
Status		PLANNING			
Scale		1:50	Drawing Size		A3
Date		04/24			