


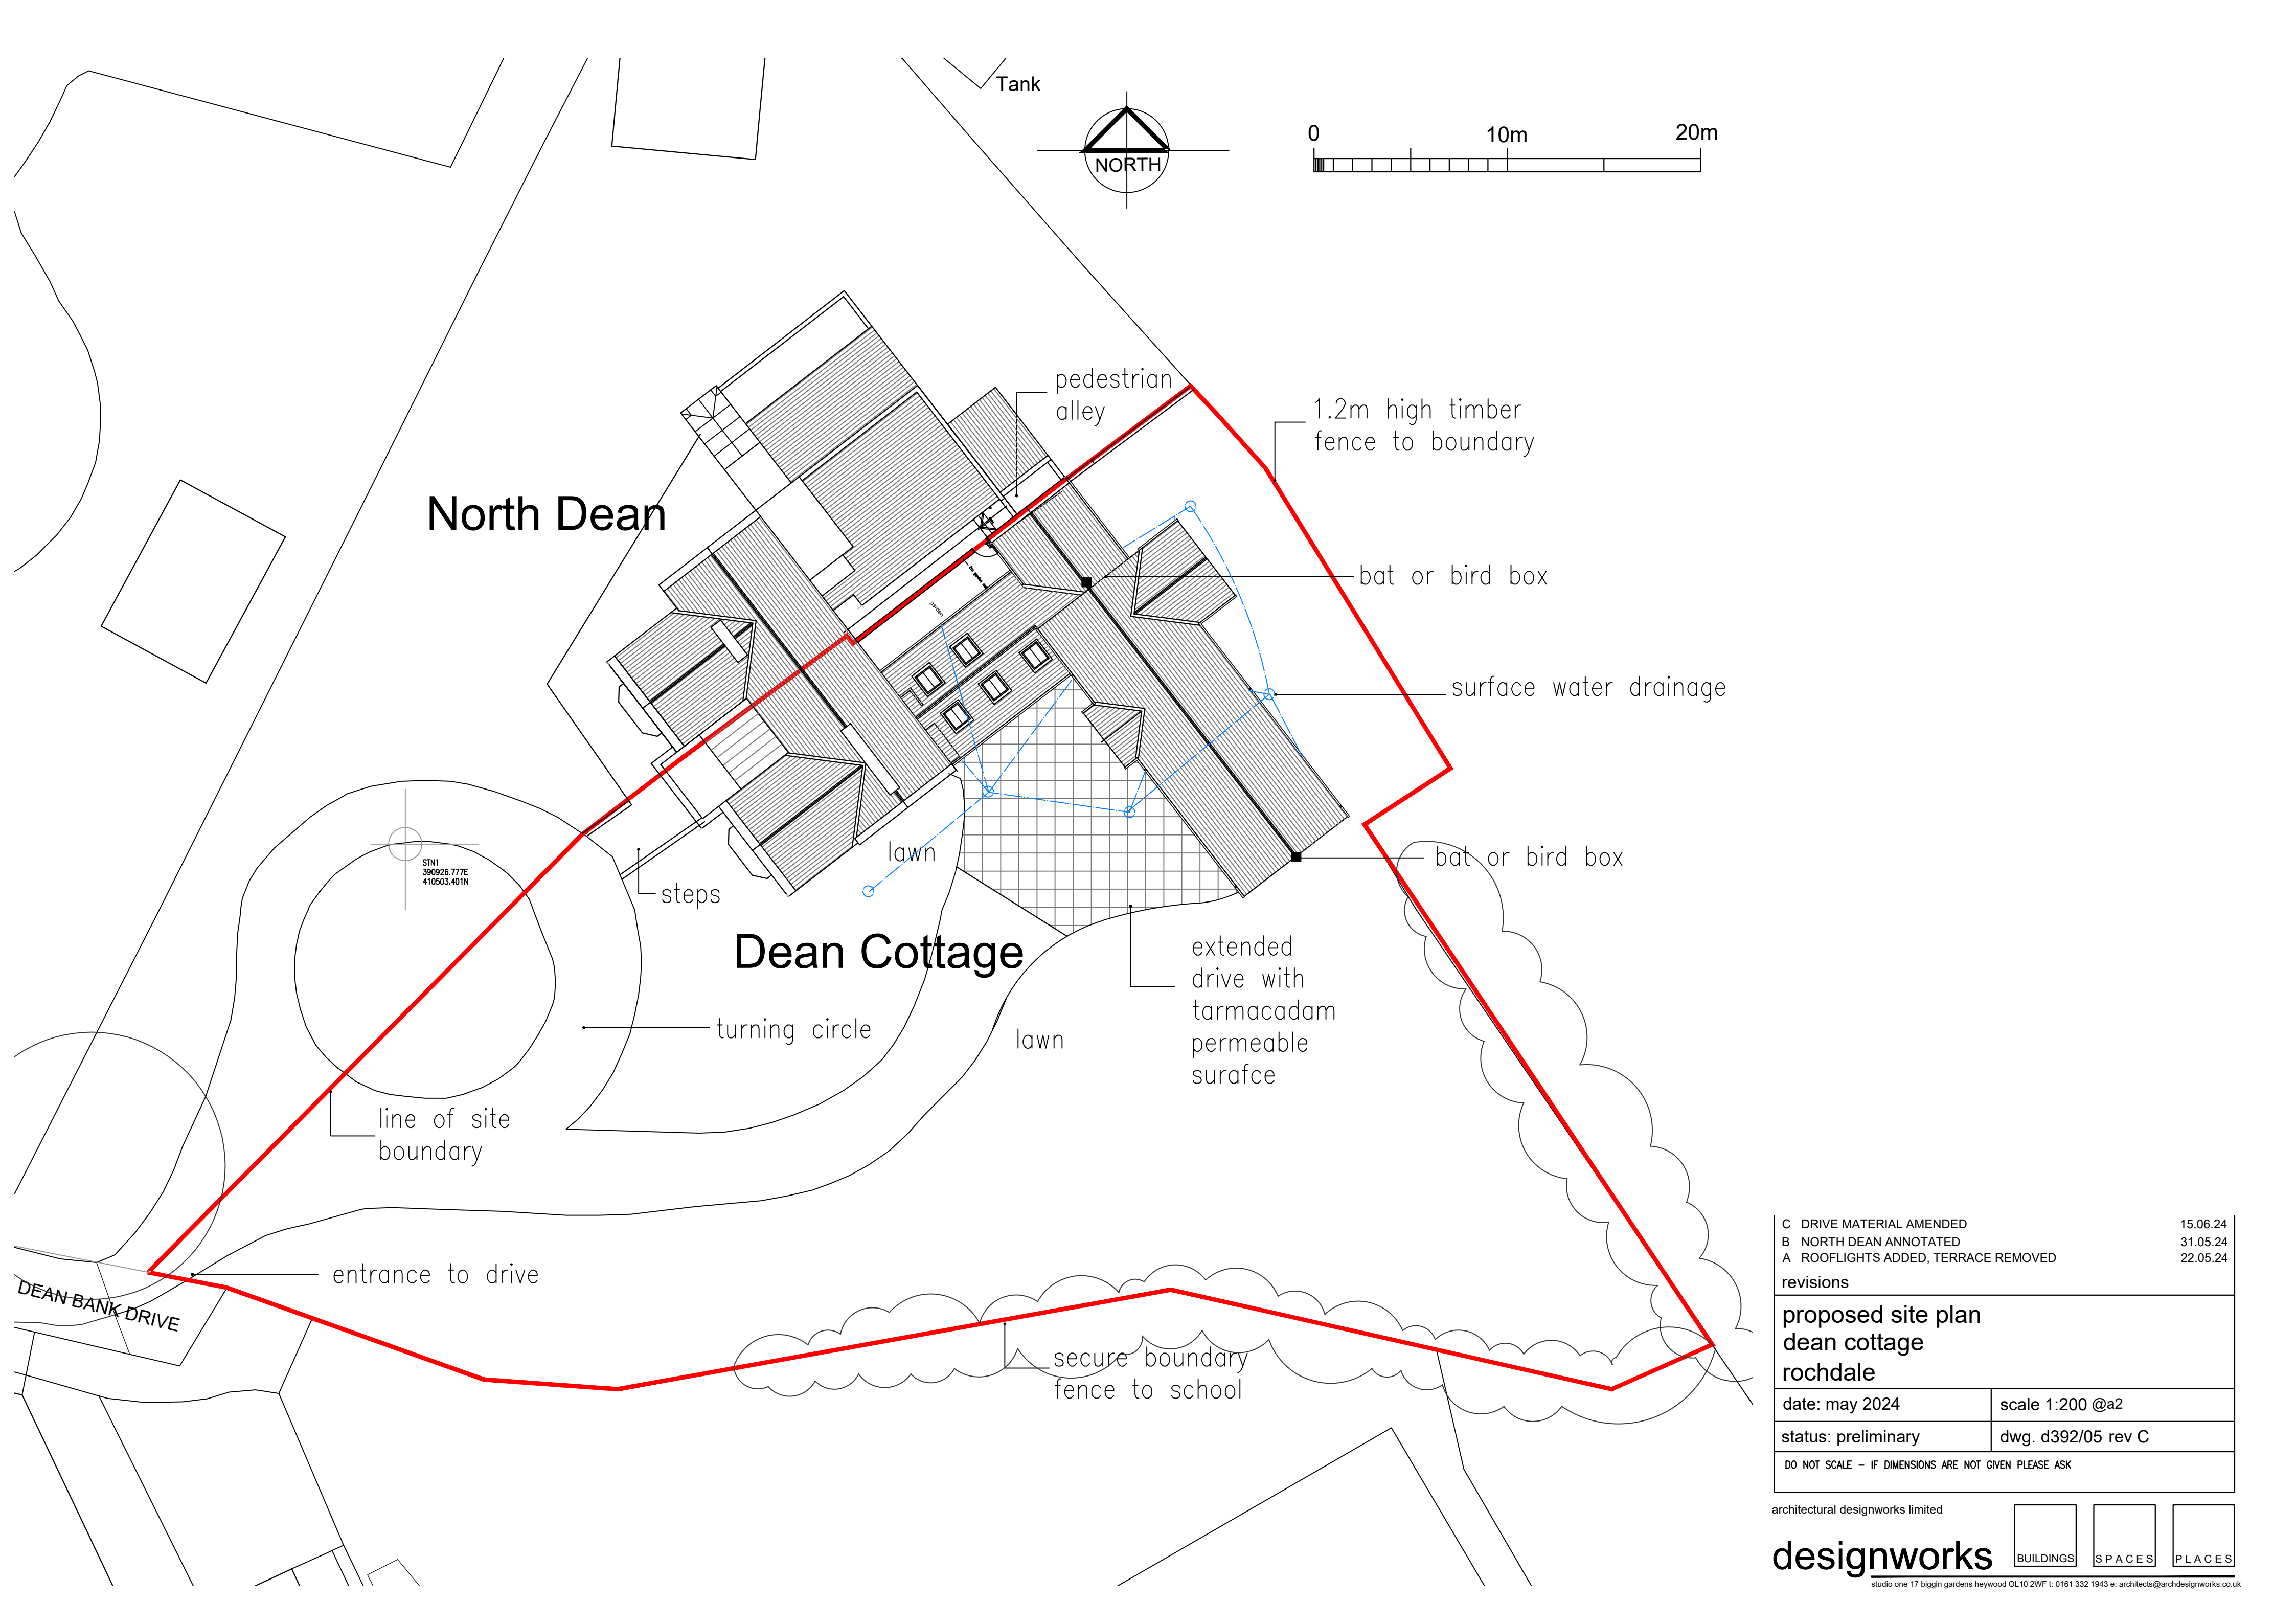

C	DRIVE MATERIAL AMENDED	15.06.24
B	NORTH DEAN ANNOTATED	31.05.24
A	ROOFLIGHTS ADDED, TERRACE REMOVED	22.05.24
revisions		
proposed site plan dean cottage rochdale		
date: may 2024		scale 1:200 @a2
status: preliminary		dwg. d392/05 rev C
DO NOT SCALE – IF DIMENSIONS ARE NOT GIVEN PLEASE ASK		