

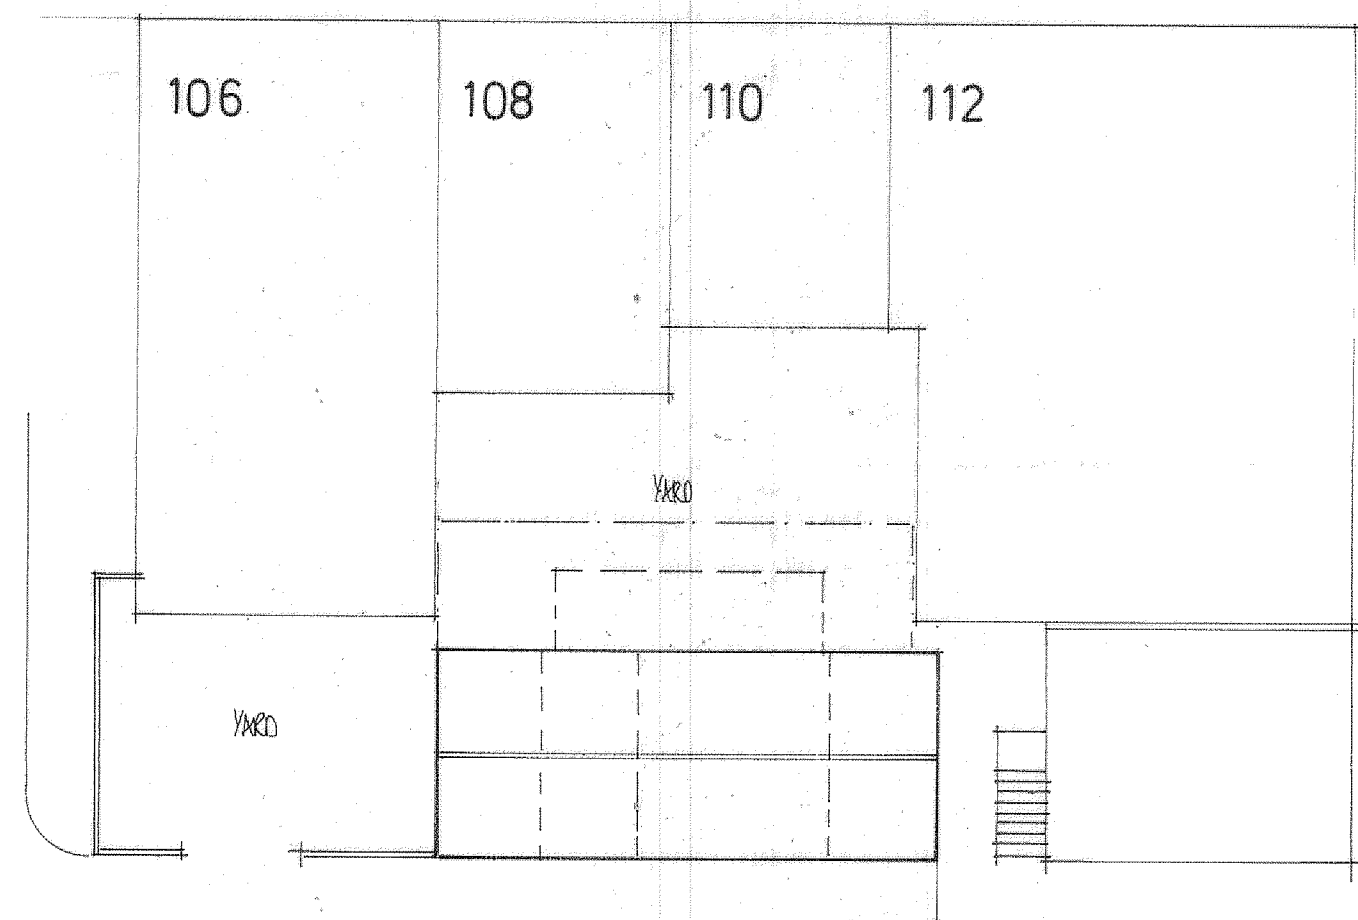


EXISTING SITE AND ROOF PLAN SCALE 1:200

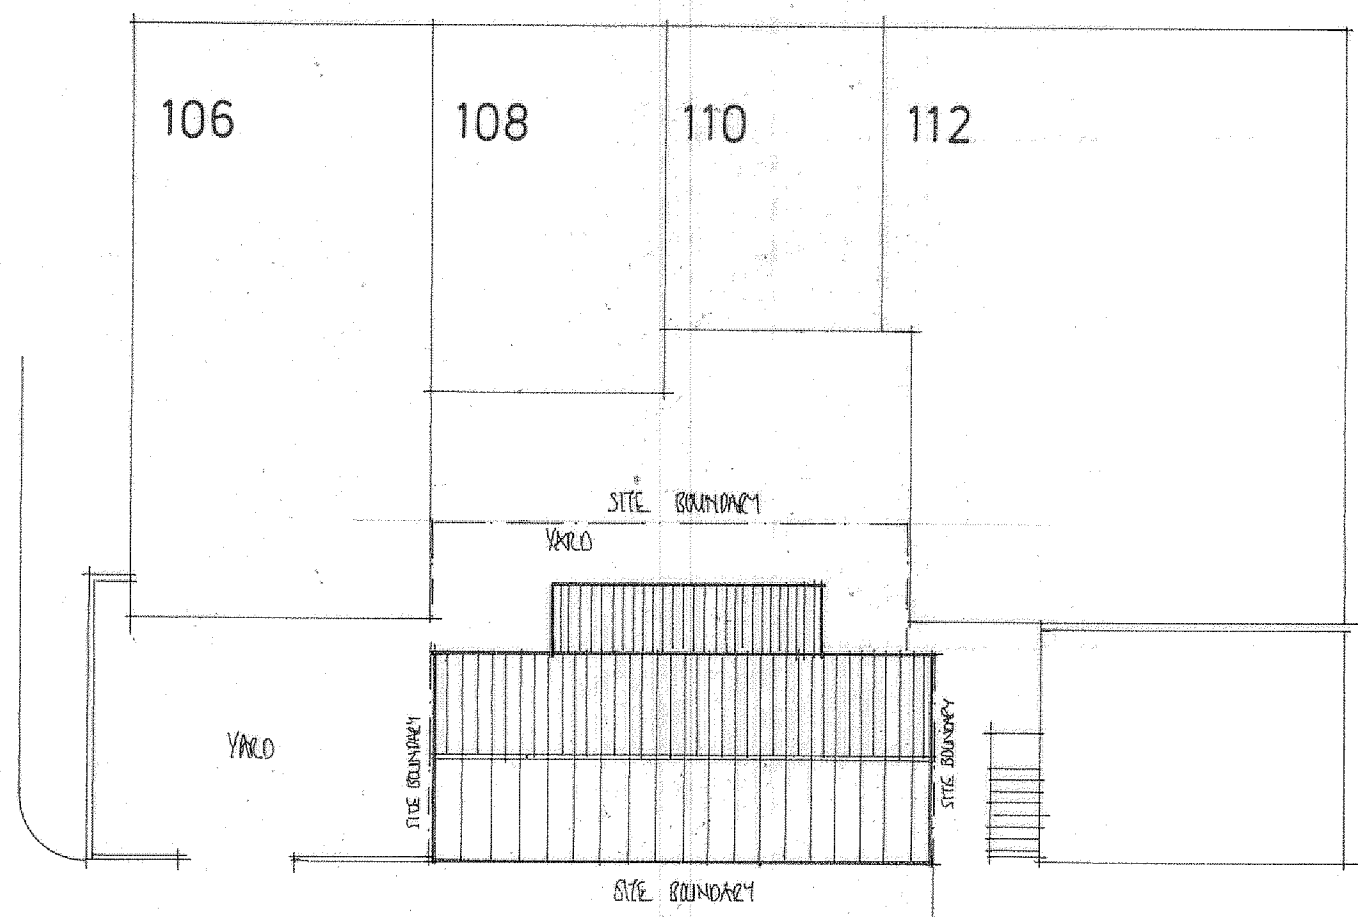

PROPOSED SITE AND ROOF PLAN SCALE 1:200

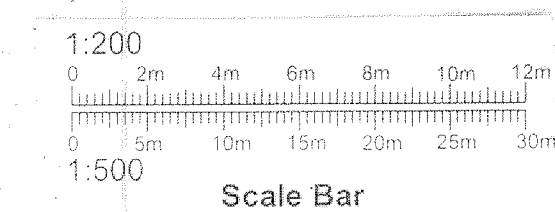

PROJECT
PROPOSED GARAGE
REPLACEMENT.
DRAWING TITLE
EXISTING AND PROPOSED
ROOF AND SITE PLAN.
CLIENT
MR. K. WILSON.
ADDRESS
GARAGES REAR OF,
110, DALE STREET,
MILNROW, ROCHDALE.
(BACK DALE STREET).
OL16 4HX..
SCALE DATE
SCALE 1:200@A1 NOV 2023.
DRAWING No
FO 11235833/5.