





1 Proposed Ground Floor Level - Garden Room
1 : 50

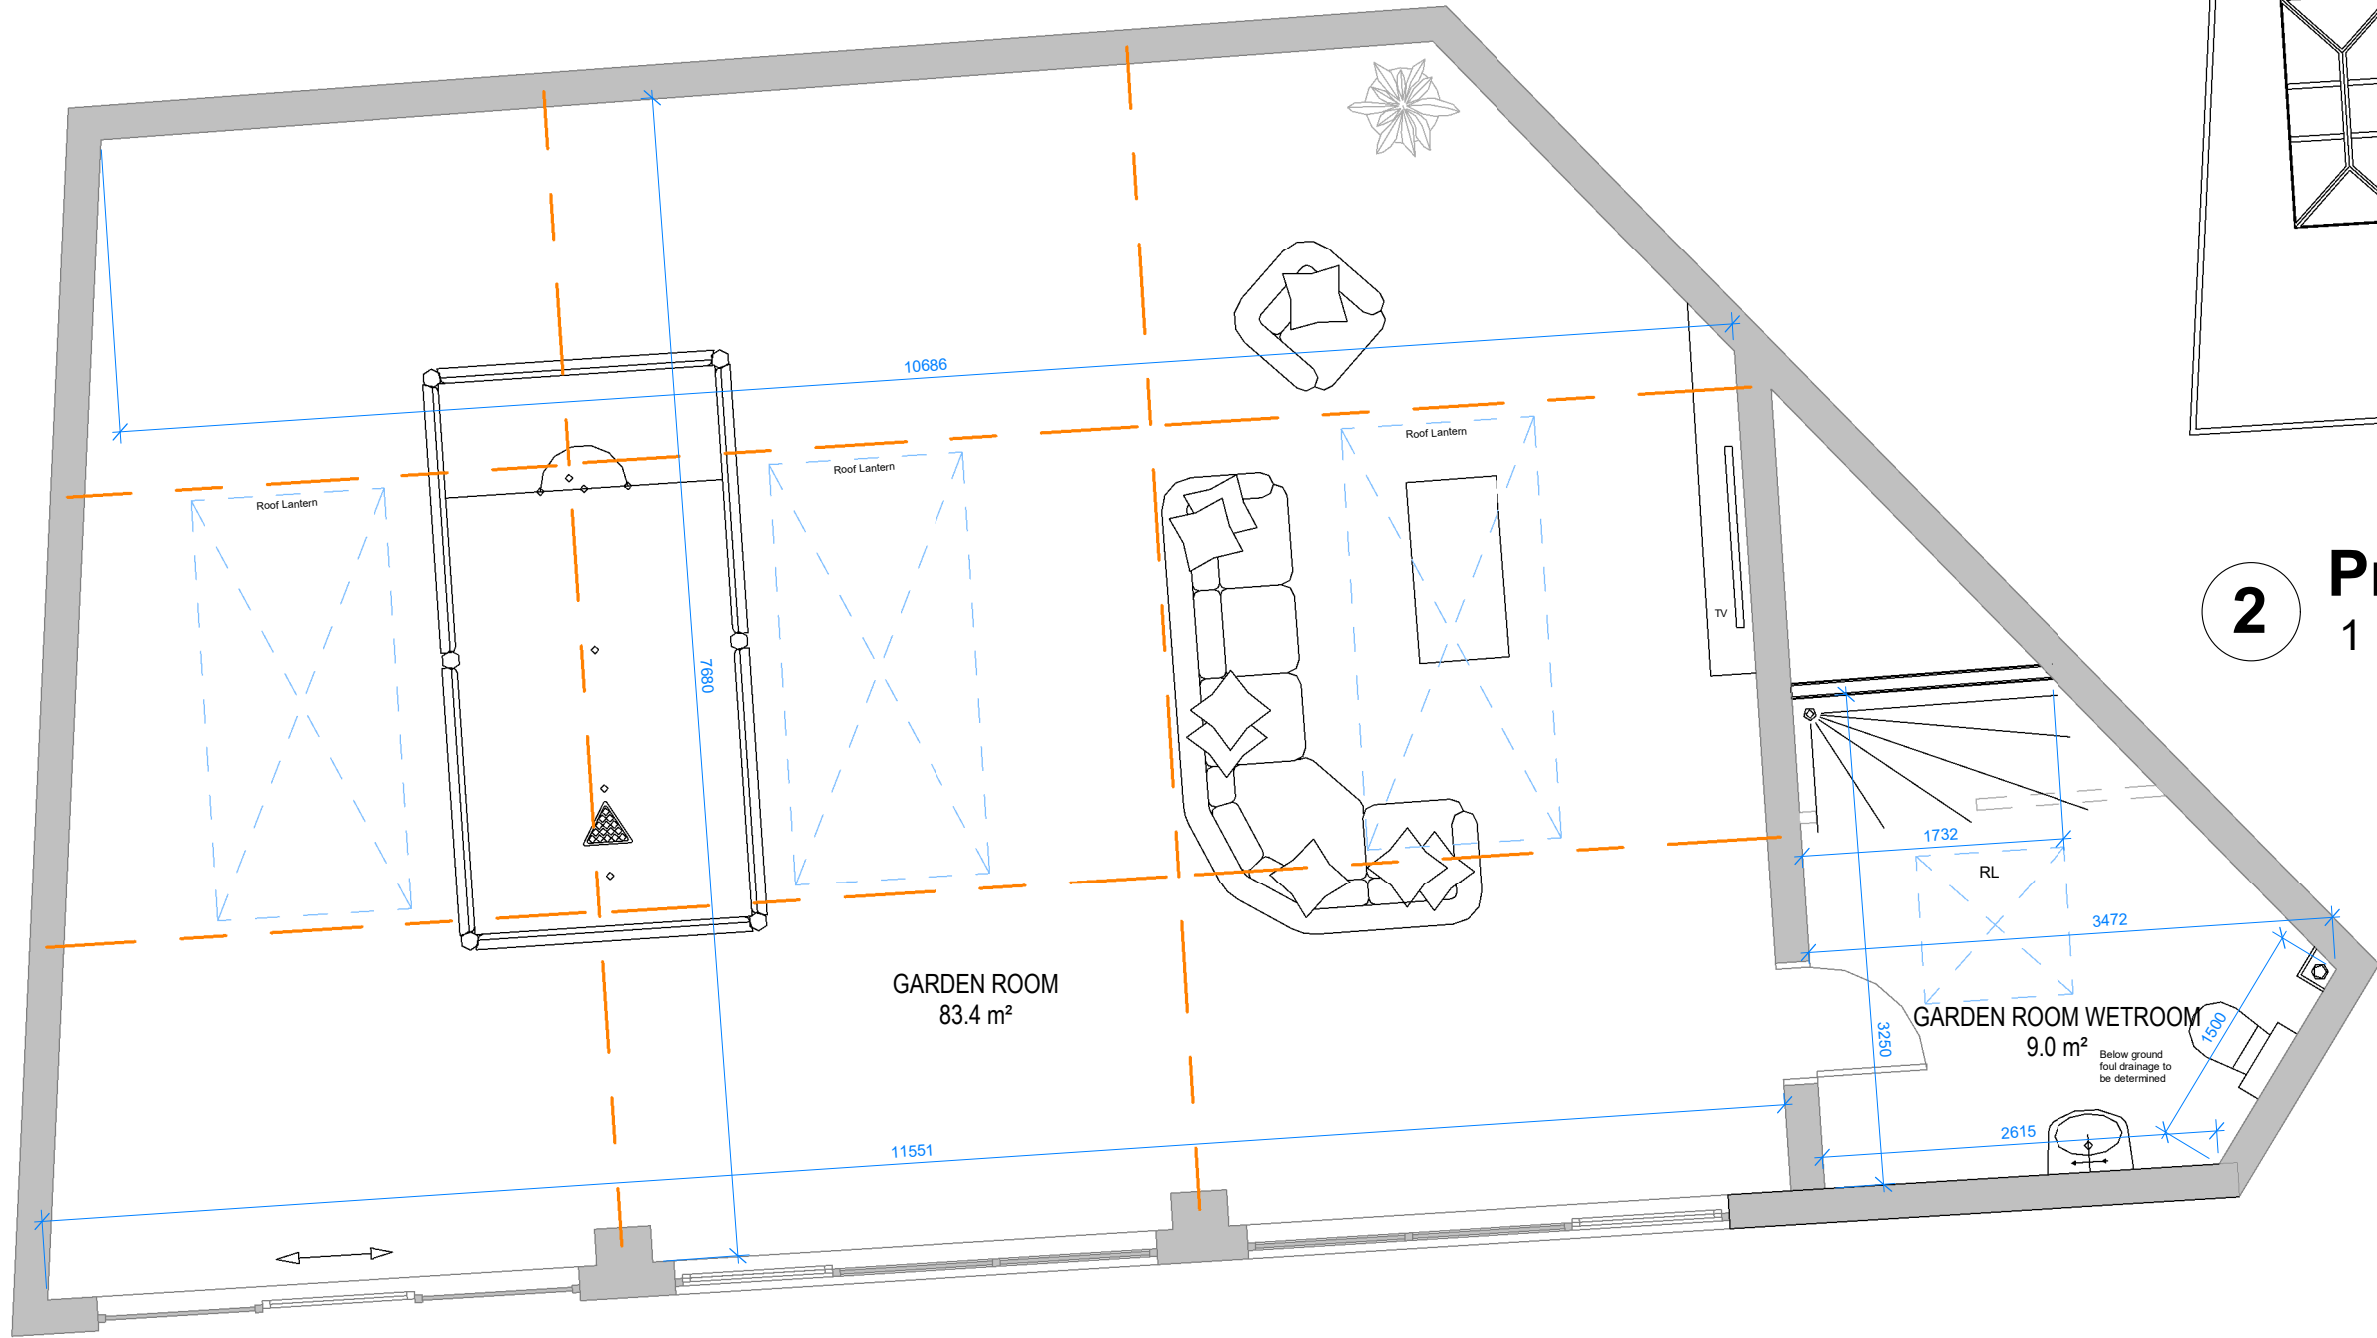

E1 Garden Room - Proposed Front Elevation
1 : 50

 

VISUAL SCALE 1:50 @ A2

Notes:
This drawing is copyright. Figured dimensions are to be followed in preference to scaled dimensions and particulars are to be taken from the actual work where possible. Any discrepancy must be reported to the architect immediately and before proceeding. If in doubt, ask.

Elevation Materials Legend

- 1 Off White Render
- 2 Light Grey Framed Windows and Doors

Black soffits, fascias, gutters and rainwater pipes

A	Additional dimensions indicated	30.10.23
rev	description	date
Revision Schedule		

Rev No: A

Drawn by: DW

Project No:
DWA-2320

Project:
4 Norford Way, Rochdale,
OL11 5QS

Drawing Title:
Pool House Proposed Plans
and Elevations

Drawing No:
DWA-2320-PL-03

Date:
27/02/24

Scale:
As indicated @A2

Client:

Dr Sarwar

Architect:

Dan Worden **Architecture**

Tel: 07581 584180
Email: enquiries@danwordenarchitecture.co.uk
Web: danwordenarchitecture.co.uk