


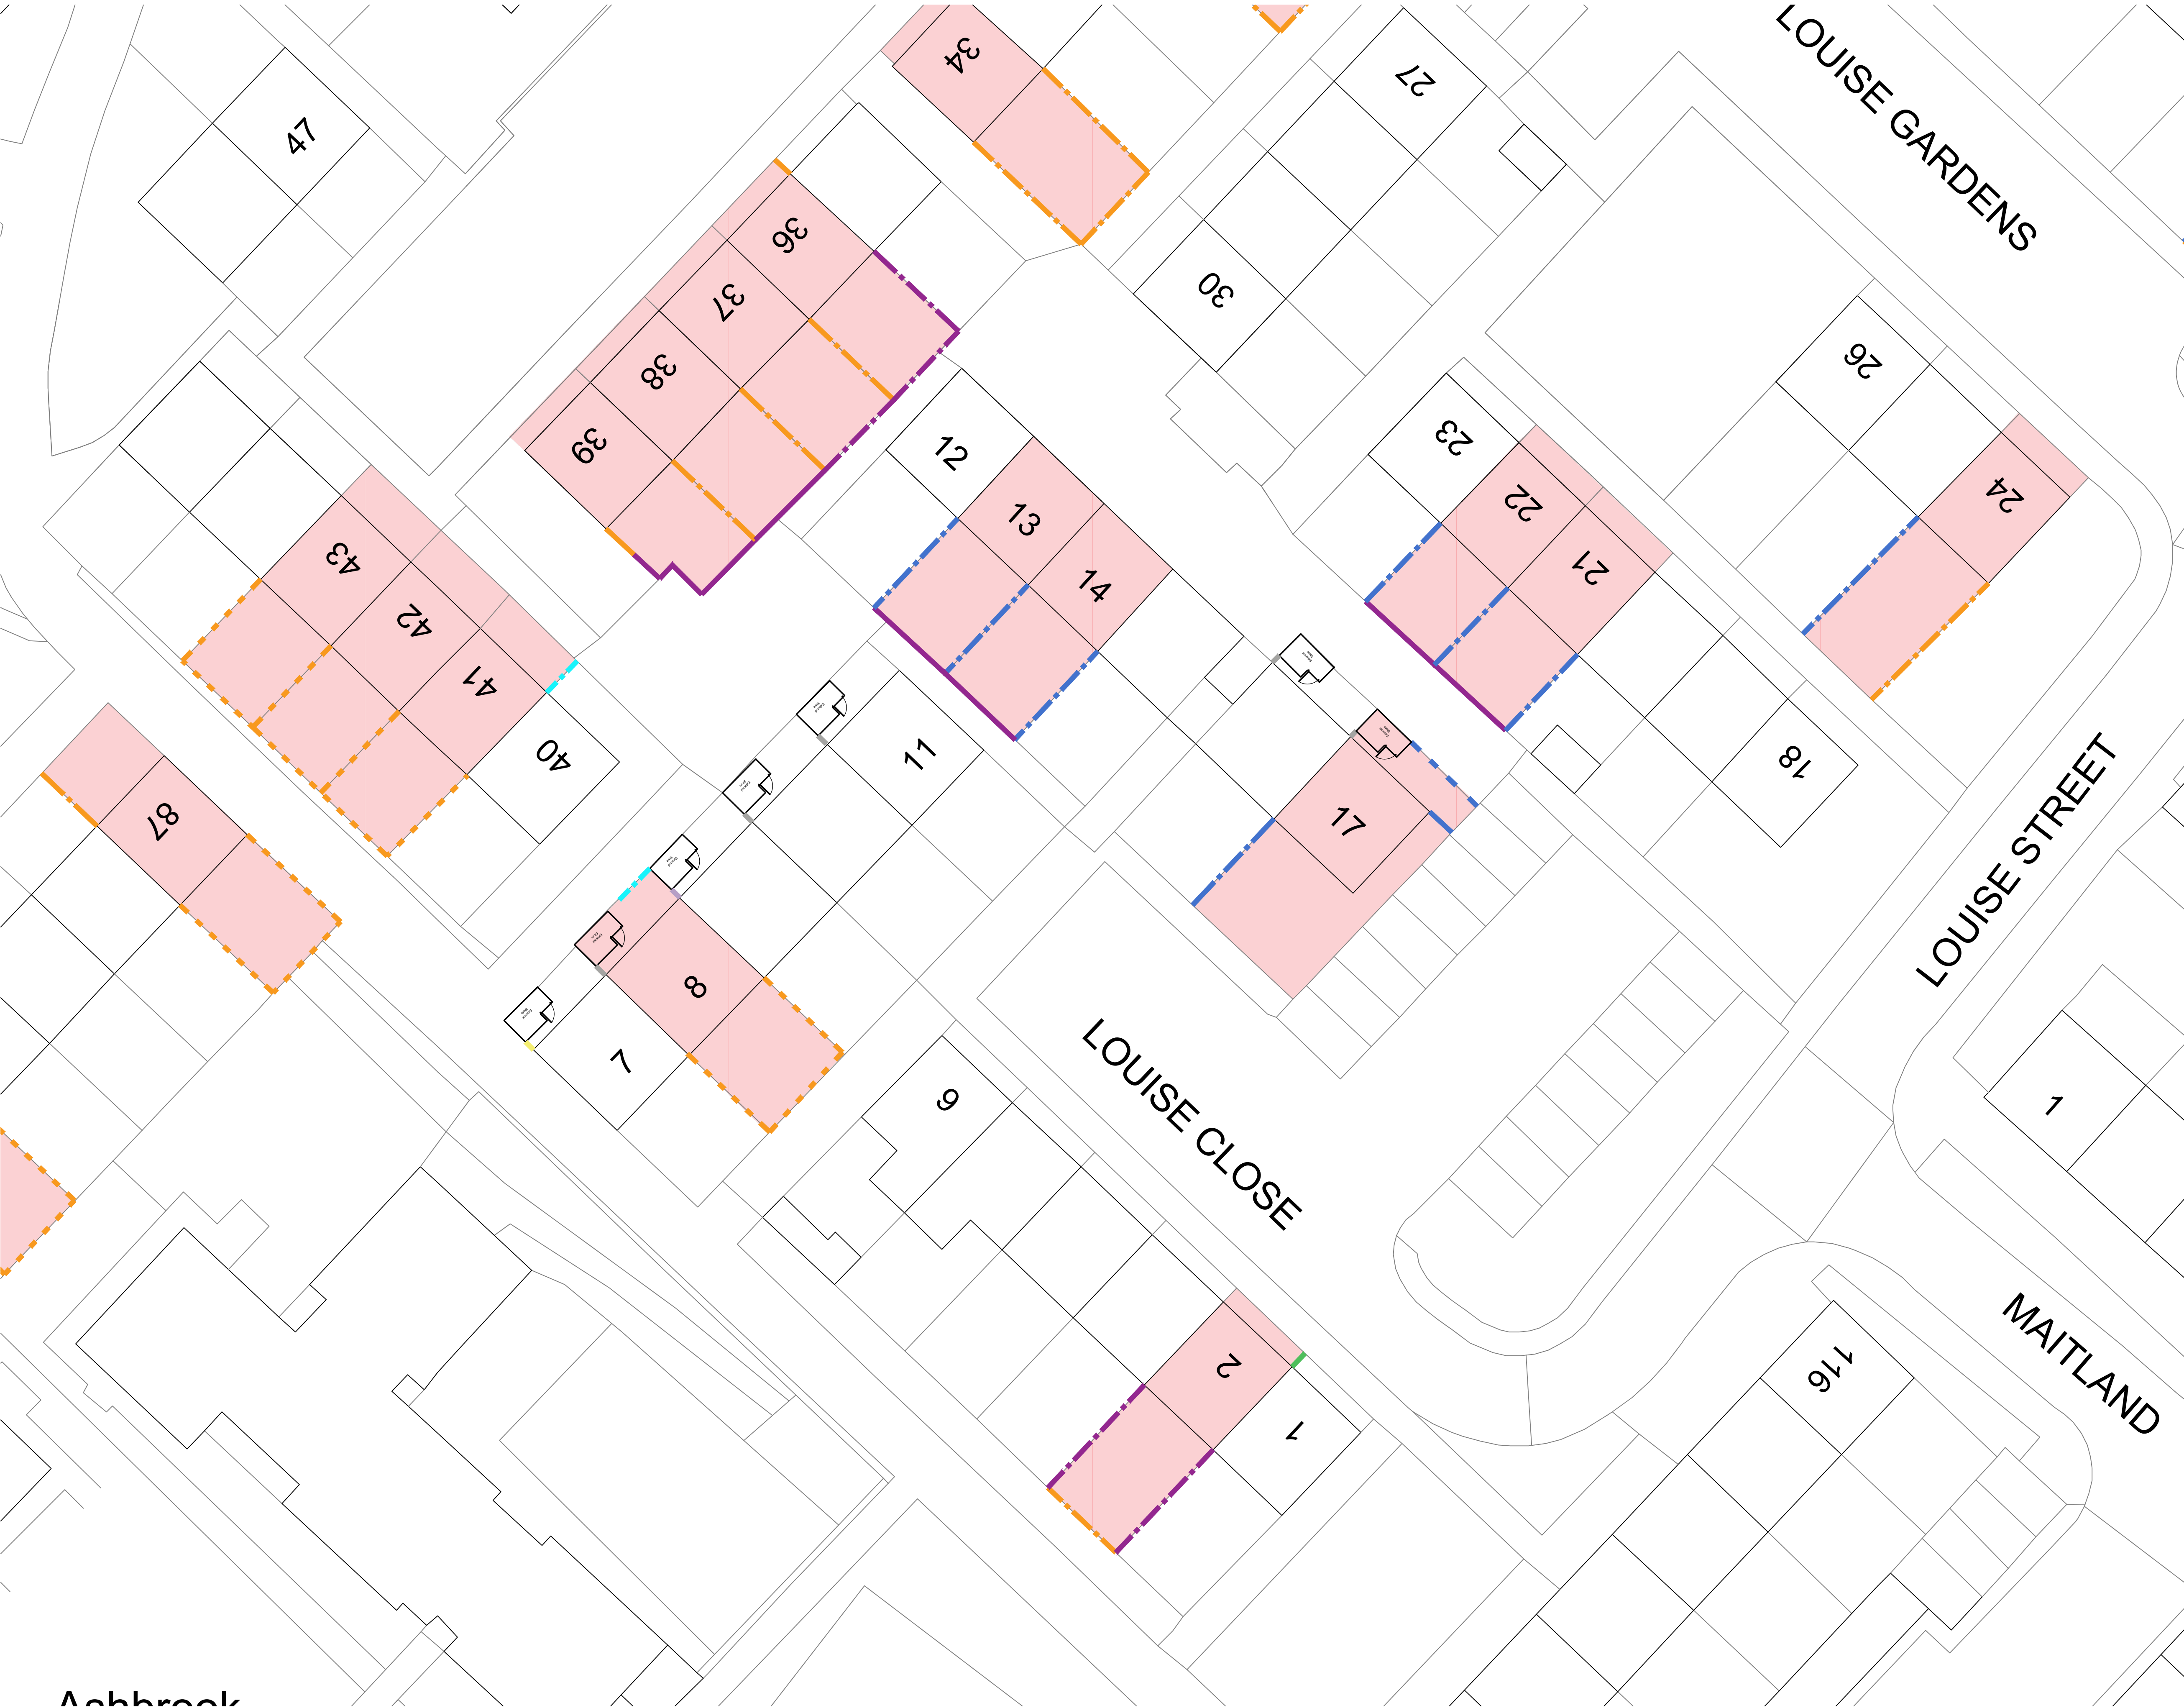

Ashbrook

01	Existing Site Plan - Louise Close
08	Scale 1:200 @ A1

General Notes
01: Dimensions must not be scaled from this drawing. If in doubt, please ask.
02: All dimensions are in millimetres unless noted otherwise.
03: All dimensions should be verified on site before proceeding with the work.
04: TADW Architects shall be notified in writing of any discrepancies.
05: © TADW Limited (UK) 2015



Existing Site Plan - NTS

NOTE:
Please read in conjunction with drawing 011
Existing Boundary Treatments.

Legend	
Approx. 1000mm high vertical timber panels with timber posts	Approx. 1900mm high horizontal concrete panels with concrete posts and base
Approx. 2200mm high vertical timber panels with timber posts	Approx. 1000mm high vertical timber palisade fence
Approx. 1000mm high vertical timber panels with concrete posts	Approx. 2200mm high vertical timber palisade fence
Approx. 1600mm high vertical timber panels with concrete posts and base	Brick wall - Style and Height Varies
Approx. 1900mm high vertical timber panels with concrete posts and base	Brick wall with vertical timber panels - Height Varies
Approx. 1000mm high horizontal timber panels with concrete posts	Approx. 900mm decorative metal railings on low brick wall (Style varies)
Approx. 1600mm high horizontal timber panels with concrete posts and base	Approx. 900mm decorative metal railings (Style varies)
Approx. 1900mm high horizontal timber panels with concrete posts and base	Blockwork wall - Height Varies
Horizontal timber panels with timber posts - Height Varies	Security metal railings - Height Varies
	Approx. 2000mm decorative metal gate (Style Varies)

P2	Boundary treatment annotations removed from non-affected areas	10.11.22	AM	-
P1	Drawn	22.09.22	VA	AM
Issue	Description	Date	Drawn	Checked

Drawing Status
P - Planning | T - Tender | C - Construction | R - As Record

For Approval

tadw architects

Six St. Petersgate Stockport, Cheshire SK1 1HD
Ph 0161 477 6158 Fx 0161 480 8342 mail@tadw.co.uk www.tadw.co.uk

ClientRochdale Boroughwide Housing

JobSmallbridge Decarbonisation

TitleExisting Site Plan - Louise Close

Scale1:200@ A1

Note - Prints from PDF files may not be to scale, check accuracy against scale

5

10

20m

1:200

Job Number221316

Drawing Number08

IssueP2