




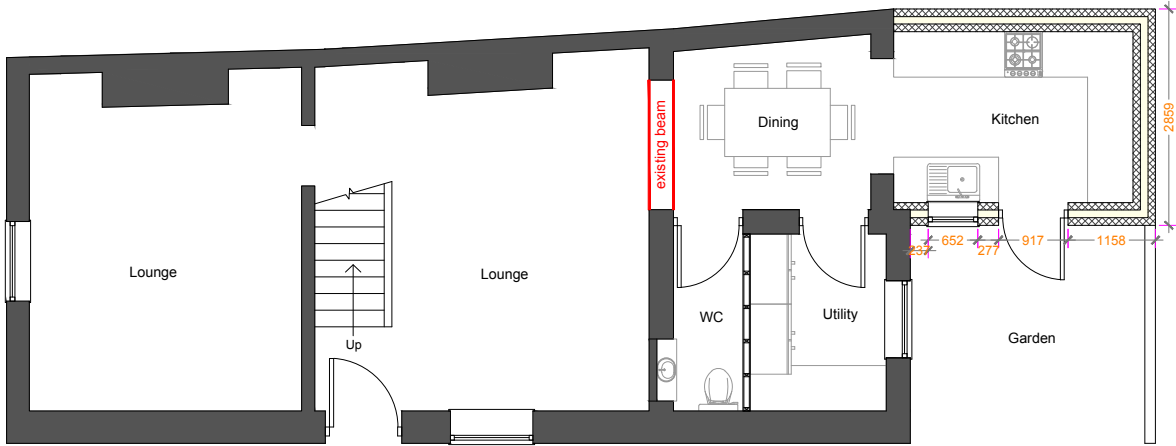


1 Proposed Ground Floor Plan
Scale: 1:100

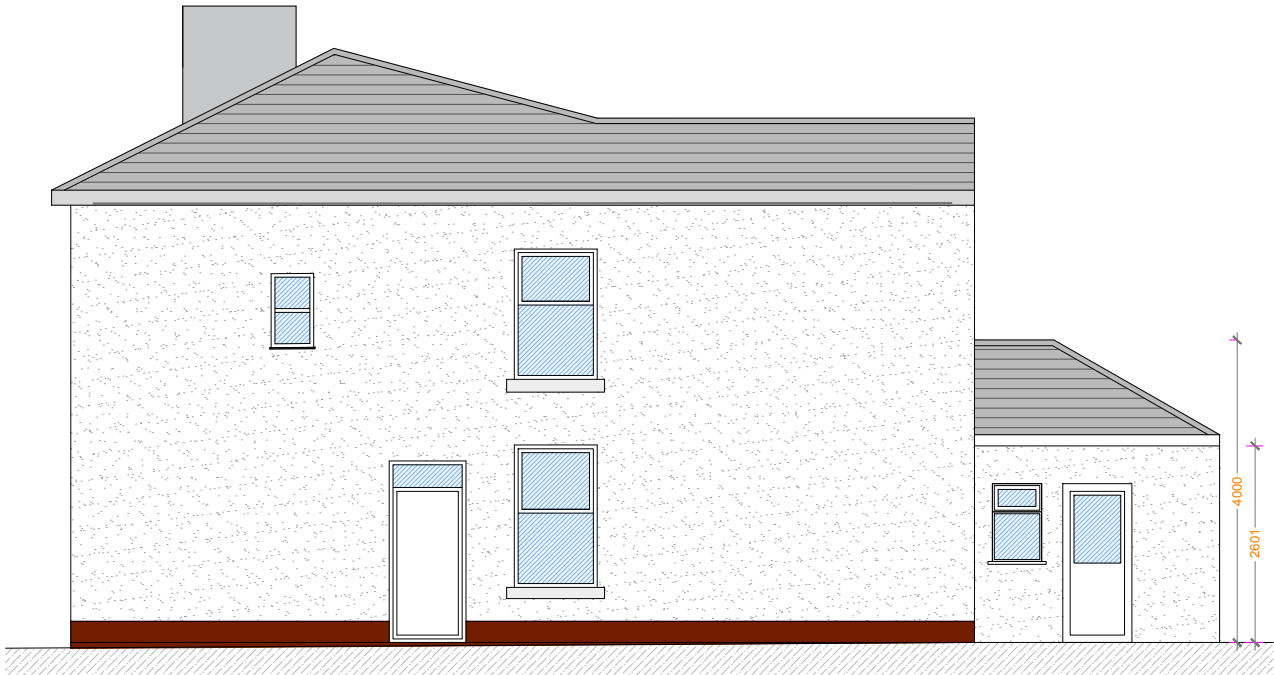

2 Proposed Side Elevation
Scale: 1:100

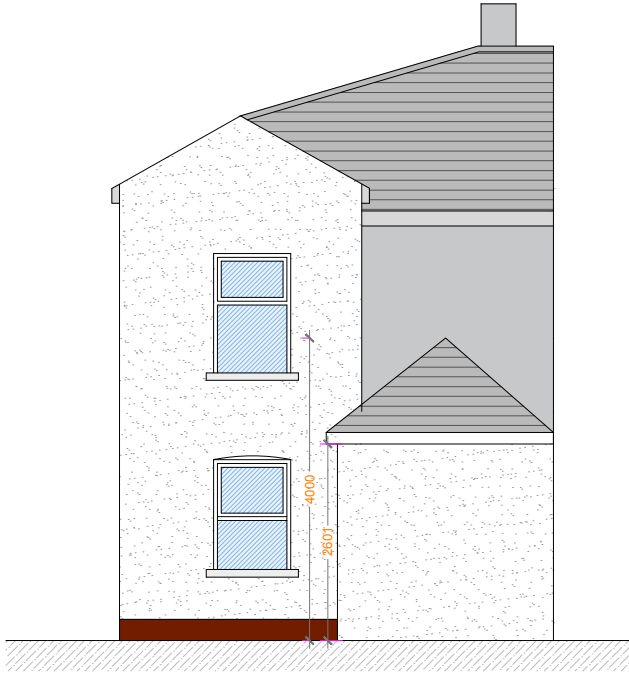

2 Proposed Rear Elevation
Scale: 1:100

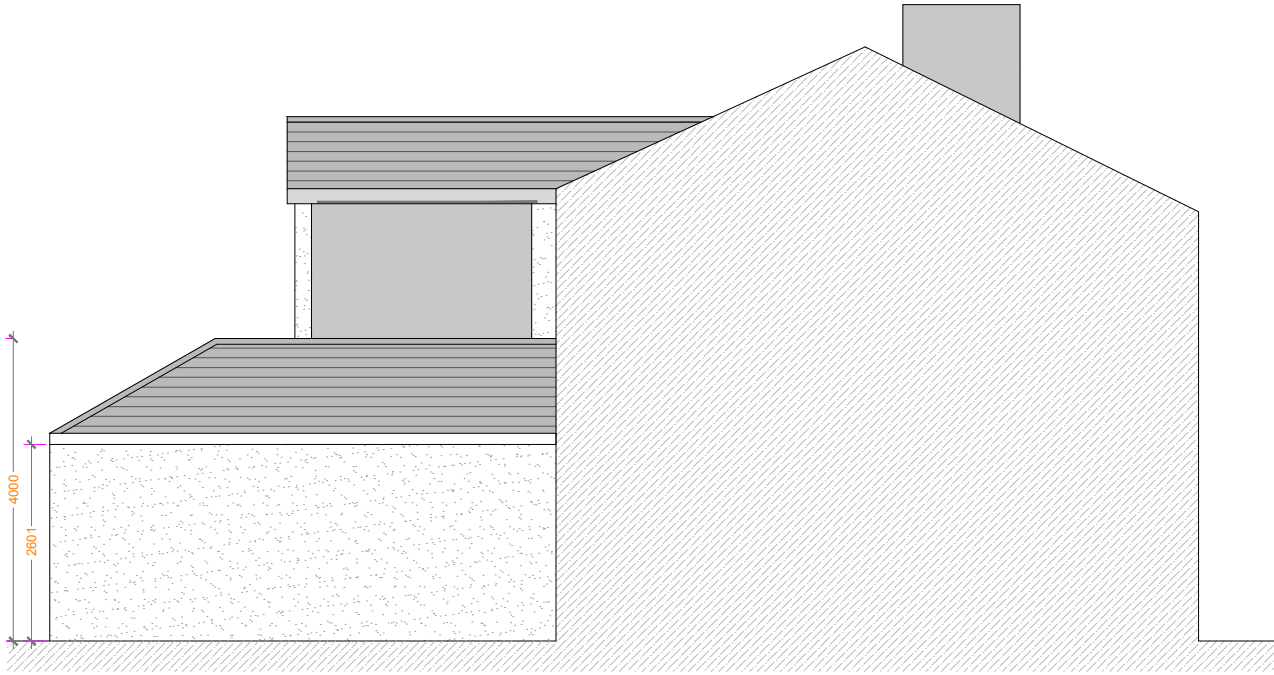

4 Proposed Side Elevation
Scale: 1:100

Notes
This drawing is the copyright of Irasia Designs - Architectural Designs. No reproduction of this drawing is allowed without prior written permission. All Drawings must be checked and verified prior to commencement of work on site. All dimensions are in millimeters, unless otherwise stated. Anyone using this drawing (e.g. Contractor, Client, Supplier) is to check all dimensions on site prior to carrying out work or ordering of materials.

-	-	-

Rev	Date	Description
-----	------	-------------

Client

Mr Majid Hussain

Project

Proposed Plan & Elevations

Site Address

3 Gorton Street, Heywood,
Manchester, OL10 4EA

Issue Date: 28/05/24

Drawn By: IS	Checked By:	
Drawing No	Scale	Rev
pln061.03	1:100 @ A3	-



Drawing Issue

☐ Draft Proposals	☒ Planning Approval
☐ Building Regulations	☐ Construction