



- MATERIALS KEY**
- RED BRICK TYPE 1 - STRETCHER BOND WITH FLUSH MORTAR JOINTS
 - RED BRICK TYPE 2 - RECESSED BRICK PANEL WITH FLUSH MORTAR JOINTS
 - RED BRICK TYPE 3 - RECESSED SOLDIER COURSING WITH FLUSH MORTAR JOINTS
 - RANDOM COURSED BUFF STONE WALL
 - PROJECTING CAST STONE WINDOW HEAD
 - PROJECTING CAST STONE SILL
 - CAST STONE COPING
 - LIGHT GREY TIMBER CLADDING
 - LIGHT GREY ALUMINIUM COMPOSITE WINDOWS / DOORS
 - HORIZONTALLY PLANKED TIMBER ENTRANCE DOOR
 - ALUMINIUM ROUND RAINWATER GOODS (RISE AND FALL BRACKETS TO GUTTERS)
 - FIBRE CEMENT ROOF SLATES AND RIDGE SLATES (CEMBRIT JUTLAND OR SIMILAR)
 - ALUMINIUM DRY VERGE SYSTEM (KYTUN TILE DRY VERGE SYSTEM OR SIMILAR)
 - LASER CUT METAL SIGNAGE

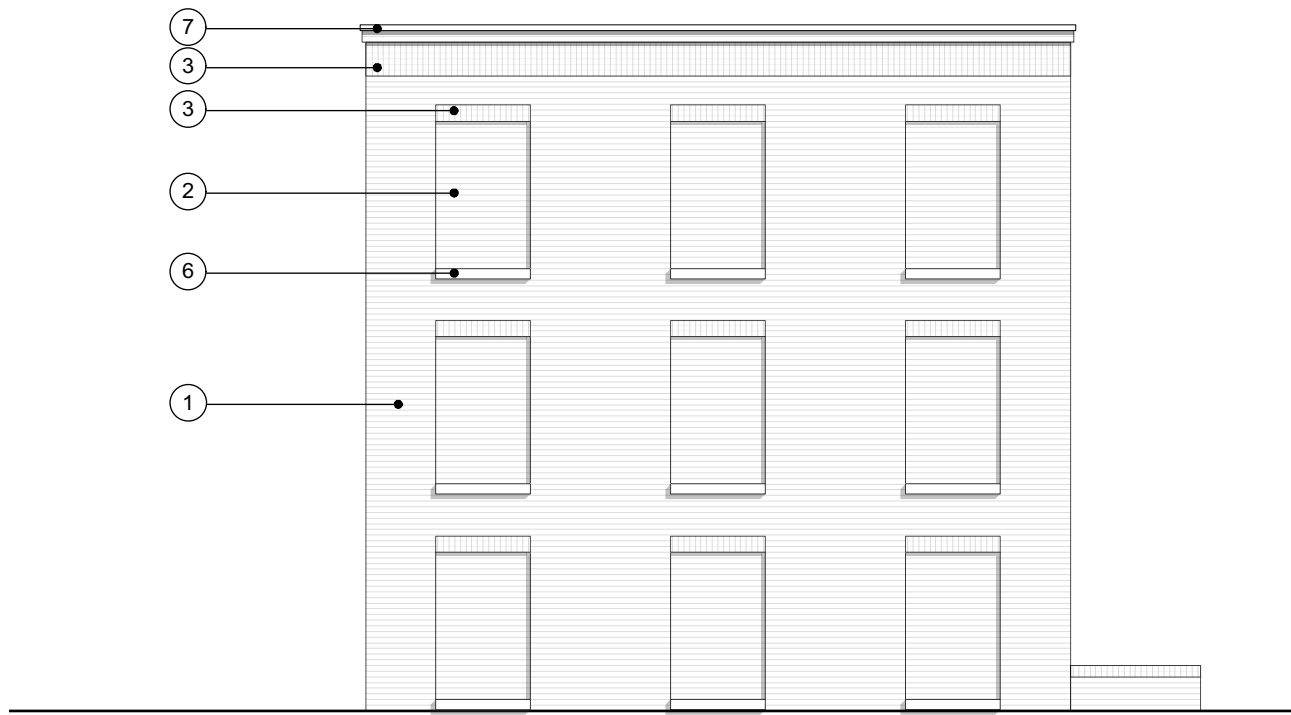


SIDE ELEVATION




FRONT ELEVATION

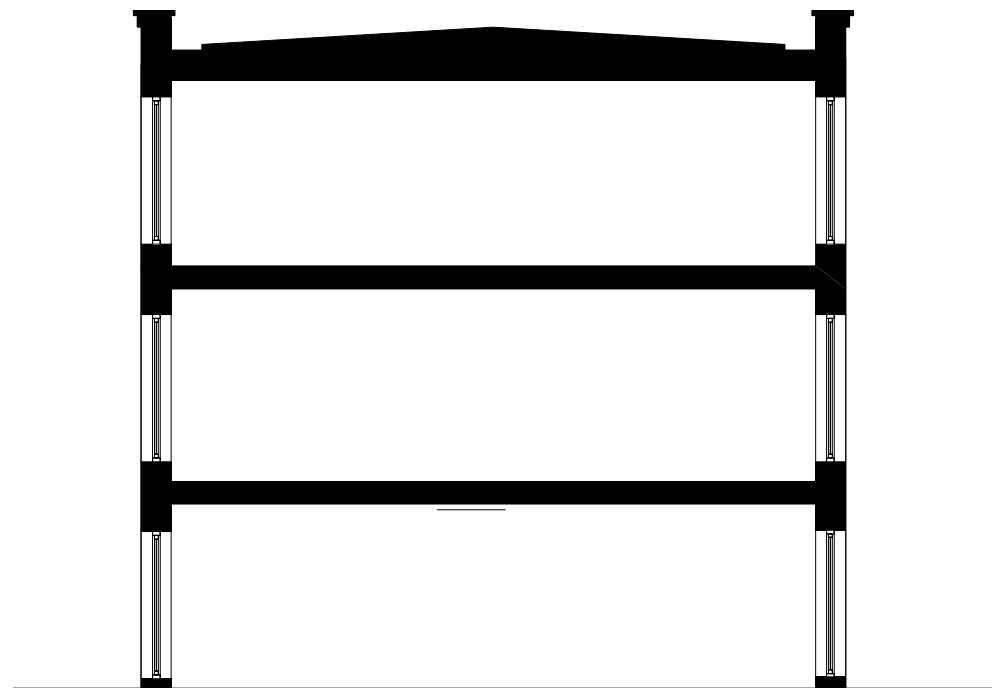

SECTION

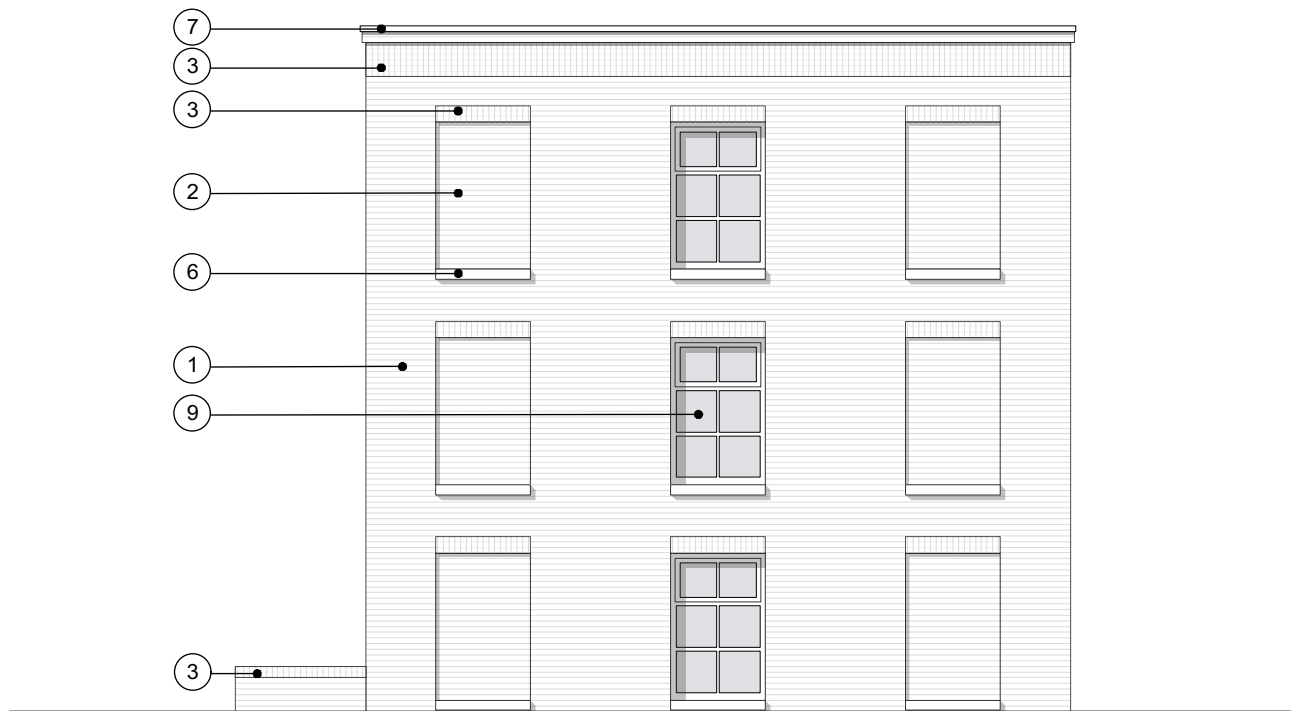

SIDE ELEVATION

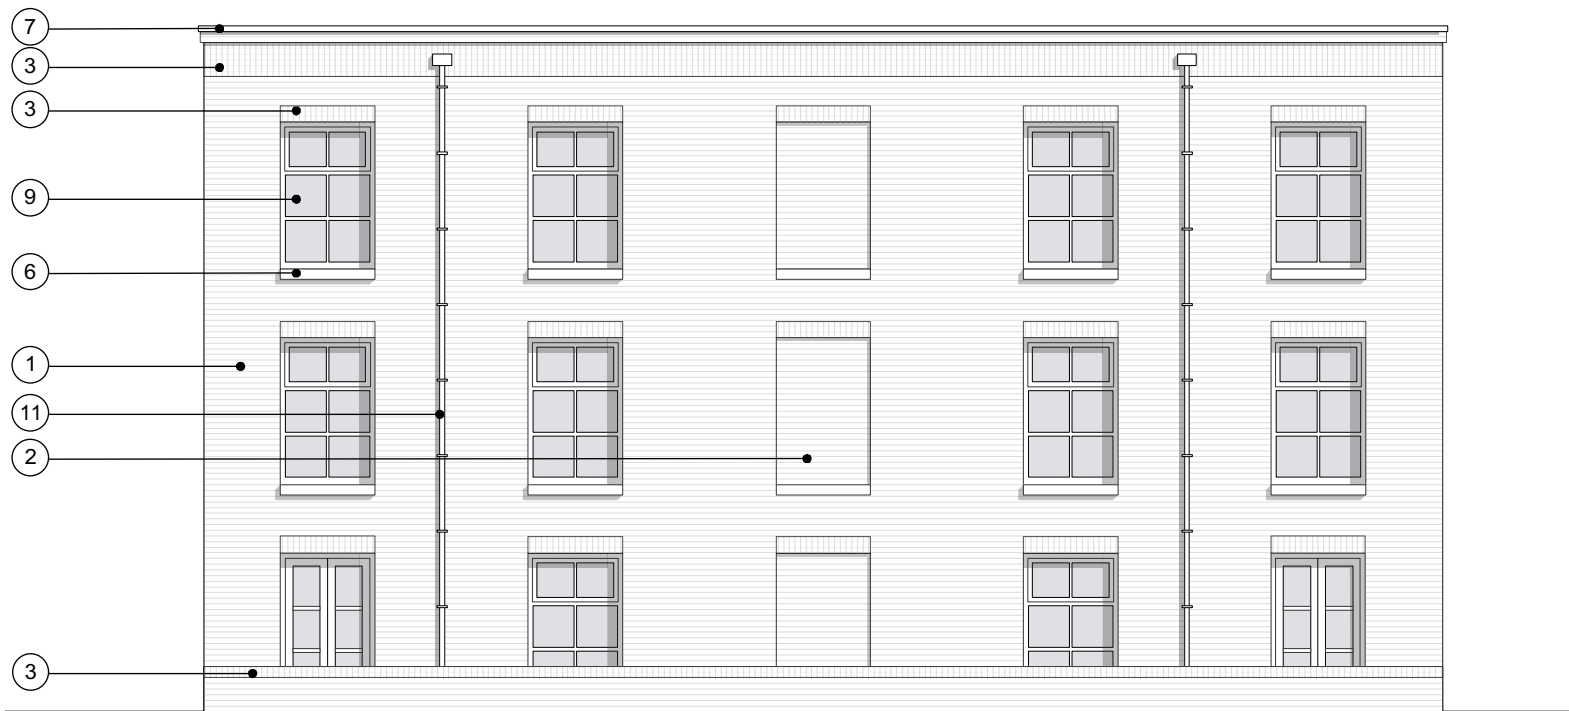

REAR ELEVATION

PROPOSED HOUSE TYPE 2A ELEVATIONS & SECTION
1:100@A1

IMPORTANT NOTES:

CLIENT: DATA > INPUT CLIENT NAME

PROJECT: VICTORY STADIUM

ADDRESS: MANCHESTER

DRAWING TITLE: PROPOSED HOUSE TYPE 2A ELEVATIONS & SECTION

SCALE: 1:100@A1

DATE: AUG 2022

DRAWING NO: A645_P_206

OLLIER SMURTHWAITE ARCHITECTS

40 King Street, Manchester, M2 6BA
T 0161 883 0838
F 0161 883 0839
E mail@olliersmurthwaite.com