


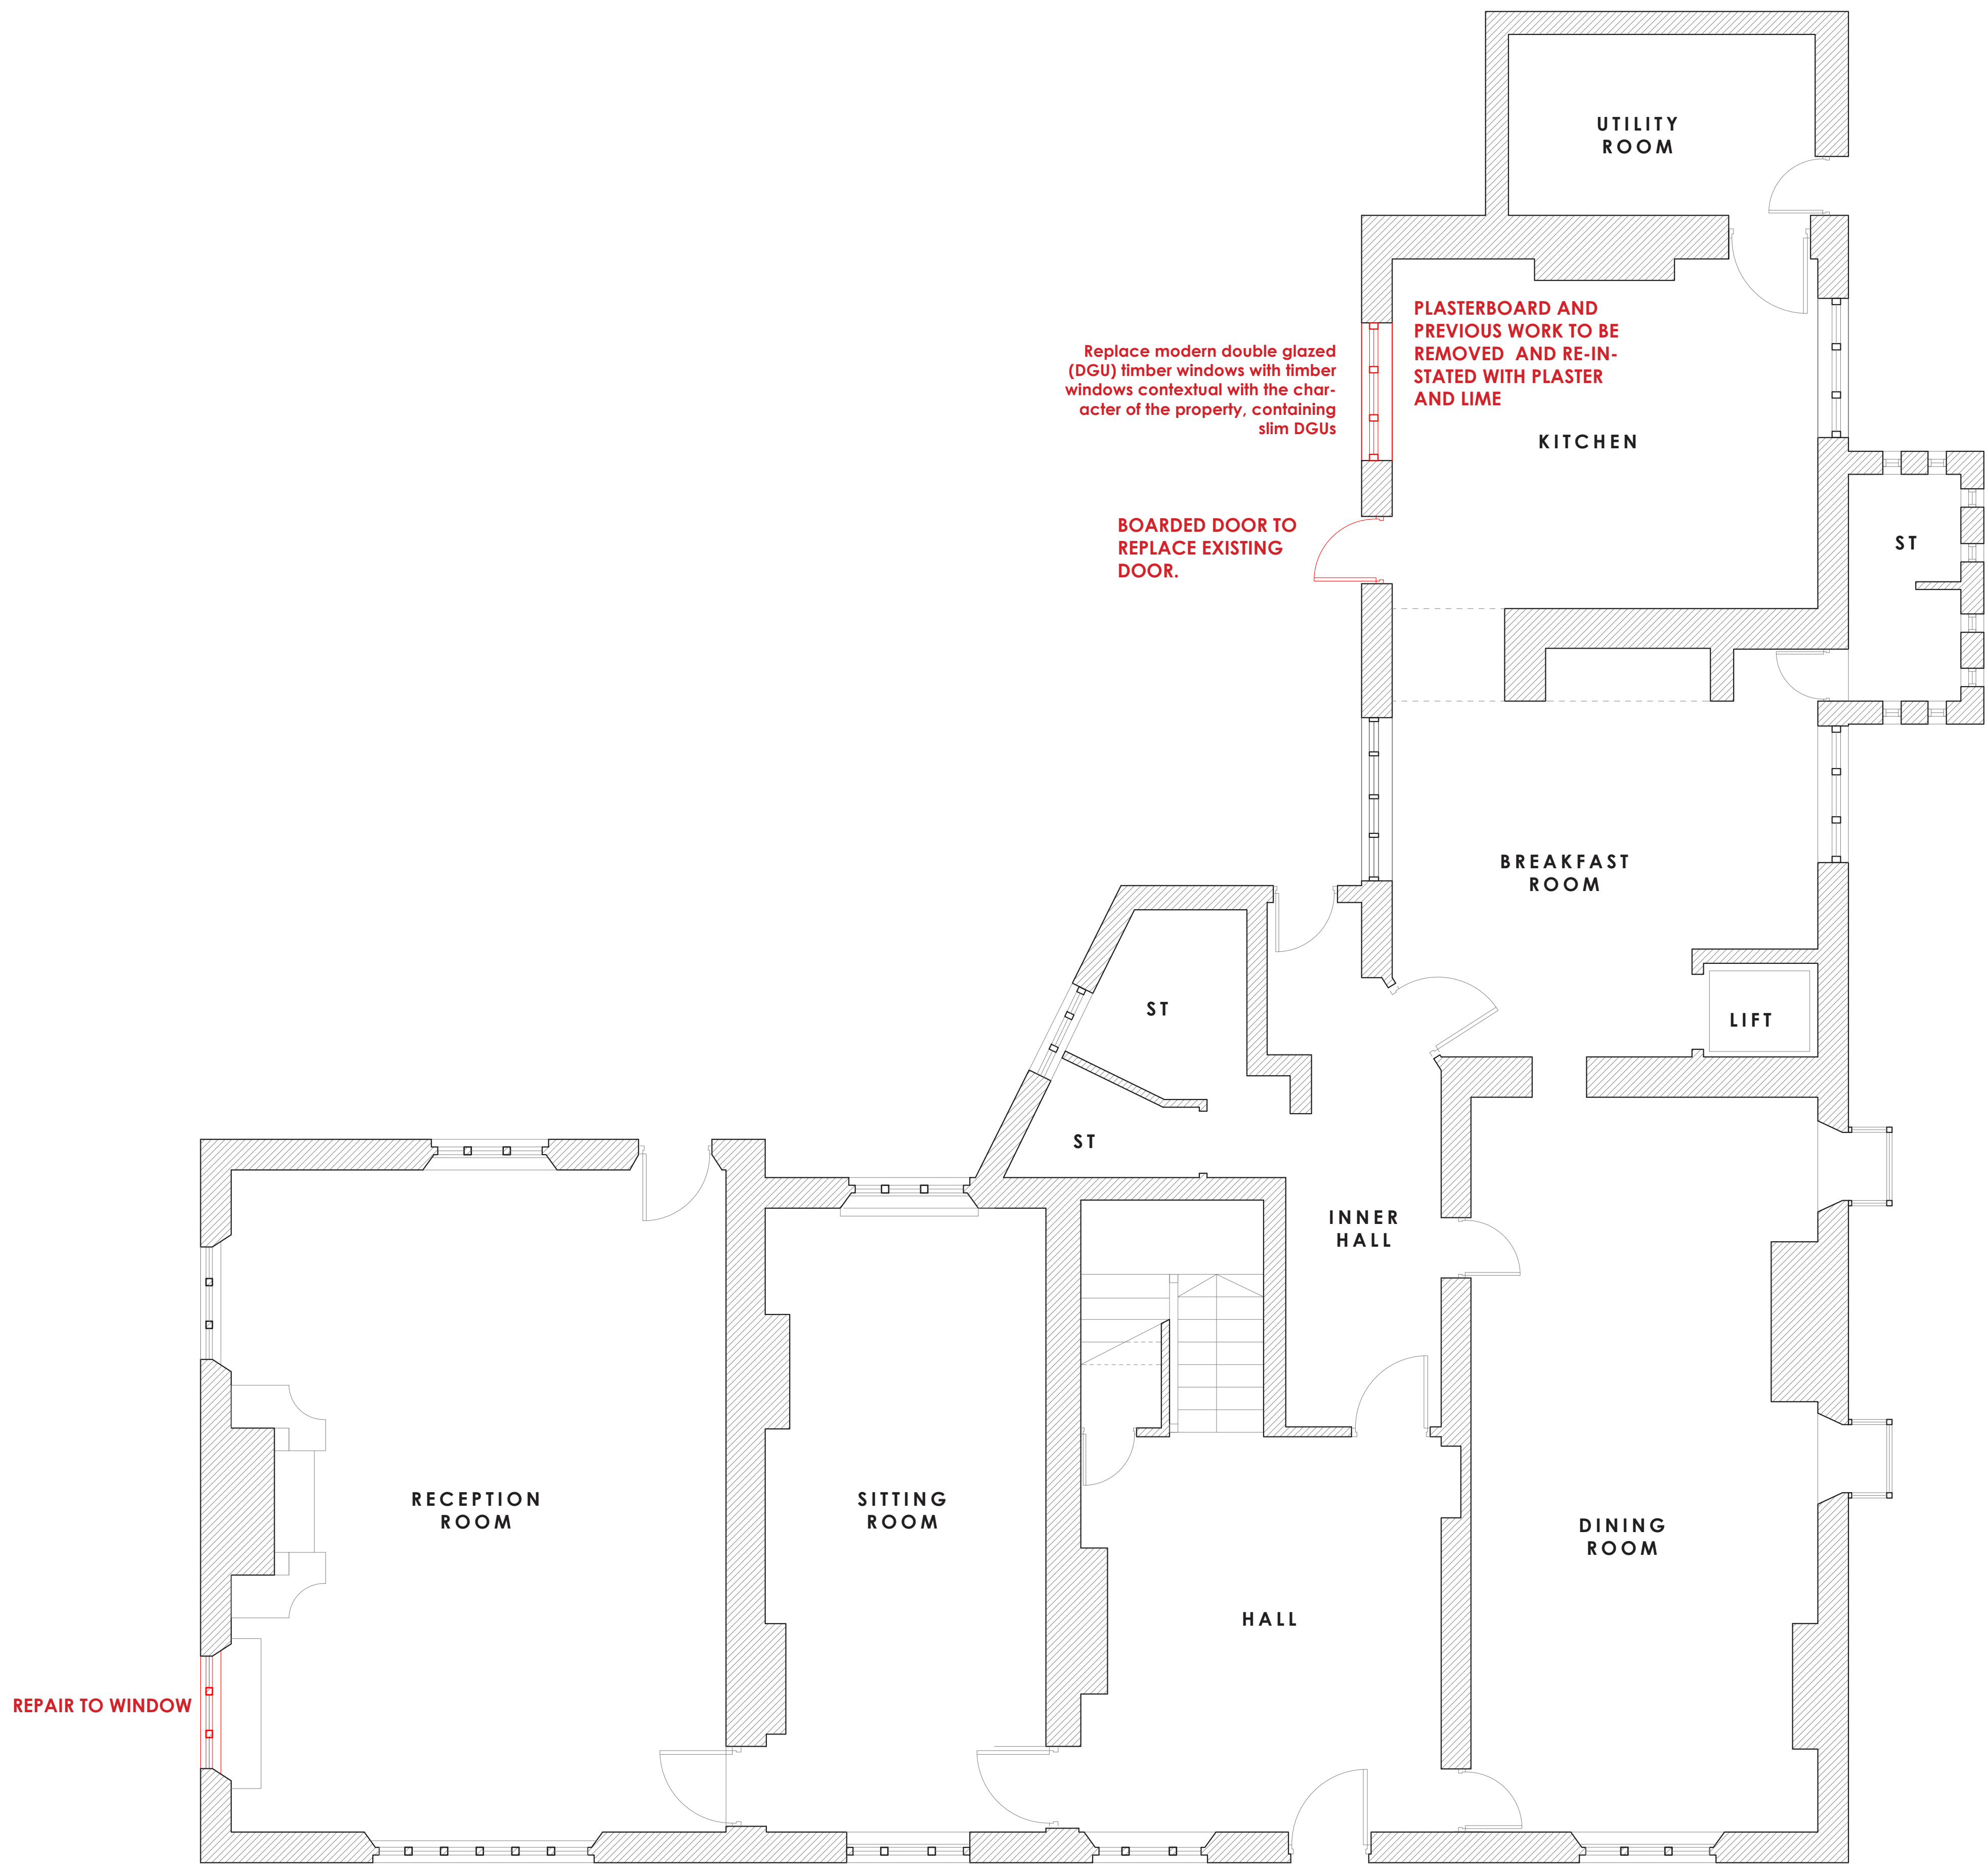

PROPOSED GROUND FLOOR PLAN
1:50 @ A1

Dimensioning

Figured dimensions only to be taken from these designs and drawings. Work to annotated dimensions only. All dimensions to be checked on site. Architectural designers to be informed immediately of any discrepancies before work proceeds. Drawings are to be read in conjunction with relevant specifications, structural engineers and service engineers' drawings.

SURVEY UNDERTAKEN ON 24/04/2022

Rev	Description	Date
-	Issued to Client & Heritage Consultant	06/05/22
A	Revised drawing	16/06/22
B	Revised drawing	30/06/22
C	Revised drawing	1/07/22



Client
Mr Amir Khan

Project
Old Falinge,
Falinge,
Rochdale
OL12 6LE


Title
Proposed Ground Floor Plan

Scale
1:50 @ A1

Date
May 2022

Drawing No. :

Sheet 1

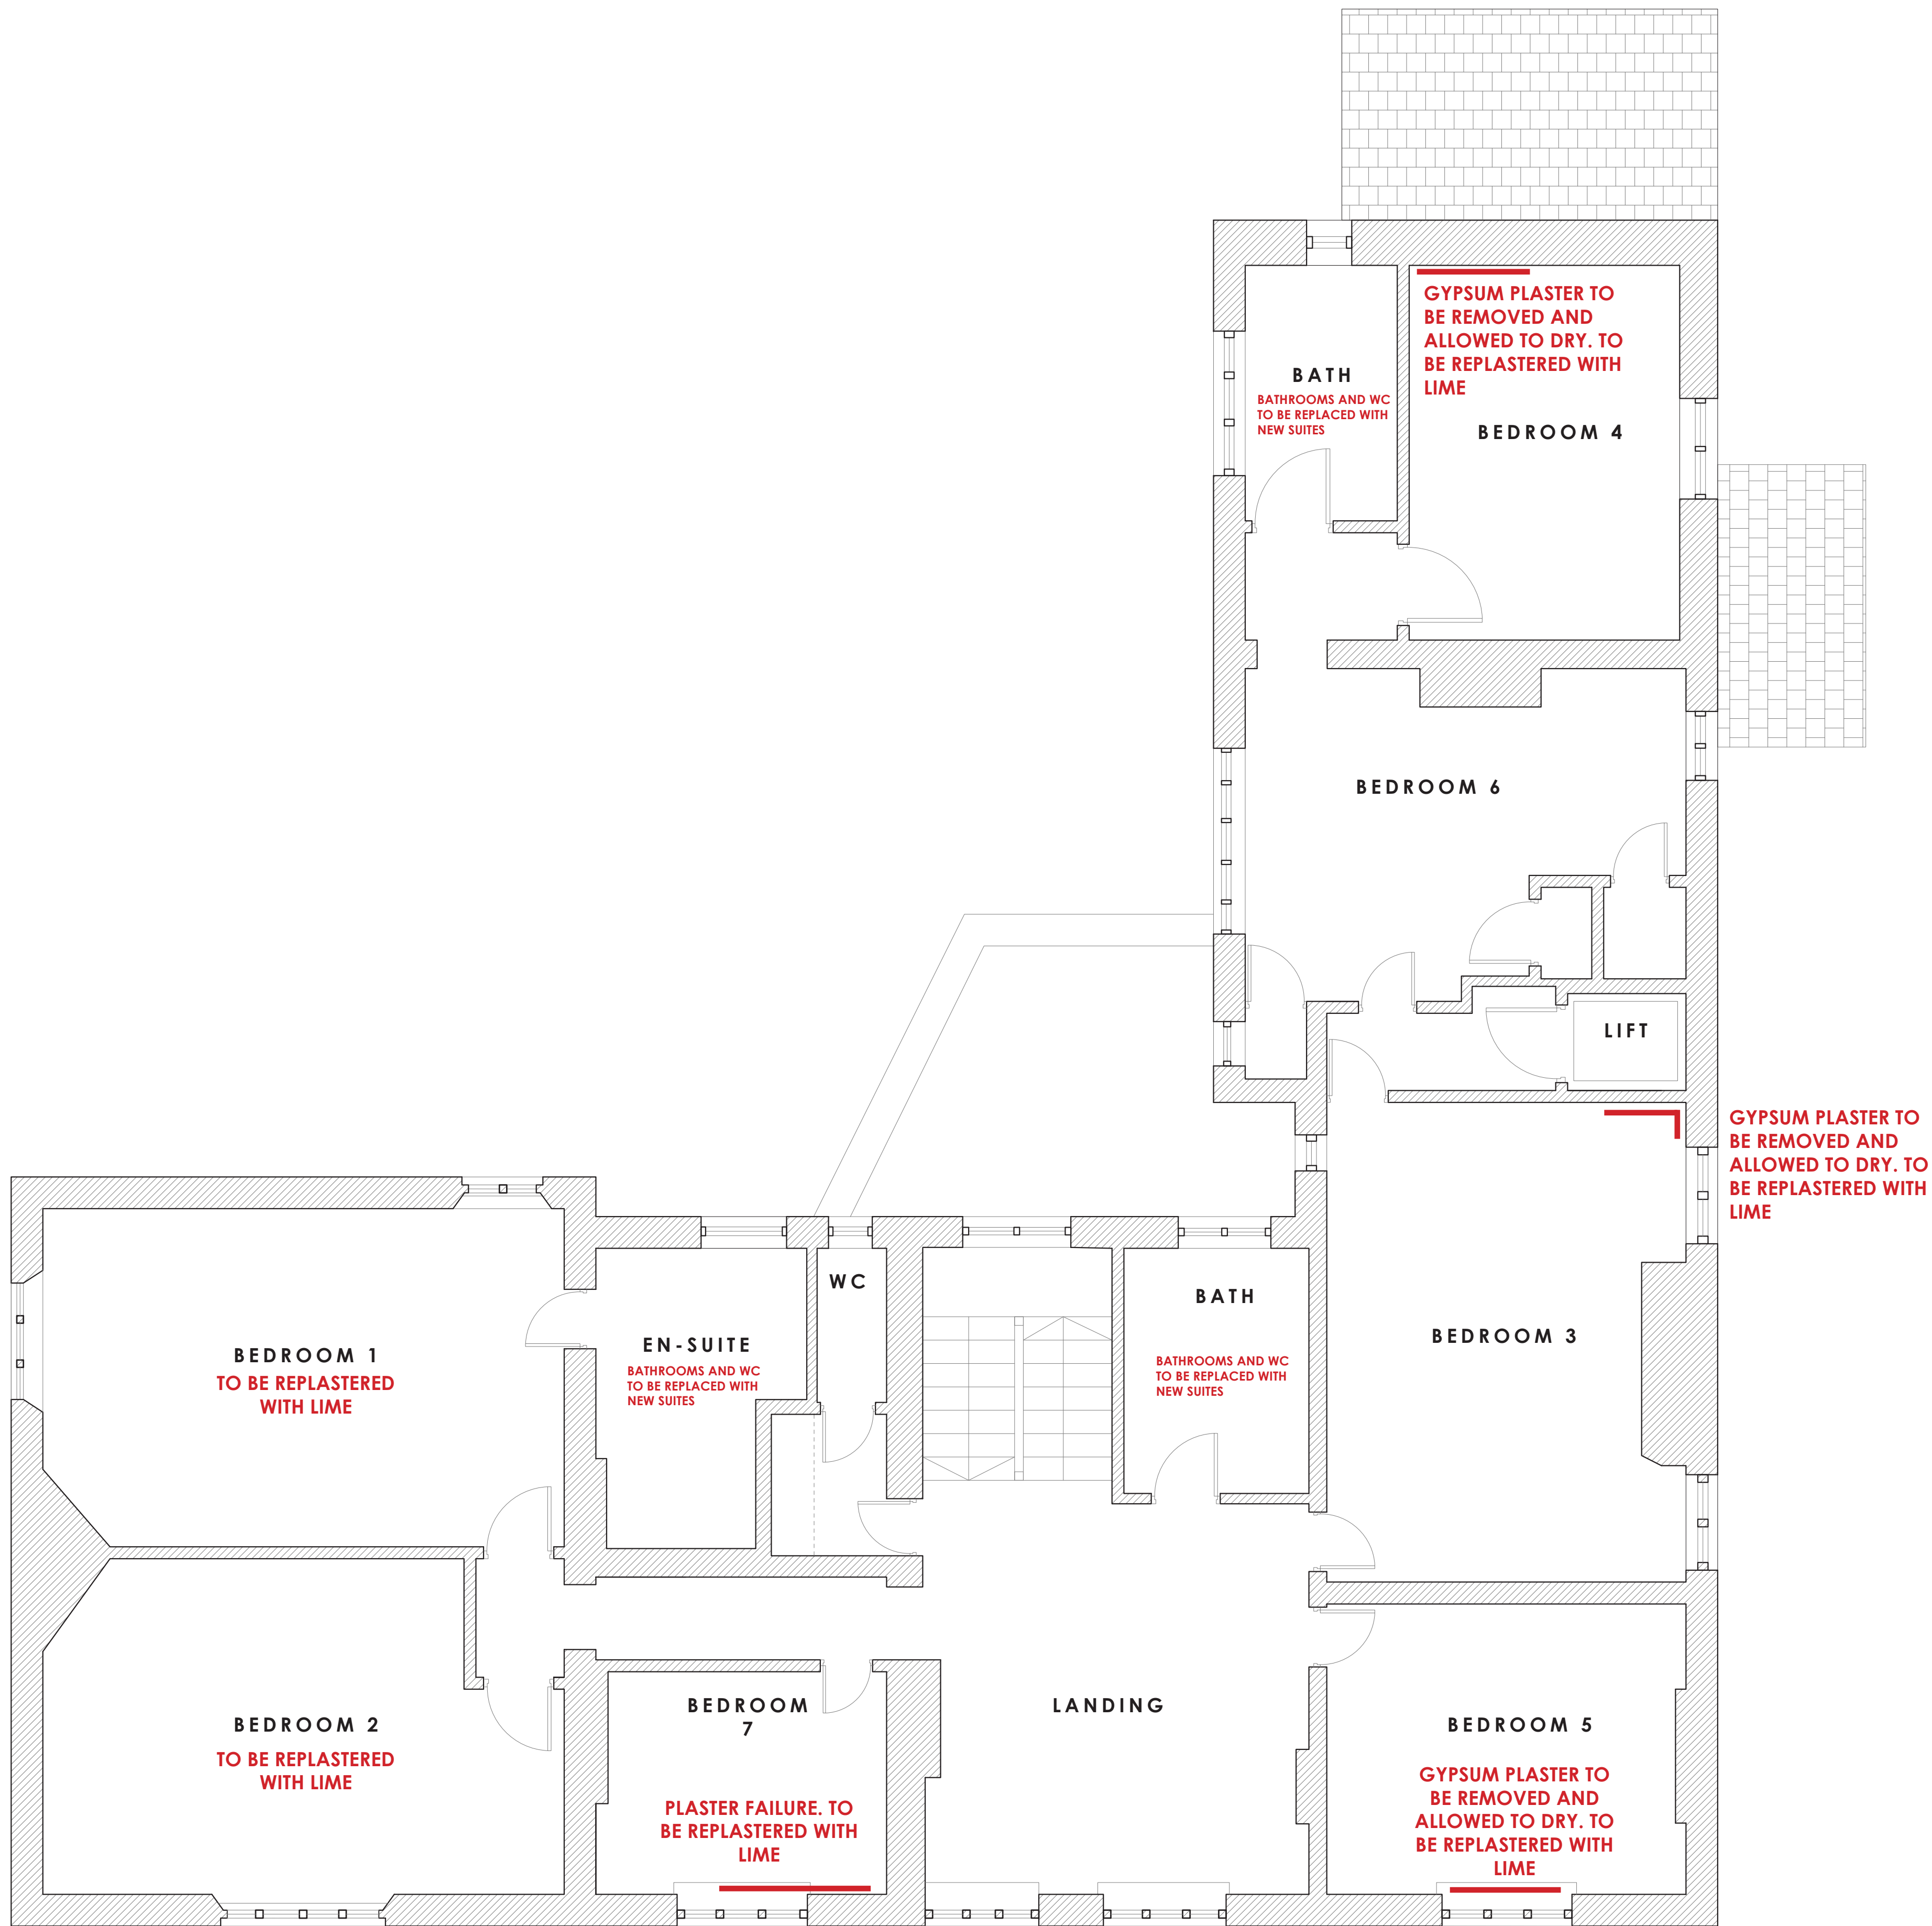

PROPOSED FIRST FLOOR PLAN
1:50 @ A1

Dimensioning

Figured dimensions only to be taken from these designs and drawings. Work to annotated dimensions only. All dimensions to be checked on site. Architectural designers to be informed immediately of any discrepancies before work proceeds. Drawings are to be read in conjunction with relevant specifications, structural engineers and service engineers' drawings.

SURVEY UNDERTAKEN ON 24/04/2022

KEY

— EXTENT OF REPAIRS/
REPLASTERING WITH
LIME

Rev	Description	Date
-	Issued to Client & Heritage Consultant	06/05/22
A	Revised drawing	16/06/22
B	Revised drawing	30/06/22
C	Revised drawing	1/07/22



Client
Mr Amir Khan


Project
Old Falinge,
Falinge,
Rochdale
OL12 6LE

Title
Proposed First Floor Plan

Scale
1:50 @ A1

Drawing No. :
Sheet 2

Date
May 2022

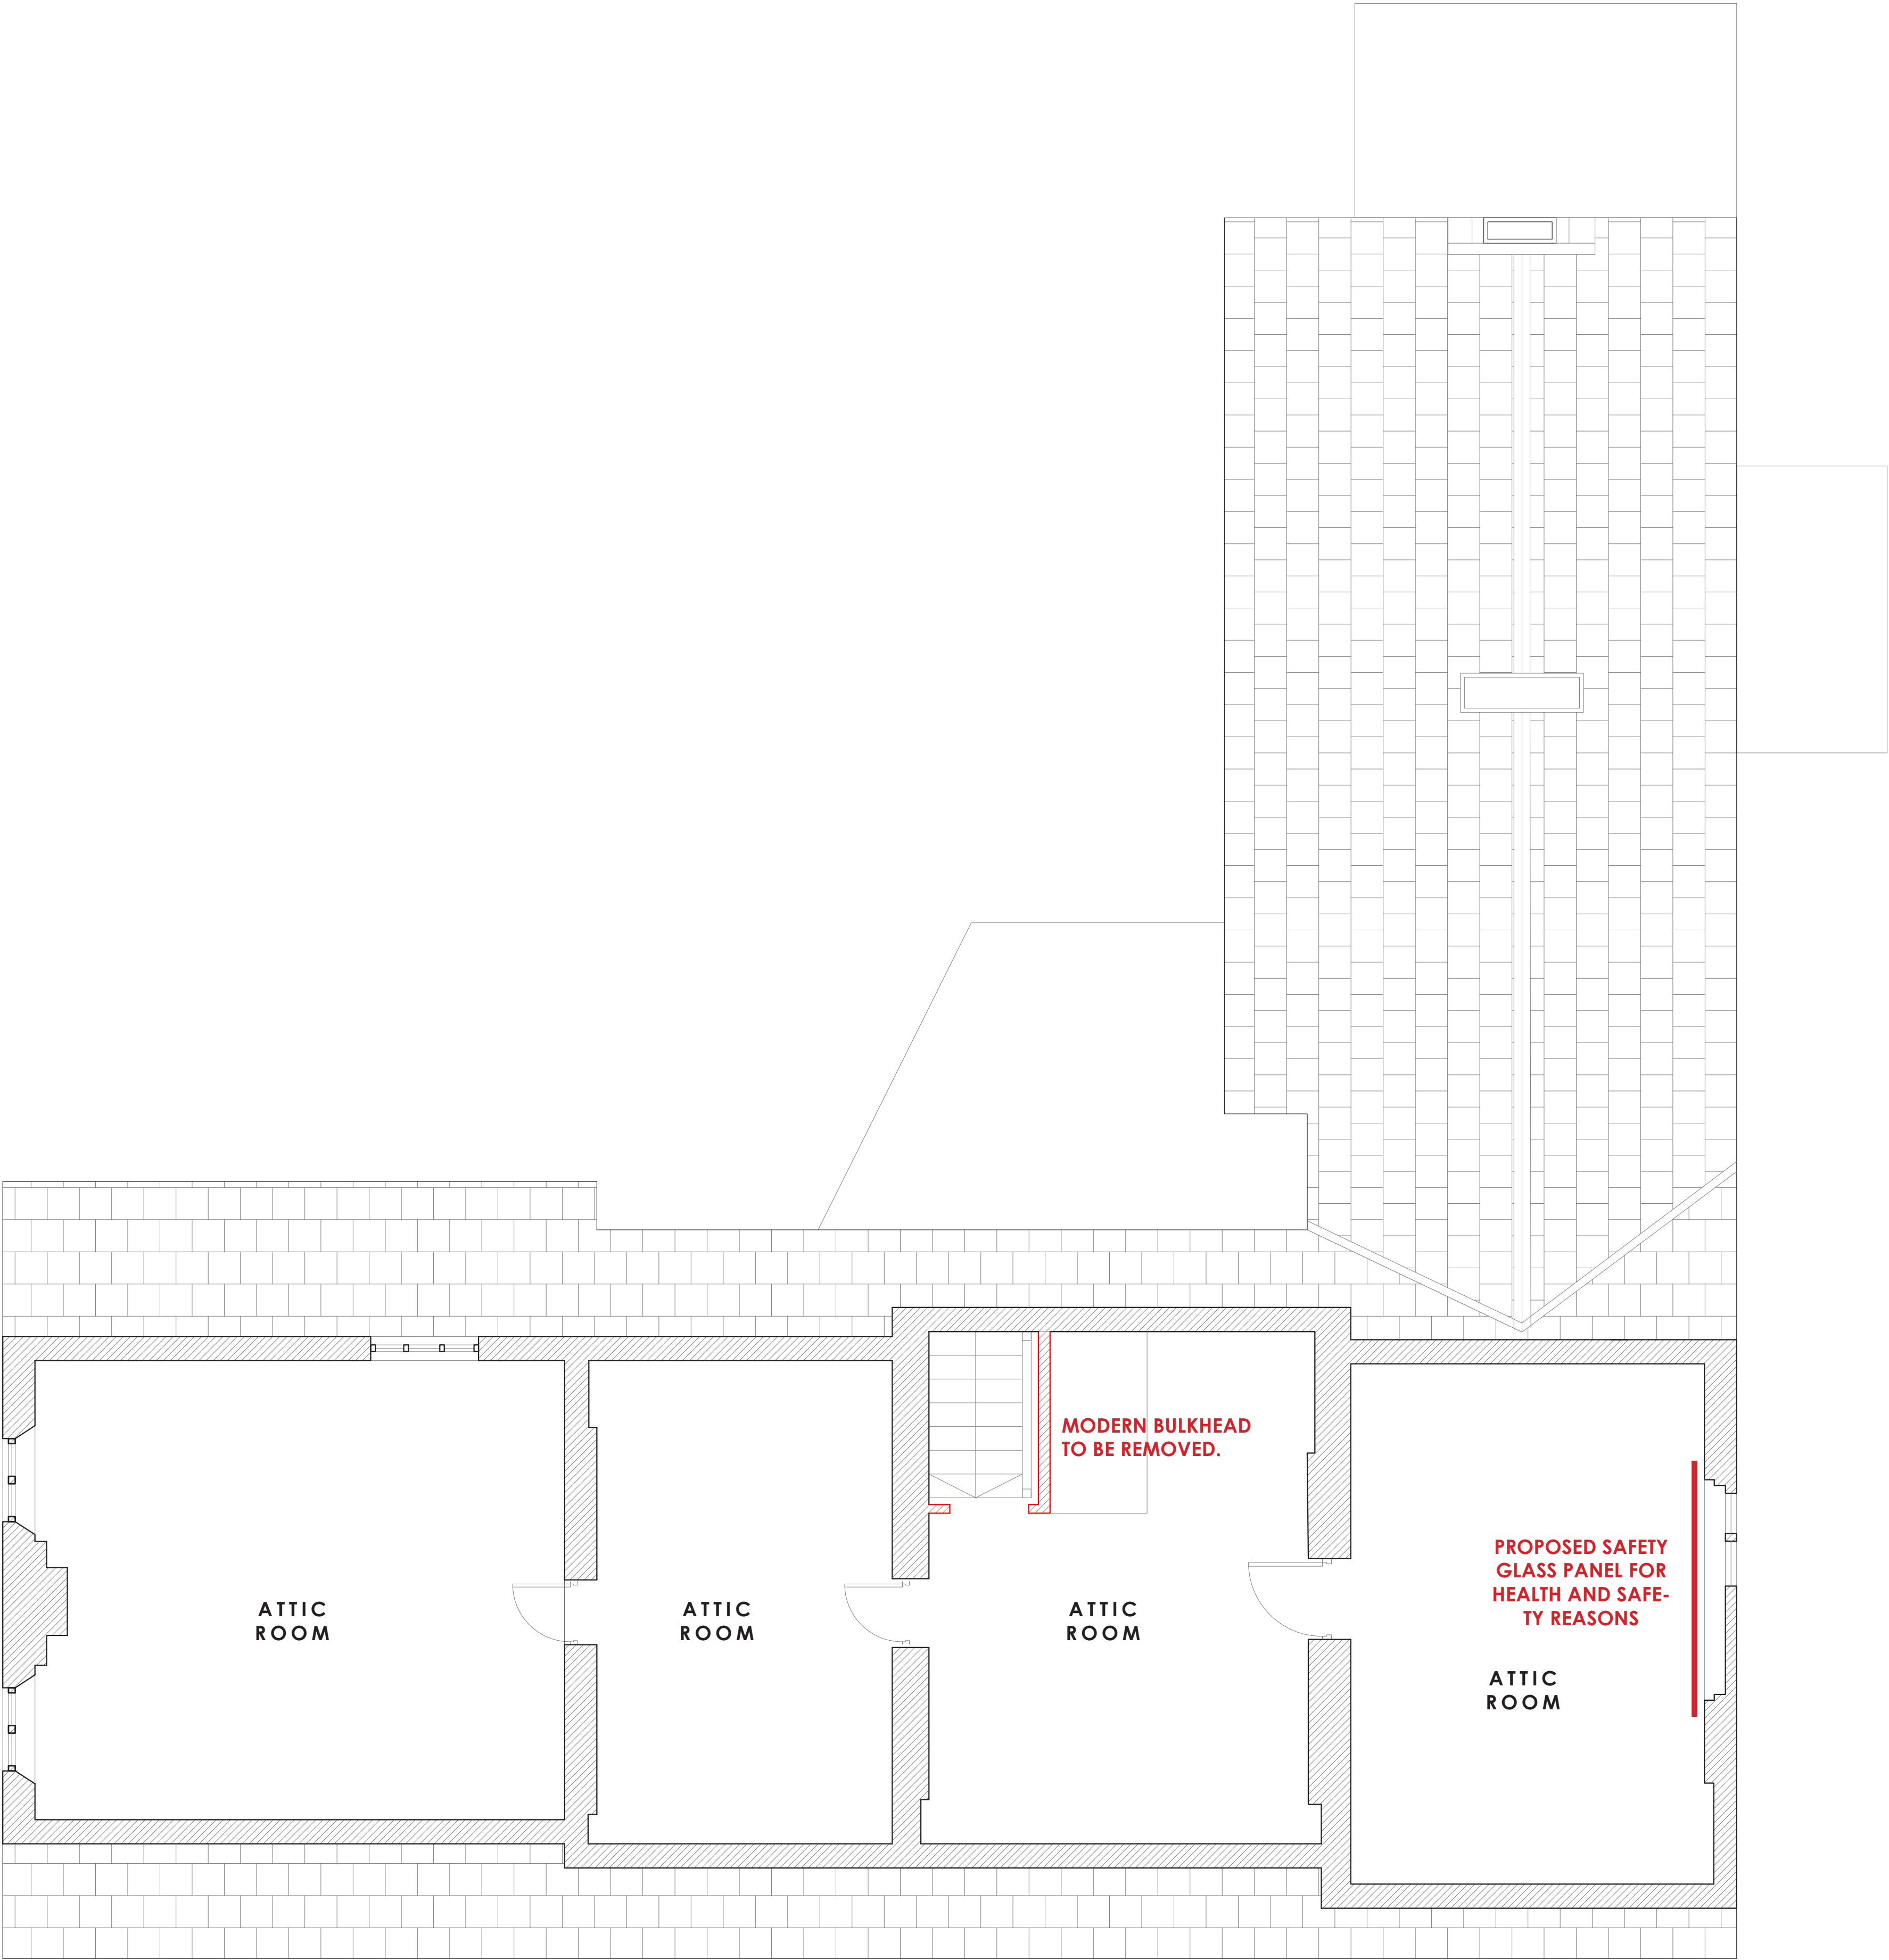

PROPOSED SECOND FLOOR PLAN
1:50 @ A1

Dimensioning

Figured dimensions only to be taken from these designs and drawings. Work to annotated dimensions only. All dimensions to be checked on site. Architectural designers to be informed immediately of any discrepancies before work proceeds. Drawings are to be read in conjunction with relevant specifications, structural engineers and service engineers' drawings.

SURVEY UNDERTAKEN ON 24/04/2022

Rev	Description	Date
-	Issued to Client & Heritage Consultant	06/05/22
A	Revised drawing	16/06/22
B	Revised drawing	30/06/22
C	Revised drawing	1/07/22



Client
Mr Amir Khan


Project
Old Falinge,
Falinge,
Rochdale
OL12 6LE

Title
Proposed Second Floor Plan

Scale
1:50 @ A1

Date
May 2022

Drawing No. :
Sheet 3

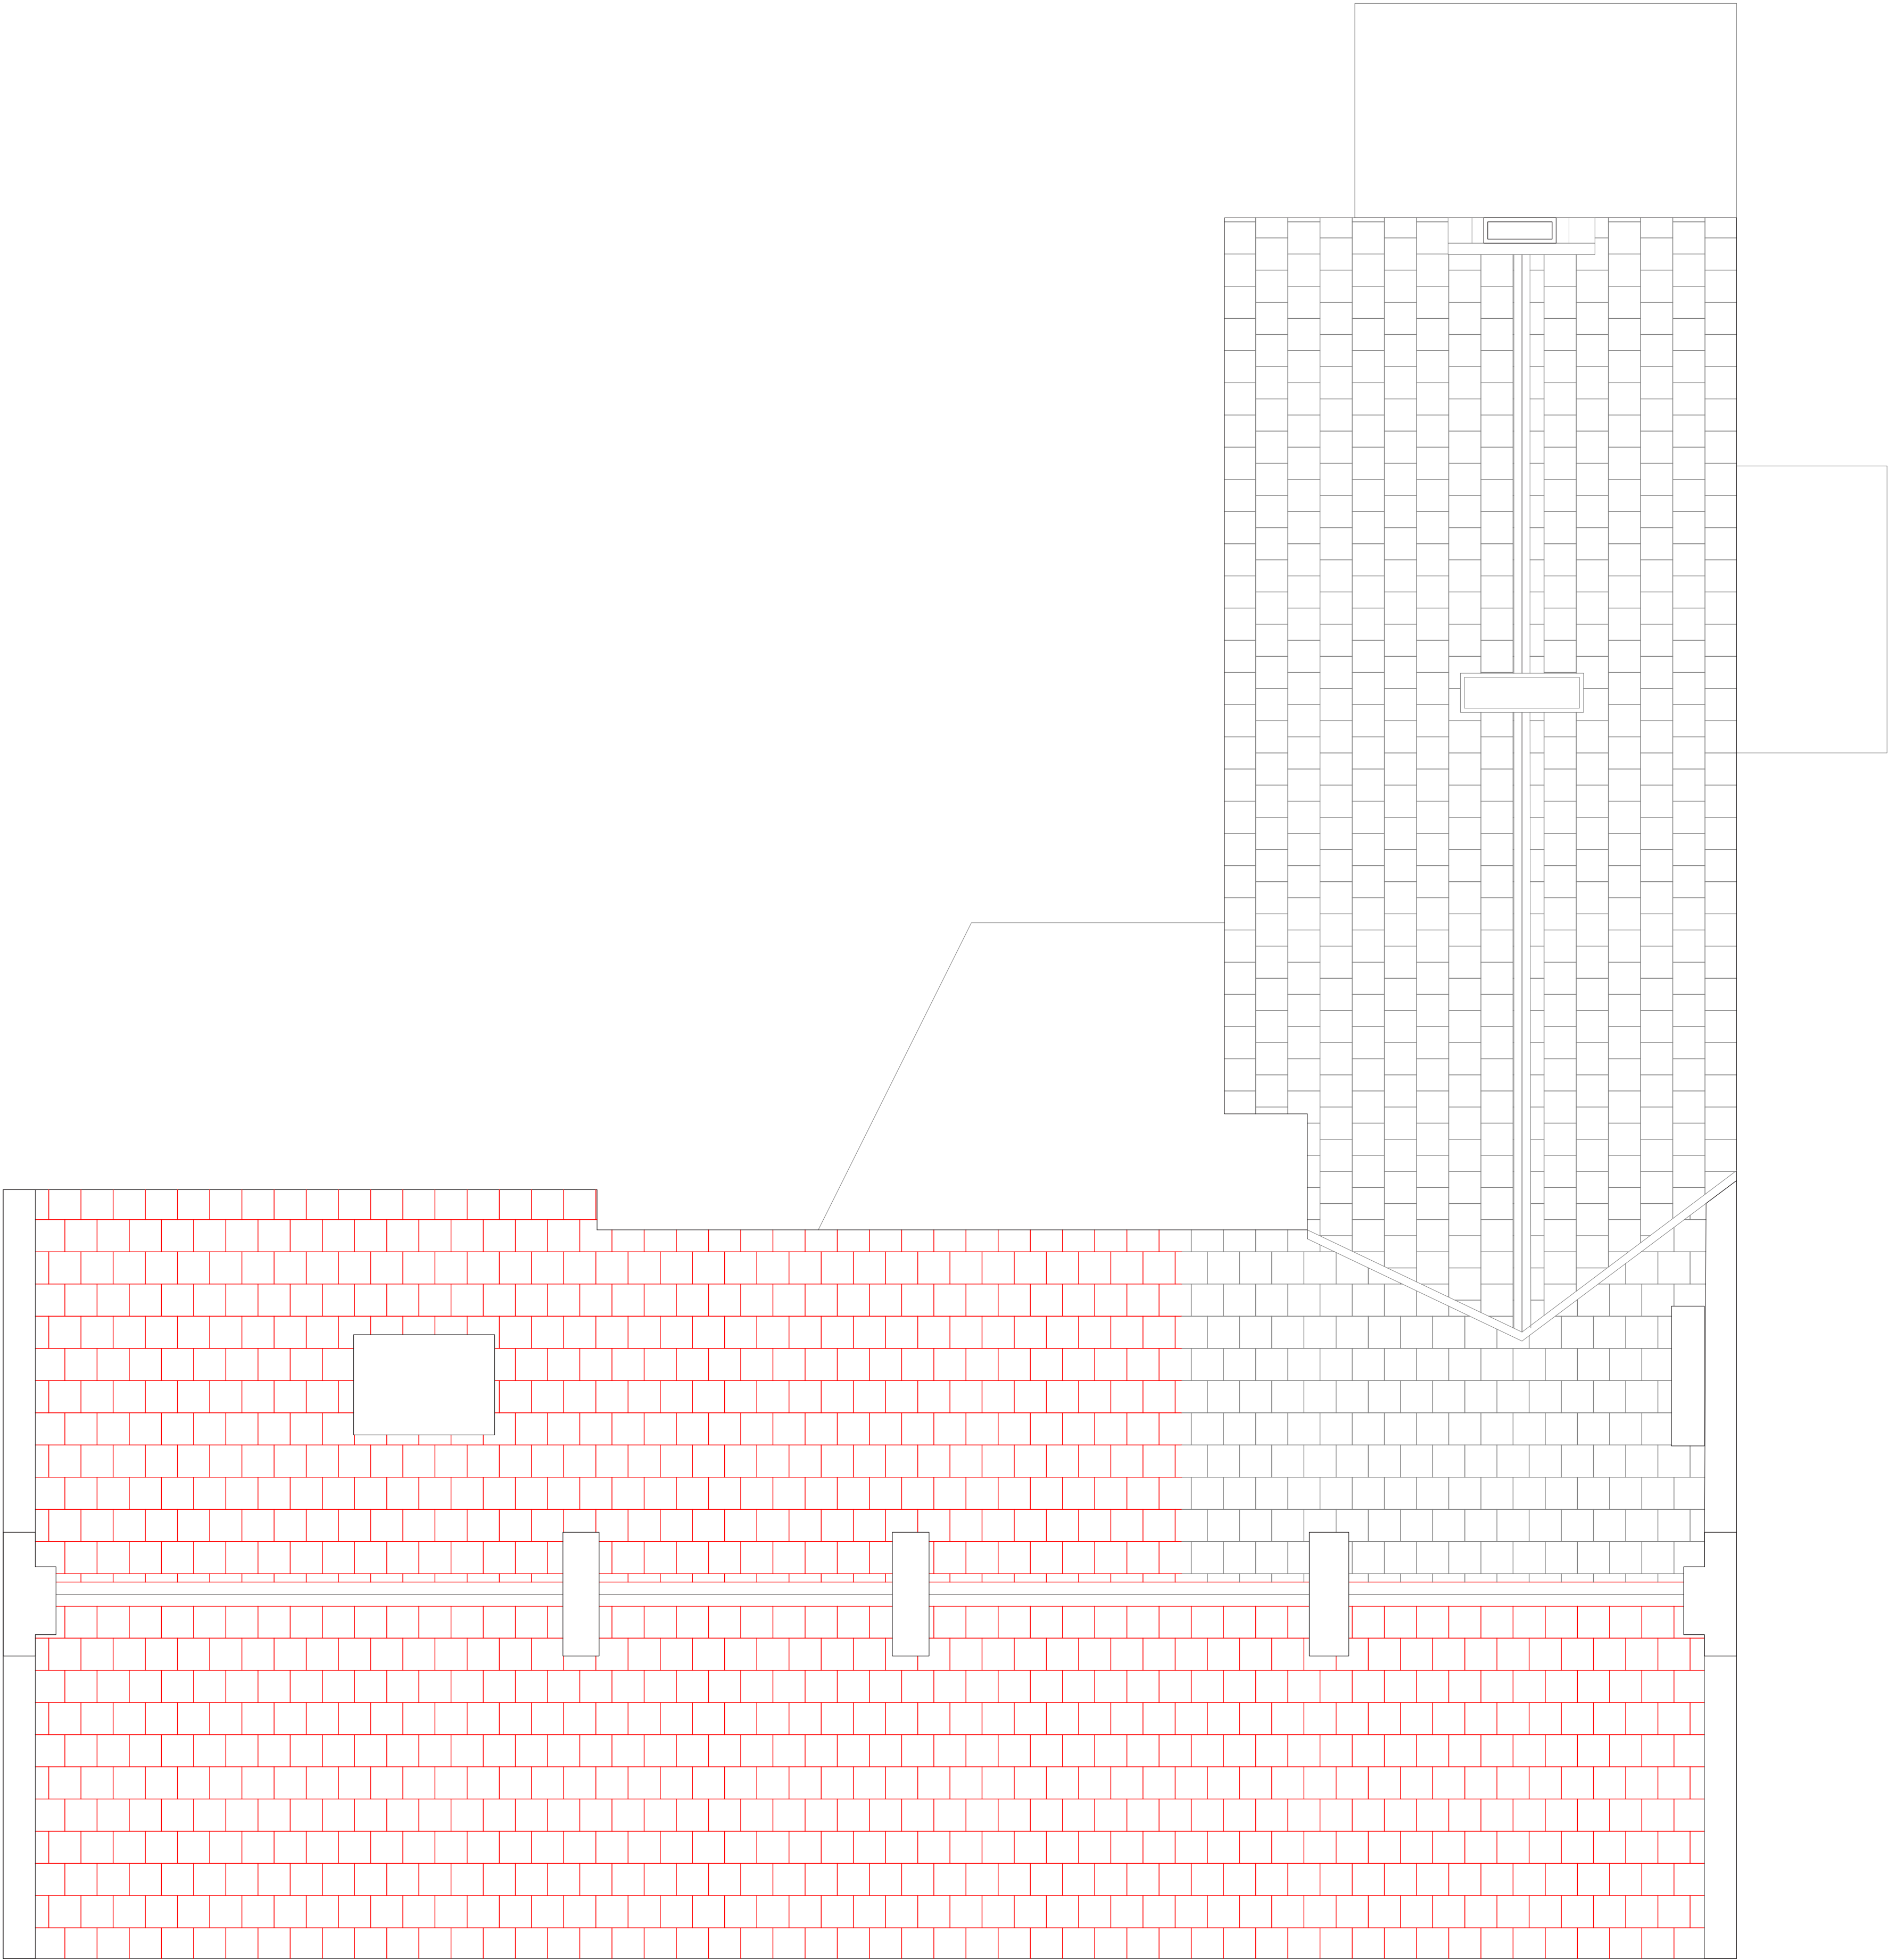


PROPOSED ROOF PLAN
1:50 @ A1

Dimensioning

Figured dimensions only to be taken from these designs and drawings. Work to annotated dimensions only. All dimensions to be checked on site. Architectural designers to be informed immediately of any discrepancies before work proceeds. Drawings are to be read in conjunction with relevant specifications, structural engineers and service engineers' drawings.

SURVEY UNDERTAKEN ON 24/04/2022

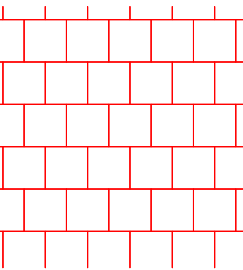

EXTENT OF ROOF REPAIR

Replacement tiles to match existing in thickness and colour. To be like for like replacement with battens and breathable membrane.

Ridges and coping stones to be re-liad with lime mortar.

Rev	Description	Date
-	Issued to Client & Heritage Consultant	06/05/22
A	Revised drawing	16/06/22
B	Revised drawing	30/06/22



SALEEM
ARCHITECTS

Client

Mr Amir Khan

Project

Old Falinge,
Falinge,
Rochdale
OL12 6LE

Title

Proposed Roof Plan

Scale

1:50 @ A1

Drawing No. :

Sheet 4

Date

May 2022



PROPOSED SOUTH ELEVATION (FRONT)
1:50 @ A1



PROPOSED NORTH ELEVATION (REAR)
1:50 @ A1

Dimensioning

Figured dimensions only to be taken from these designs and drawings. Work to annotated dimensions only. All dimensions to be checked on site. Architectural designers to be informed immediately of any discrepancies before work proceeds. Drawings are to be read in conjunction with relevant specifications, structural engineers and service engineers' drawings.

SURVEY UNDERTAKEN ON 24/04/2022

Rev	Description	Date
-	Issued to Client & Heritage Consultant	06/05/22
A	Revised drawing	16/06/22
B	Revised drawing	30/06/22



SALEEM
ARCHITECTS

Client
Mr Amir Khan

Project
Old Falinge,
Falinge,
Rochdale
OL12 6LE

Title
Proposed Elevations

Scale
1:50 @ A1

Drawing No. :
Sheet 5

Date
May 2022



PROPOSED SOUTH WEST ELEVATION
1:50 @ A1



PROPOSED NORTH EAST ELEVATION
1:50 @ A1

Dimensioning

Figured dimensions only to be taken from these designs and drawings. Work to annotated dimensions only. All dimensions to be checked on site. Architectural designers to be informed immediately of any discrepancies before work proceeds. Drawings are to be read in conjunction with relevant specifications, structural engineers and service engineers' drawings.

SURVEY UNDERTAKEN ON 24/04/2022

Rev	Description	Date
-	Issued to Client & Heritage Consultant	06/05/22
A	Revised drawing	16/06/22
B	Revised drawing	30/06/22
C	Revised drawing	1/07/22



Client
Mr Amir Khan

Project
Old Falinge,
Falinge,
Rochdale
OL12 6LE

Title
Proposed Elevations

Scale
1:50 @ A1

Drawing No. :
Sheet 6

Date
May 2022