



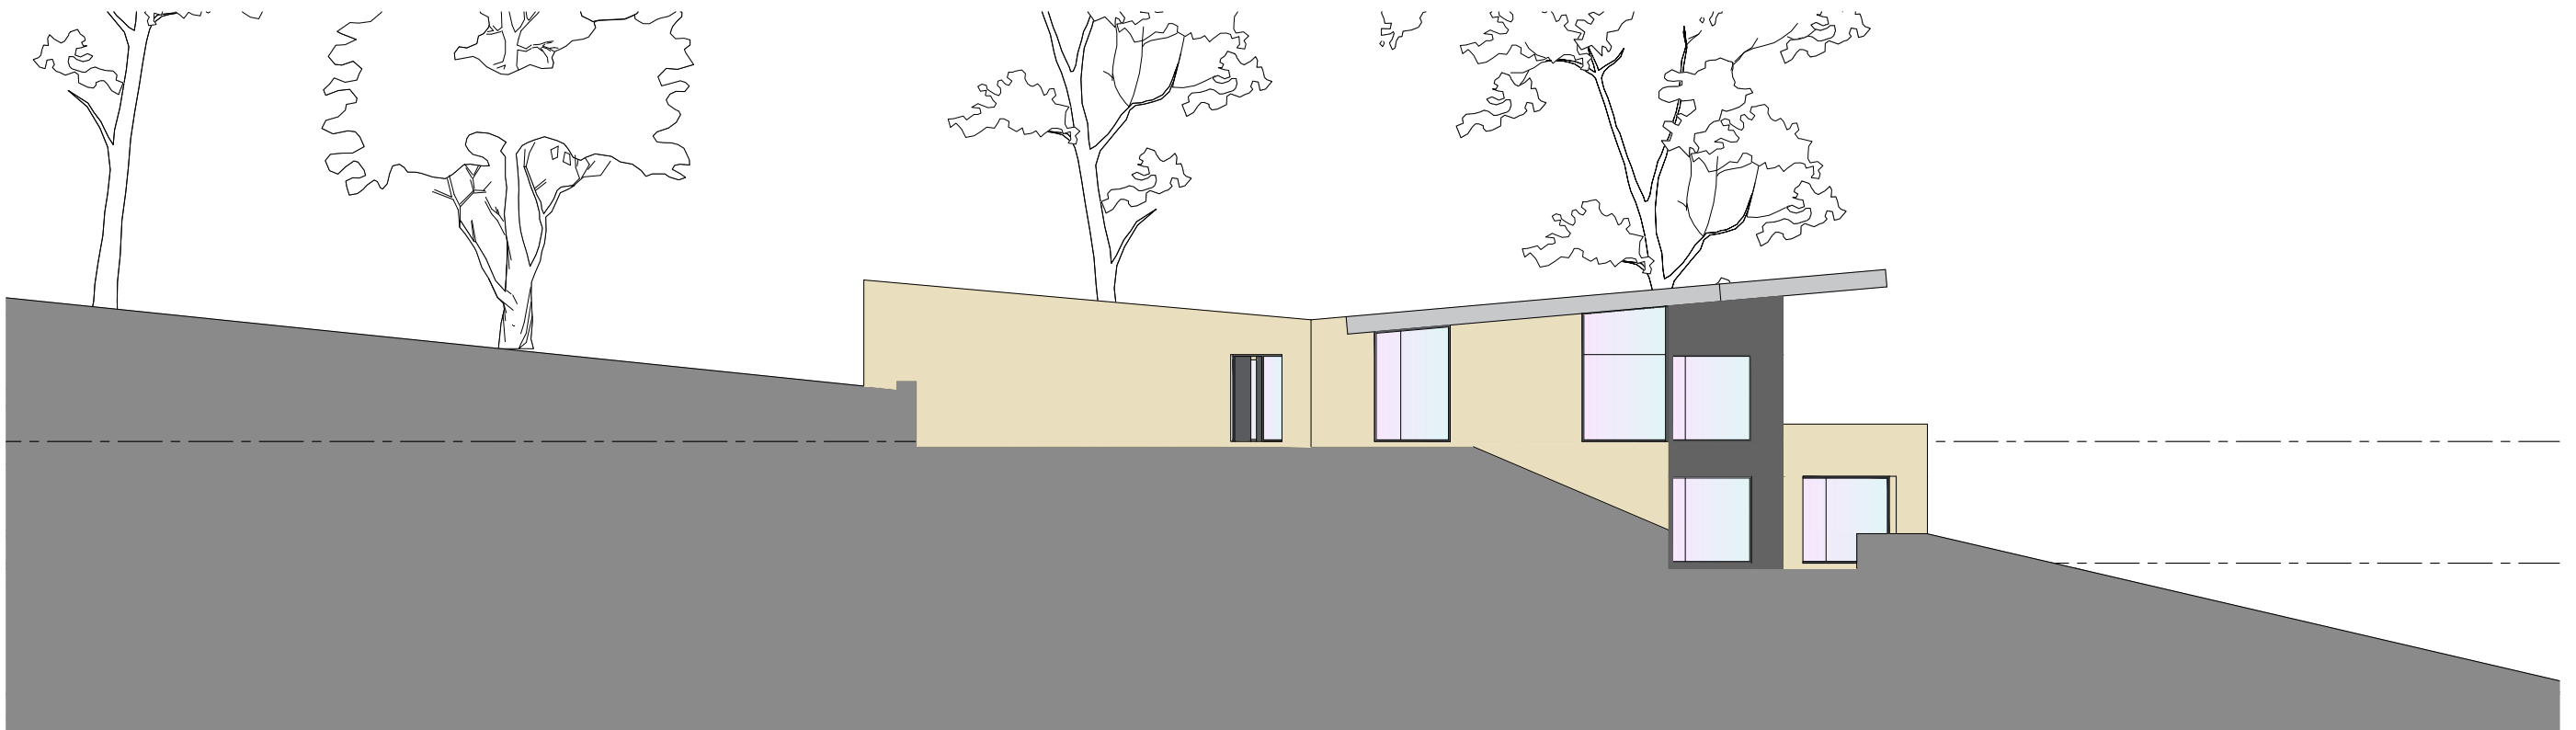

south-east elevation

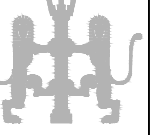

north-east elevation

Martin Muldowney The Edge House Blackstone Edge Old Road Littleborough Rochdale	Elevations as Proposed Sheet 01	contract no 3588	drawing no 05	revision	planning Revisions: A.	Blue Pit Mill Queensway Castleton Rochdale OL11 2PG +44 (0)1706 631347 info@cjpartnership.com www.cjpartnership.com	CJPARTNERSHIP ENVIRONMENTAL ARCHITECTS 
	work to figured dimensions	drawn by	date April 2021	scale @ A3 1:200			
	© CJ Partnership owns the copyright of this design / drawing which must not be reproduced in whole or in part without the written permission of CJ Partnership						