


Broken lines indicate existing loadbearing rear and original side cavity wall, doors and windows to be removed to form larger kitchen /dining /living area. Structural Engineer to provide calculations for padstones, steelwork and existing structure above.

7605

New Catnic CG steel
insulated lintel
inserted over new
window opening.

Build new stud walls in 75x50mm timber stud and 1 layer of 12mm ply and 1 layer of 12.5mm plasterboard and skim to both sides. Fill cavity between studs in mineral wool insulation for acoustic purposes.

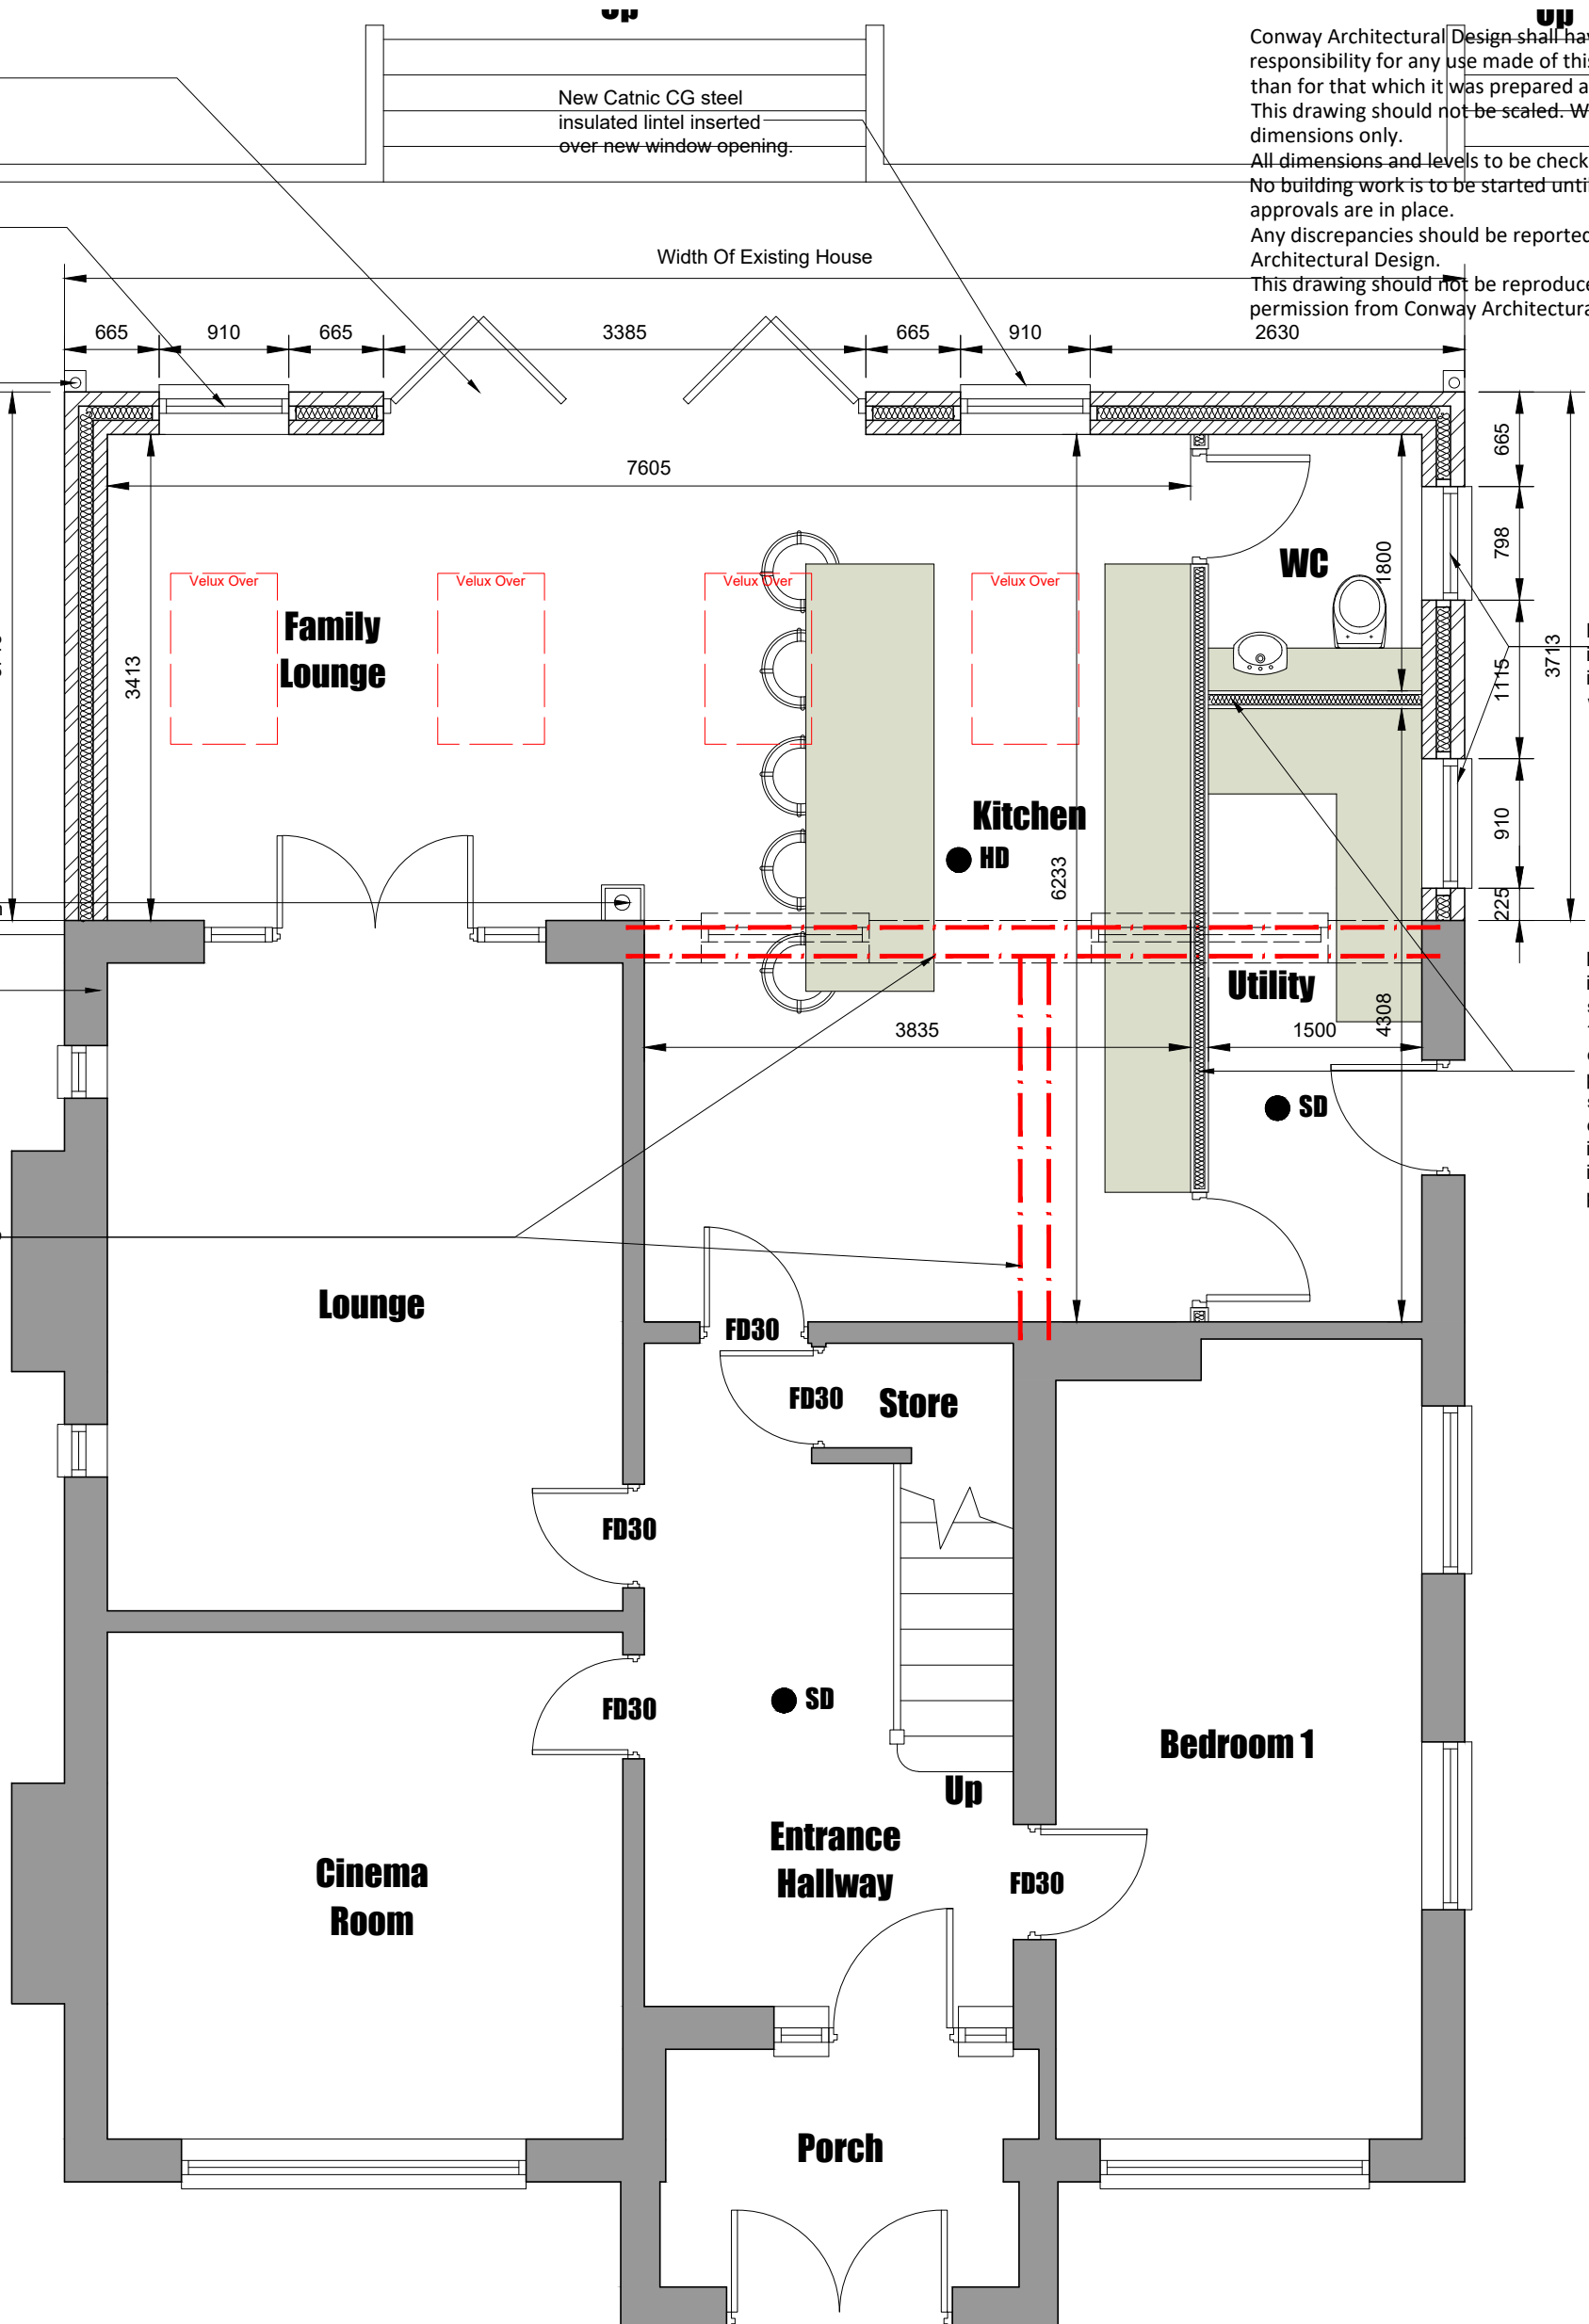

● **HD** Indicates heat detector.

● **SD** Indicates smoke detector.

FD30 30min fire door.

**Conway
Architectural
Design**

6 Conway Close
Alkington
Middleton
Manchester, M24 1EW
E: conway-design@outlook.com

JOB TITLE : Extensions And Alterations
ADDRESS : 37 Mainway, Alkington
DRAWING TITLE : Proposed Ground Floor Plan
SCALE : 1:50 @ A3
DRAWN : xxx DATE : 23.10.24

JOB NO./
DWG NO.

905-08A