



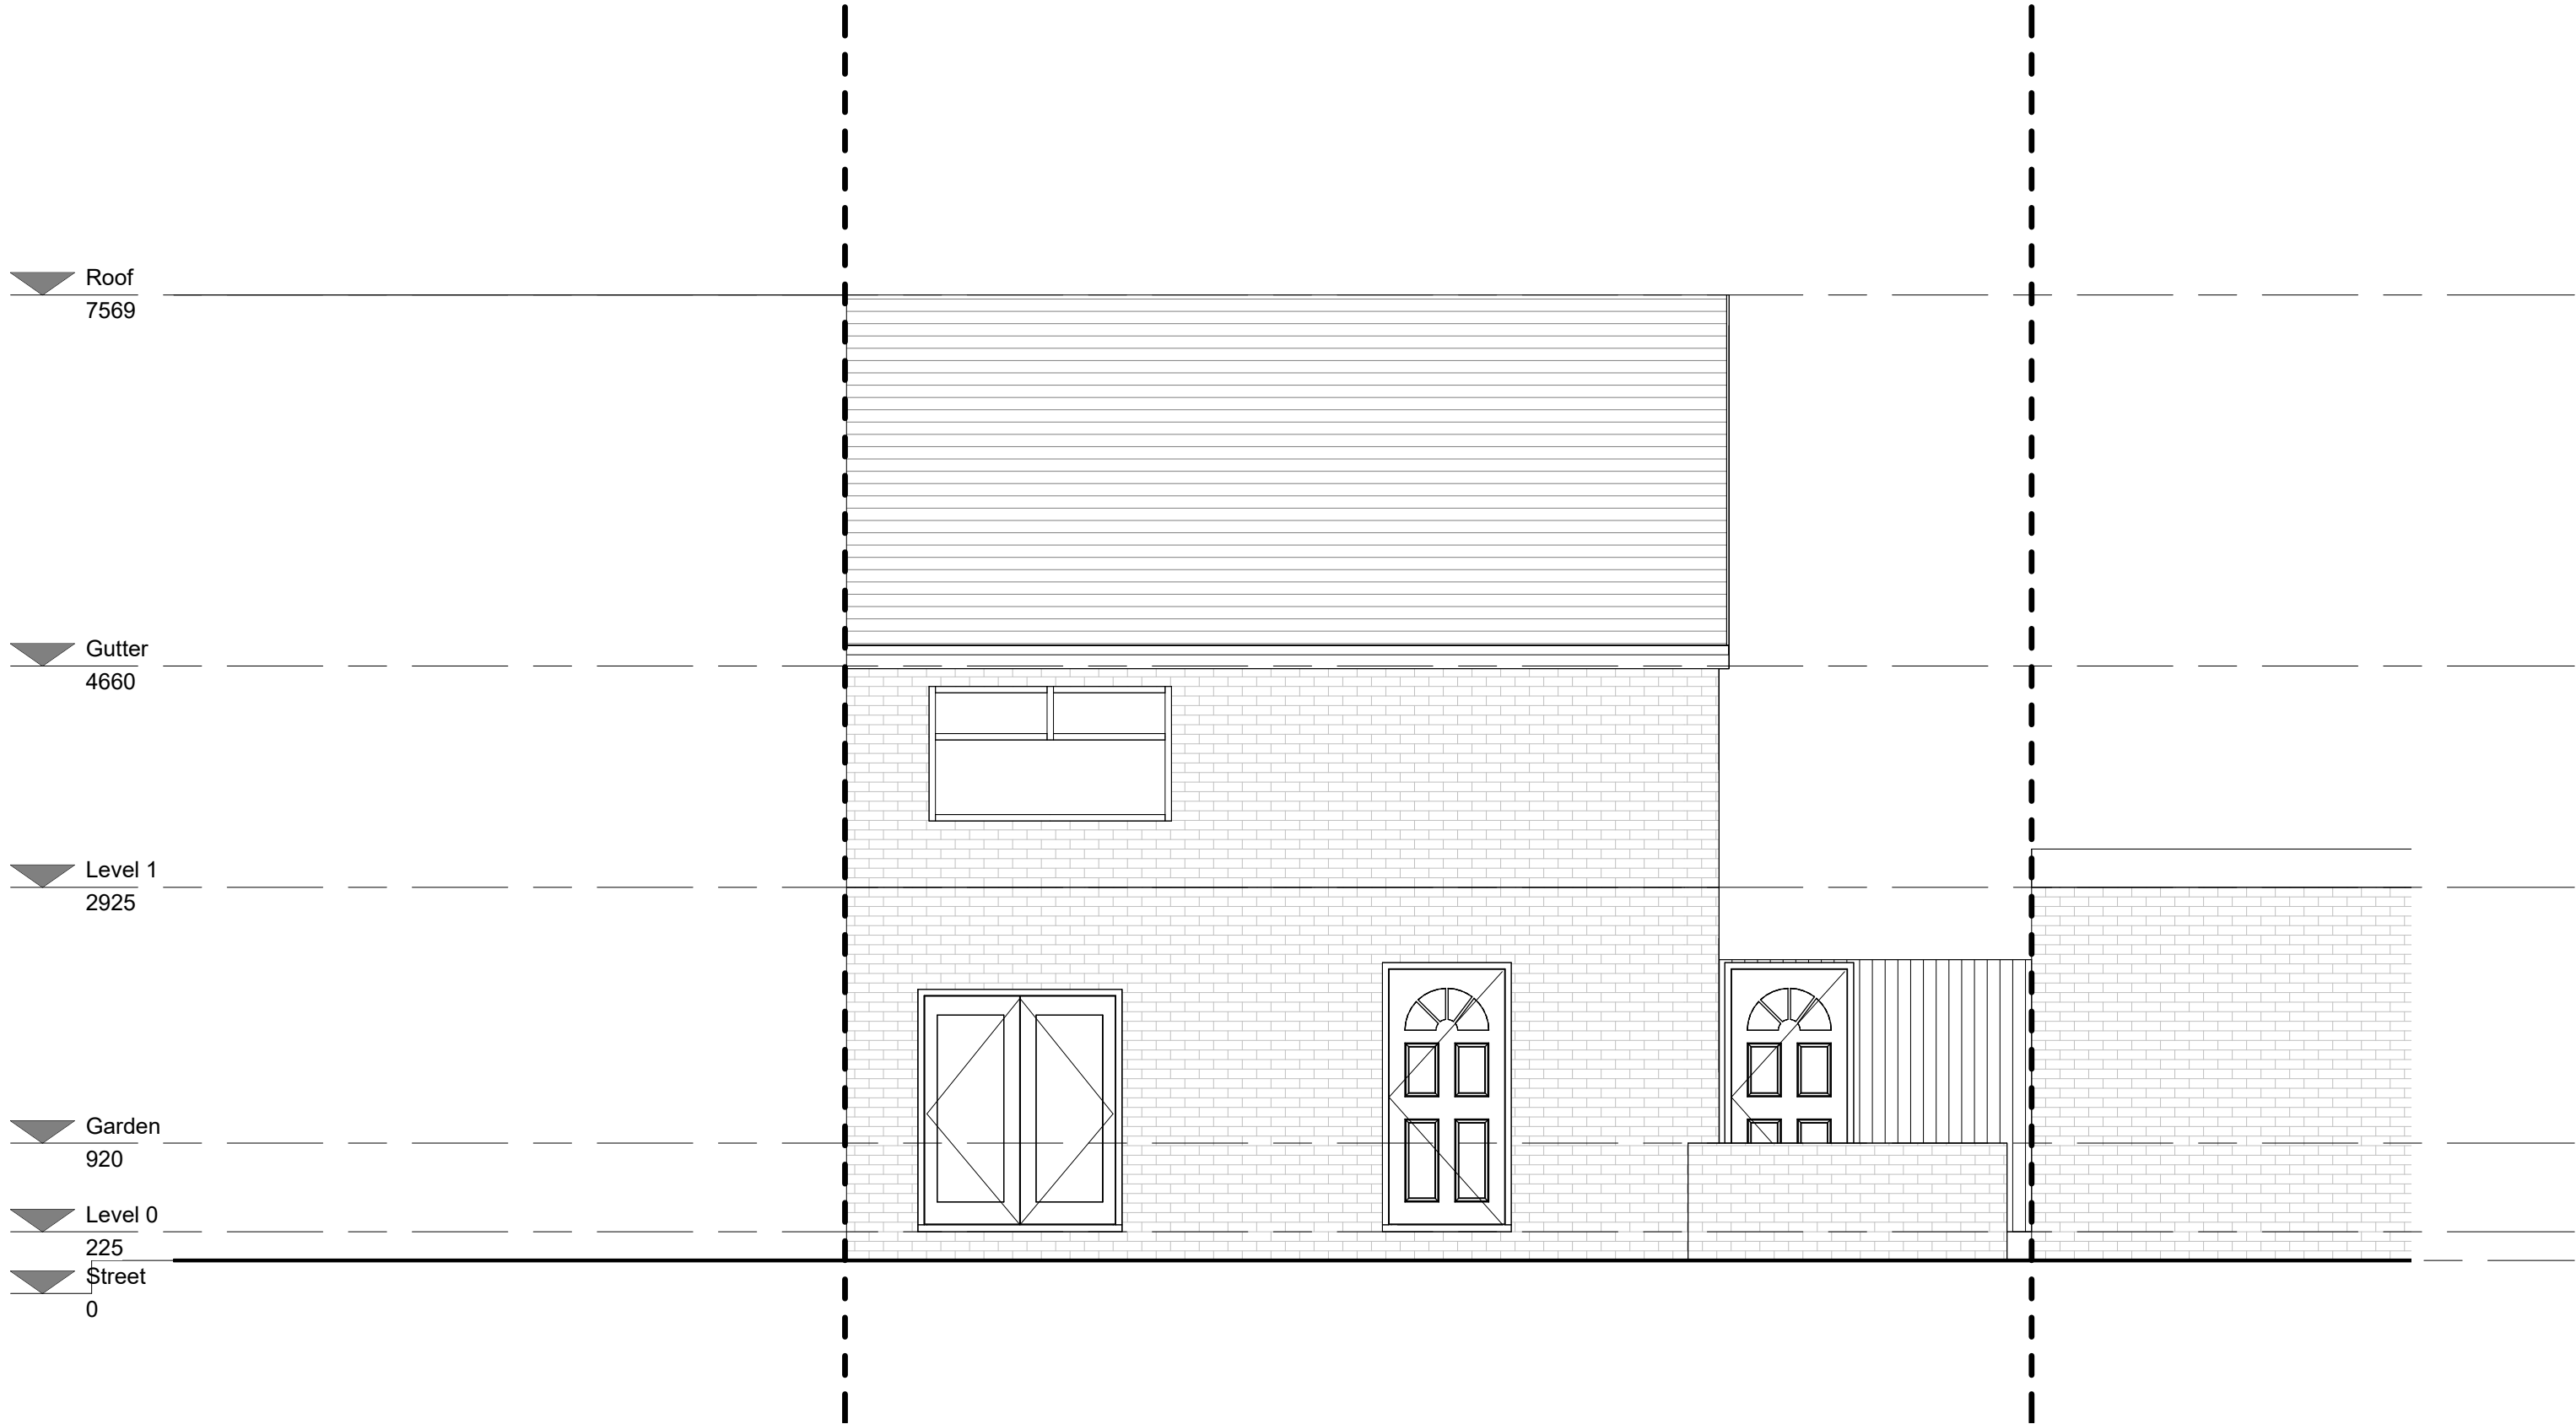


1 Existing Rear Elevation
1 : 50

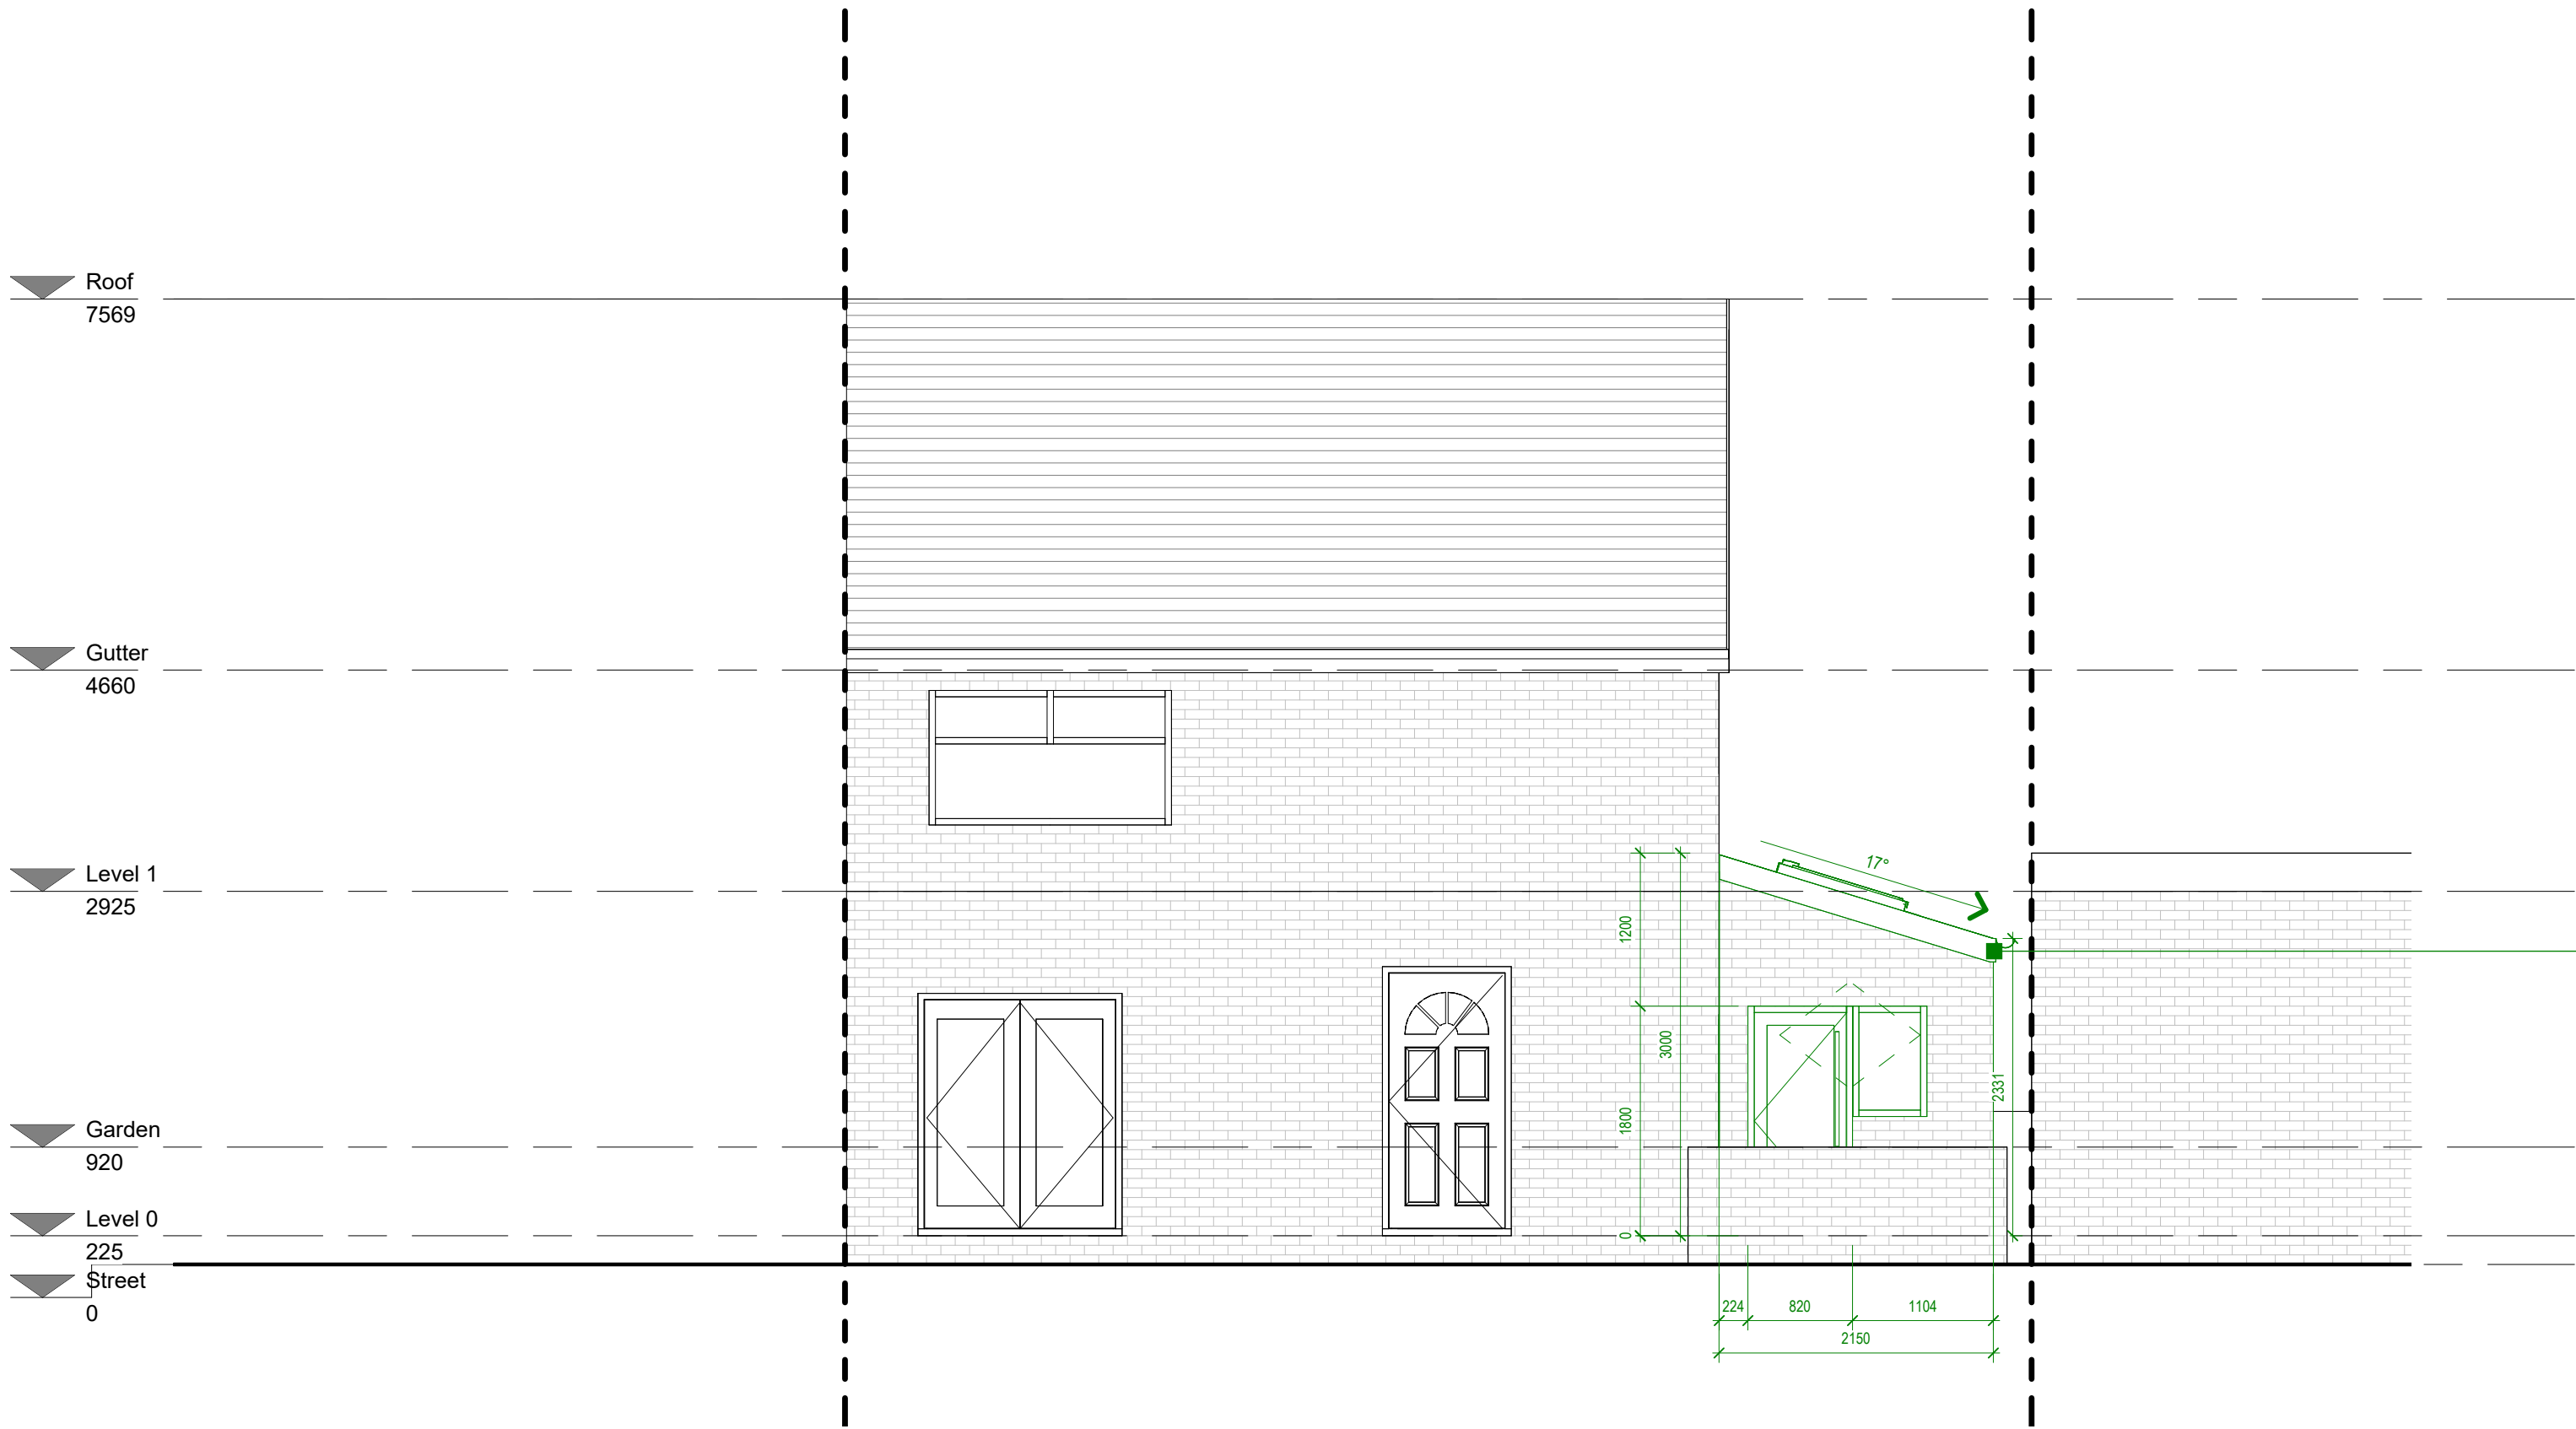

2 Proposed Rear Elevation
1 : 50

1 Revised Annotation		10.12.24
Status PLANNING PERMISSION		
Client Kayleigh Byrne		
Project Title 104 LEWIS DRIVE HEYWOOD OL10 3NB		
Drawing Title Existing and Proposed Rear Elevations A1		
Project No. 2024 28		Rev 1
Drawing No. 002-SI-XX-00-DR-I-P7		Scale at A1 1 : 50
Drawing Date		
Created By Rakesh M		
m83 Associates Ltd		
187 Water Street, Manchester, M3 4JD Telephone: 07470 671 234 Email: rakesh@m83associates.com		
 Architects Registration Board REG NO: 130844A		 RIBA Chartered Practitioner

 

VISUAL SCALE 1:50 @ A1