


Front Elevation as Proposed
Scale @ 1 : 100


0 0 1m 1m 2m 2m 3m 4m 4m 5m 5m

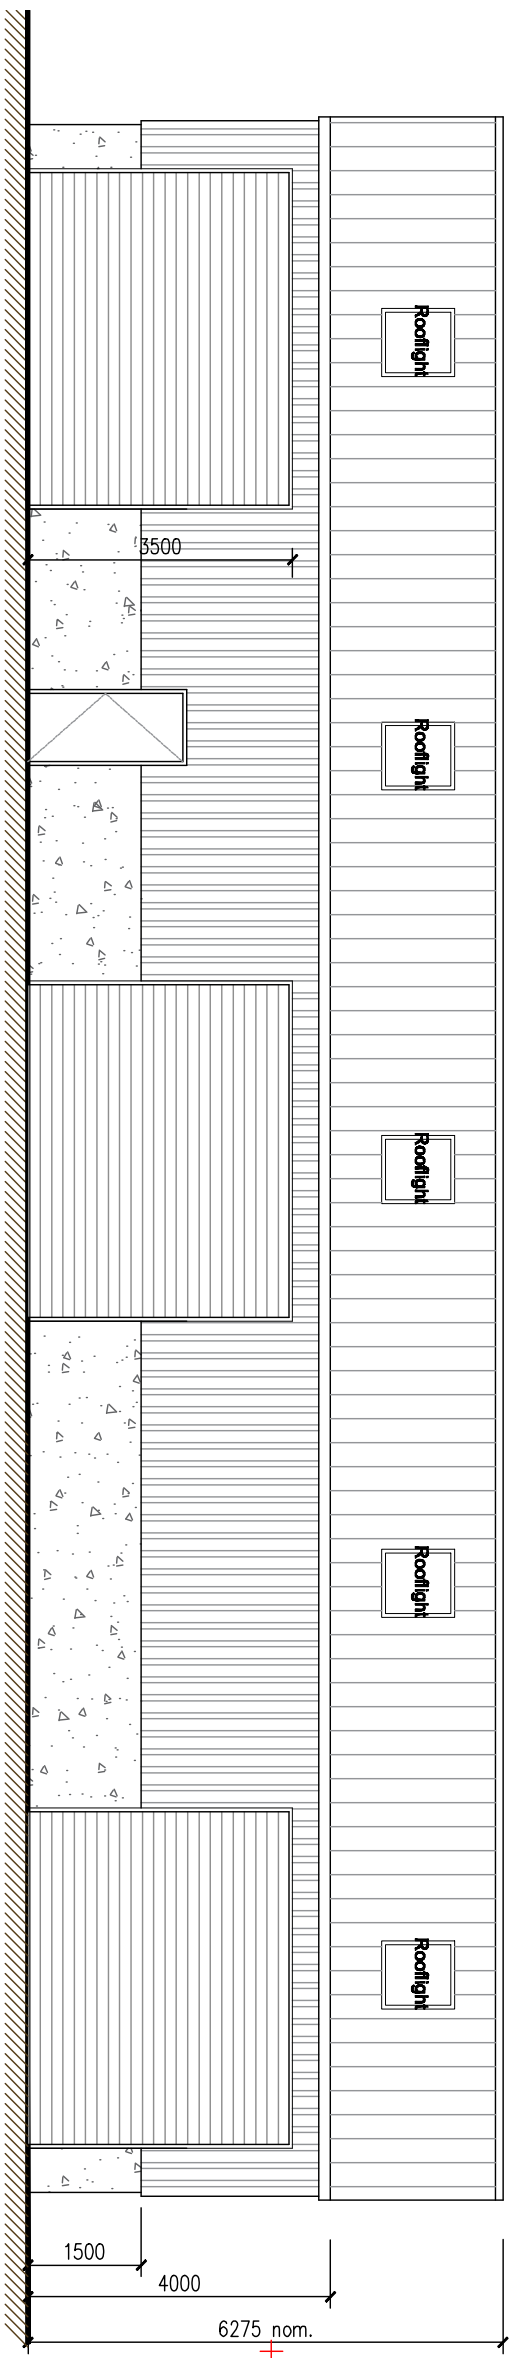

<u>Roof</u> -	Gray cement then shading panels with integrated roof light panels.
<u>Walls</u> -	Pink gray sculptured shading panels with concrete panels below
<u>Outer Staircase Deck</u> -	Full height metal roller shutter doors. (Color: Gray to match wall shading)



**Rear Elevation as Proposed
Scale @ 1 : 100**

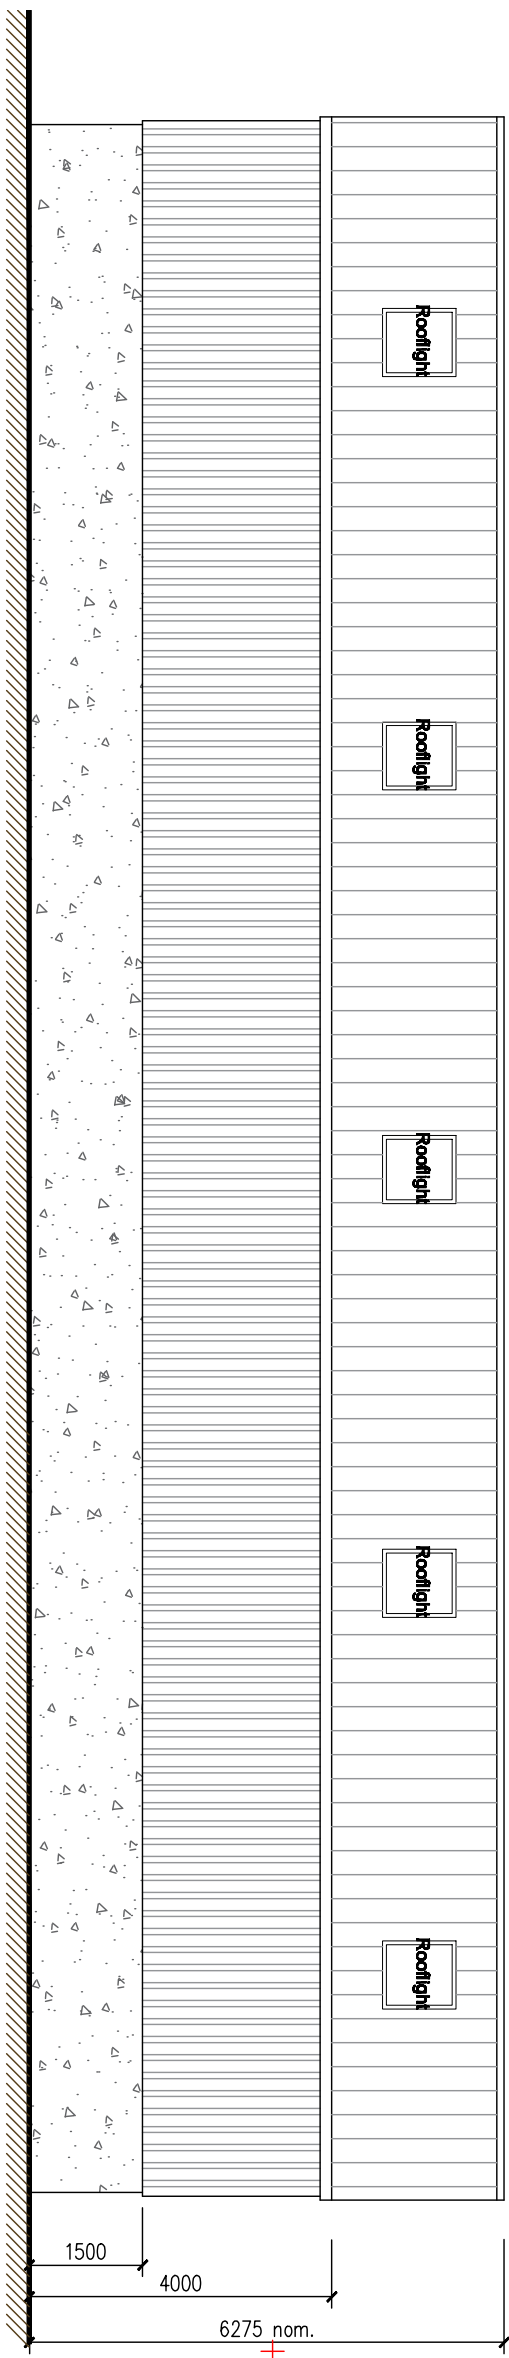

client

Mr M Dawson

project

**Proposed agricultural building at land adjacent to Hillside cottages
Sparrow Row, Narden, Poole, Dorset, DT12 7TU**

Drawing

Proposed elevations sheet 1

drawing number

2025-001-004 1:200 @A3

revision

data

Drawn By _____

PLANZ

К Мухомову