



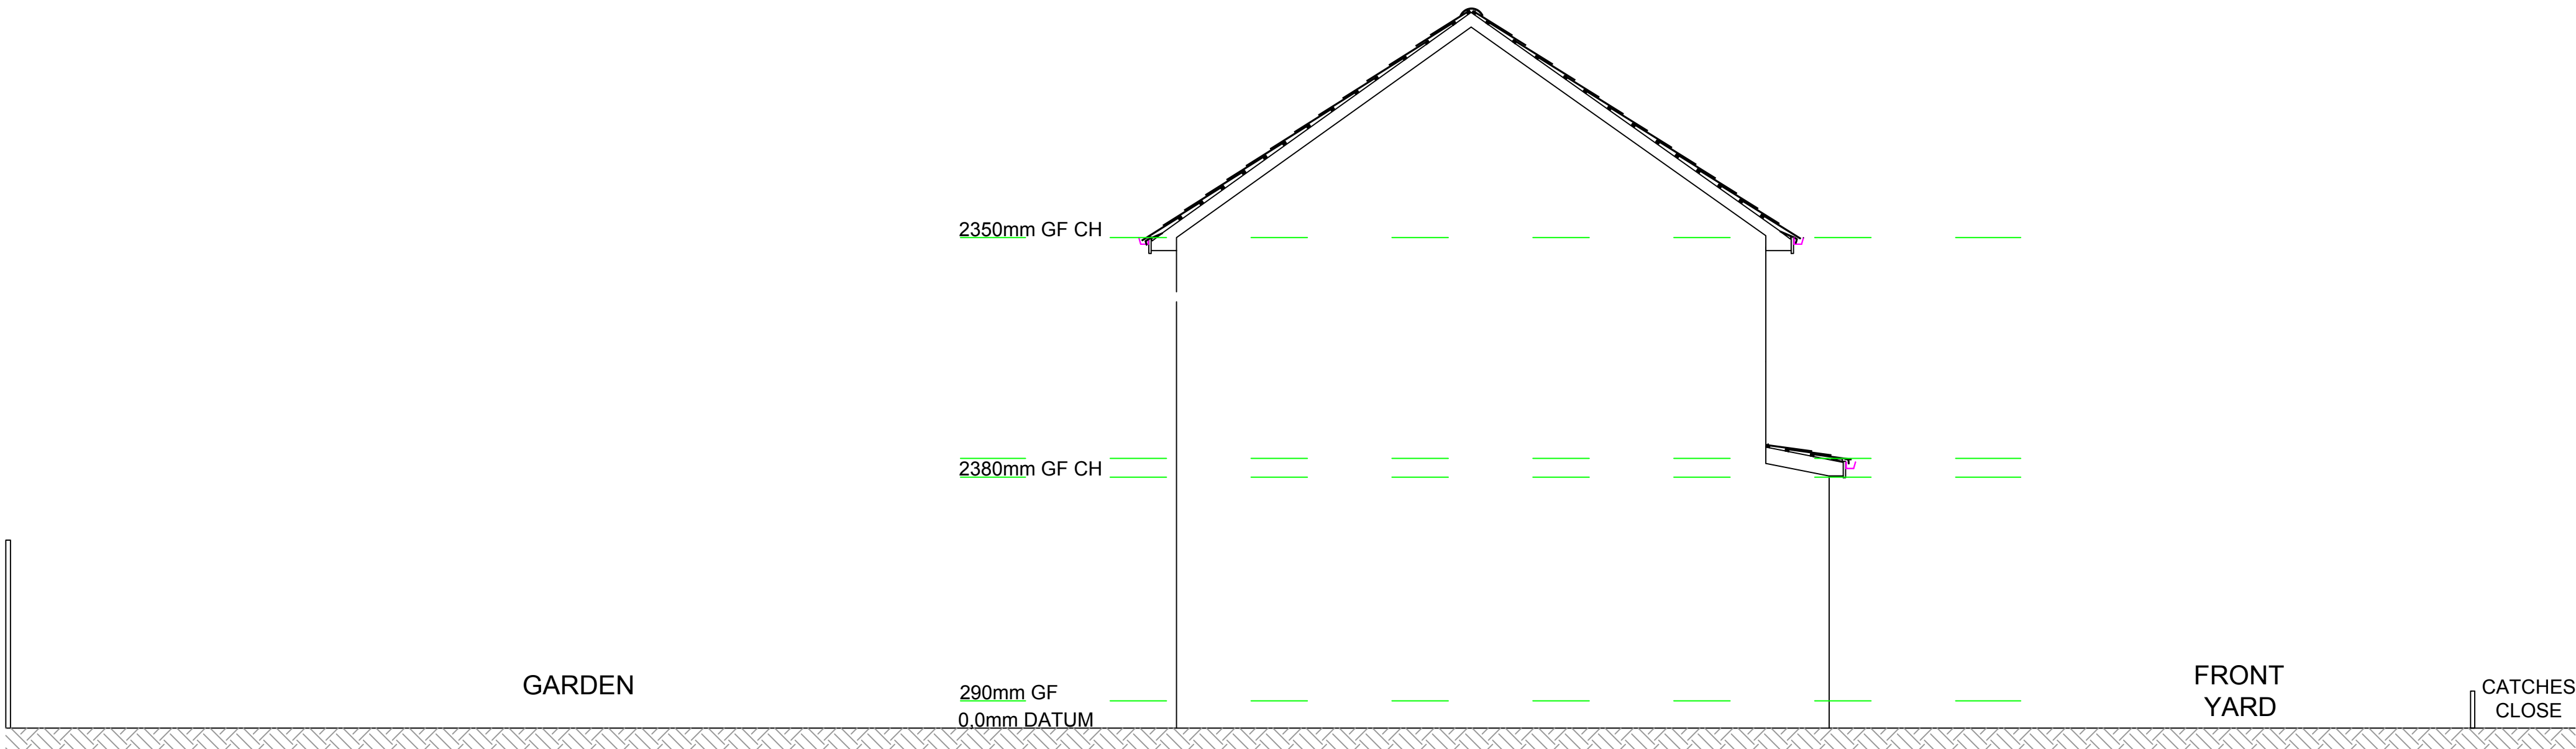

EXISTING ELEVATION A 1:50 @ A1

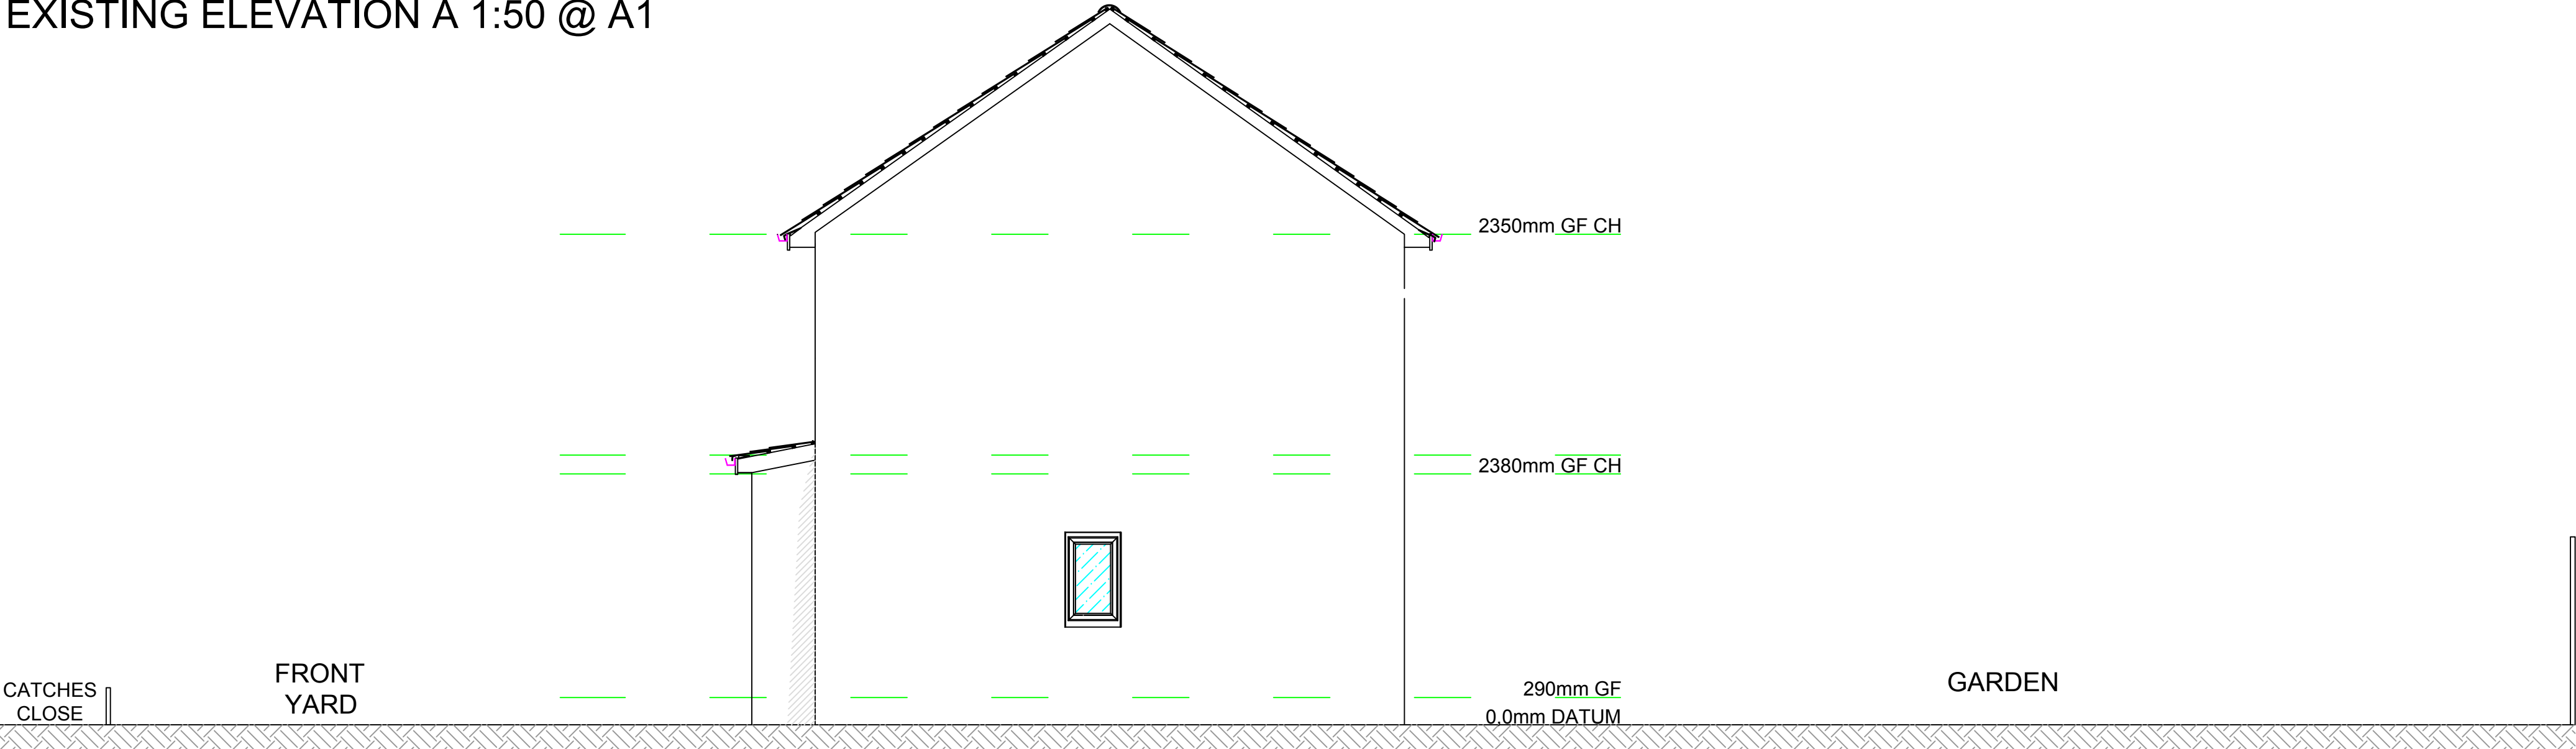


EXISTING ELEVATION B 1:50 @ A1




EXISTING FRONT ELEVATION 1:50 @ A1



EXISTING REAR ELEVATION 1:50 @ A1

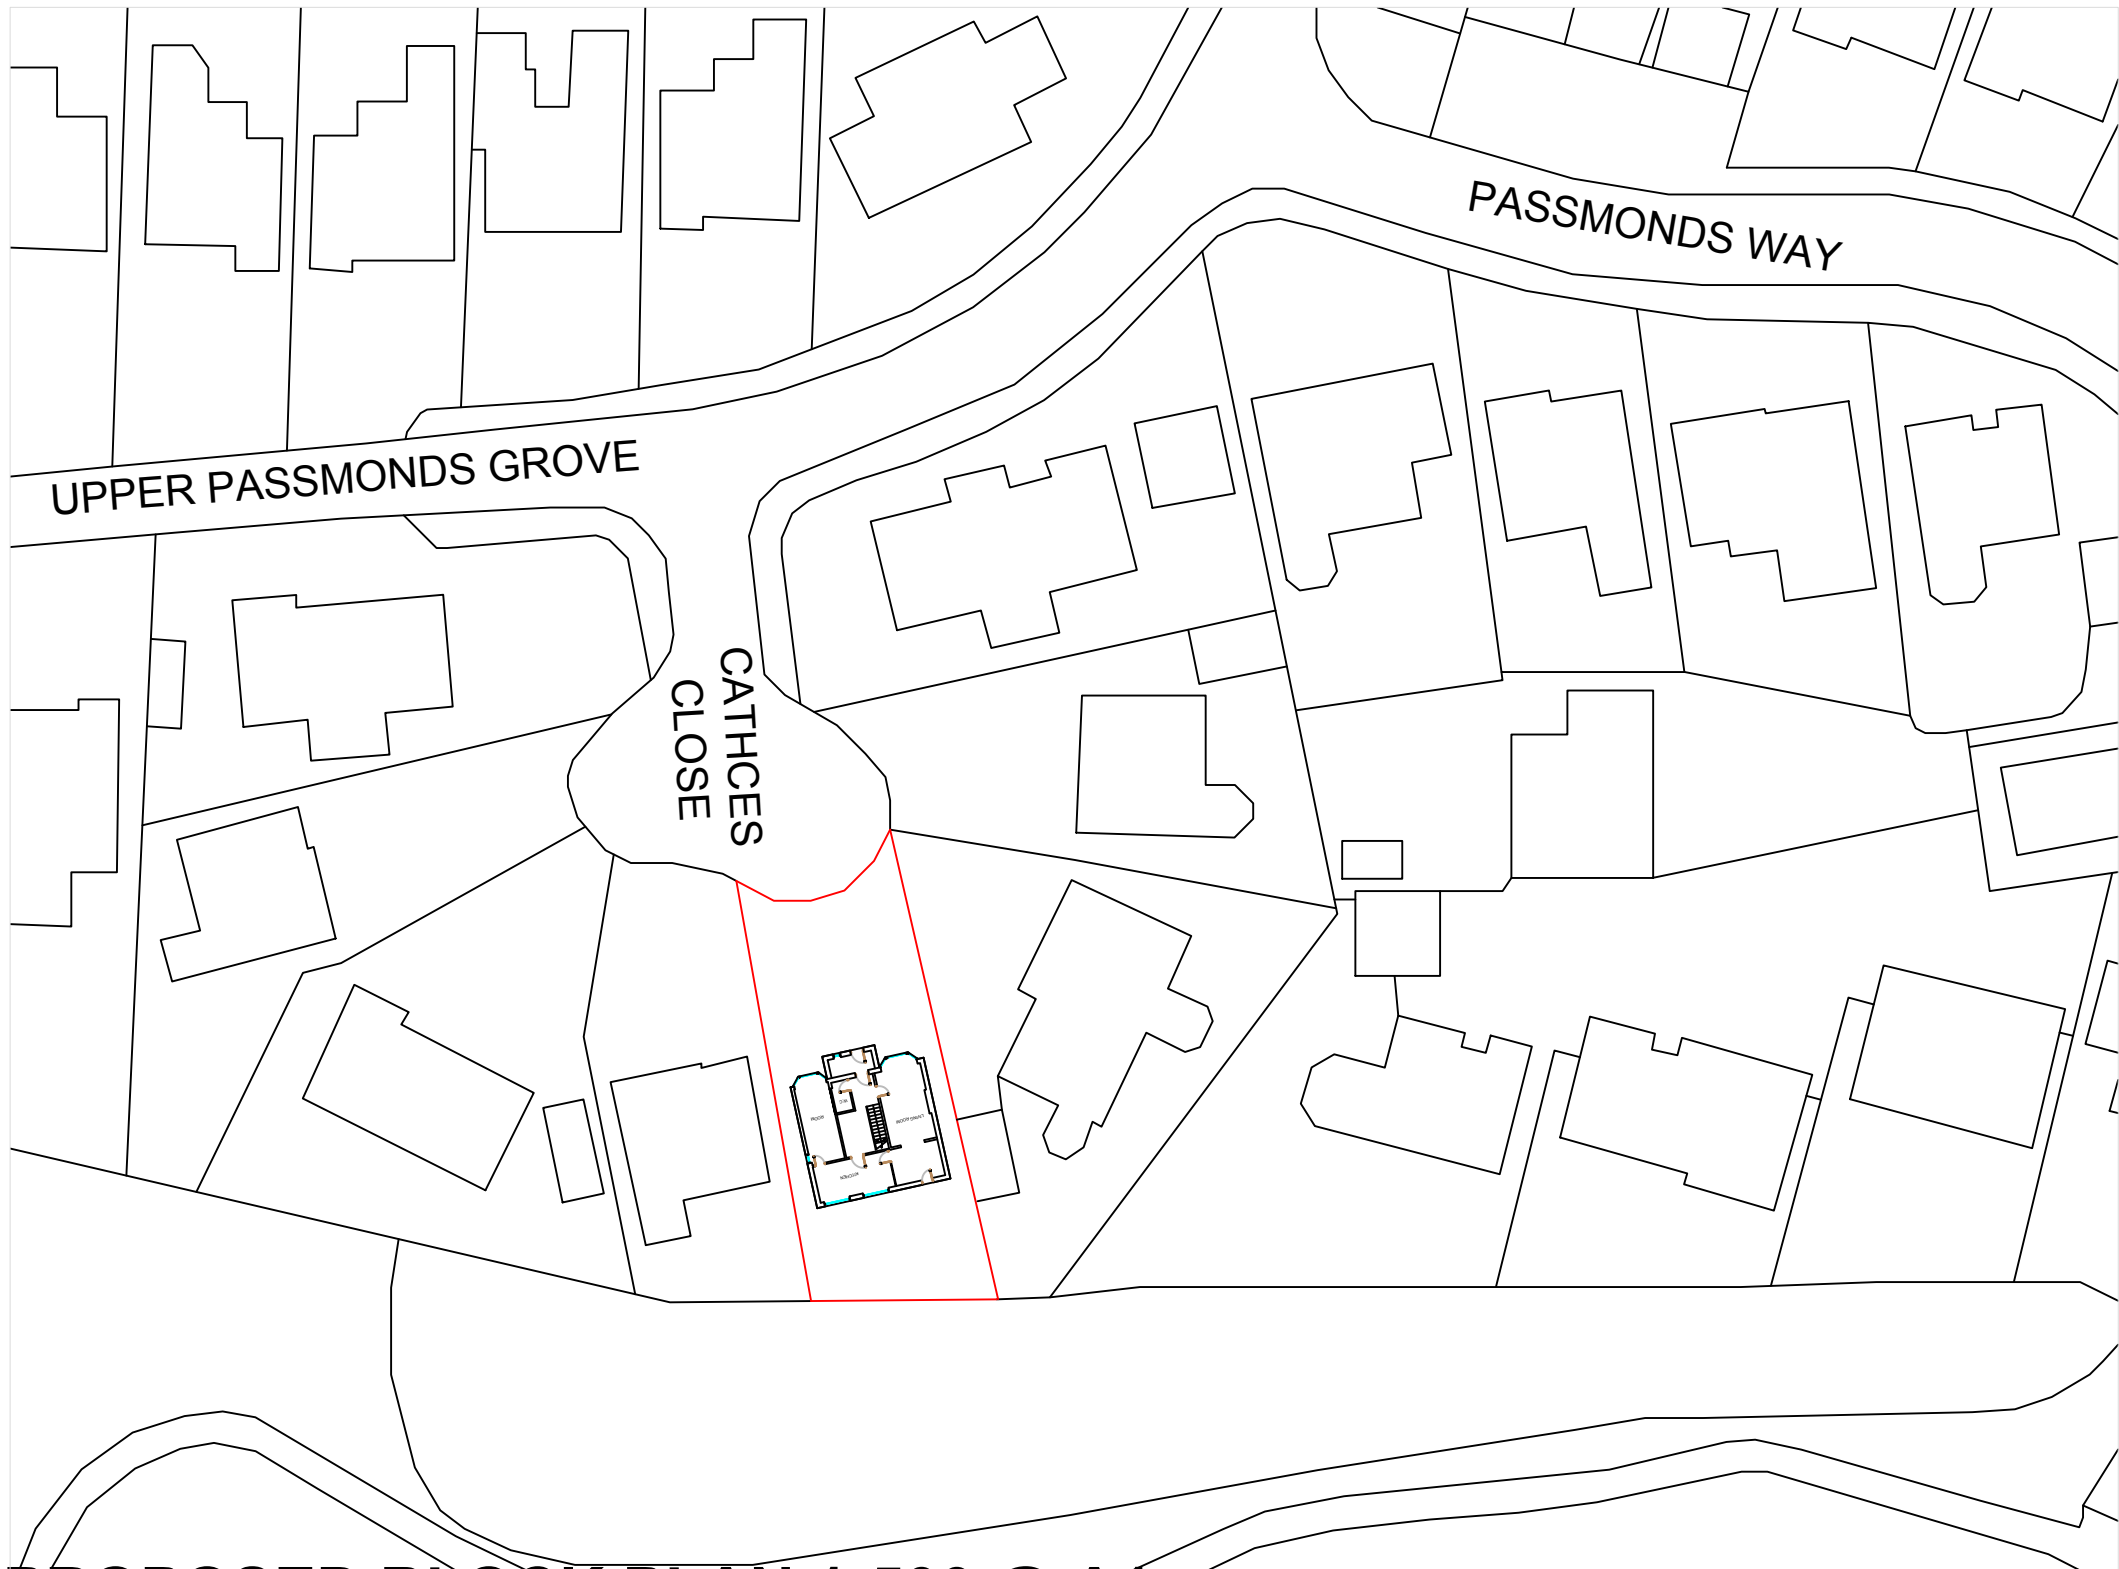

PROPOSED BLOCK PLAN 1:500 @ A1

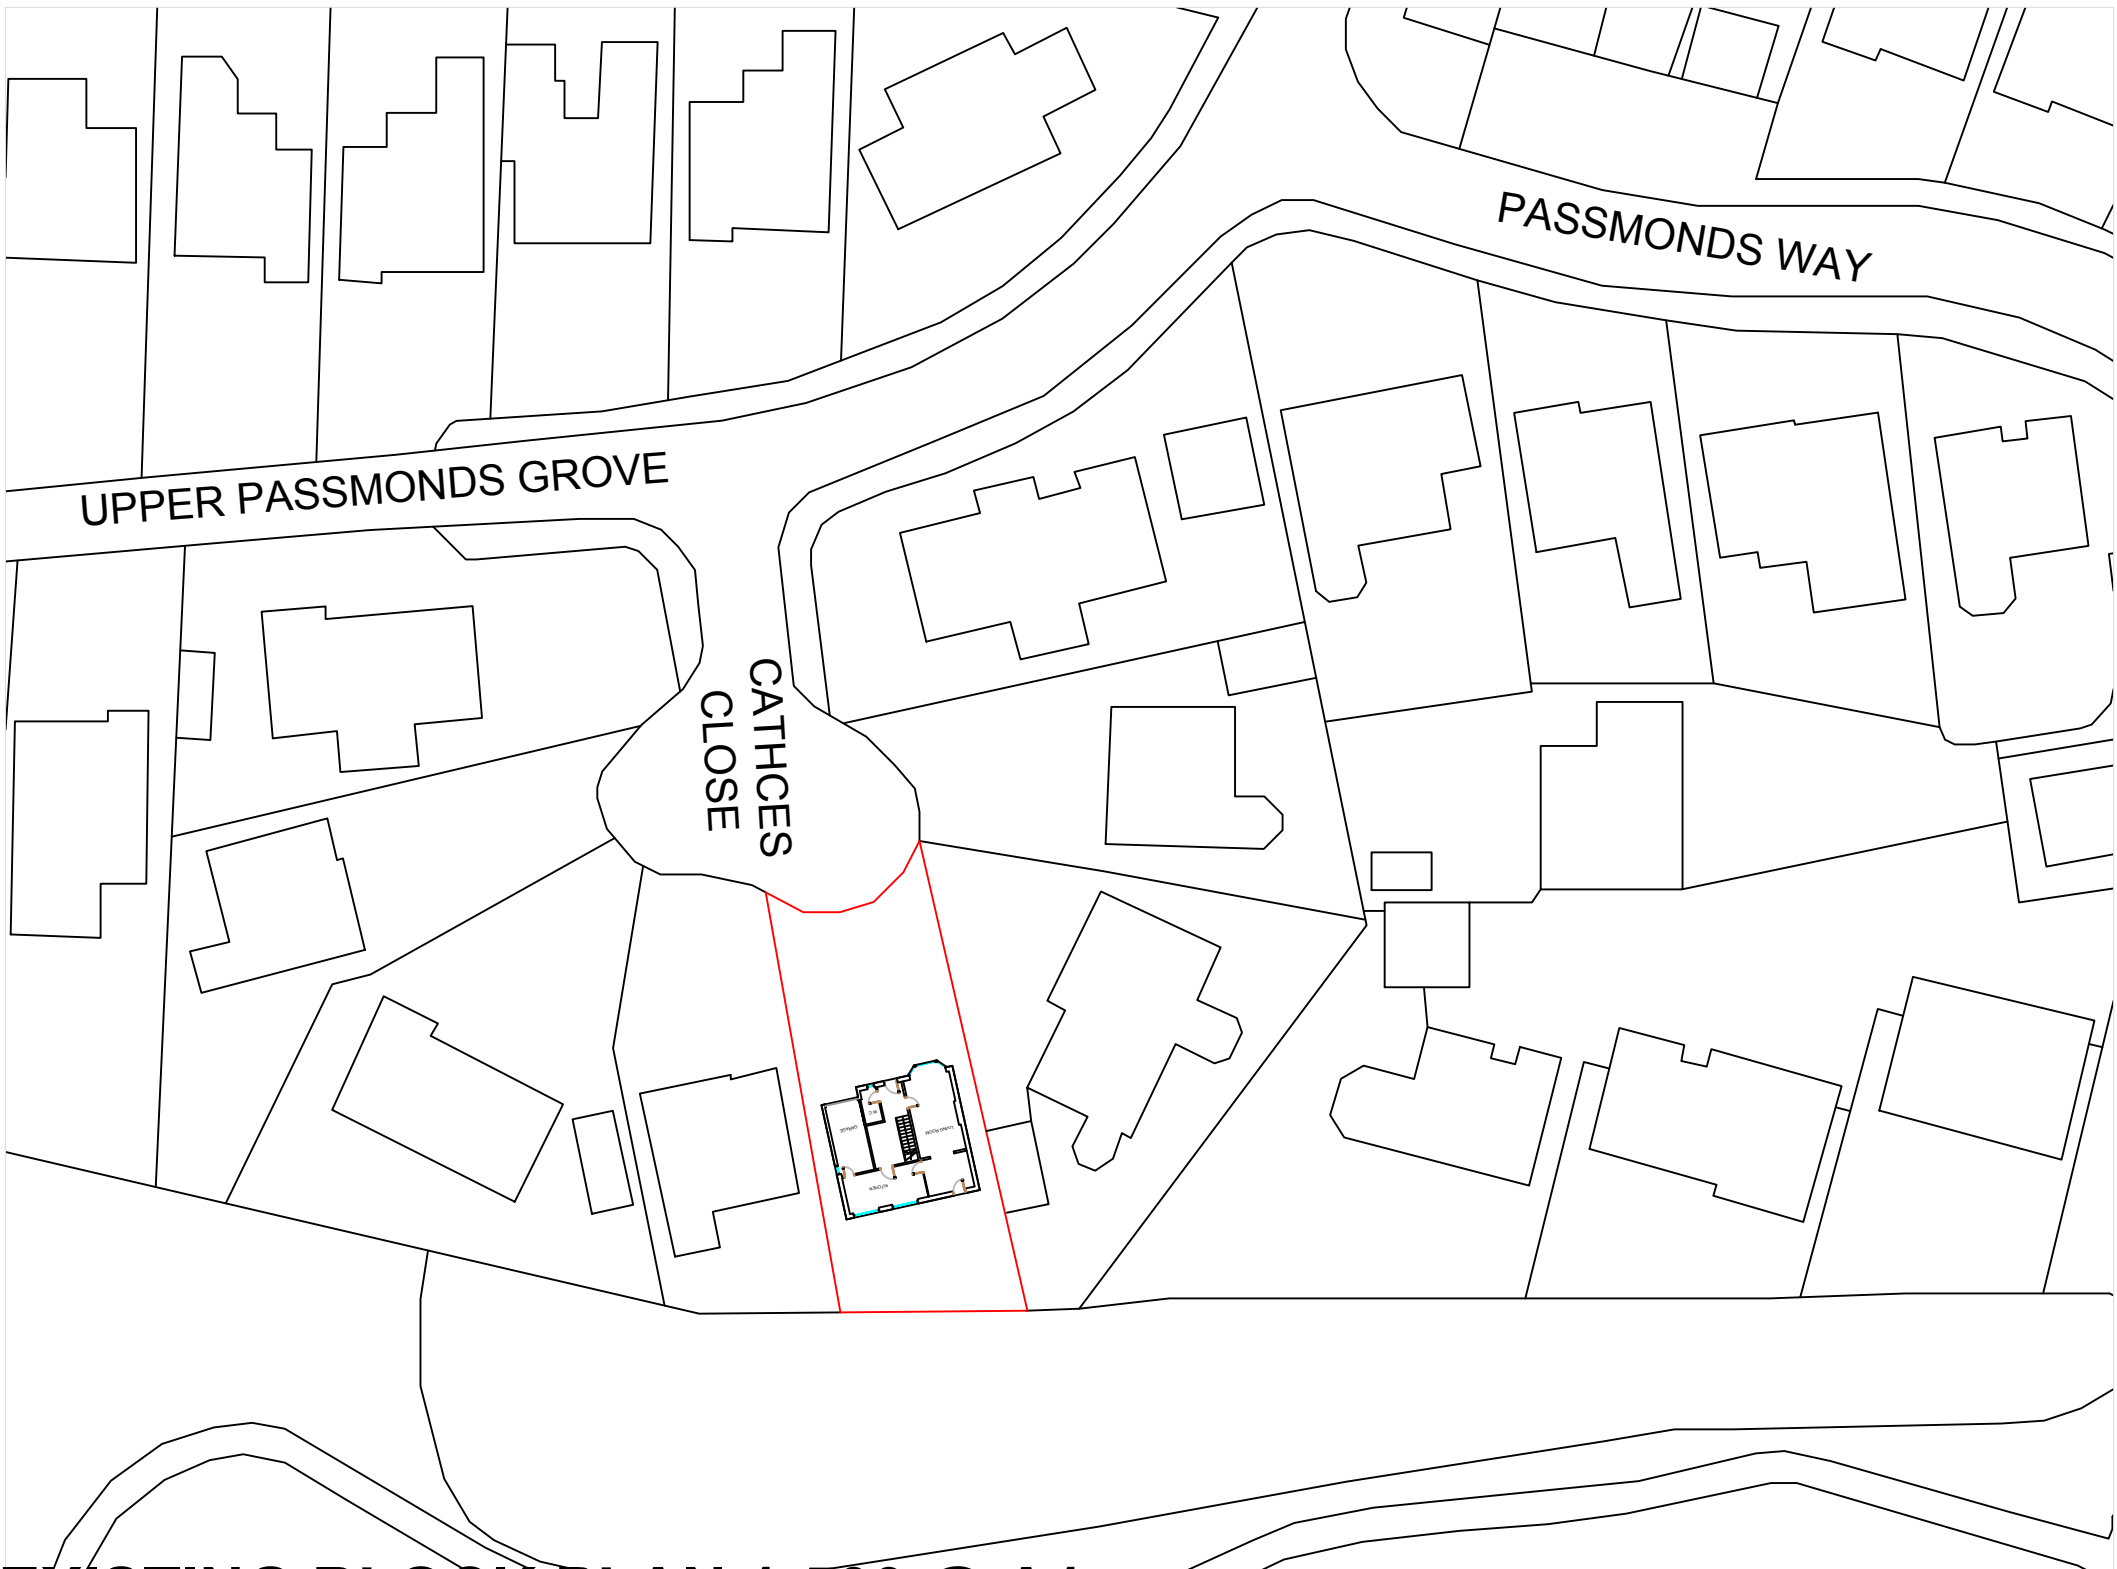

EXISTING BLOCK PLAN 1:500 @ A1

NU-FIT

ARCHITECTURAL DESIGN LTD

Rev.	Revision details	By	Chk.	App.	Date

NOTE TO CONTRACTOR: DO NOT SCALE FROM THIS DRAWING

Client
5 CATCHES CLOSE, ROCHDALE

Project
DOUBLE STOREY REAR EXTENSION.

Title
EXISTING ELEVATIONS

Drawn by	Date APR.	Purpose of issue PLANNING.	Scale 1:50 @ A1
Checked by	Date	Drawing No.	
Approved by	Date	BUILDING/26158192-C	