



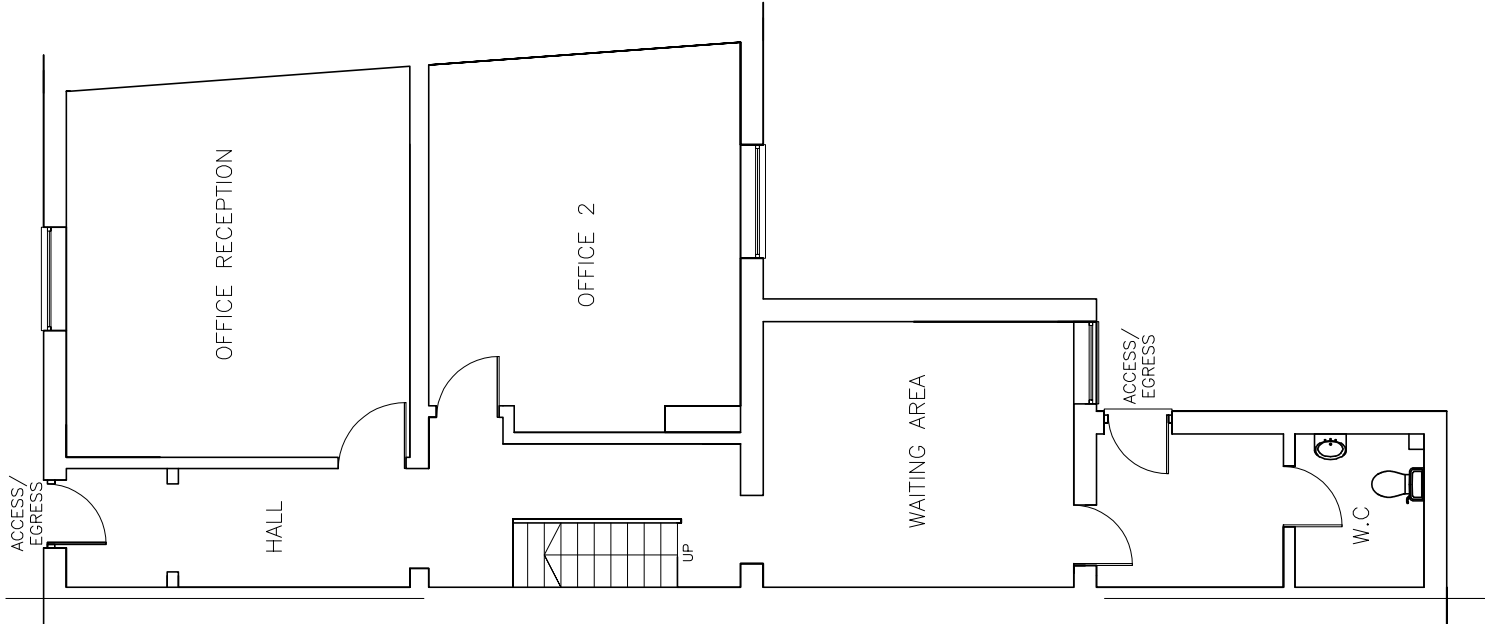

EXISTING GROUND FLOOR PLAN

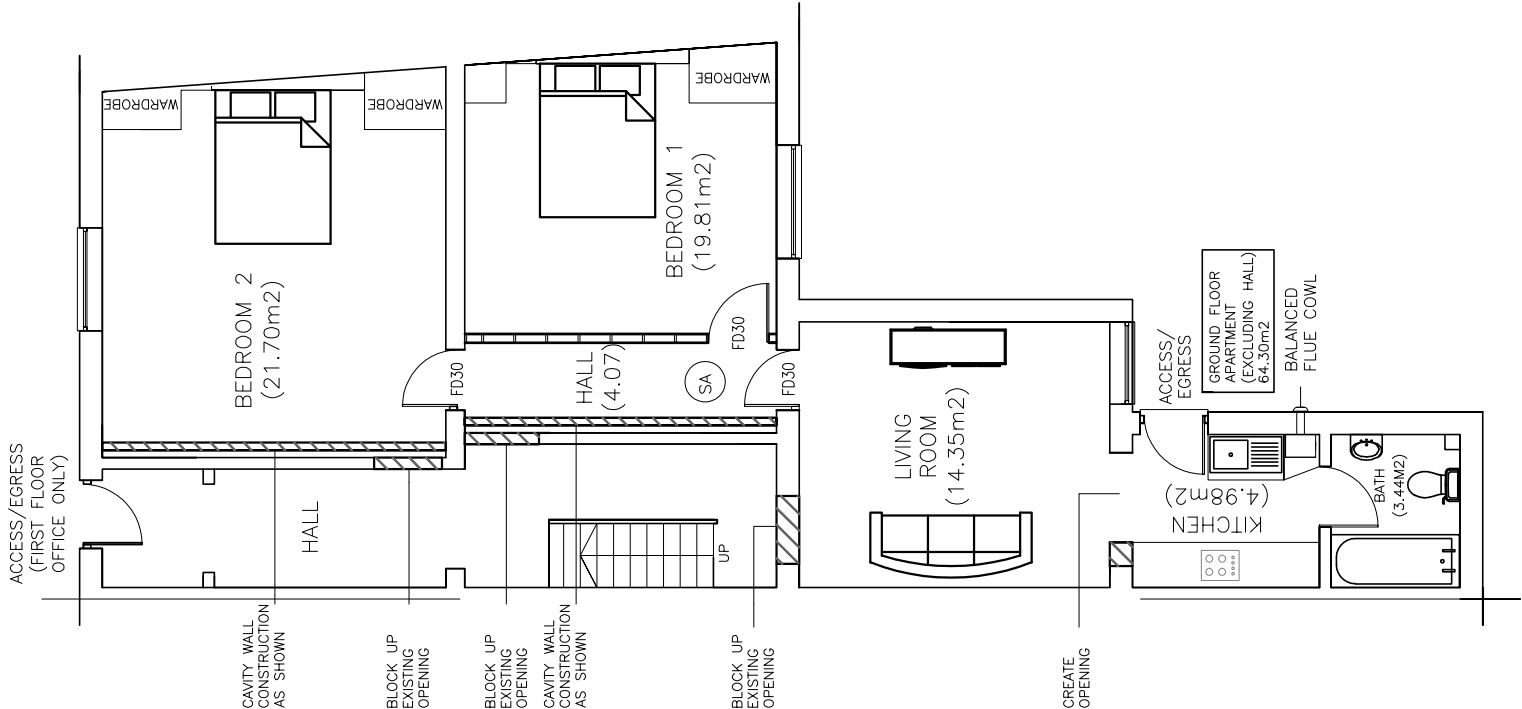

PROPOSED GROUND FLOOR
(2 BED APARTMENT – 64.30M2)

NOTES

THIS DRAWING IS FOR PLANNING PERMISSION ONLY

COPYRIGHT: ALL RIGHTS RESERVED
THIS DRAWING MUST NOT BE REPRODUCED WITHOUT WRITTEN PERMISSION FROM NORDEN QUANTITY SURVEYING AND CONSTRUCTION SERVICES LIMITED.

DO NOT SCALE OFF THIS DRAWING.

ALL DIMENSIONS ARE TO BE CHECKED ON SITE BY THE CONTRACTOR / SUB-CONTRACTOR. ANY DISCREPANCIES ARE TO BE REPORTED TO NORDEN QUANTITY SURVEYING AND CONSTRUCTION SERVICES LIMITED.

Rev.	Description	Dfn	Cnk	Date	

Norden **Quantity Surveying** and **Construction Services LTD**
732 Edenfield Road, Norden, Rochdale, OL12 7YP

Contract 119 DRAKE STREET, ROCHDALE, OL16 1PZ
THE LAWYERS FIRM

Title PROPOSED CHANGE OF USE OF GROUND FLOOR FROM OFFICE TO DWELLING (RESIDENTIAL)

Scales	1:100	Sheet Size	A3
Drawn	-	Checked	-
Dwg. No.	DWG 2 OF 2	Date	20.11.2023
		Revision	0