


EXISTING GROUND FLOOR PLAN
SCALE 1:100


EXISTING FIRST FLOOR PLAN
SCALE 1:100

EXISTING ROOF PLAN
SCALE 1:100


EXISTING FRONT (EAST) ELEVATION
SCALE 1:100

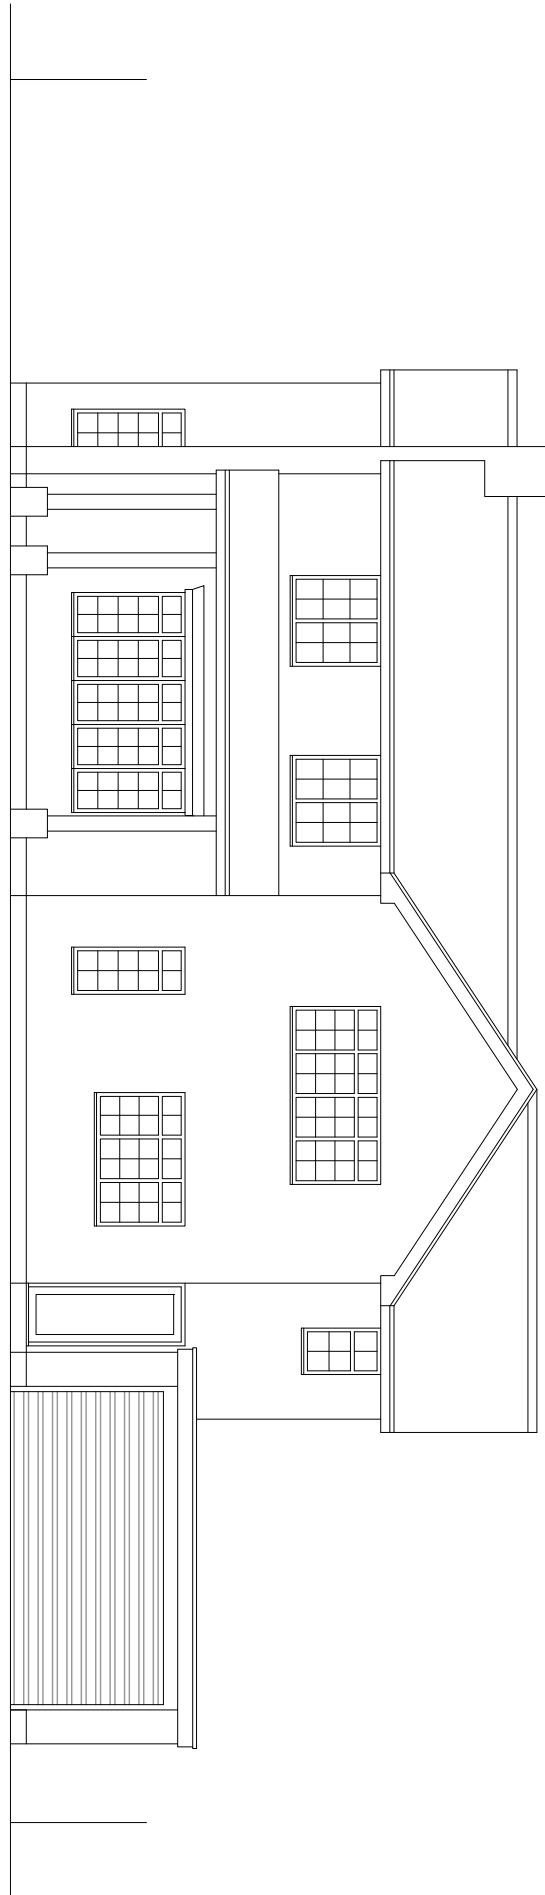


EXISTING SIDE (NORTH) ELEVATION
SCALE 1:100

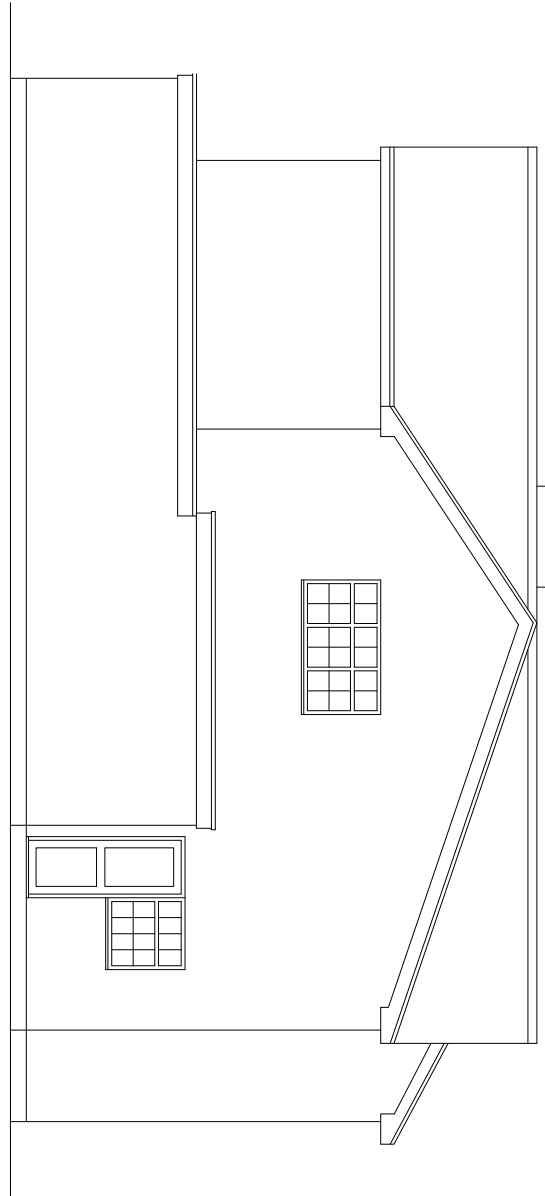

EXISTING REAR (WEST) ELEVATION
SCALE 1:100

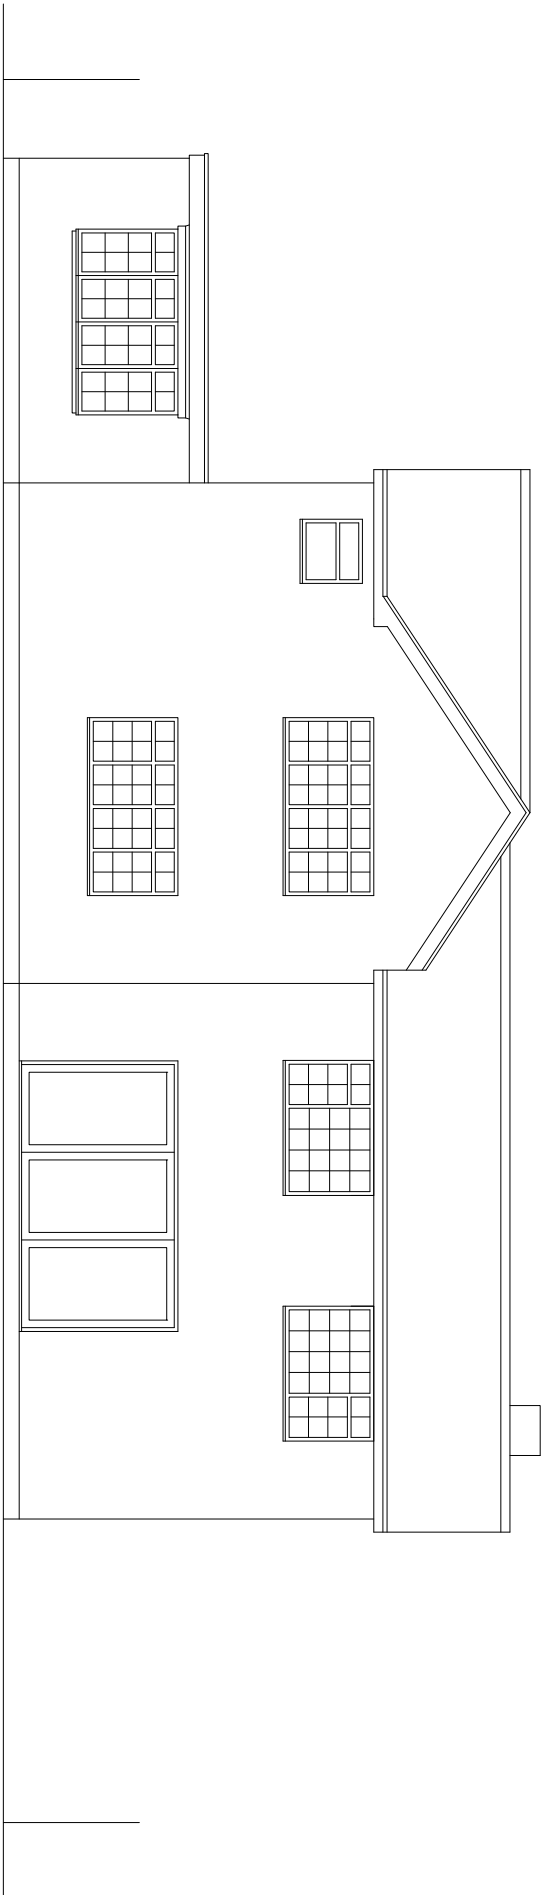

EXISTING SIDET (SOUTH) ELEVATION
SCALE 1:100

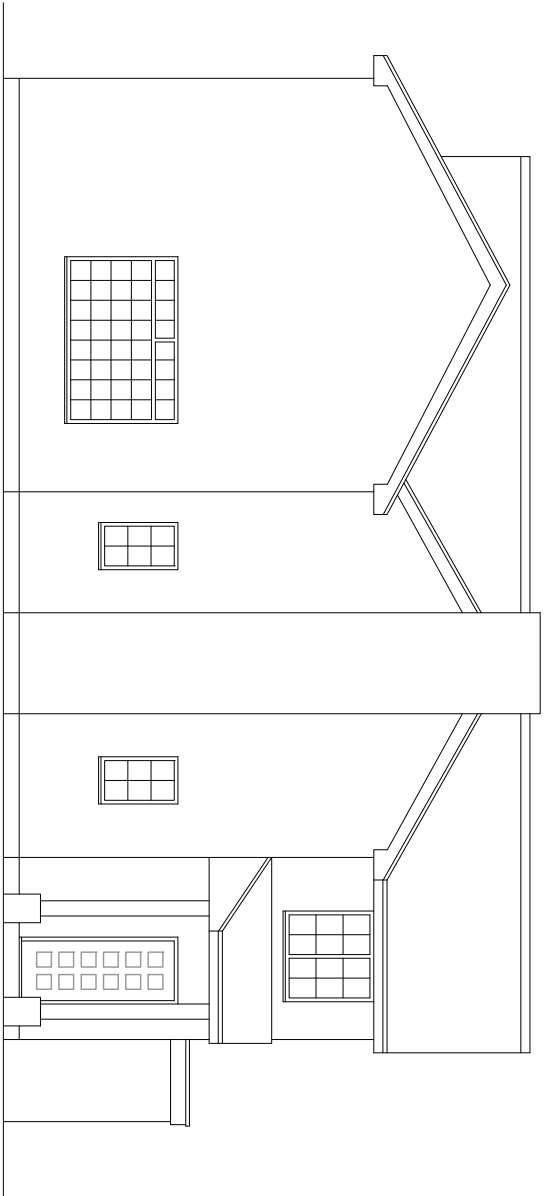

Rev.	Date	Details	Drawn	Checked
P L A N N I N G				
Project Client: 1 Winchester Close Rochdale OL11 5NE			Project No: PRO-144 Draw No: [PL-E-002]	
Drawing: EXISTING			Scale: 1:100 @A1	
			Drawn By: AV	Date: Sep 23
			Checked By: AV	Date: Sep 23