


○ CREATIVE ARCHITECTURE LIMITED
■ THIS DRAWING IS THE SUBJECT OF COPYRIGHT WHICH VESTS IN CREATIVE ARCHITECTURE LIMITED. IT IS AN INFRINGEMENT OF COPYRIGHT TO REPRODUCE THIS DRAWING, BY WHATEVER MEANS, INCLUDING ELECTRONIC, WITHOUT THE EXPRESS WRITTEN CONSENT OF CREATIVE ARCHITECTURE LIMITED WHICH RESERVES ALL ITS RIGHTS
CREATIVE ARCHITECTURE LIMITED ASSERTS ITS RIGHTS TO BE IDENTIFIED AS THE AUTHOR OF THIS DESIGN

■ DRAWING NOT TO BE SCALED.
■ REPORT ERRORS & OMISSIONS TO ARCHITECT.
■ CHECK ALL DIMENSIONS ON SITE
■ DRAWING TO BE READ IN CONJUNCTION WITH THE HEALTH AND SAFETY PLAN AND ALL RELEVANT RISK ASSESSMENTS

Proposed Curtilage for the Class Q Application

Ownership Boundary

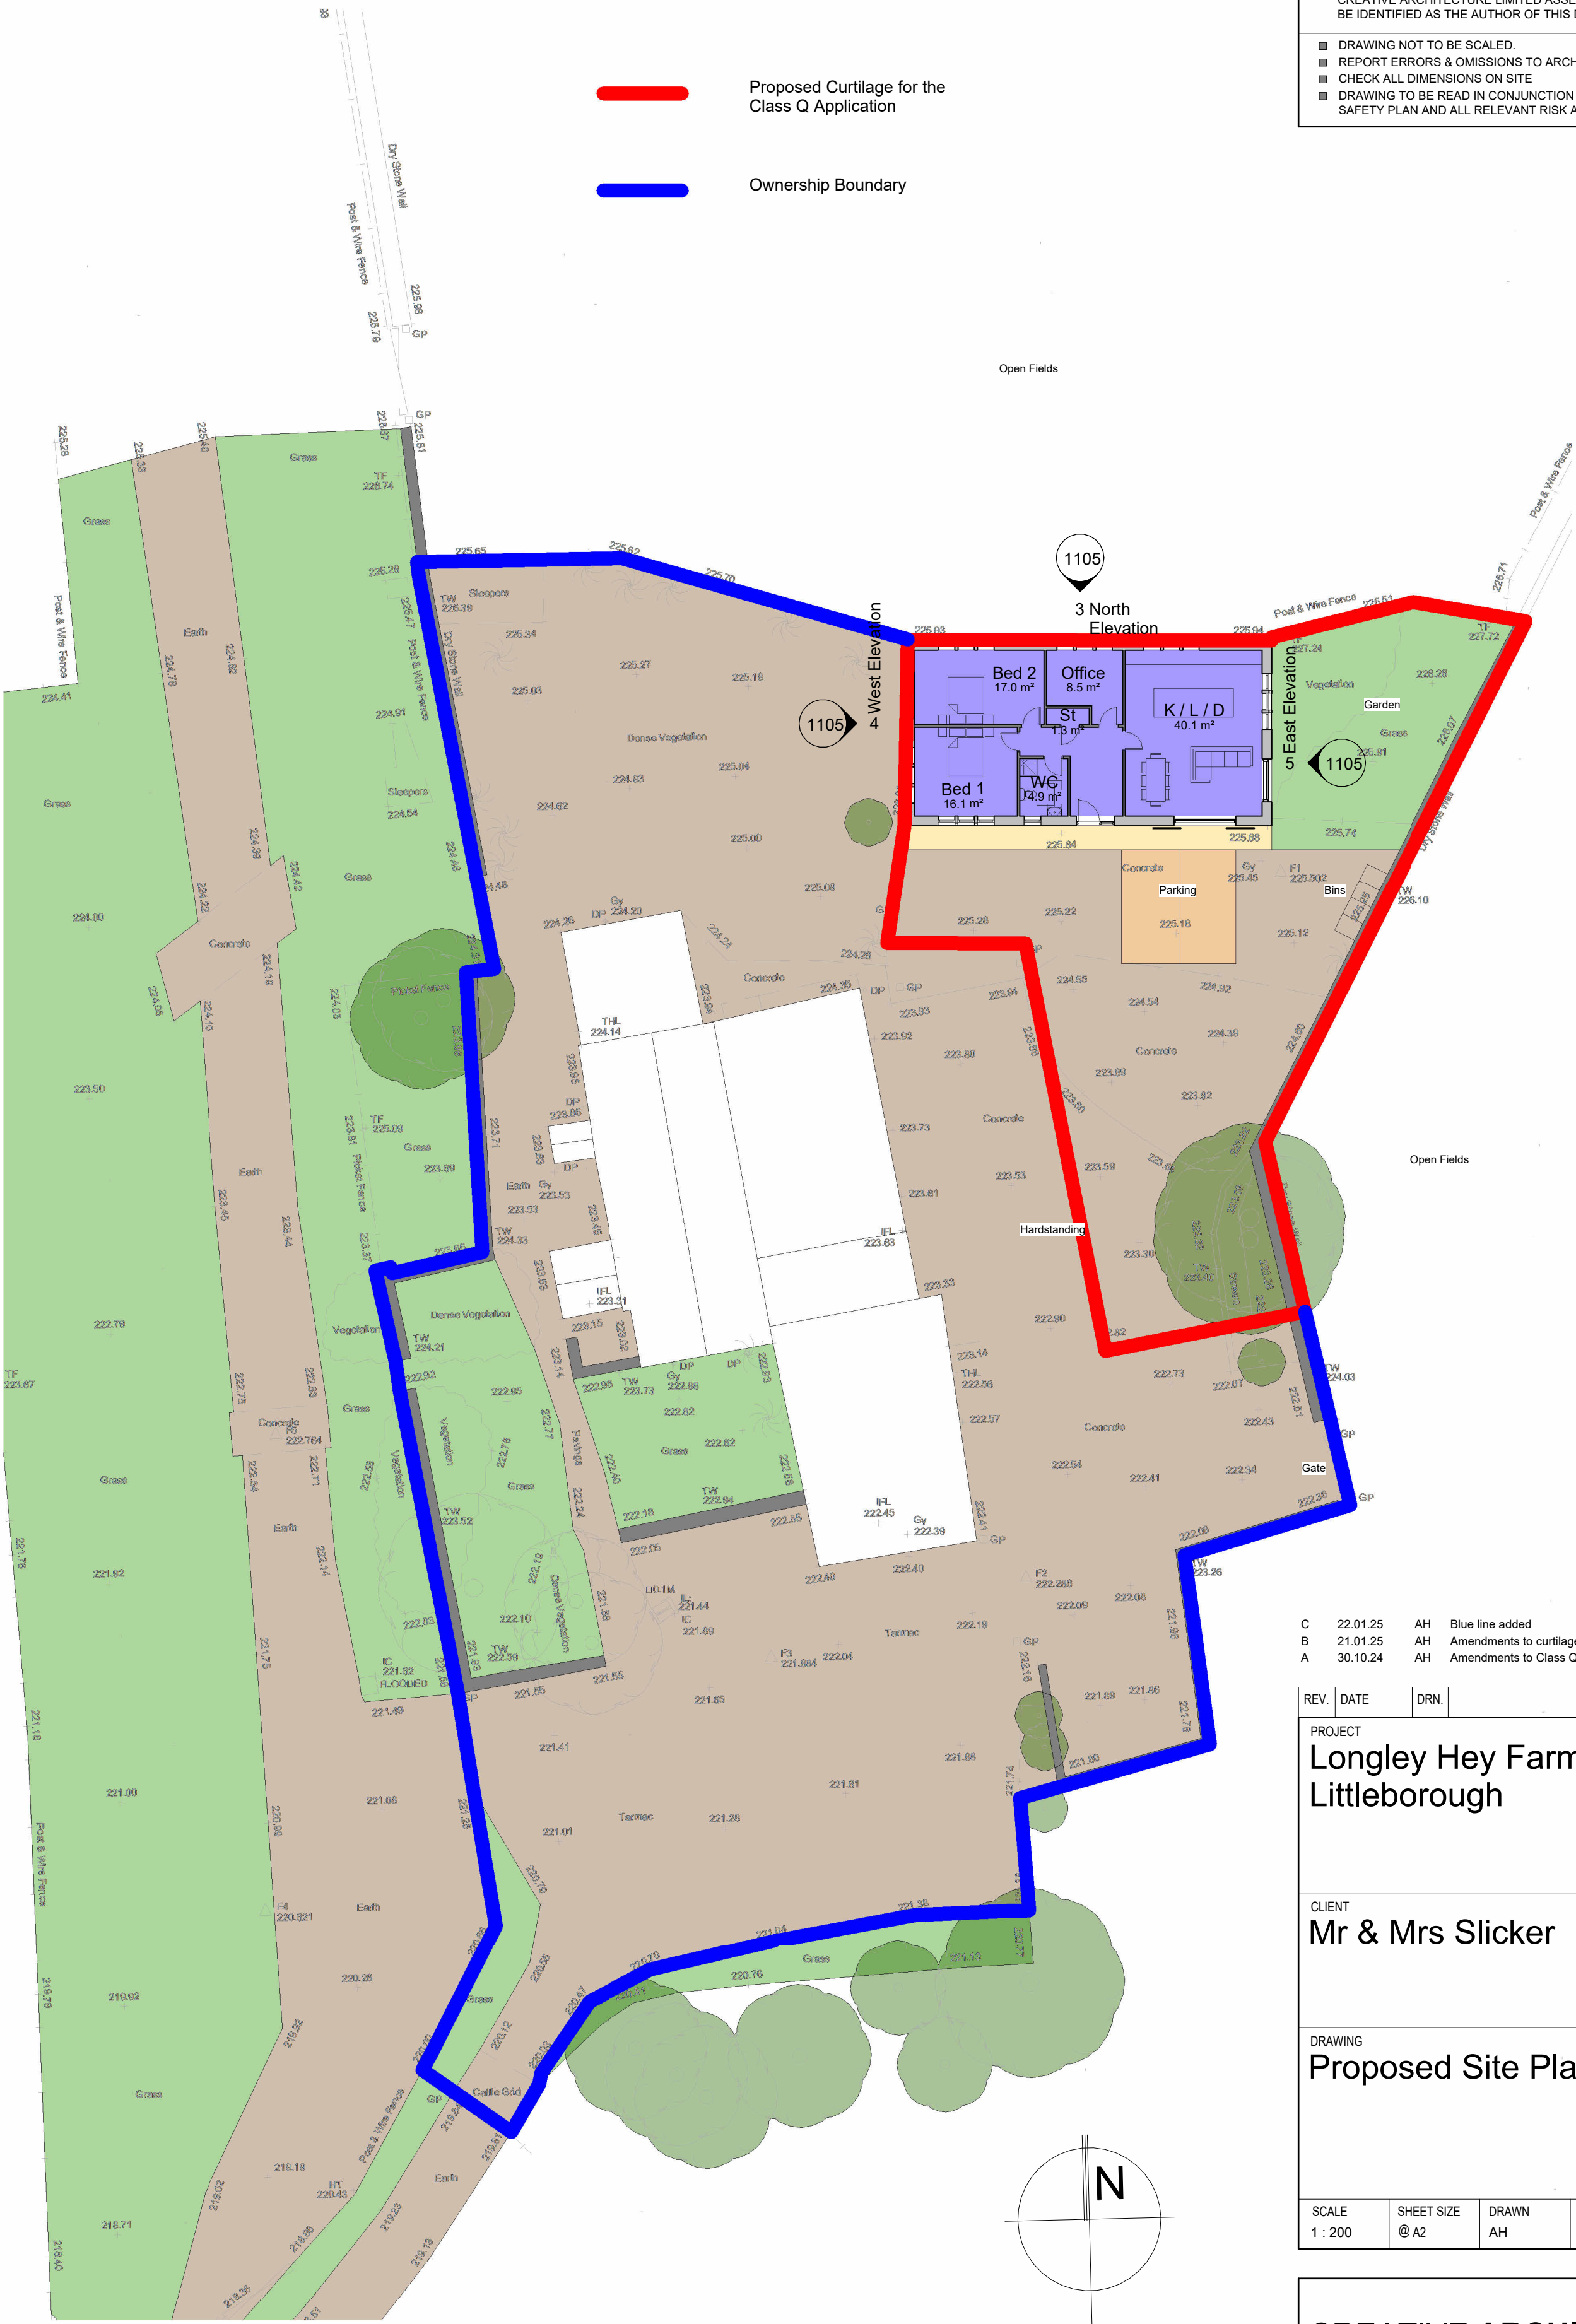

C	22.01.25	AH	Blue line added	CA
B	21.01.25	AH	Amendments to curtilage	CA
A	30.10.24	AH	Amendments to Class Q drawings	CA

REV.	DATE	DRN.	CHKD.
------	------	------	-------

PROJECT
**Longley Hey Farm,
Littleborough**


CLIENT
Mr & Mrs Slicker

DRAWING
Proposed Site Plan

SCALE	SHEET SIZE	DRAWN	CHECKED	DATE
1 : 200	@ A2	AH	CA	14.11.23

CREATIVE ARCHITECTURE
A: 1 The Long Stables, Rochdale Rd, Denshaw, OL3 5UE
T: 07788 200 255
E: adam@creativearchitectureltd.co.uk
W: www.creativearchitectureltd.co.uk

JOB No	DRAWING No	REVISION
22-014	1104	C
STATUS Planning		

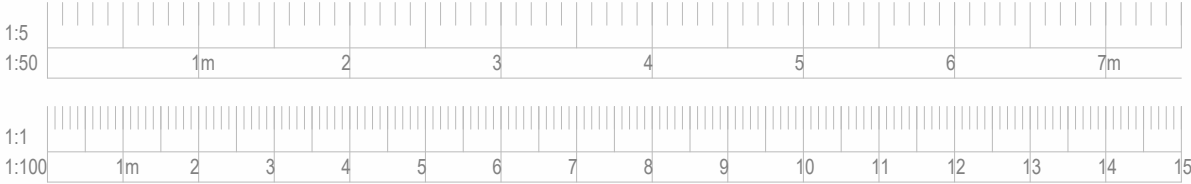

Proposed Site Plan
1 : 200