




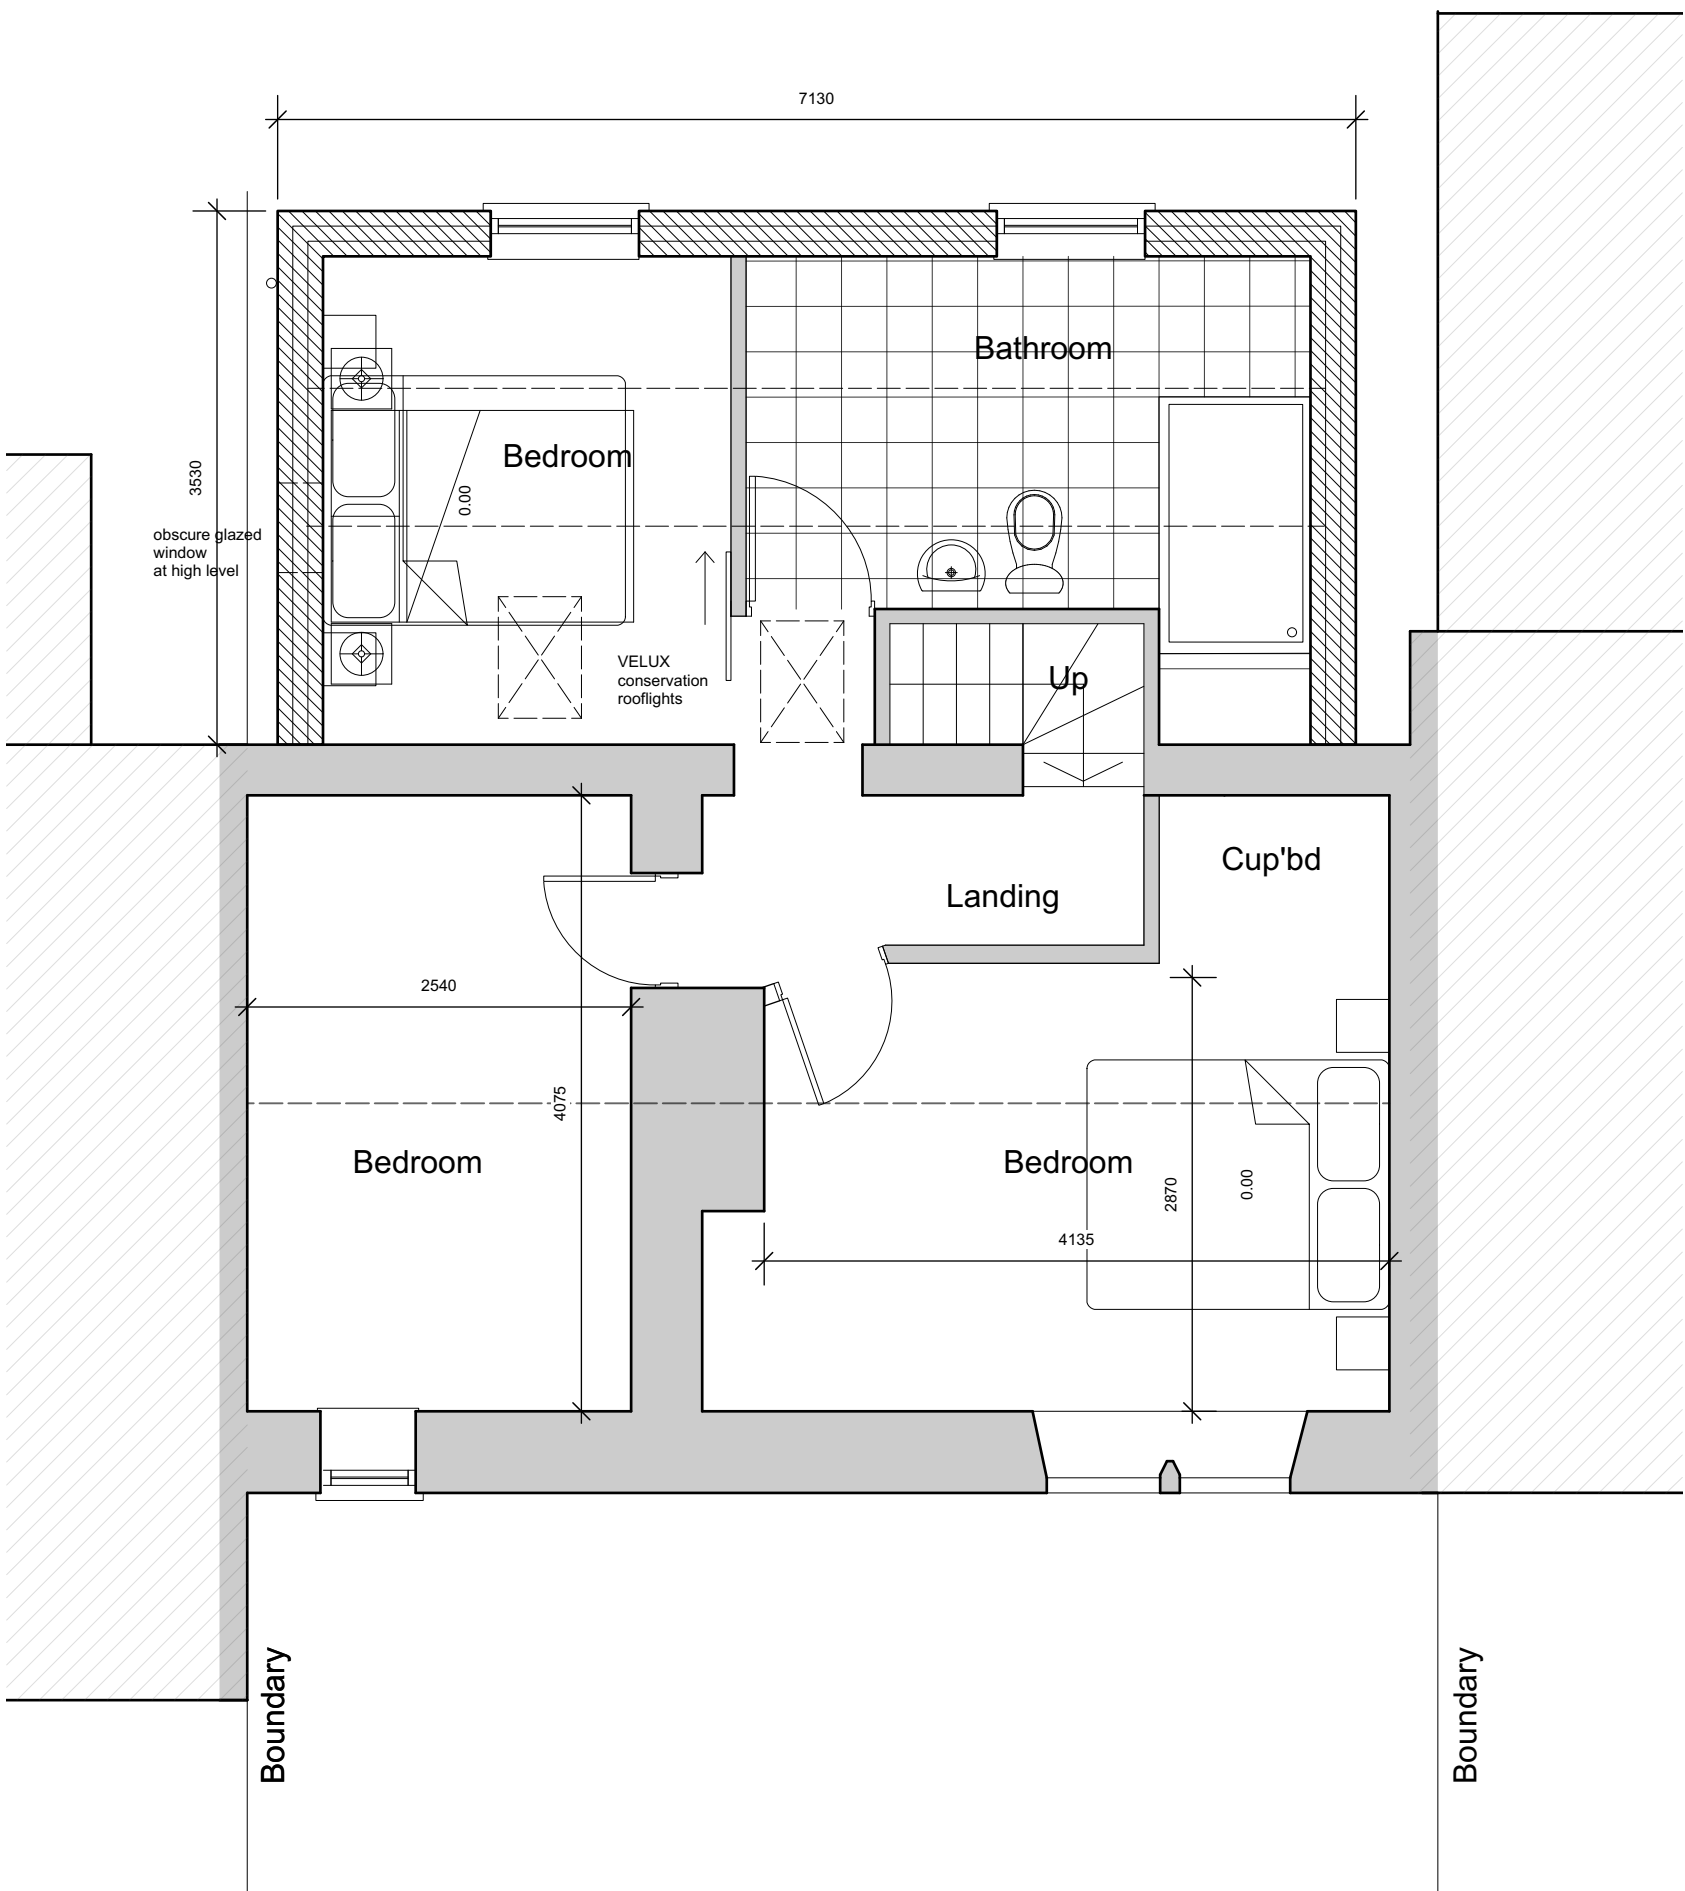


First Floor Plan

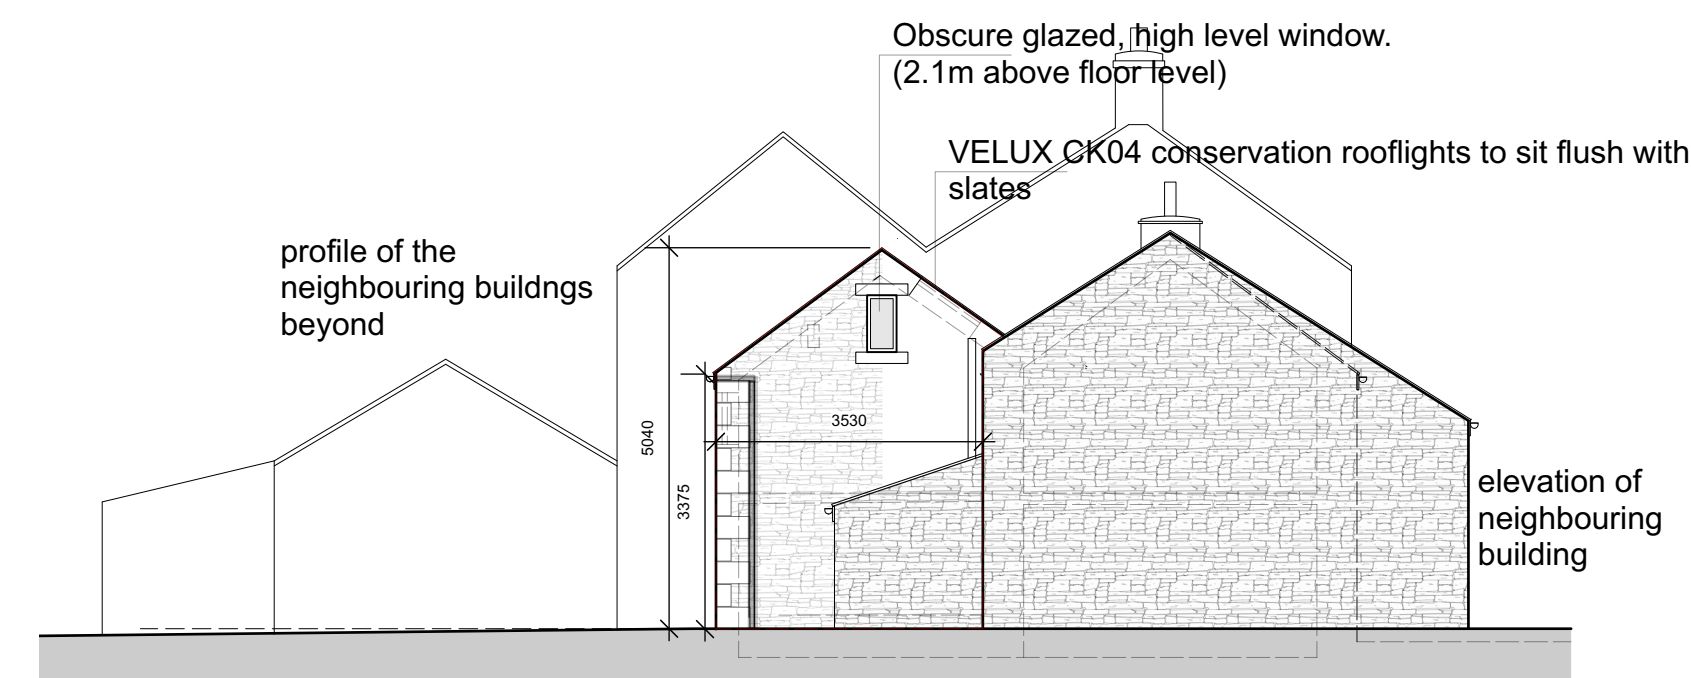

West Elevation 1:100

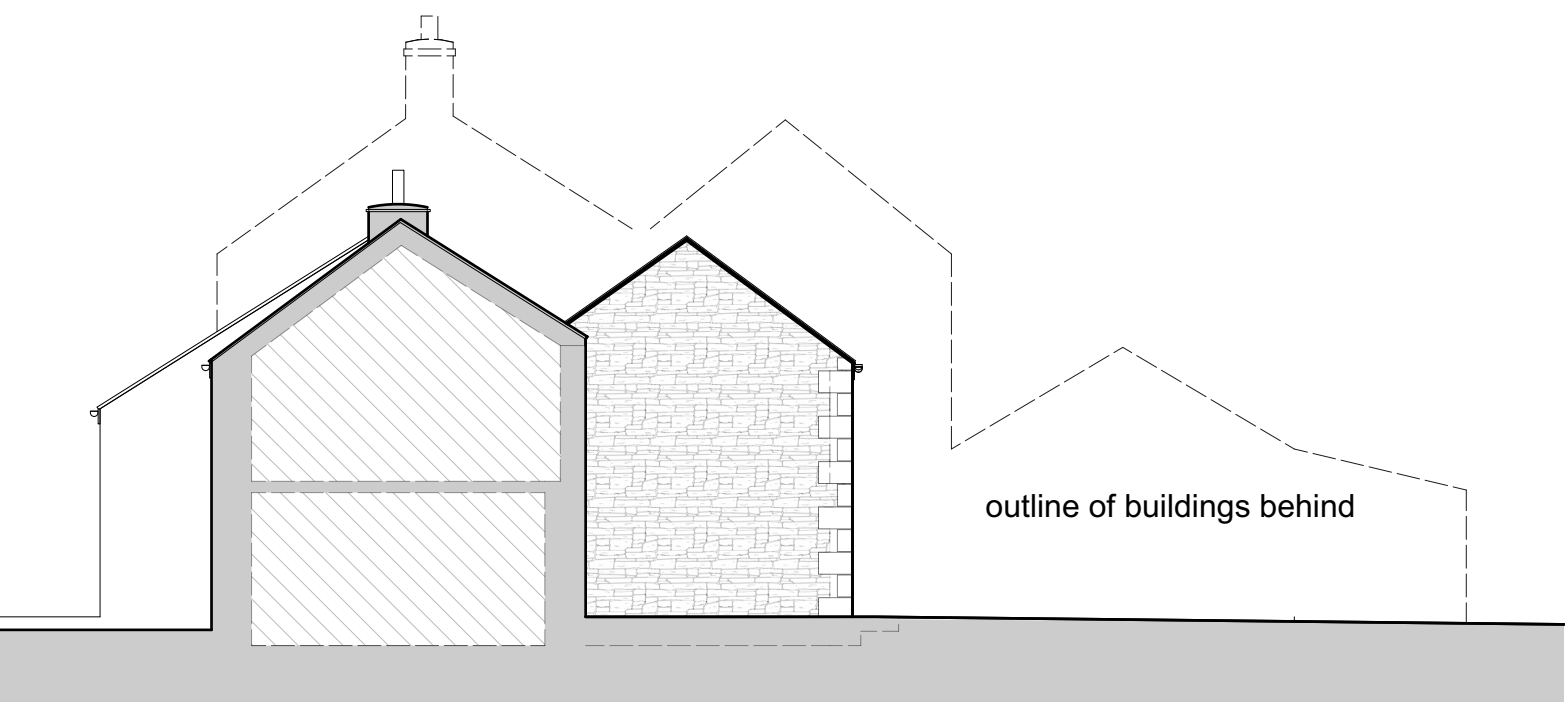

East Elevation 1:100

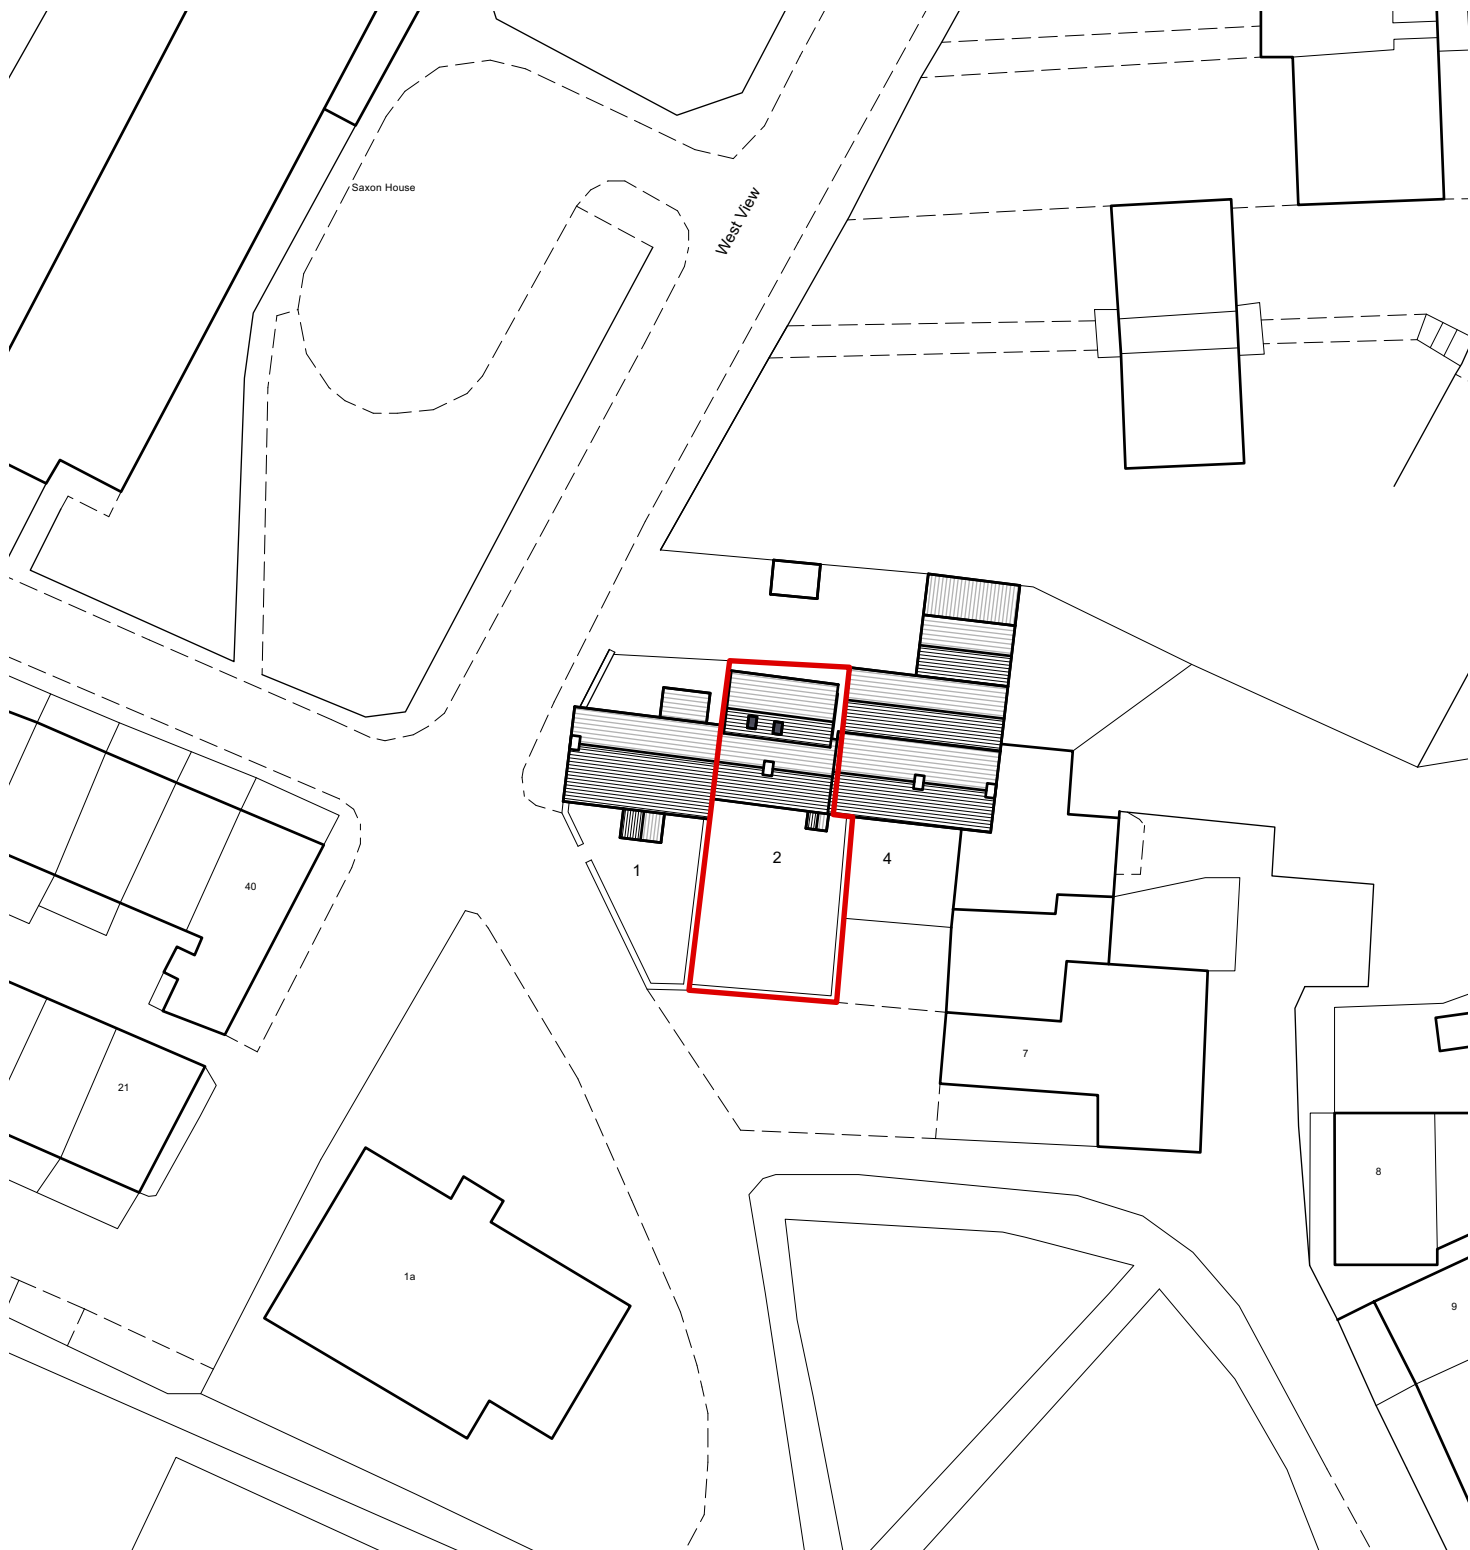

Location Plan

Scale 1:500

Materials:


Walls- regular coursed sandstone to match the colour and texture of the neighbouring buildings with ashlar cut quoins to the corners as shown

Roof- blue slate roof.

Windows- double glazed units in composite metal / timber frames.


Door- Glazed double door

Gutters and rain pipes- Black coloured extruded metal

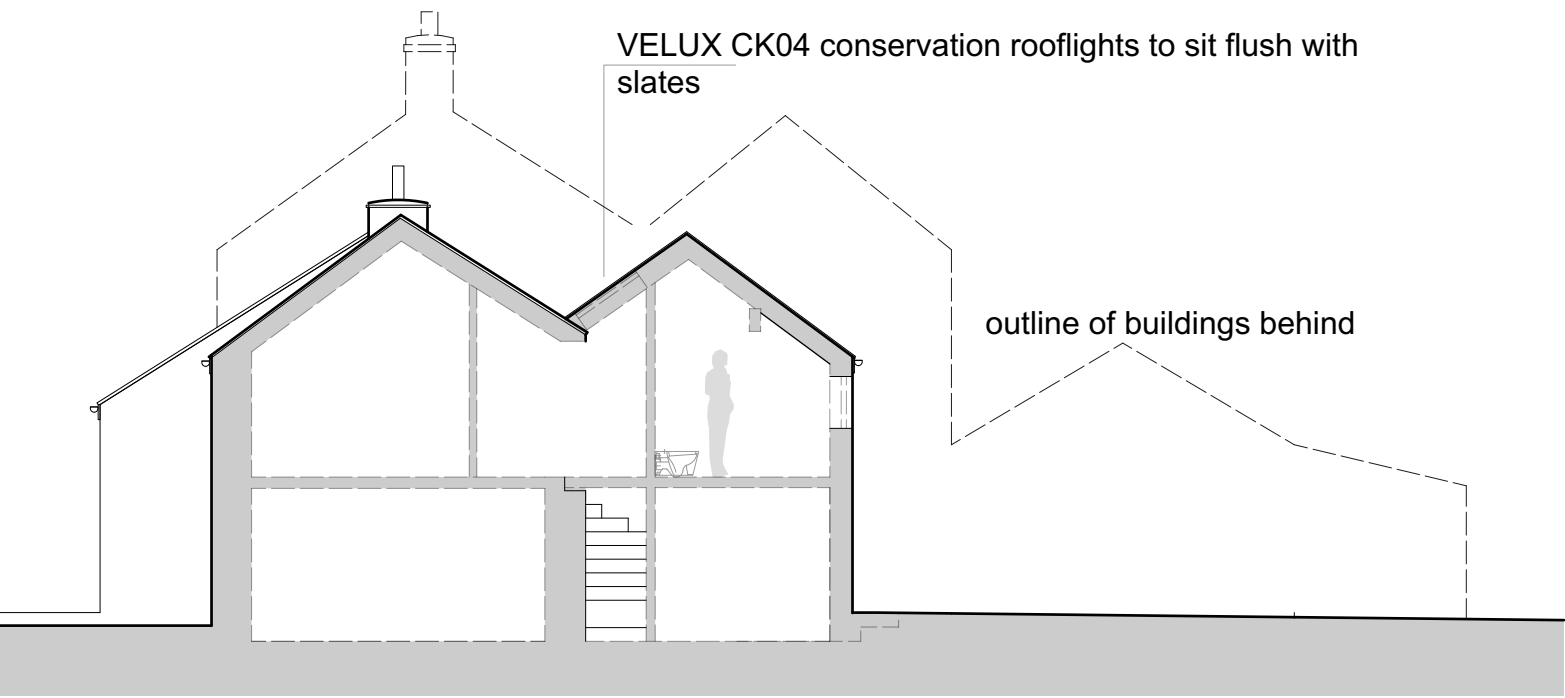

Section 1:100

Cross section through the existing building

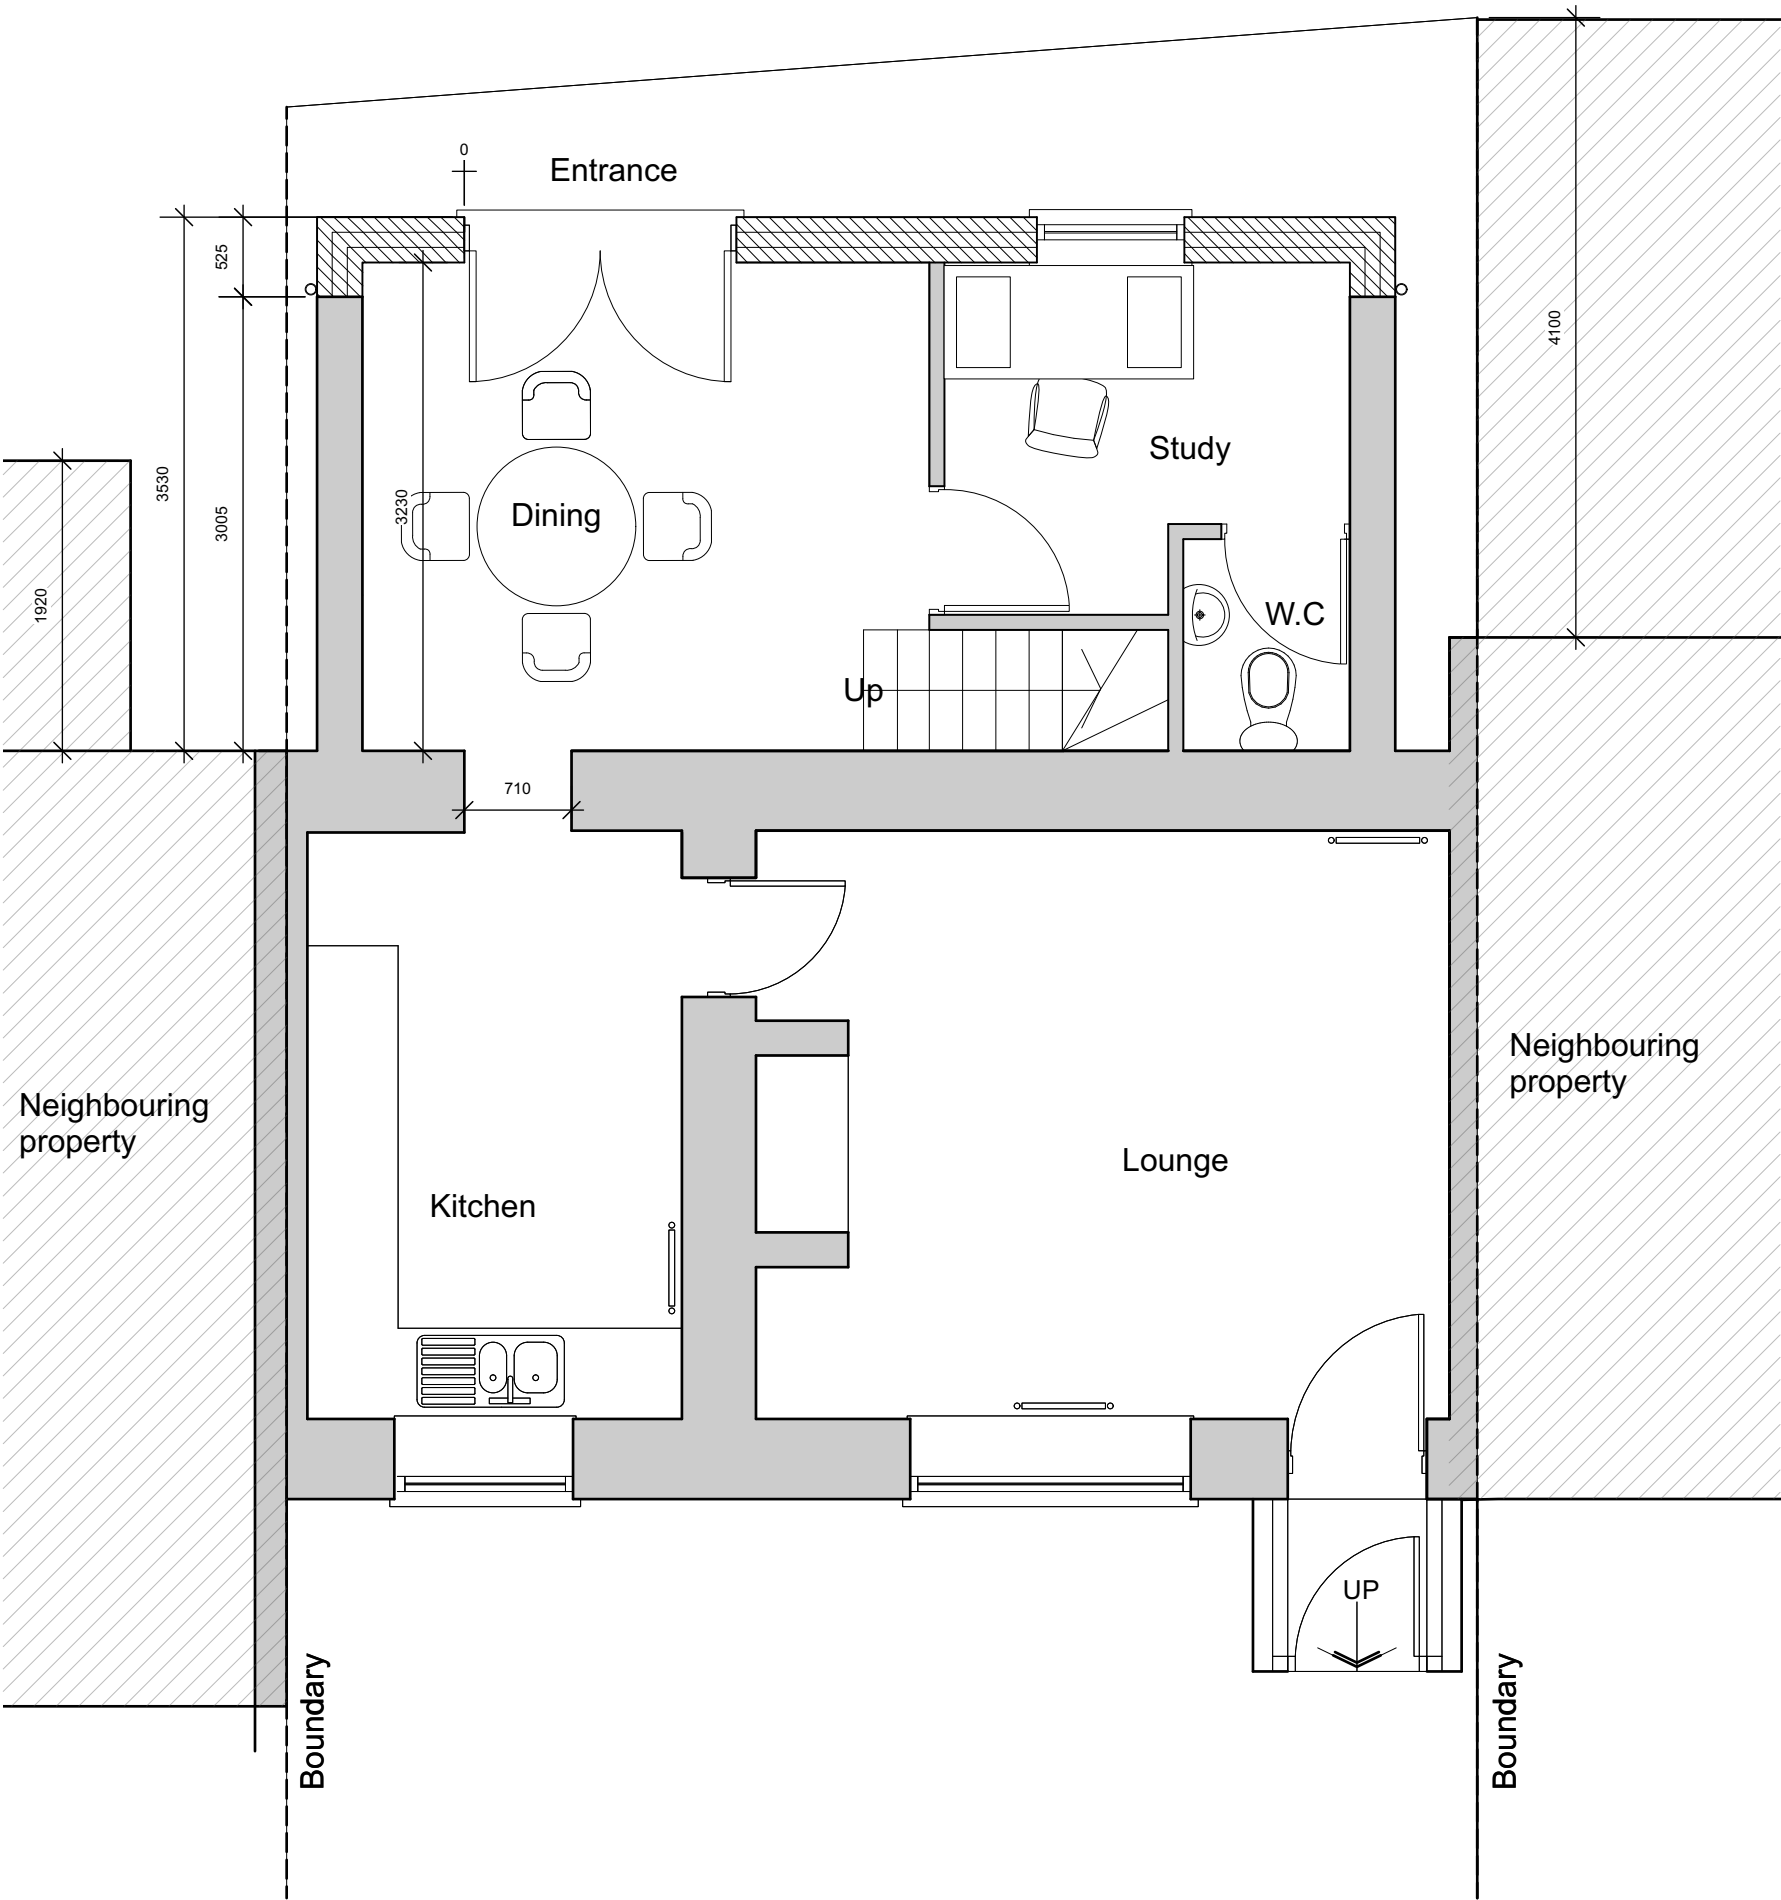

Ground Floor Plan



North Elevation 1:100

F	17/01/23	Alterations to NMA application
E	25/11/22	New application- variation on approved plans
D	06/06/22	Minor amendments to plans and elevations.
C	08/03/21	Minor amendmenst to plan and elevation.
B	19/02/21	Changes to the plan and Elevations
A	21/01/21	Alteration based on planning commenst and discussions/

Revision

Project

Extension to the rear

Address

2 Ealees, Littleborough
OL15 0HJ

Client

Mr and Mrs Mathieson

Drawing

Proposed Plans and Elevations

storaharchitecture
Chartered Architects
RIBA Chartered Practice

www.storah.com mail@storah.com 01706 813214

Scale Sheet Size Date Drawn
1:1250 1:100 ISO A1 09/09/2020 MB

Drawing Number Revision

20-070 - 300 F