




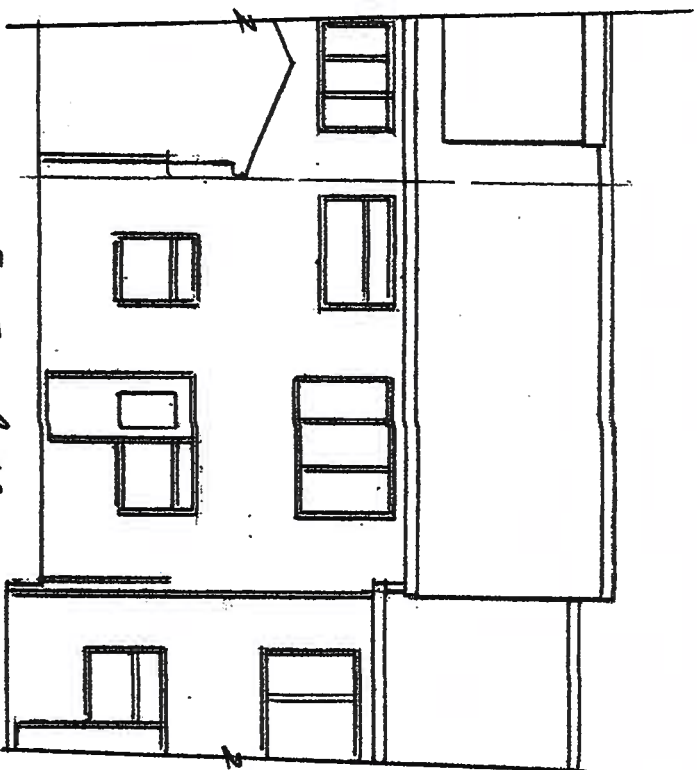


EXISTING REAR ELEVATION

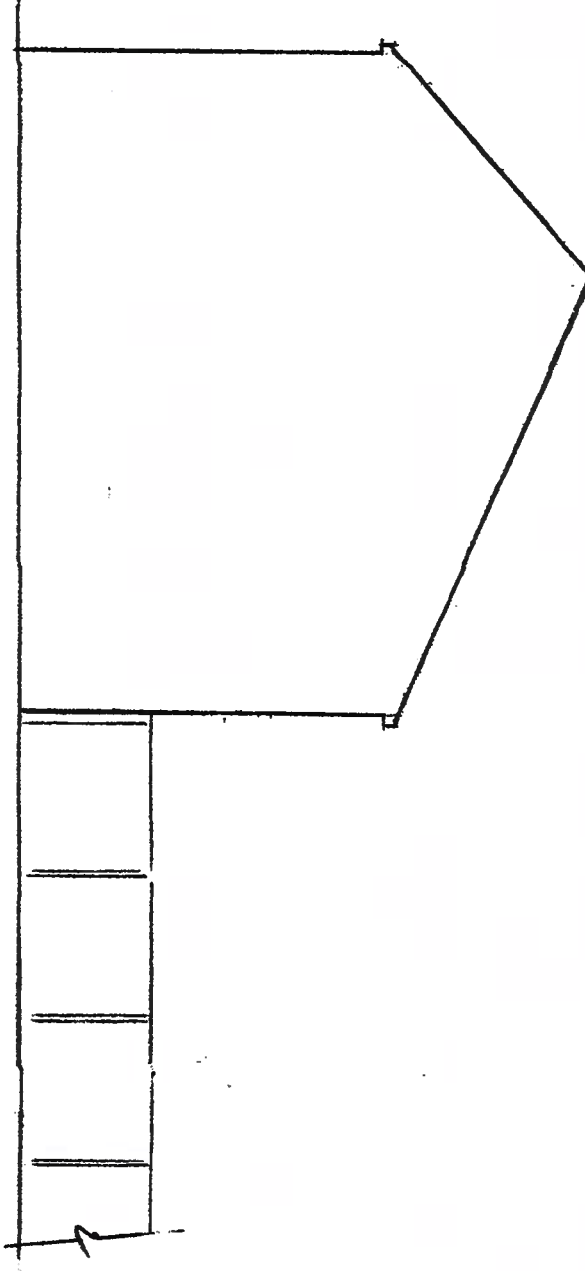


EXISTING SIDE ELEVATION

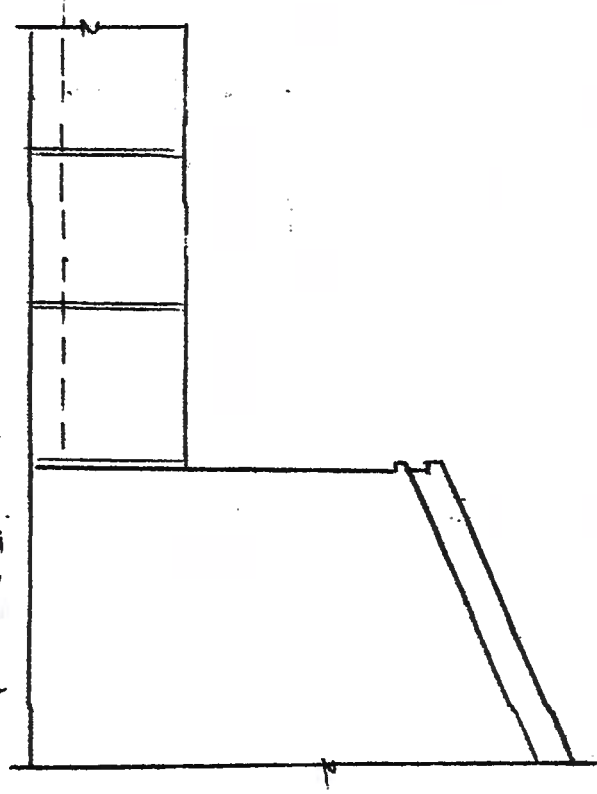


EXISTING SIDE ELEVATION

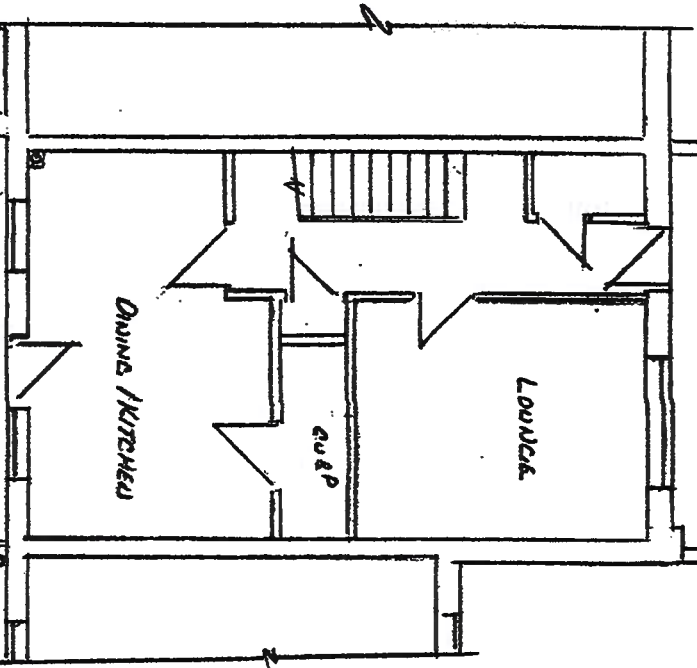


EXISTING GROUND FLOOR PLAN

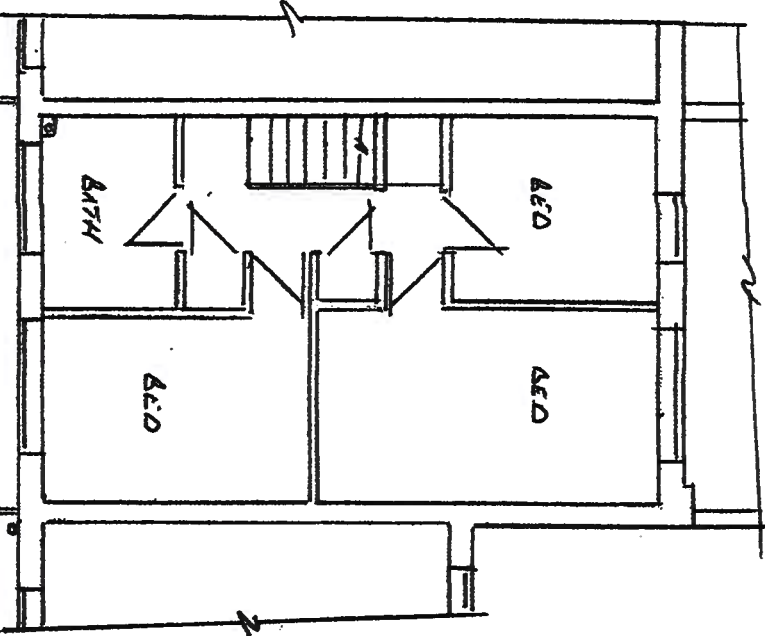

EXISTING FIRST FLOOR PLAN

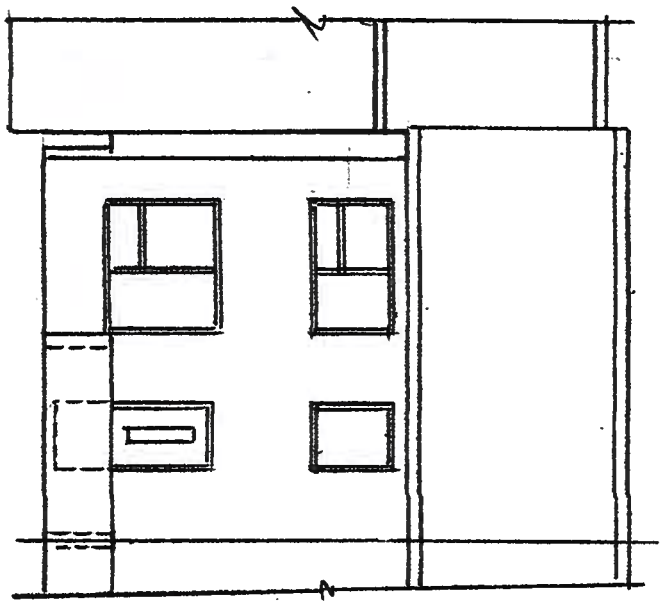


EXISTING FRONT ELEVATION

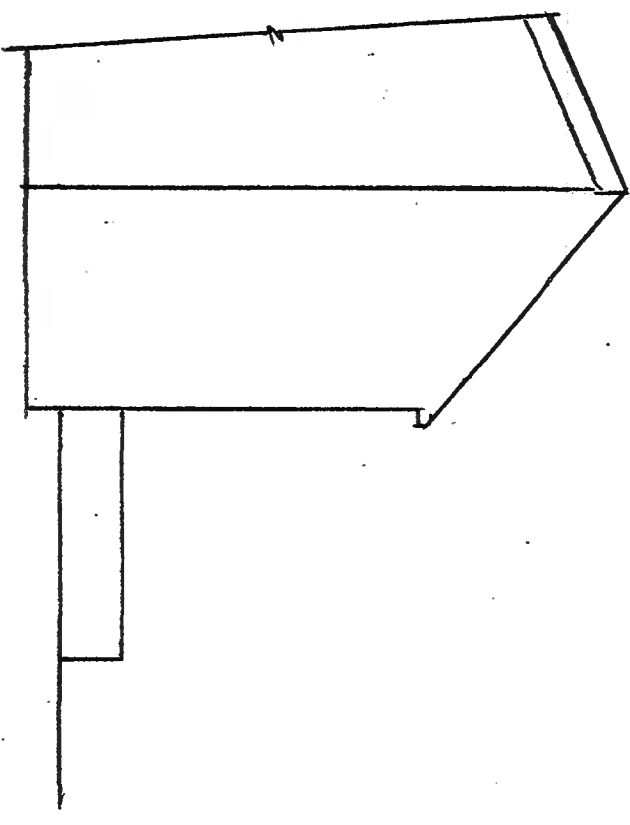


EXISTING SIDE ELEVATION


Thompson Designs Tel 0161 705 1458 Mob 07884 318634	Sheet 1 Existing Plans and Elevations 25 Ditton Mead Close Rochdale OL12 9SH Scale 1:100 @ A3 Date May 2023
--	--

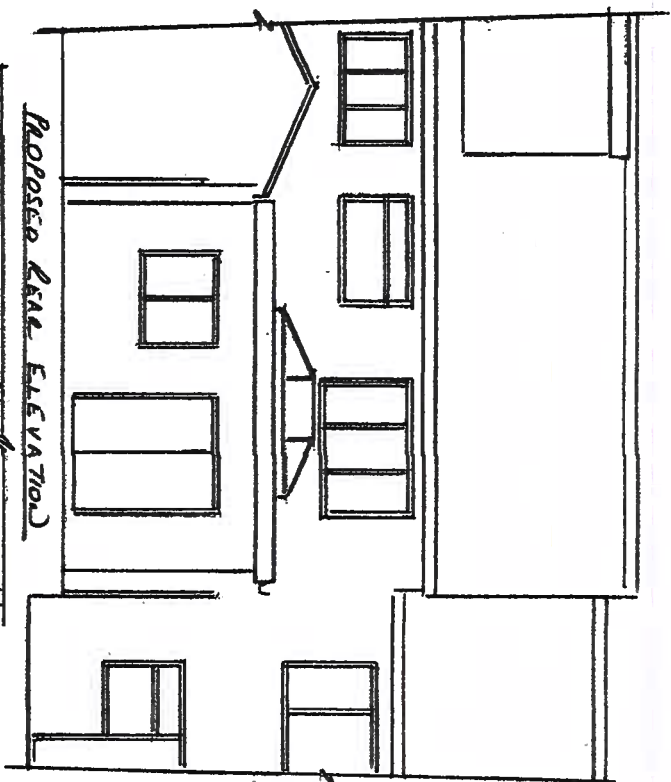


PROPOSED REAR ELEVATION

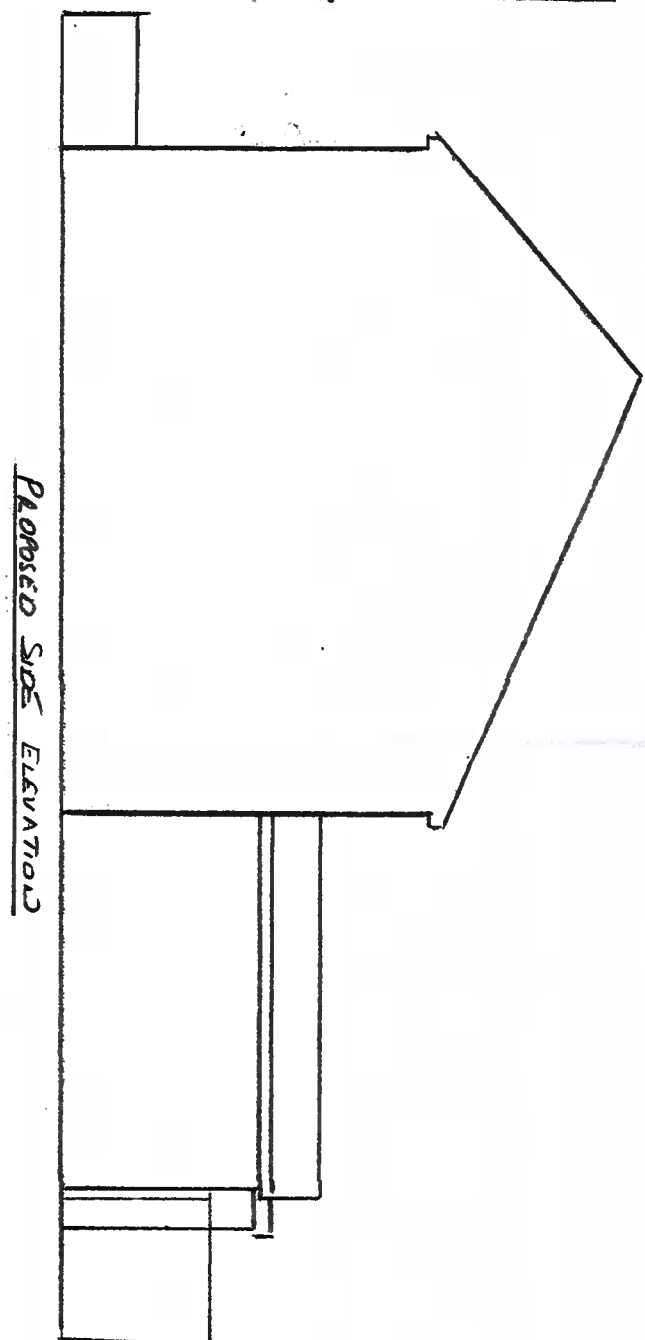


PROPOSED SIDE ELEVATION

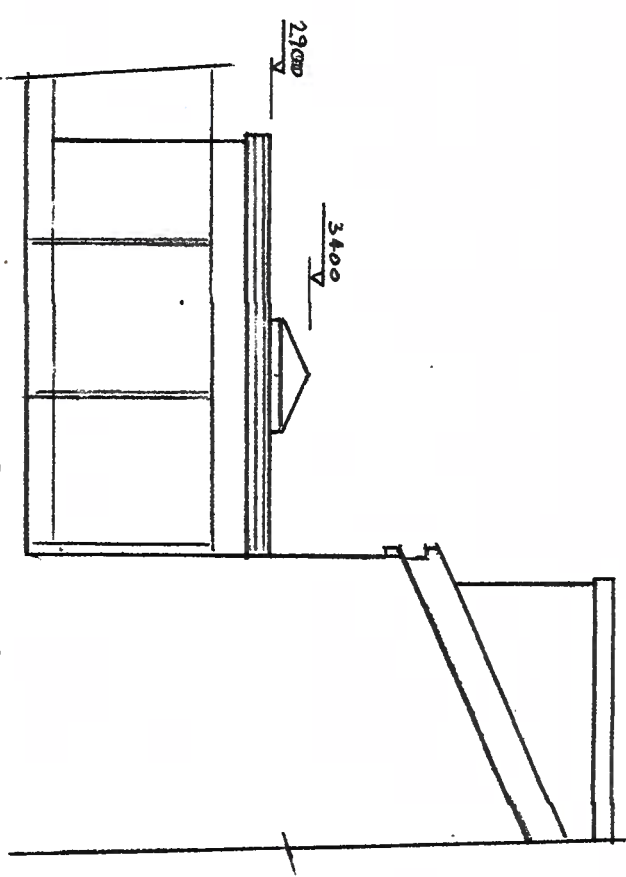


PROPOSED SIDE ELEVATION

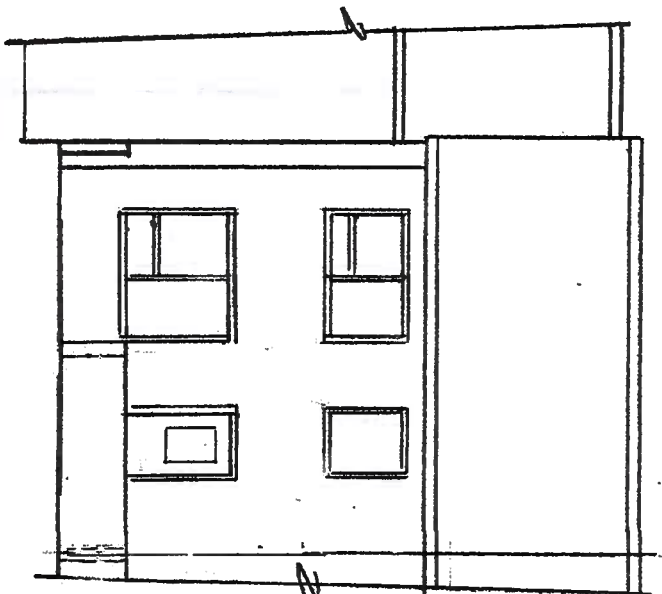


PROPOSED FRONT ELEVATION

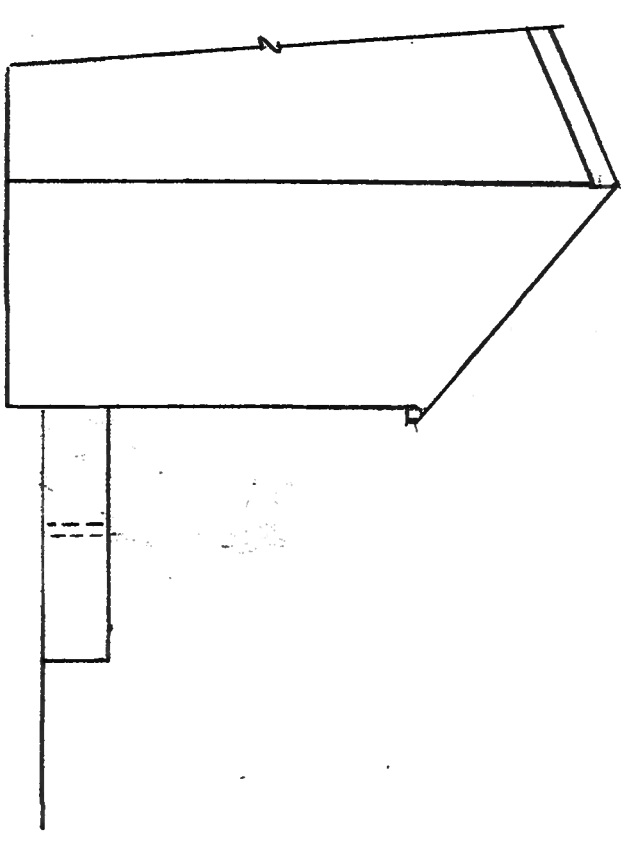

PROPOSED SIDE ELEVATION

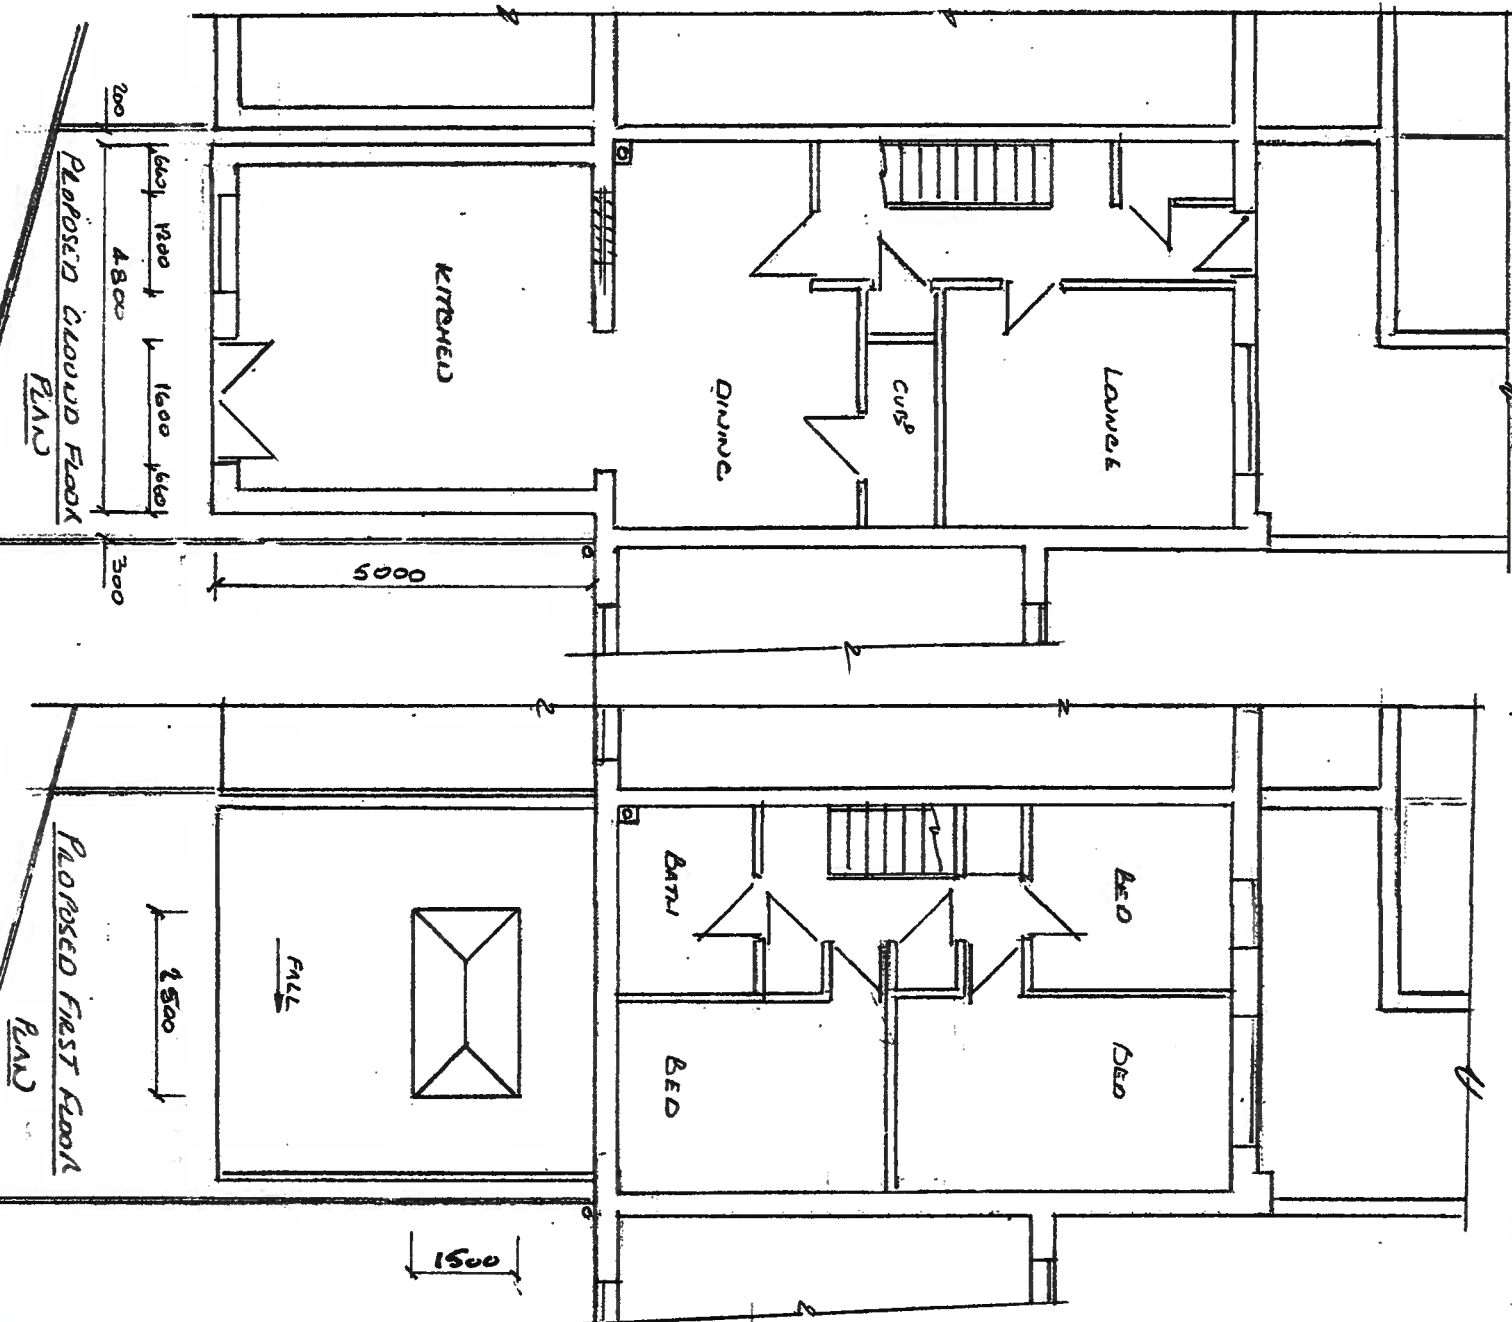

PROPOSED GROUND FLOOR PLAN

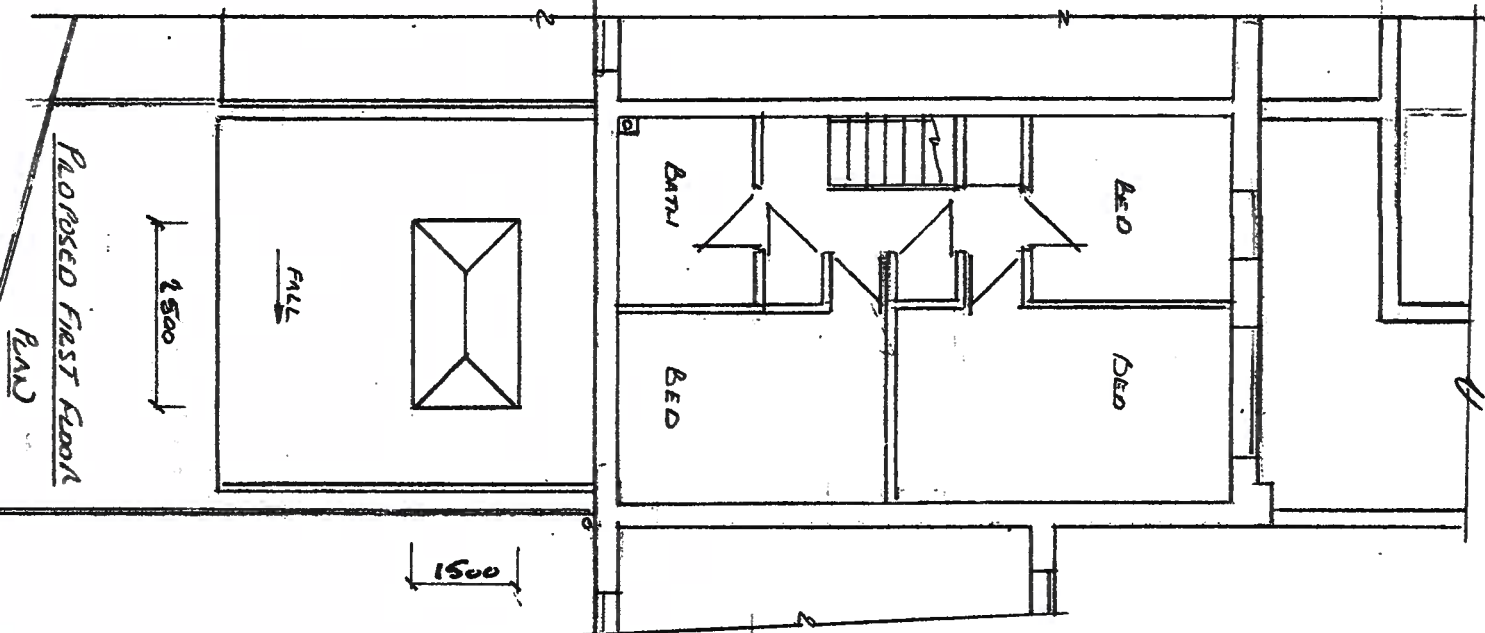

PROPOSED FIRST FLOOR PLAN

AREA BEAR CARPENT 411.5 m²
 AREA FIRST FLOOR 26.75 m²
 TOTAL AREA 68.25 m²
 AREA BEAR EXTENSION 24.0 m²
 ∴ LESS THAN 50%

Thompson Designs
 Tel 0161 705 1458 Mob 07884 318634
 Sheet 2 Rear Extension
 Proposed Plans and Elevations
 25 Ditton Mead Close
 Rochdale OL12 9SH
 Scale 1:100 @ A3 Date May 2023