



Revisions:

Revision	Date	Revision Notes	Drawn	Inspected
01	16.12.24	First Issue	EM	PR
02	06.03.25	Title Updated	RL	PR


LEGEND:

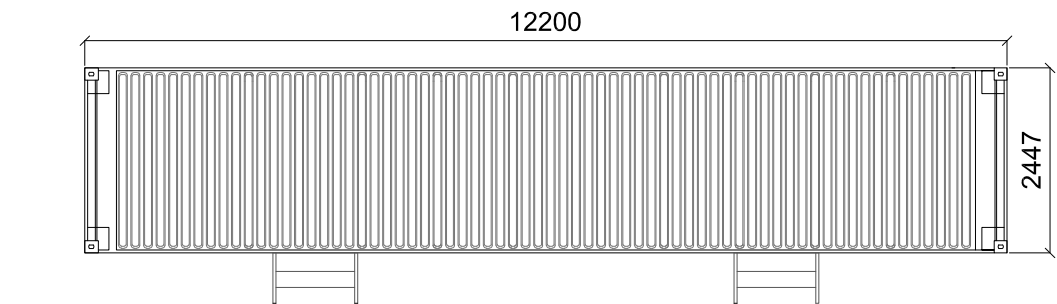


PLAN

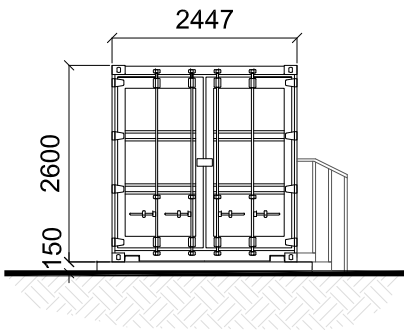


SIDE ELEVATION

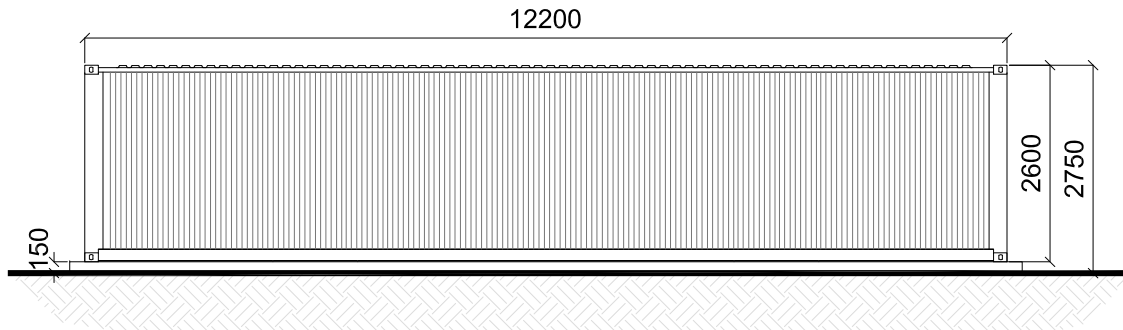


REAR ELEVATION

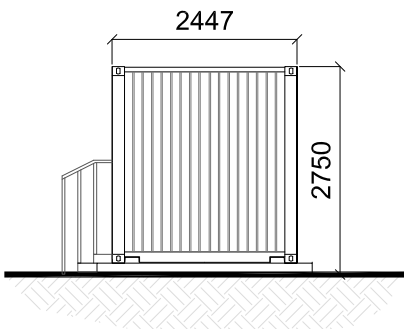

SIDE ELEVATION

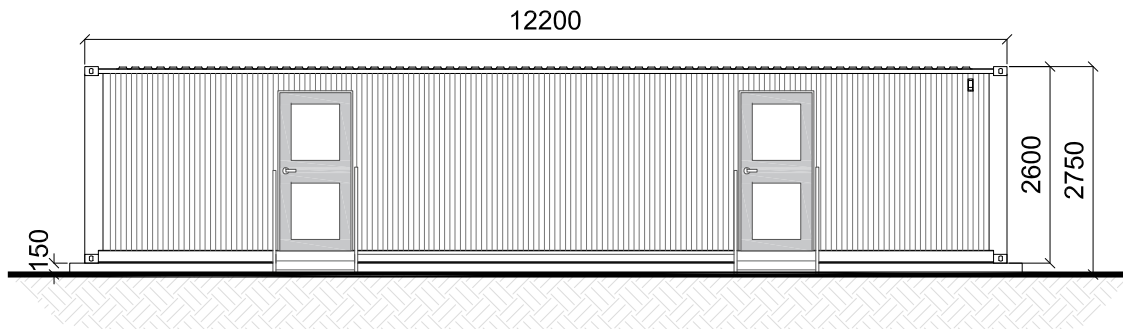

FRONT ELEVATION

 

Status:

PLANNING

Project:

Rossendale BESS
Rochdale Road, Turn
Village

Client:



Drawn by:



Drawing Title:

Standard Drawing:
Customer Switchgear

Drawn: EM	Checked: PR	First Issued: 16.12.2024
Project Code: CUB001-	Drawing Number: SD-06	
Sheet Size: A3	Scale: 1:100	Revision: 02