




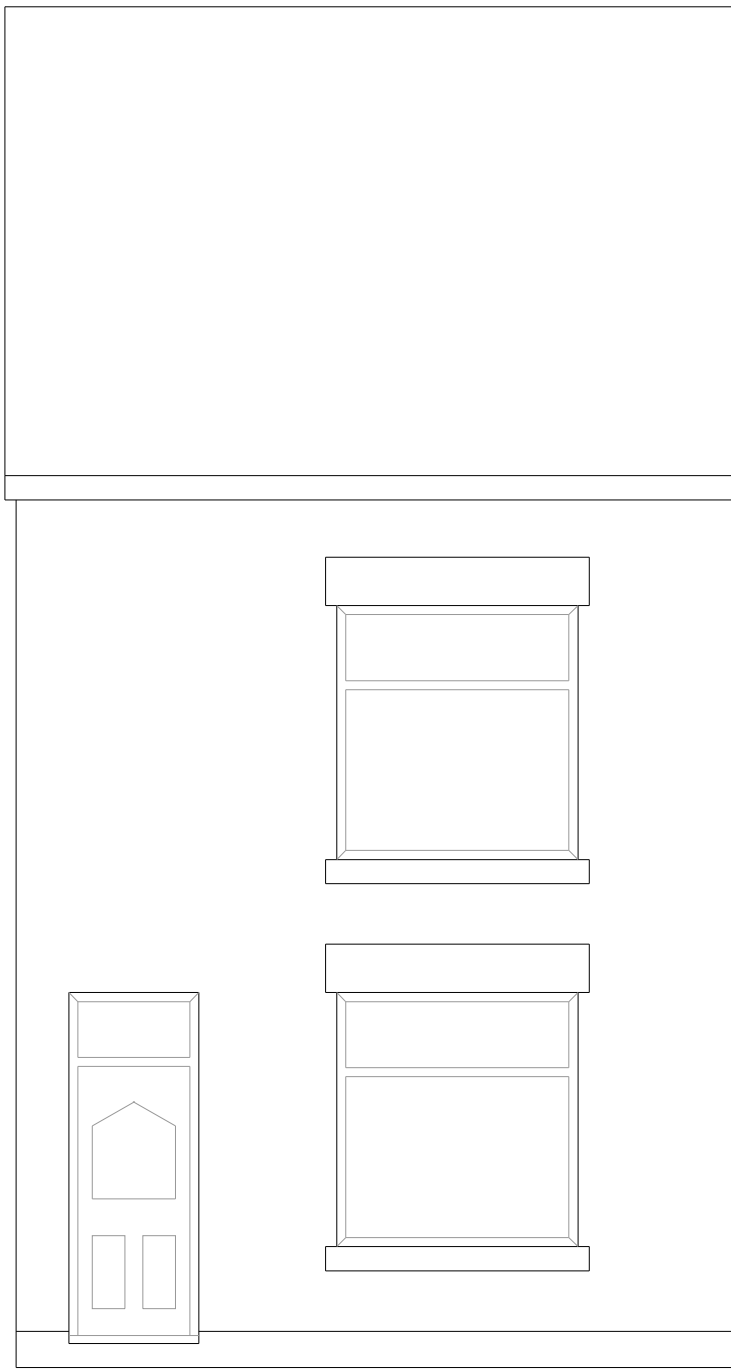


EXISTING FRONT ELEVATION

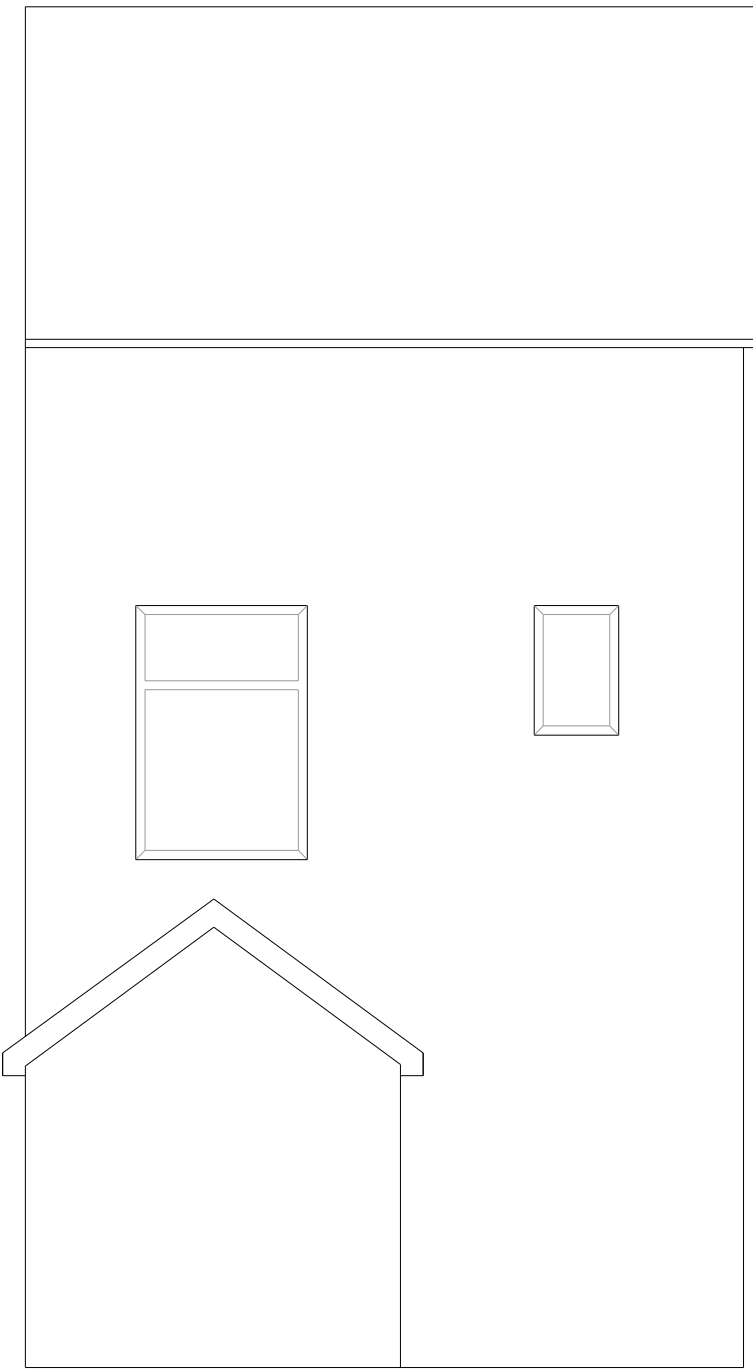


EXISTING REAR ELEVATION

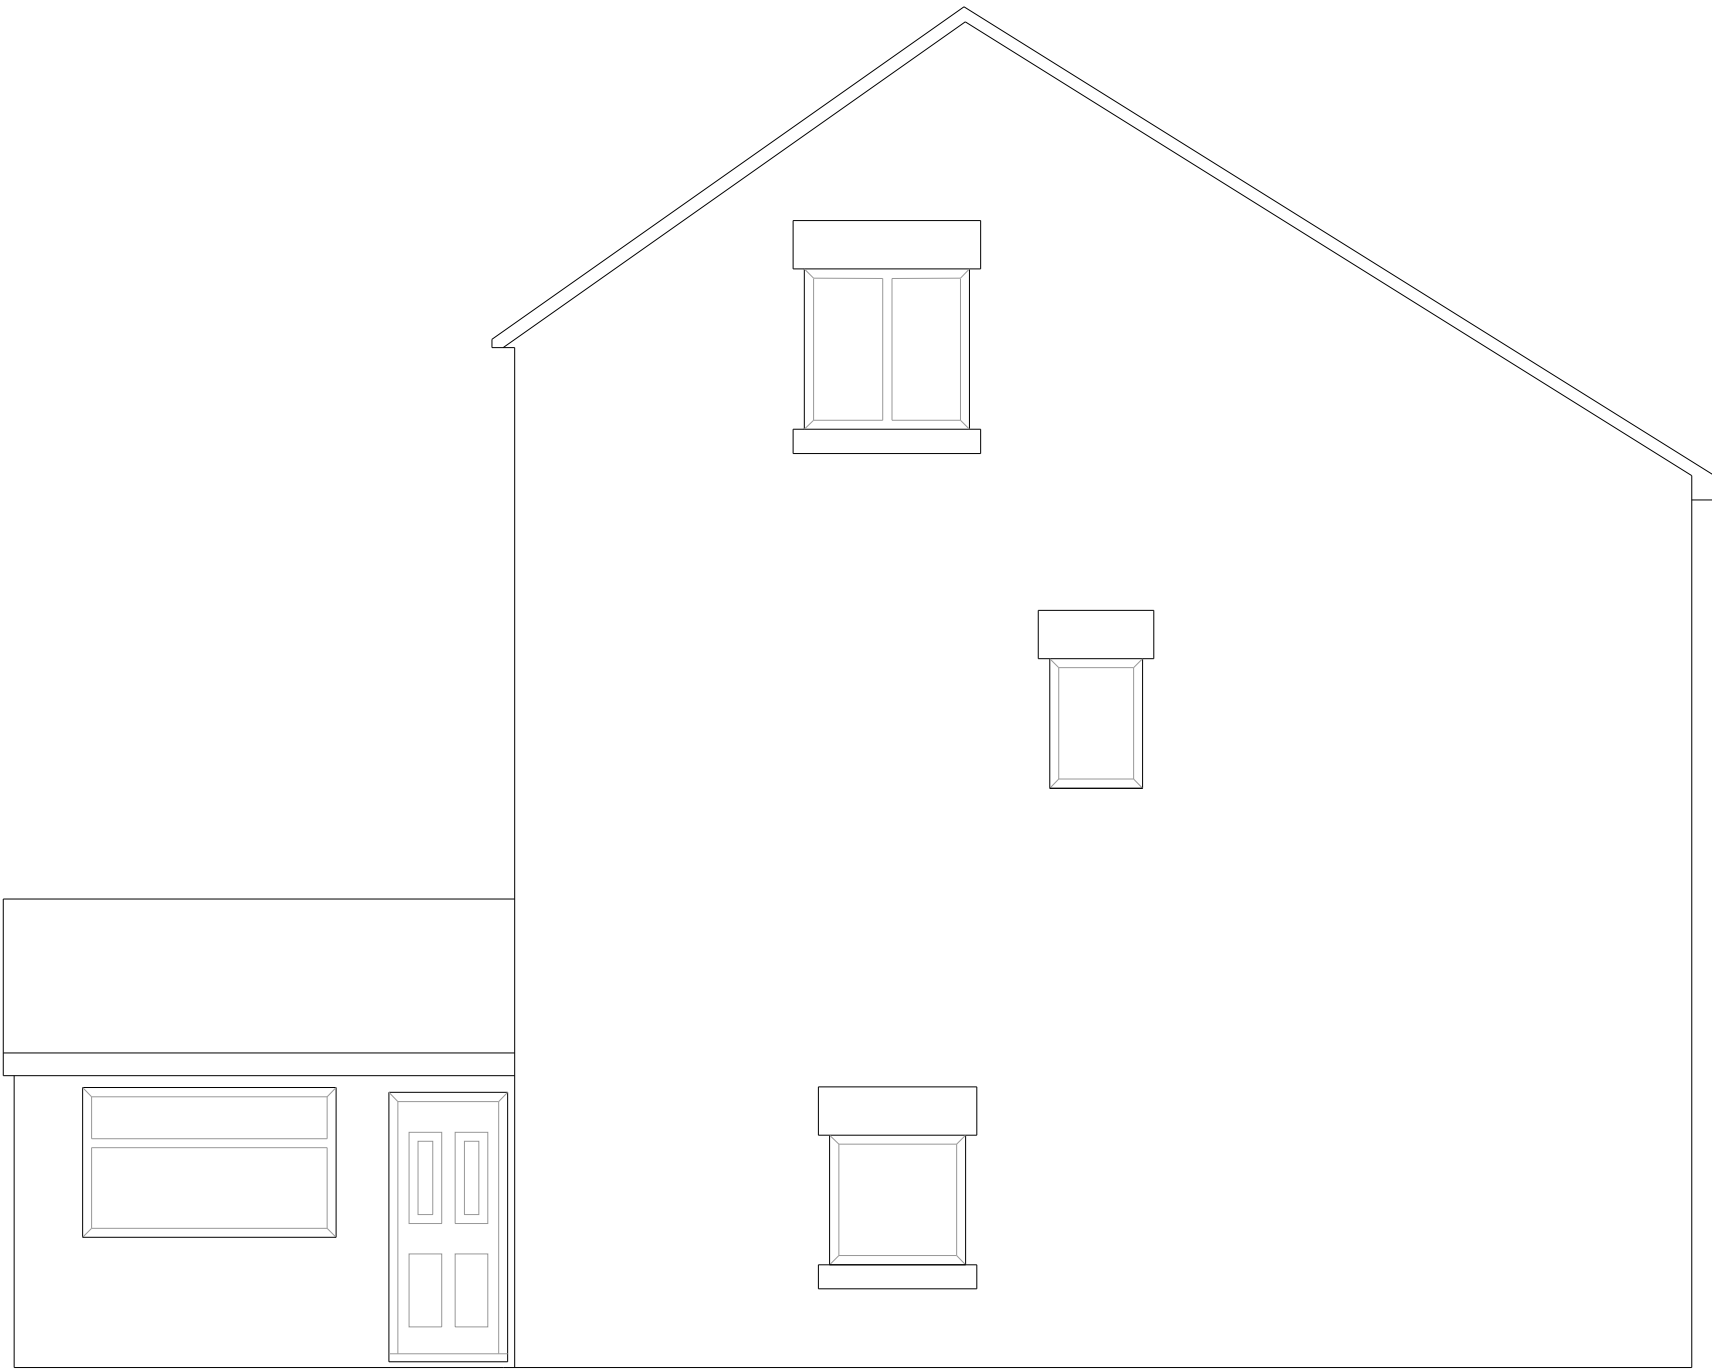


EXISTING SIDE ELEVATION

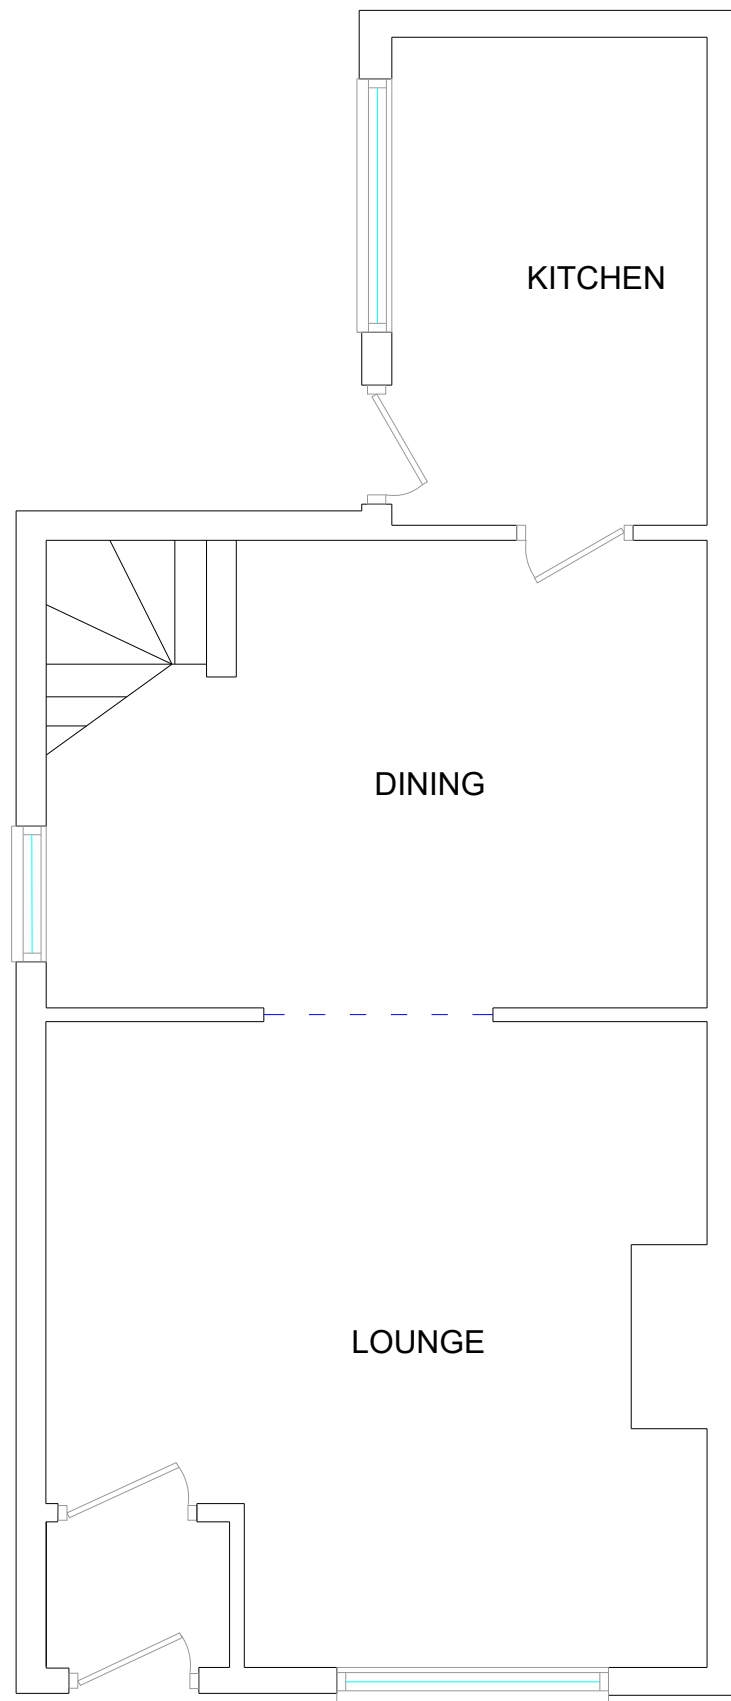

EXISTING GROUND FLOOR

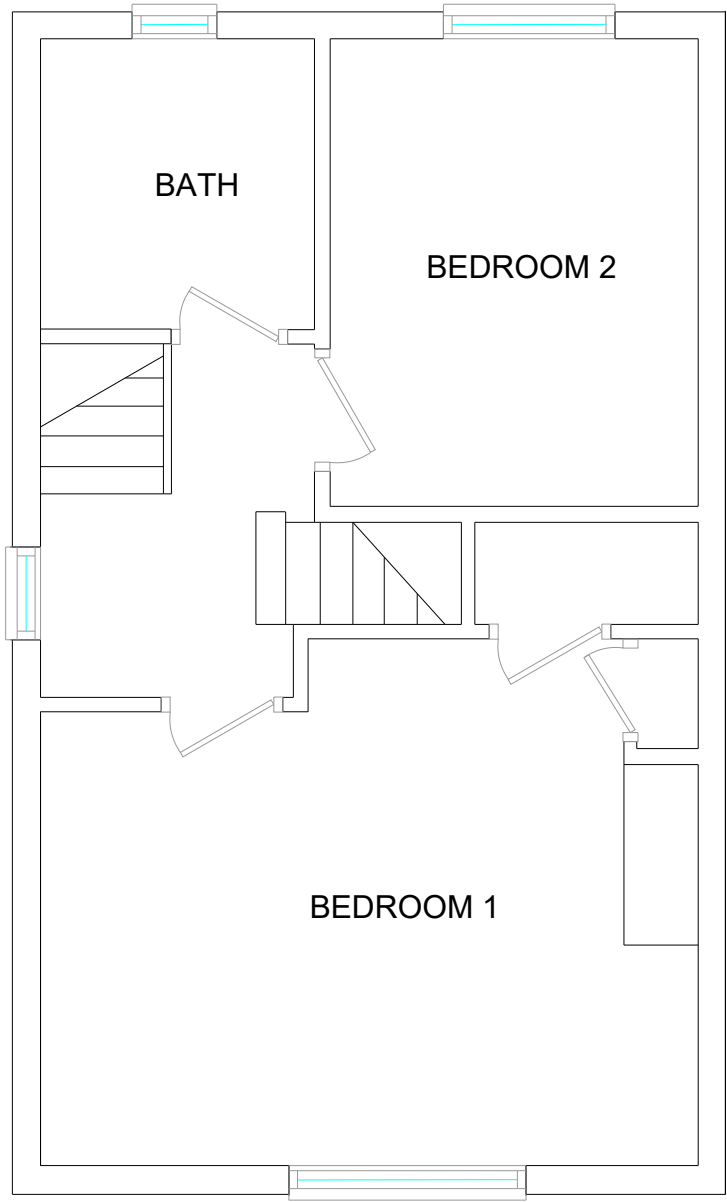

EXISTING FIRST FLOOR

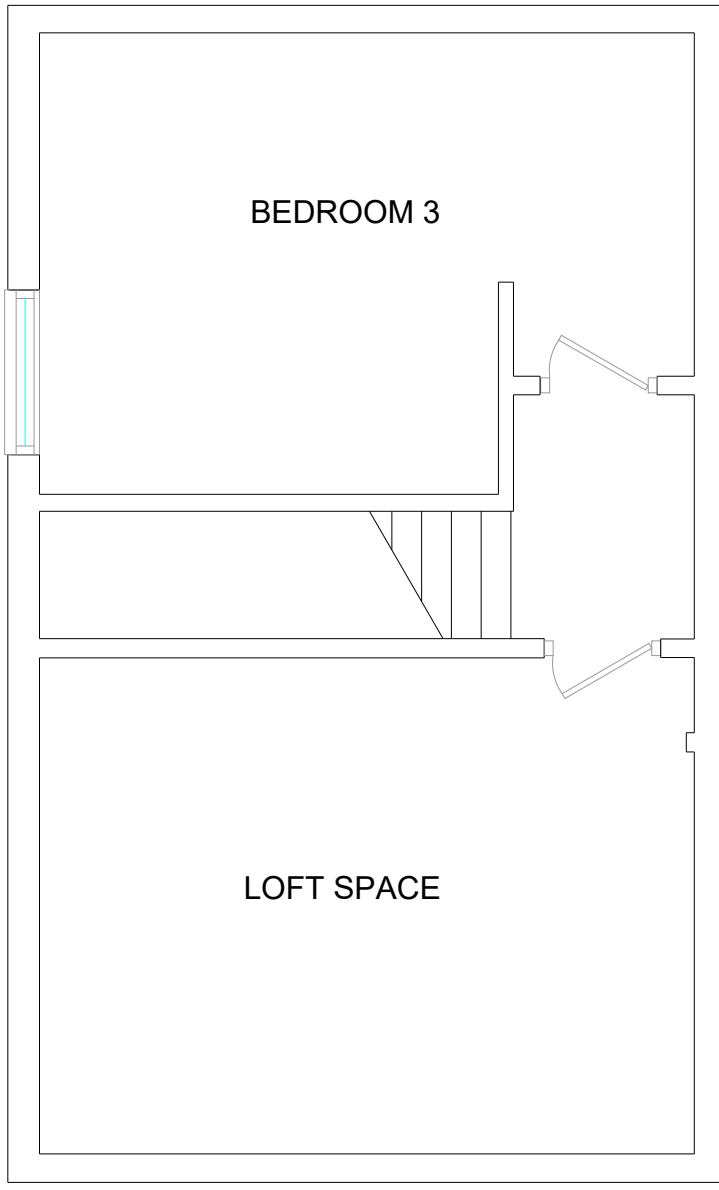

EXISTING SECOND FLOOR

Amendments	
 JB DESIGNS Rebecca Beech 36 Brown Street Radcliffe 07748282112 rjbcaad@gmail.com	
Client: Rachael Derrig	
Address: 10 Ash Street, Castleton, Rochdale	
Scale: 1:50@A1	
Drawing: Existing Plans and Elevations	Date: Nov 2022