



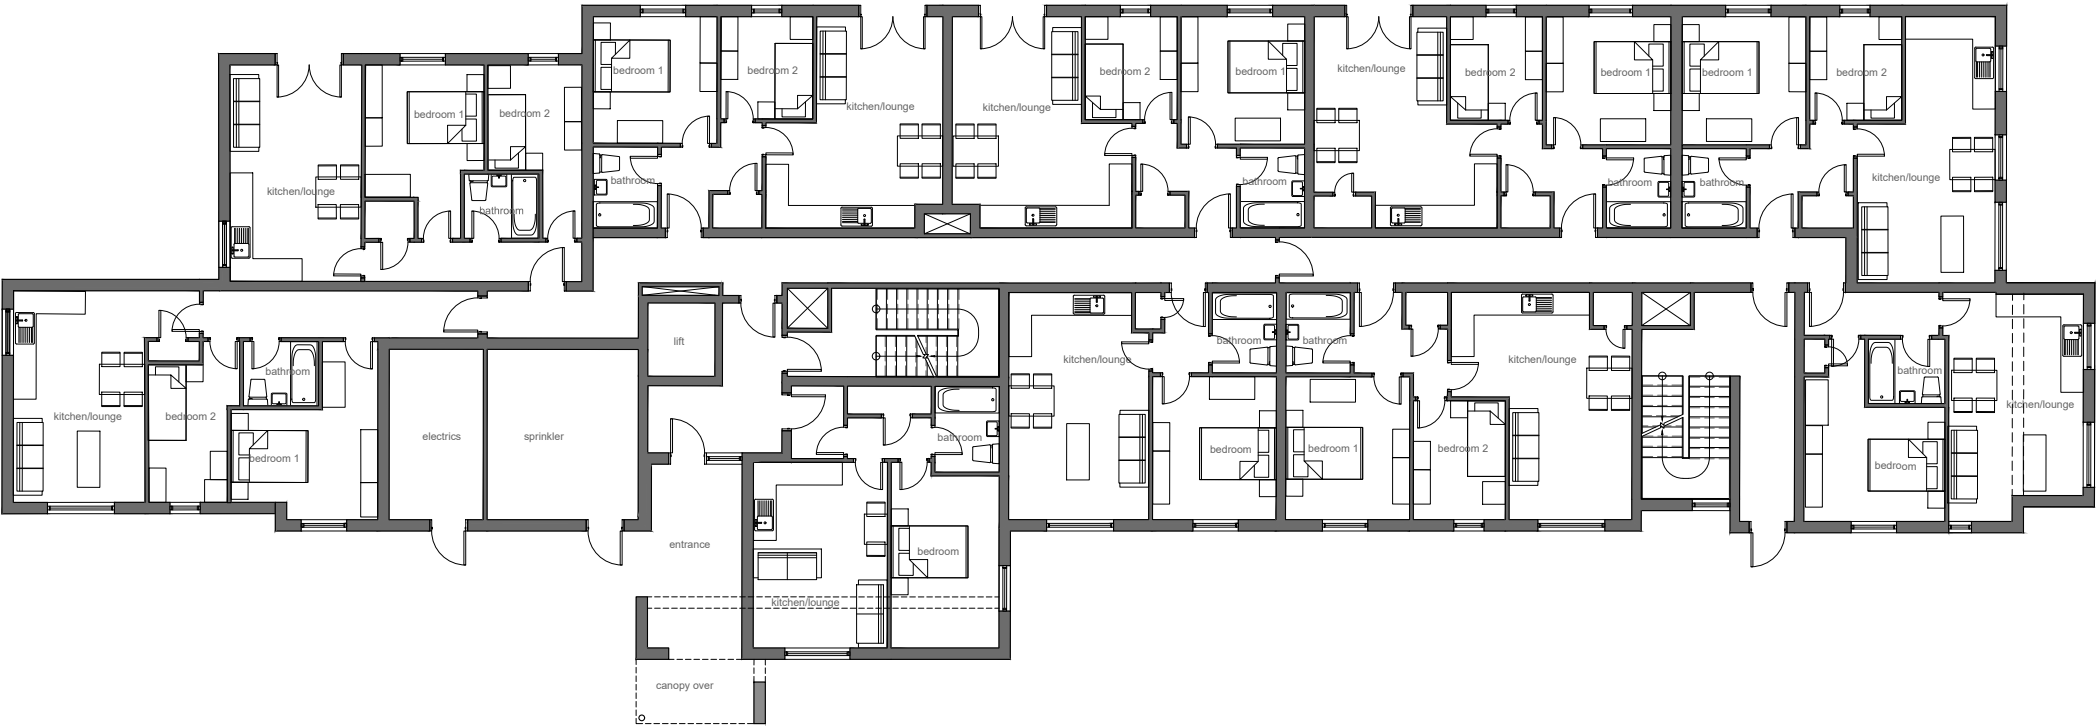

ground floor plan

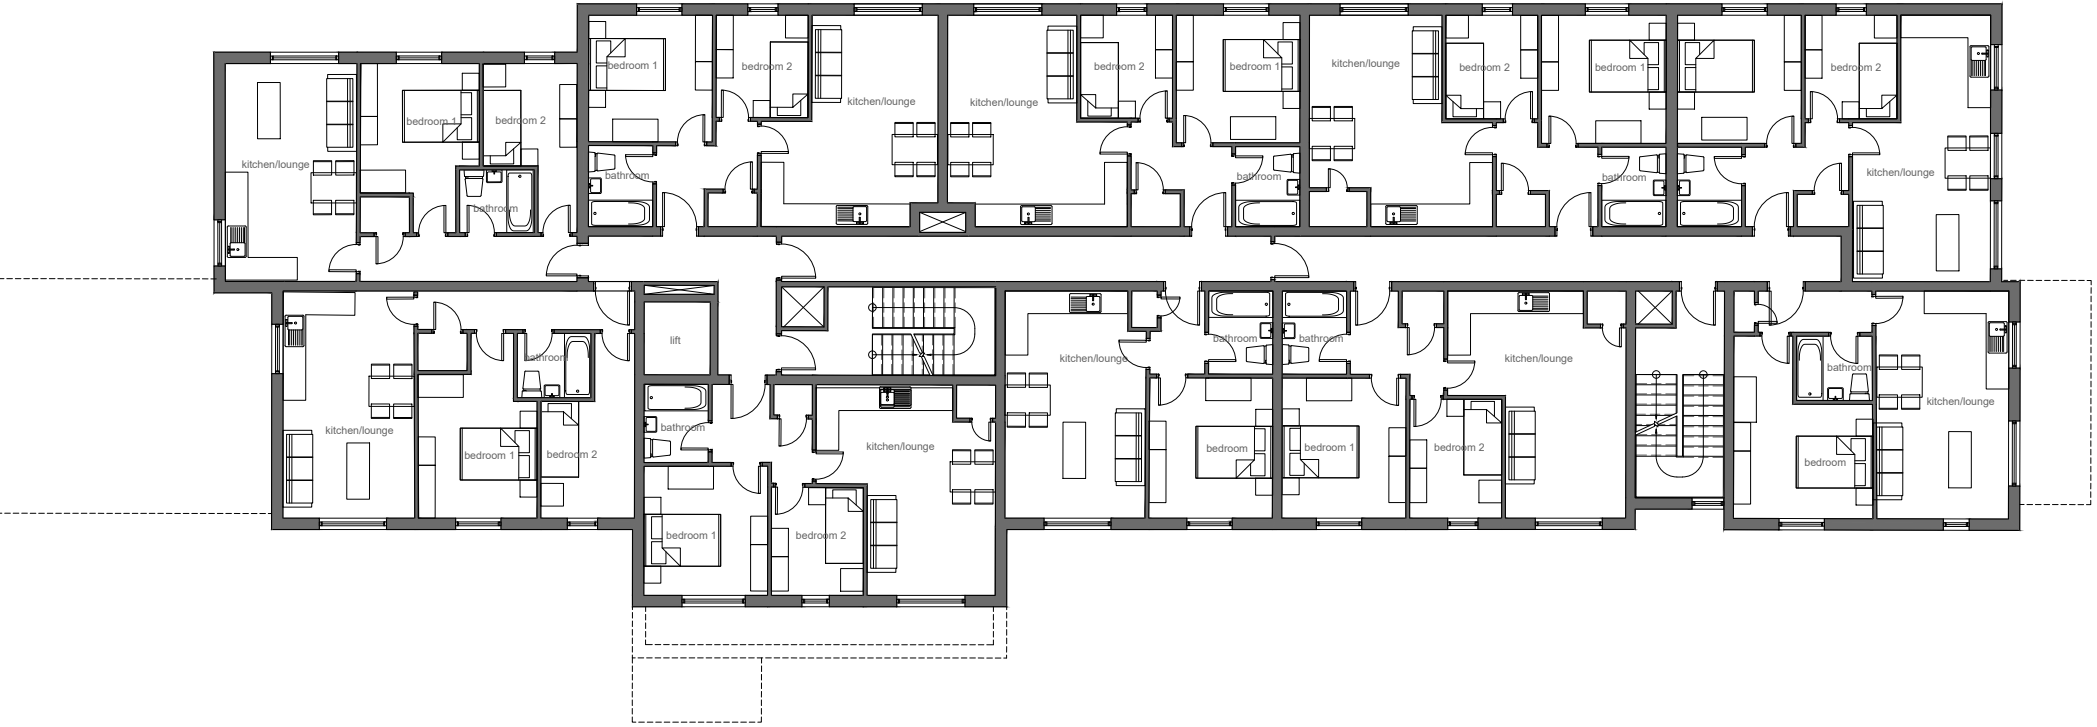

first floor plan

Accommodation schedule
(indicative)

Type

A-2b/3p	51.80m2	19No
B-2b/3p	51.80m2	4No
C-2b/3p	58.0m2	1No
D-1b/2p	42.50m2	4No
E-2b/3p	51.80m2	4No
F-1b/2p	42.50m2	1No
G-1b/2p	42.50m2	1No
H-1b/2p	42.50m2	3No
J-2b/3p	51.80m2	3No

Total 40No units

Casey Group
Residential Development
Brown Street
Littleborough

Ground and First Floor Plans
as Proposed

work to figured dimensions

© CJ Partnership owns the copyright of this design / drawing which must not be reproduced in whole or in part without the written permission of CJ Partnership

contract no
3601

drawn by
PDC

drawing no
04

date
April 2021

revision
E

scale @ A3
1:200

planning

Revisions:
A. Layouts amended to suit new plant room location, return units to kitchens added, and windows deleted.PDC.September 2021
B. Service risers and smoke vents added.PDC.September 2021
C. Internal corridor width reduced to 1200mm wide, and entrance area reduced.October 2021
D. Window layout and sizes amended, lobby added to 1-bed apartments.PDC.October 2021
E. Windows deleted to end elevation at 1st floor.PDC.October 2021

Blue Pit Mill Queensway
Castleton Rochdale OL11 2PG

+44 (0)1706 631347

info@cjpartnership.com

www.cjpartnership.com

