



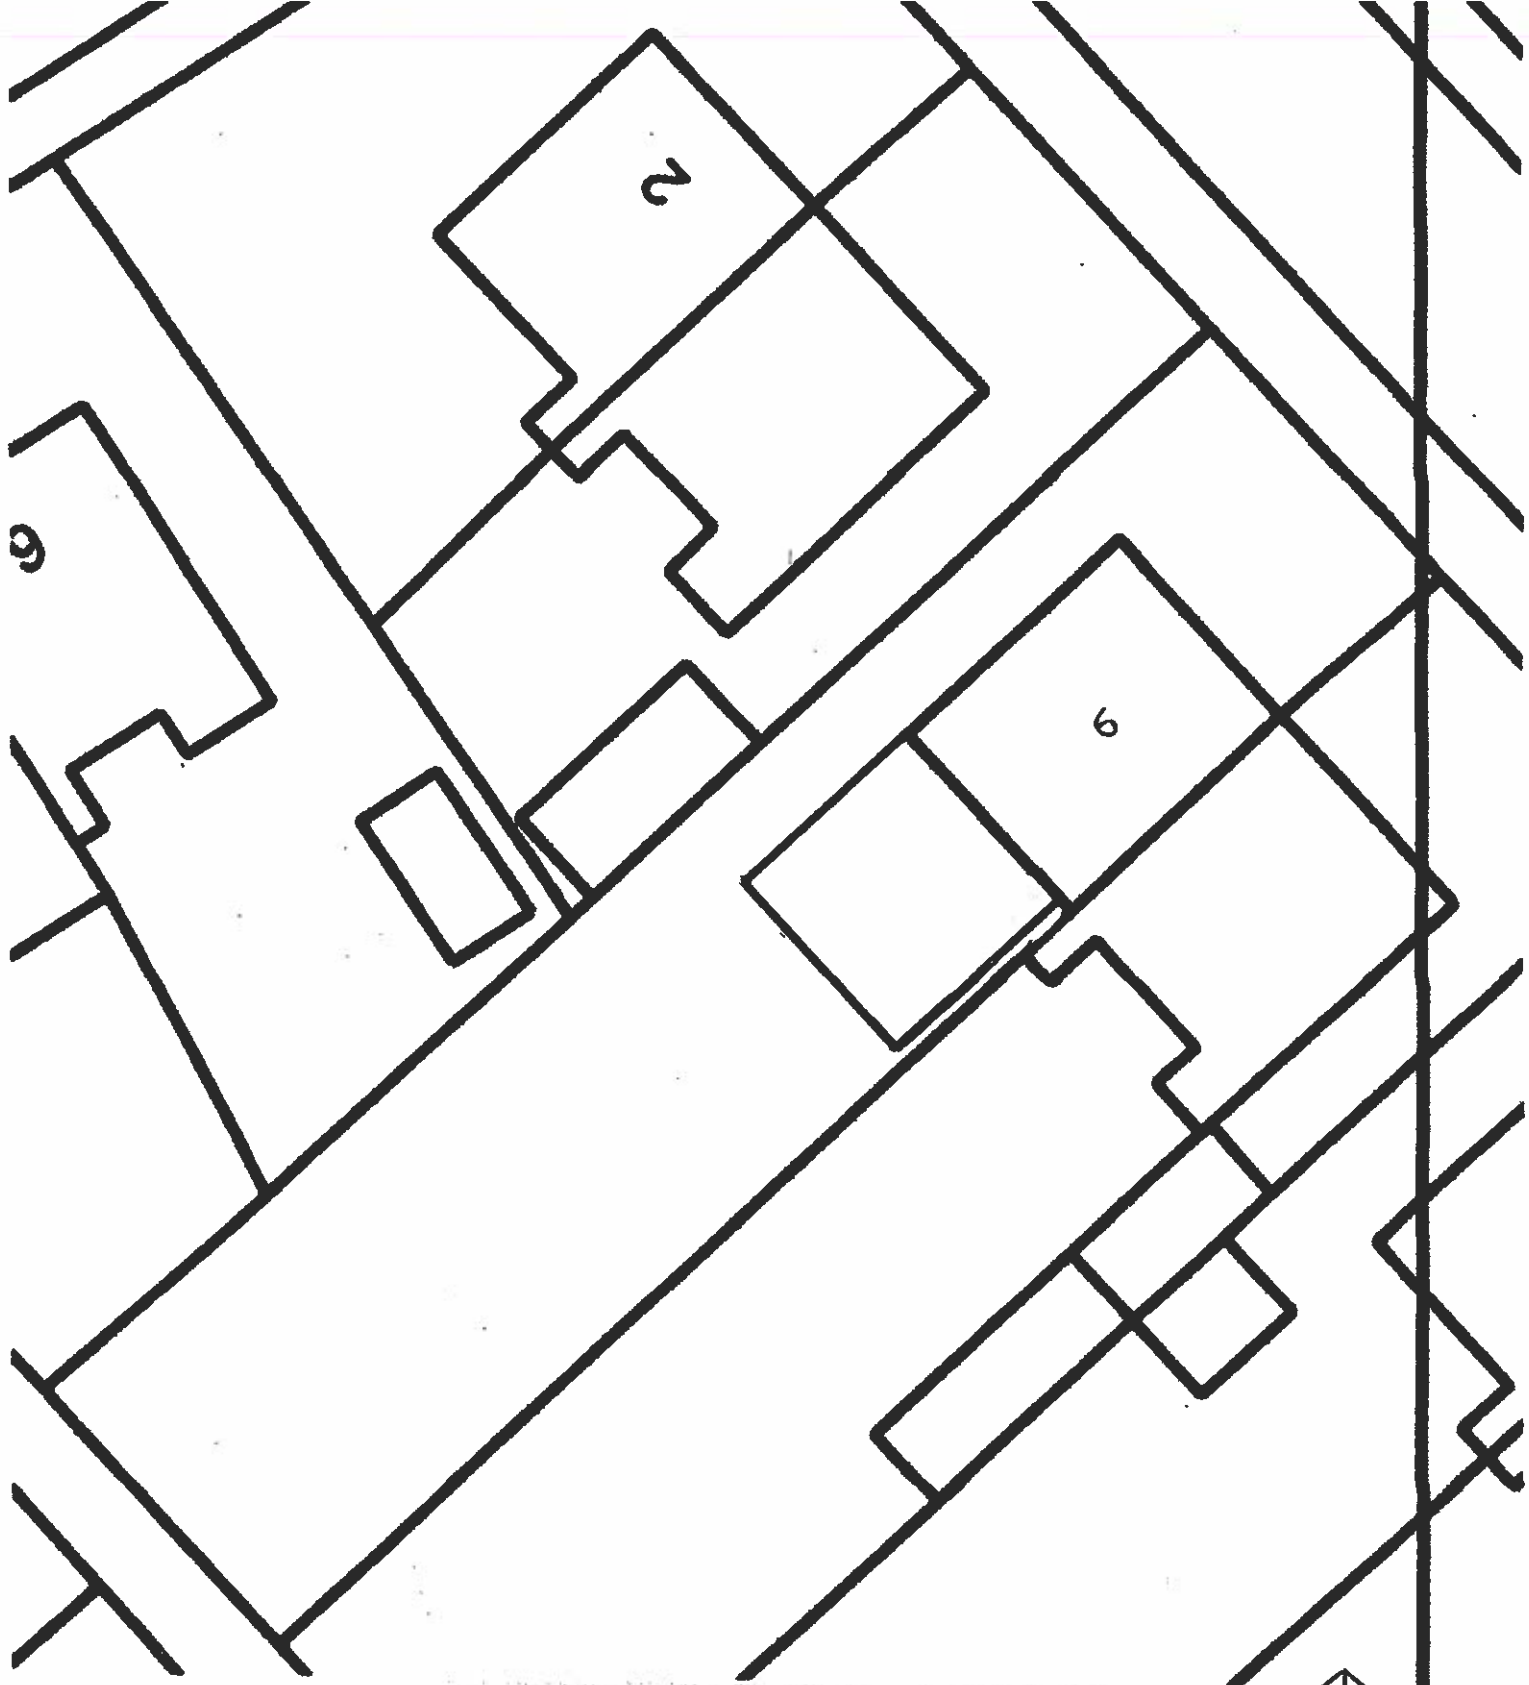

PROPOSED SITE PLAN SCALE 1:200



Rochdale BC
- 9 MAY 2023
Planning and Development
Service

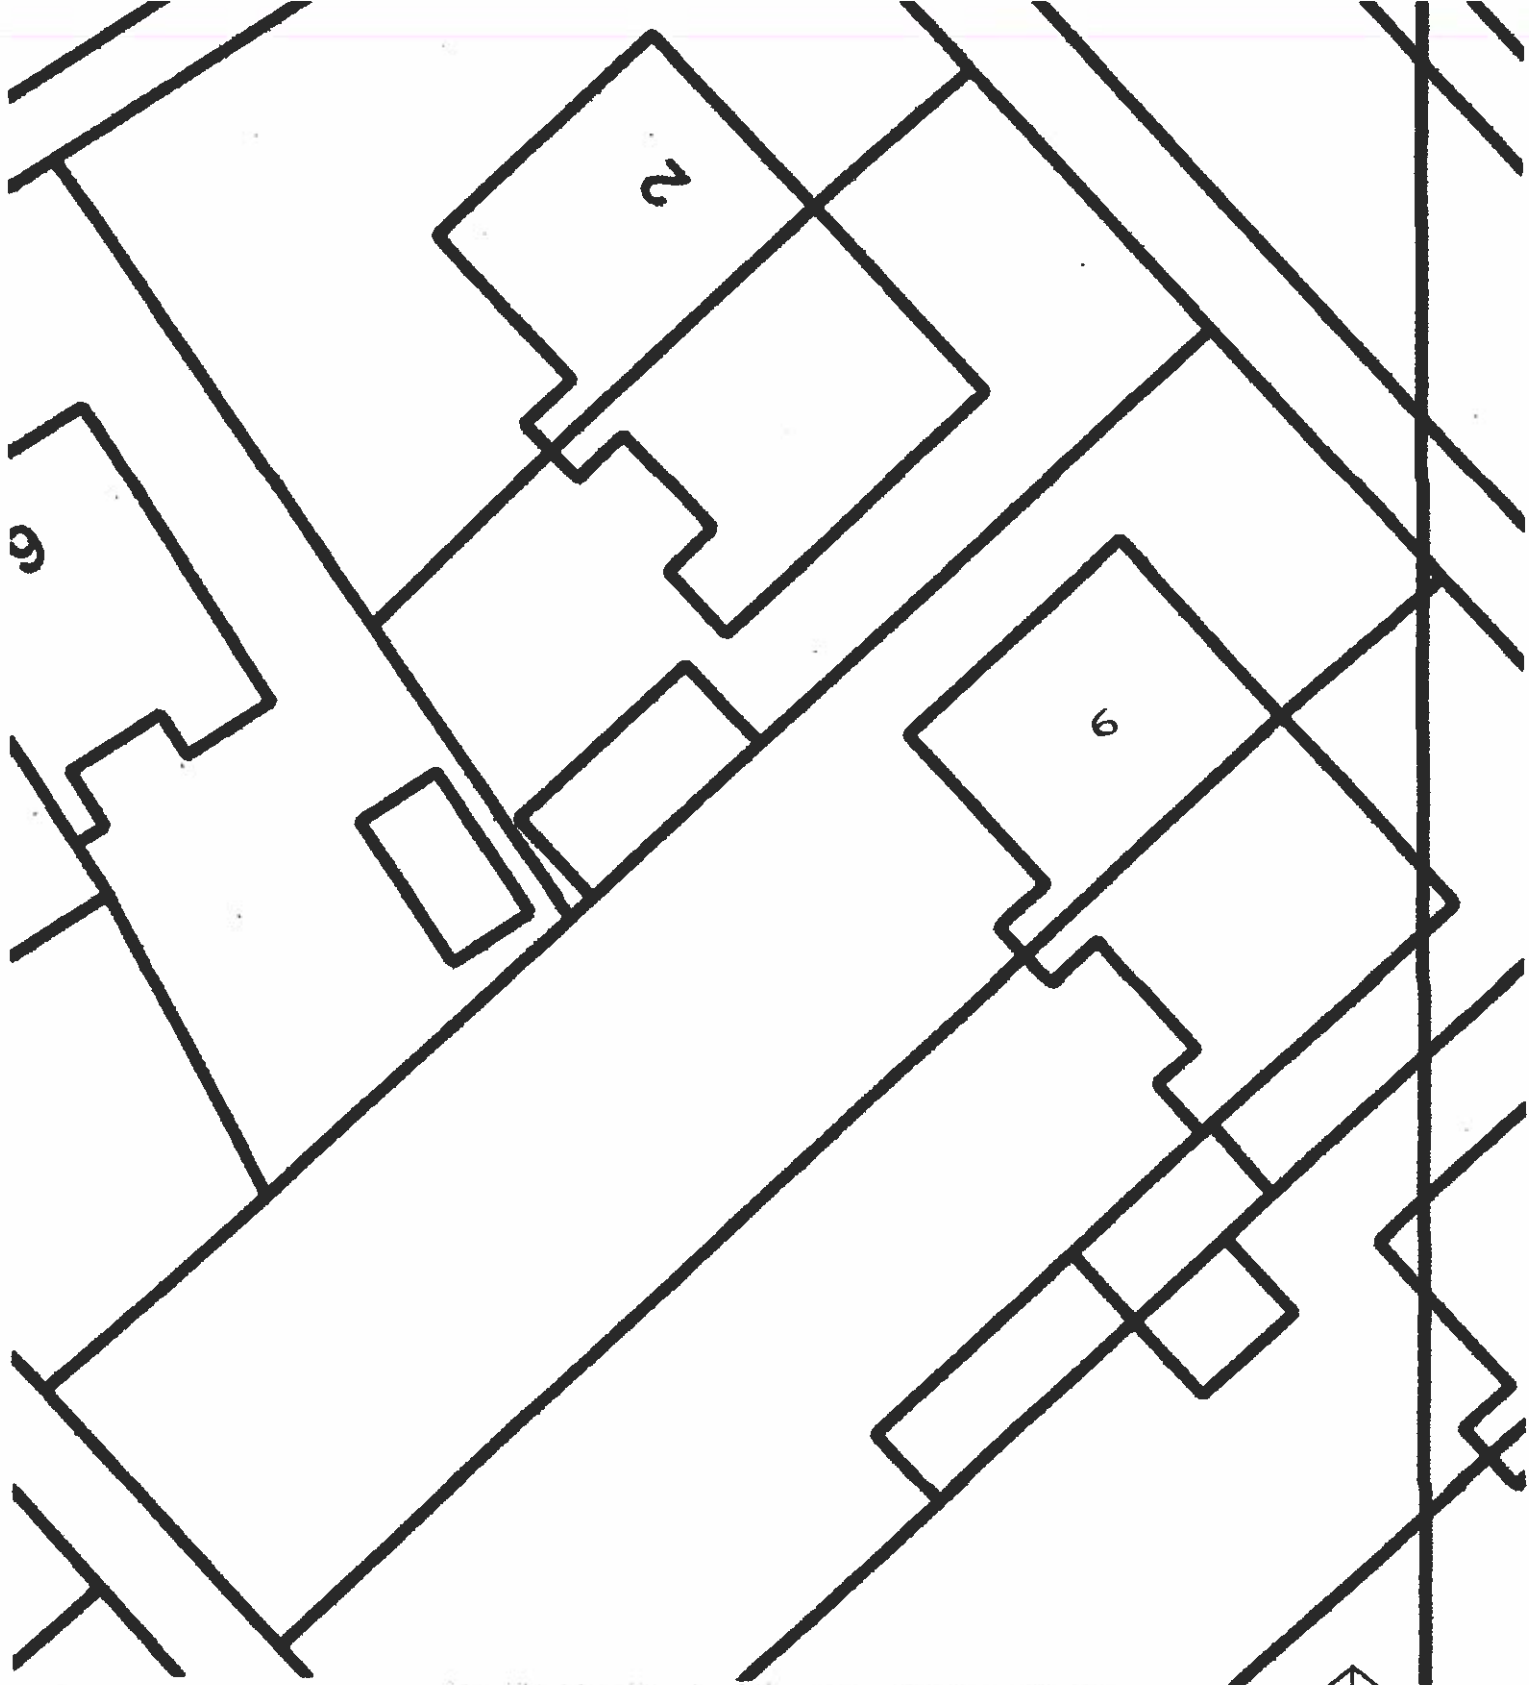

EXISTING SITE PLAN SCALE 1/200

Rochdale BC
-9 MAY 2023
Planning and Development
Service