




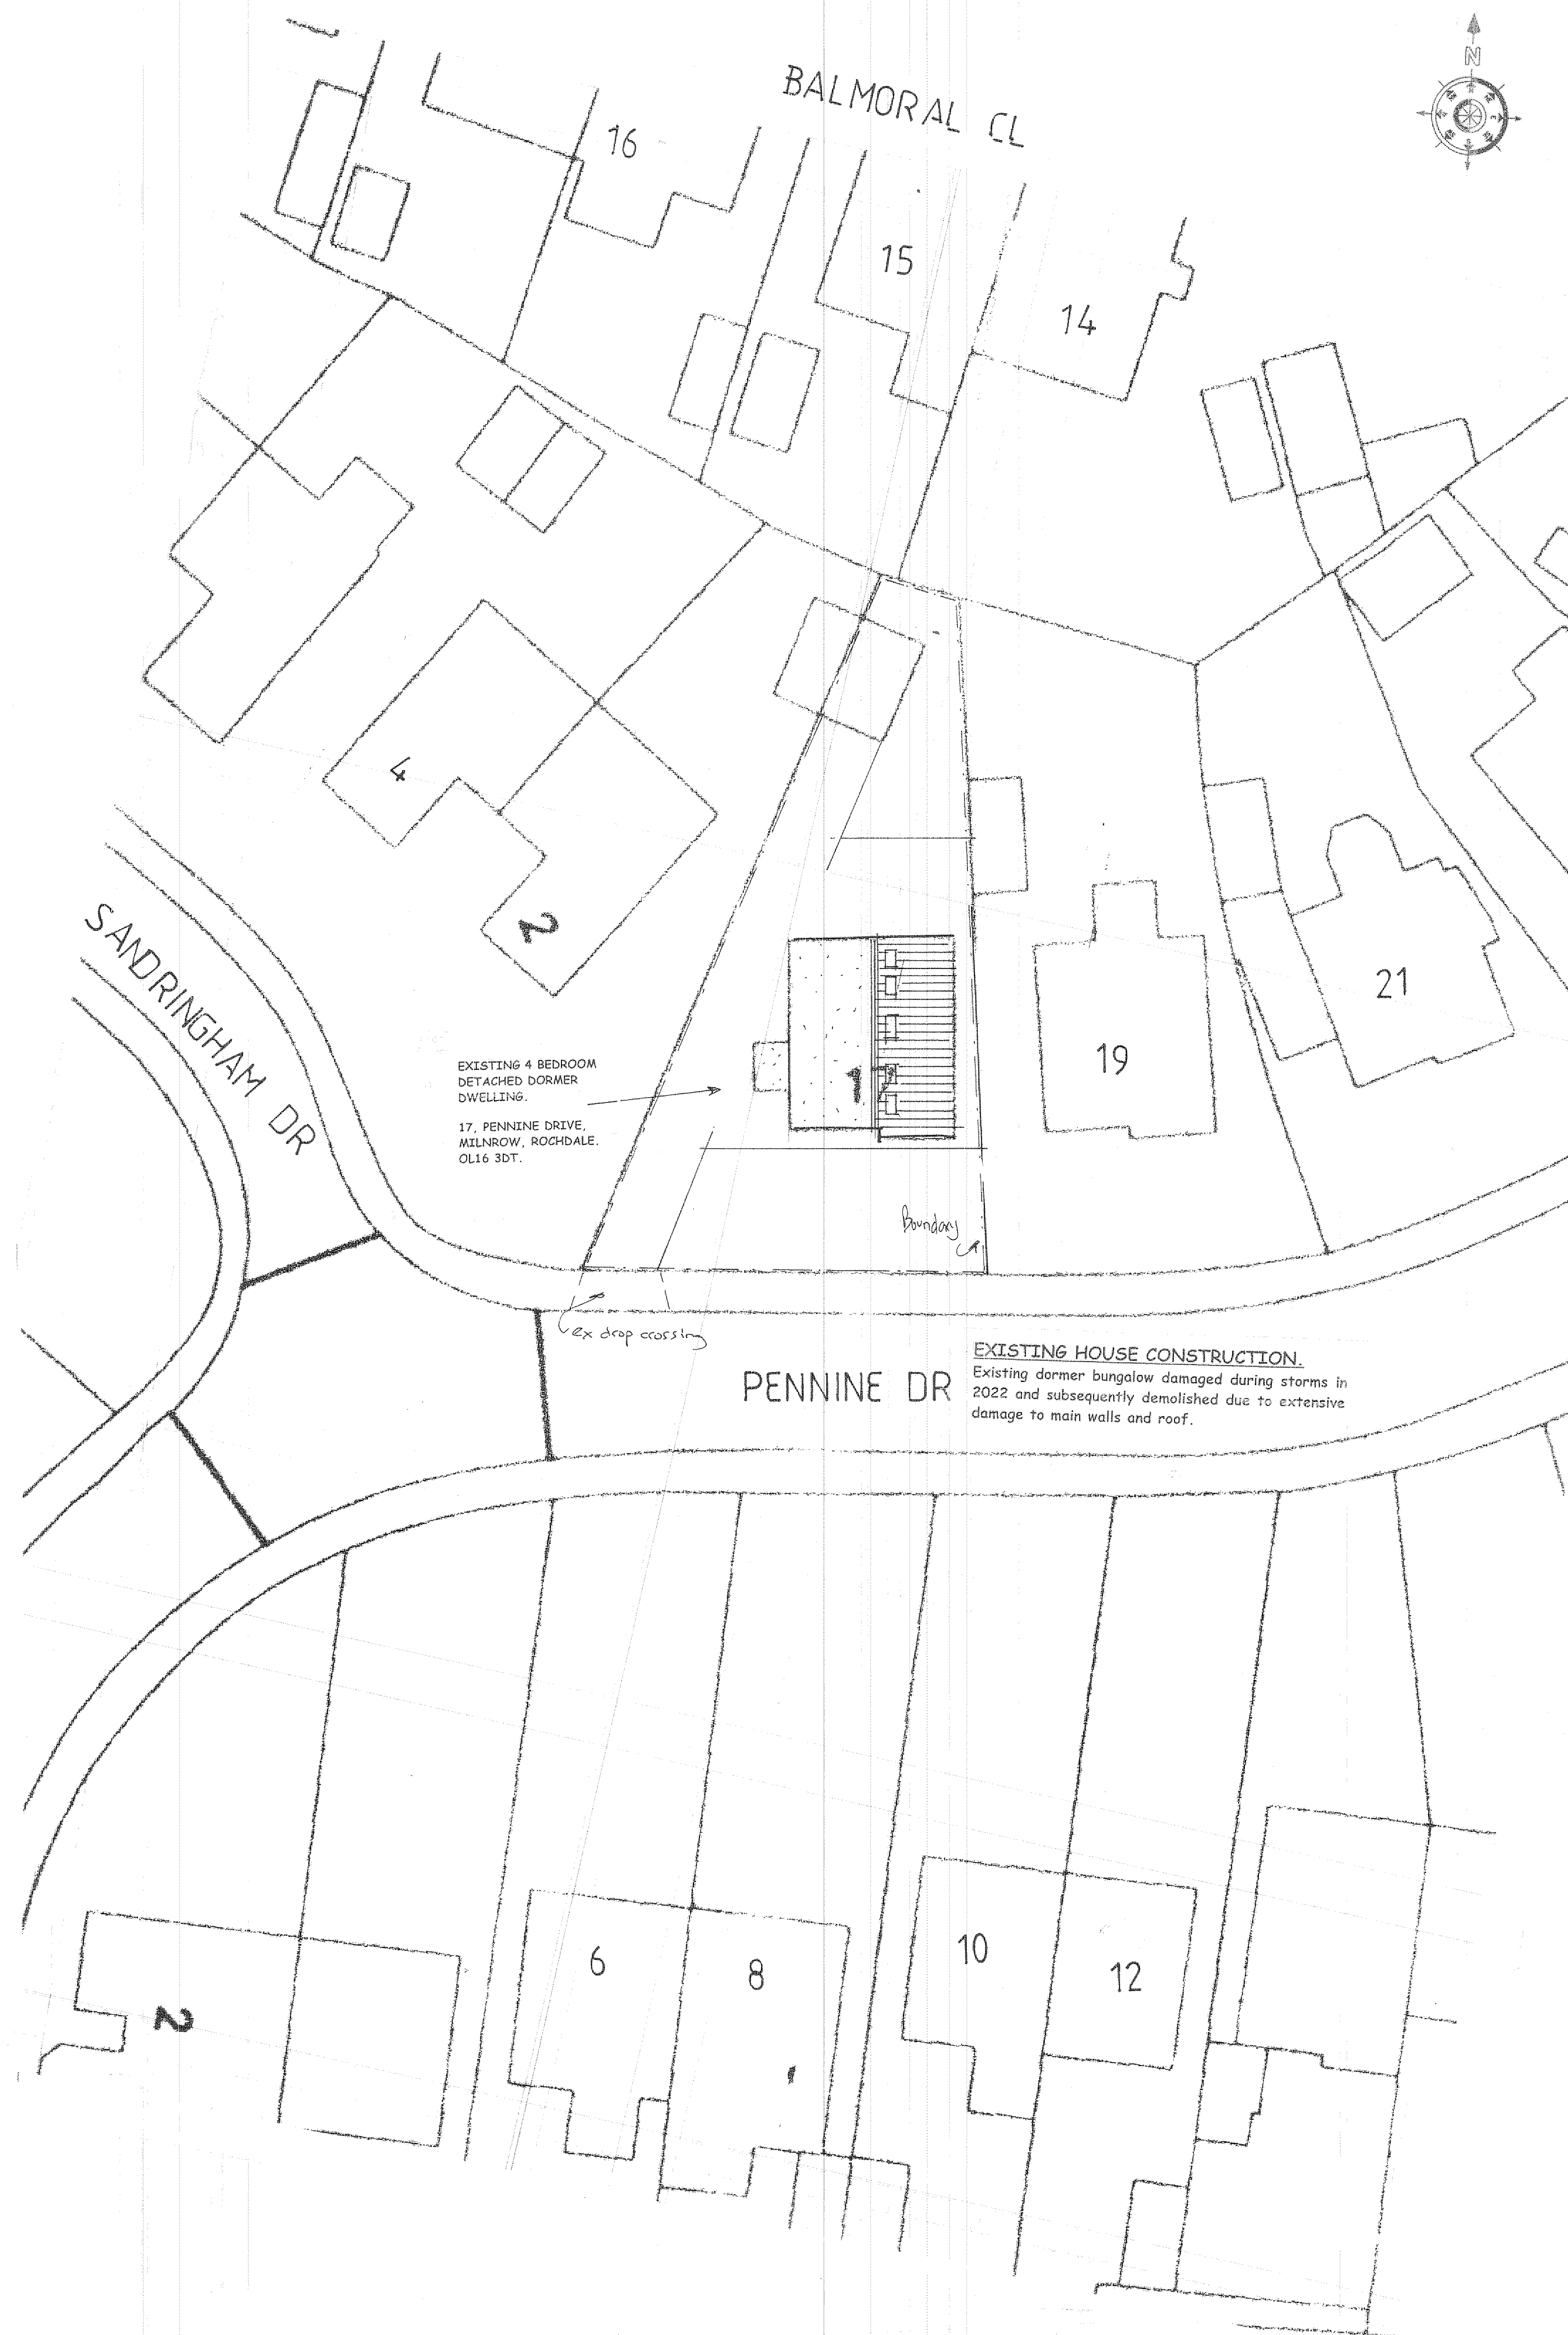

EXISTING SITE AND ROOF PLAN SCALE 1:200

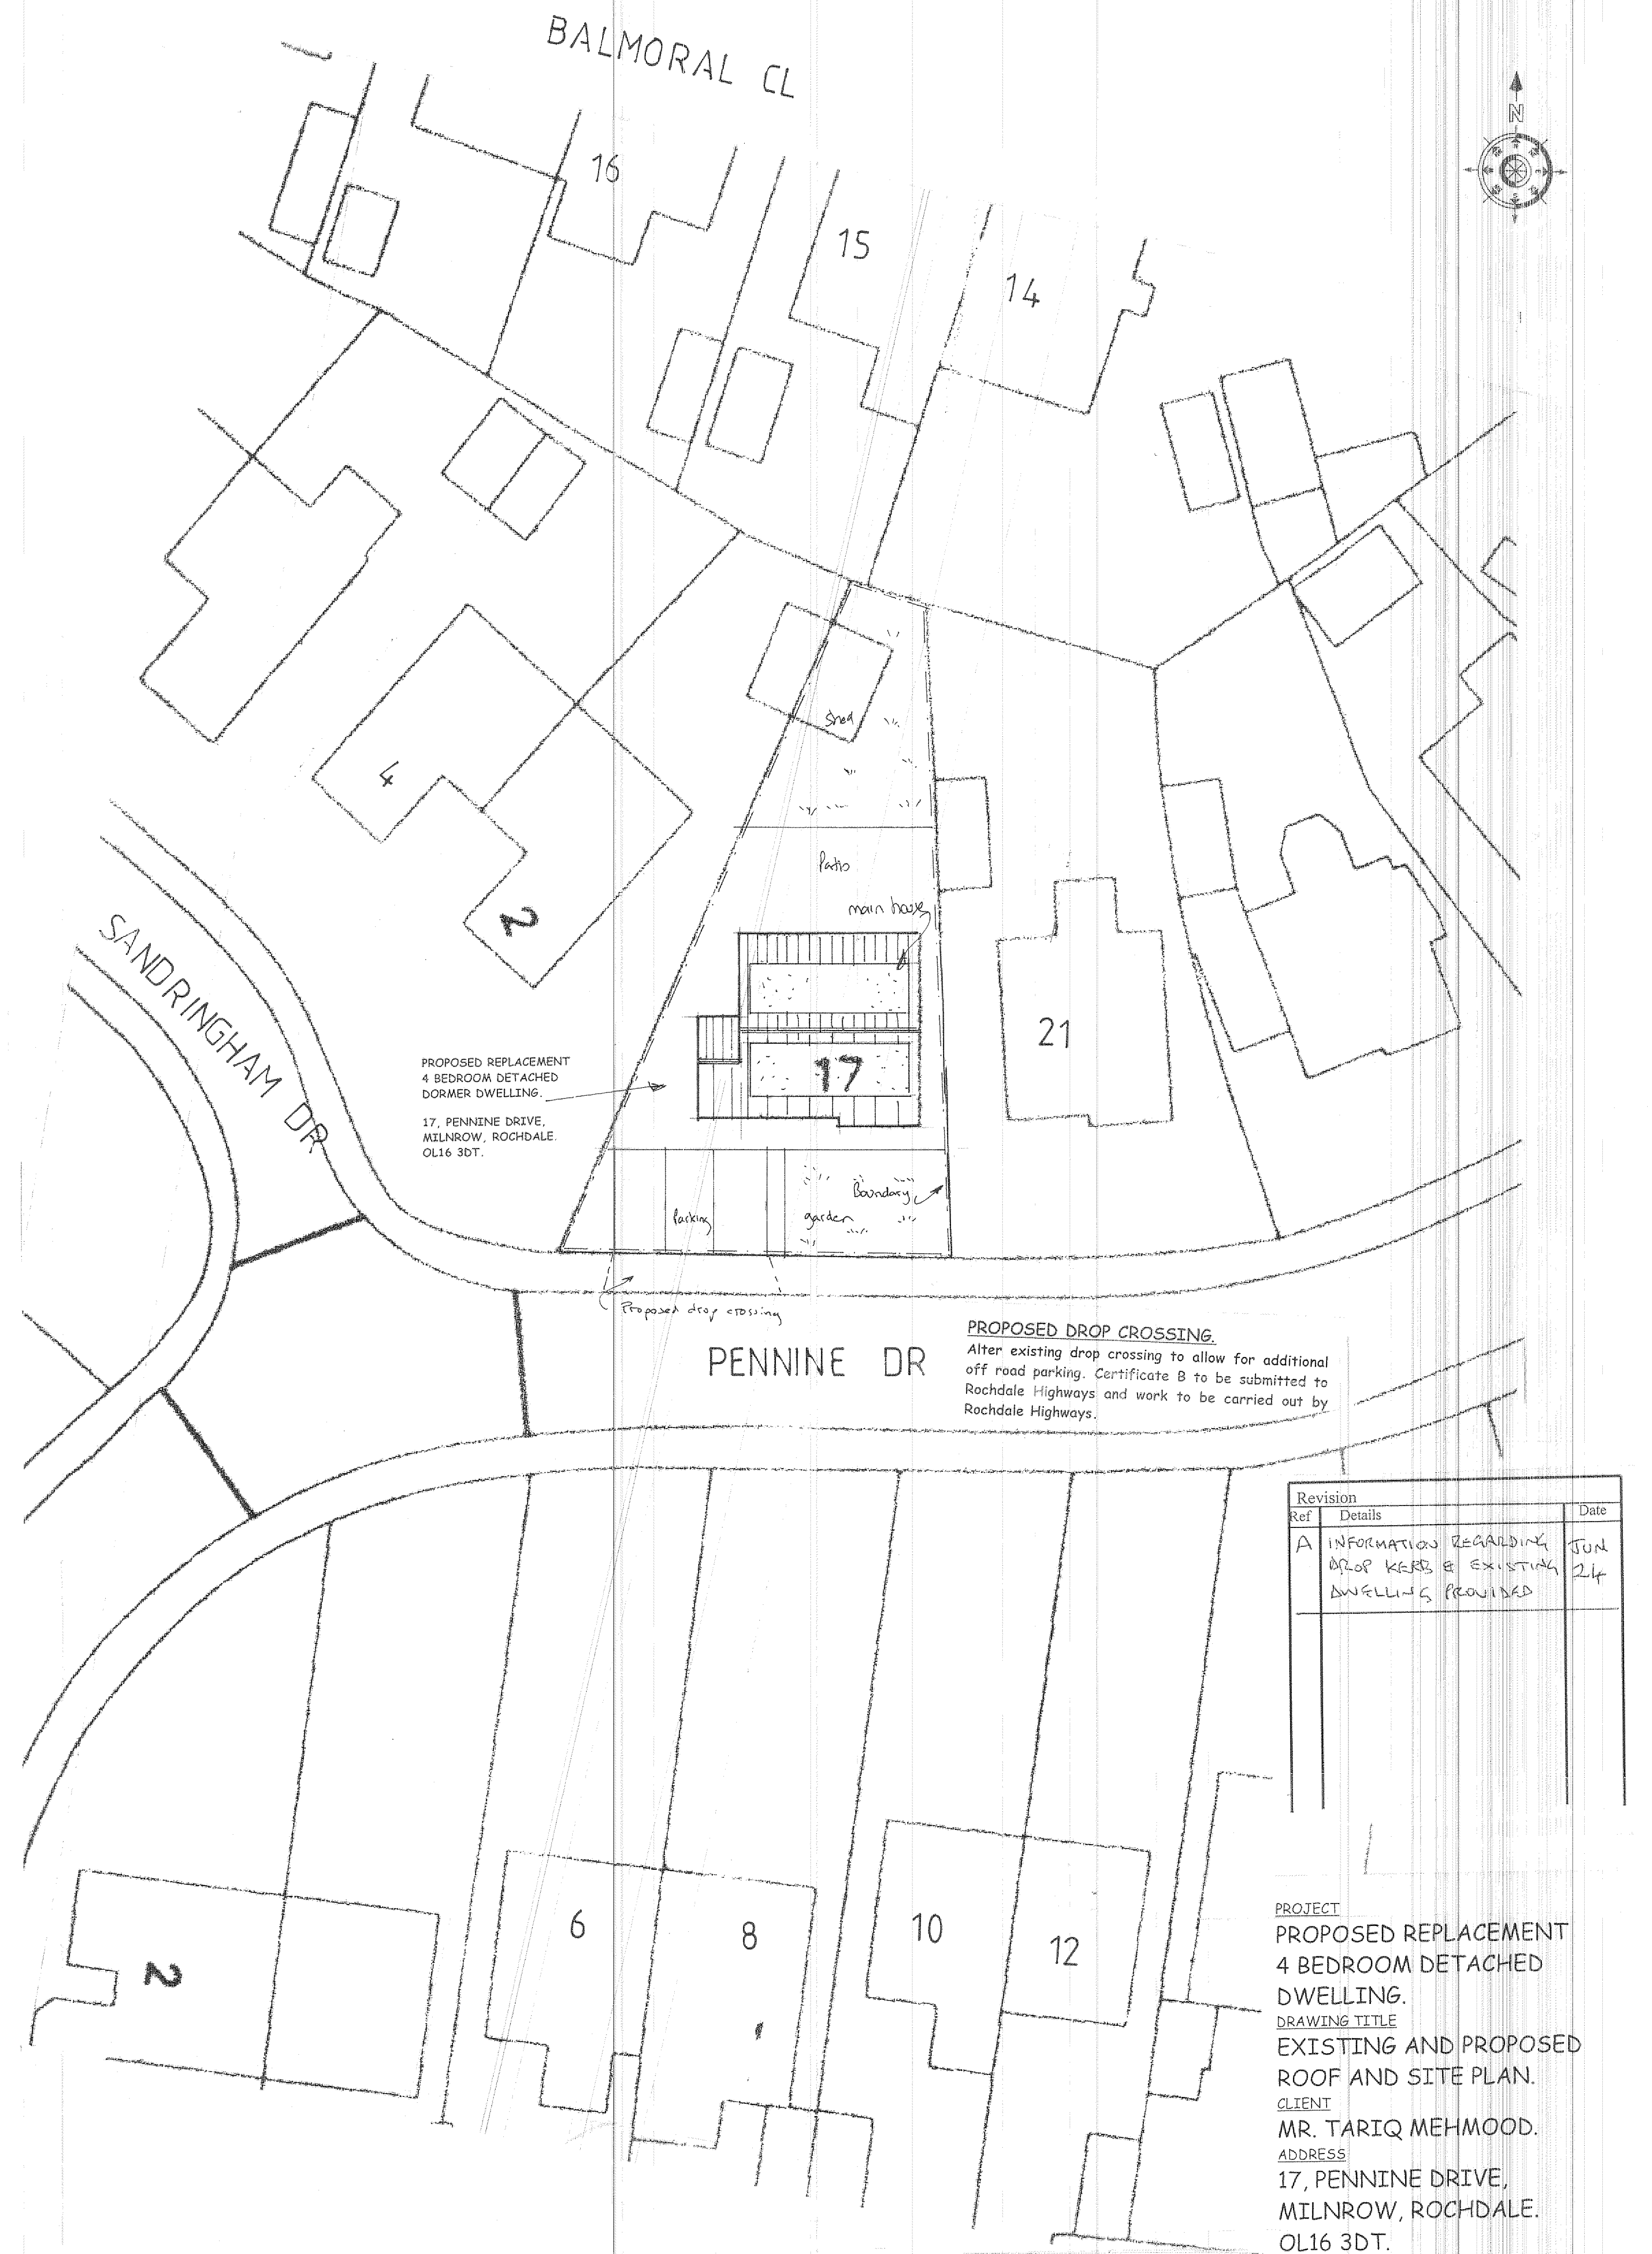

PROPOSED SITE AND ROOF PLAN SCALE 1:200

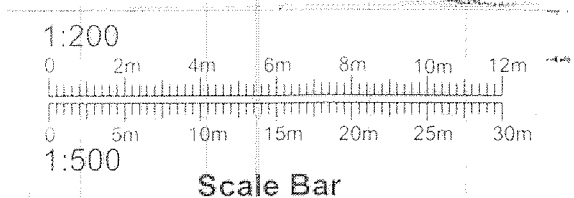

Revision		
Ref	Details	Date
A	INFORMATION REGARDING DROP KERB & EXISTING DWELLINGS PROVIDED	JUN 24

PROJECT
PROPOSED REPLACEMENT
4 BEDROOM DETACHED
DWELLING.
DRAWING TITLE
EXISTING AND PROPOSED
ROOF AND SITE PLAN.
CLIENT
MR. TARIQ MEHMOOD.
ADDRESS
17, PENNINE DRIVE,
MILNROW, ROCHDALE.
OL16 3DT.
SCALE
SCALE 1:200@A1
DRAWING No
CL 05245897/3.

DATE
MAY 2024.