





1 Location Plan
1 : 1250

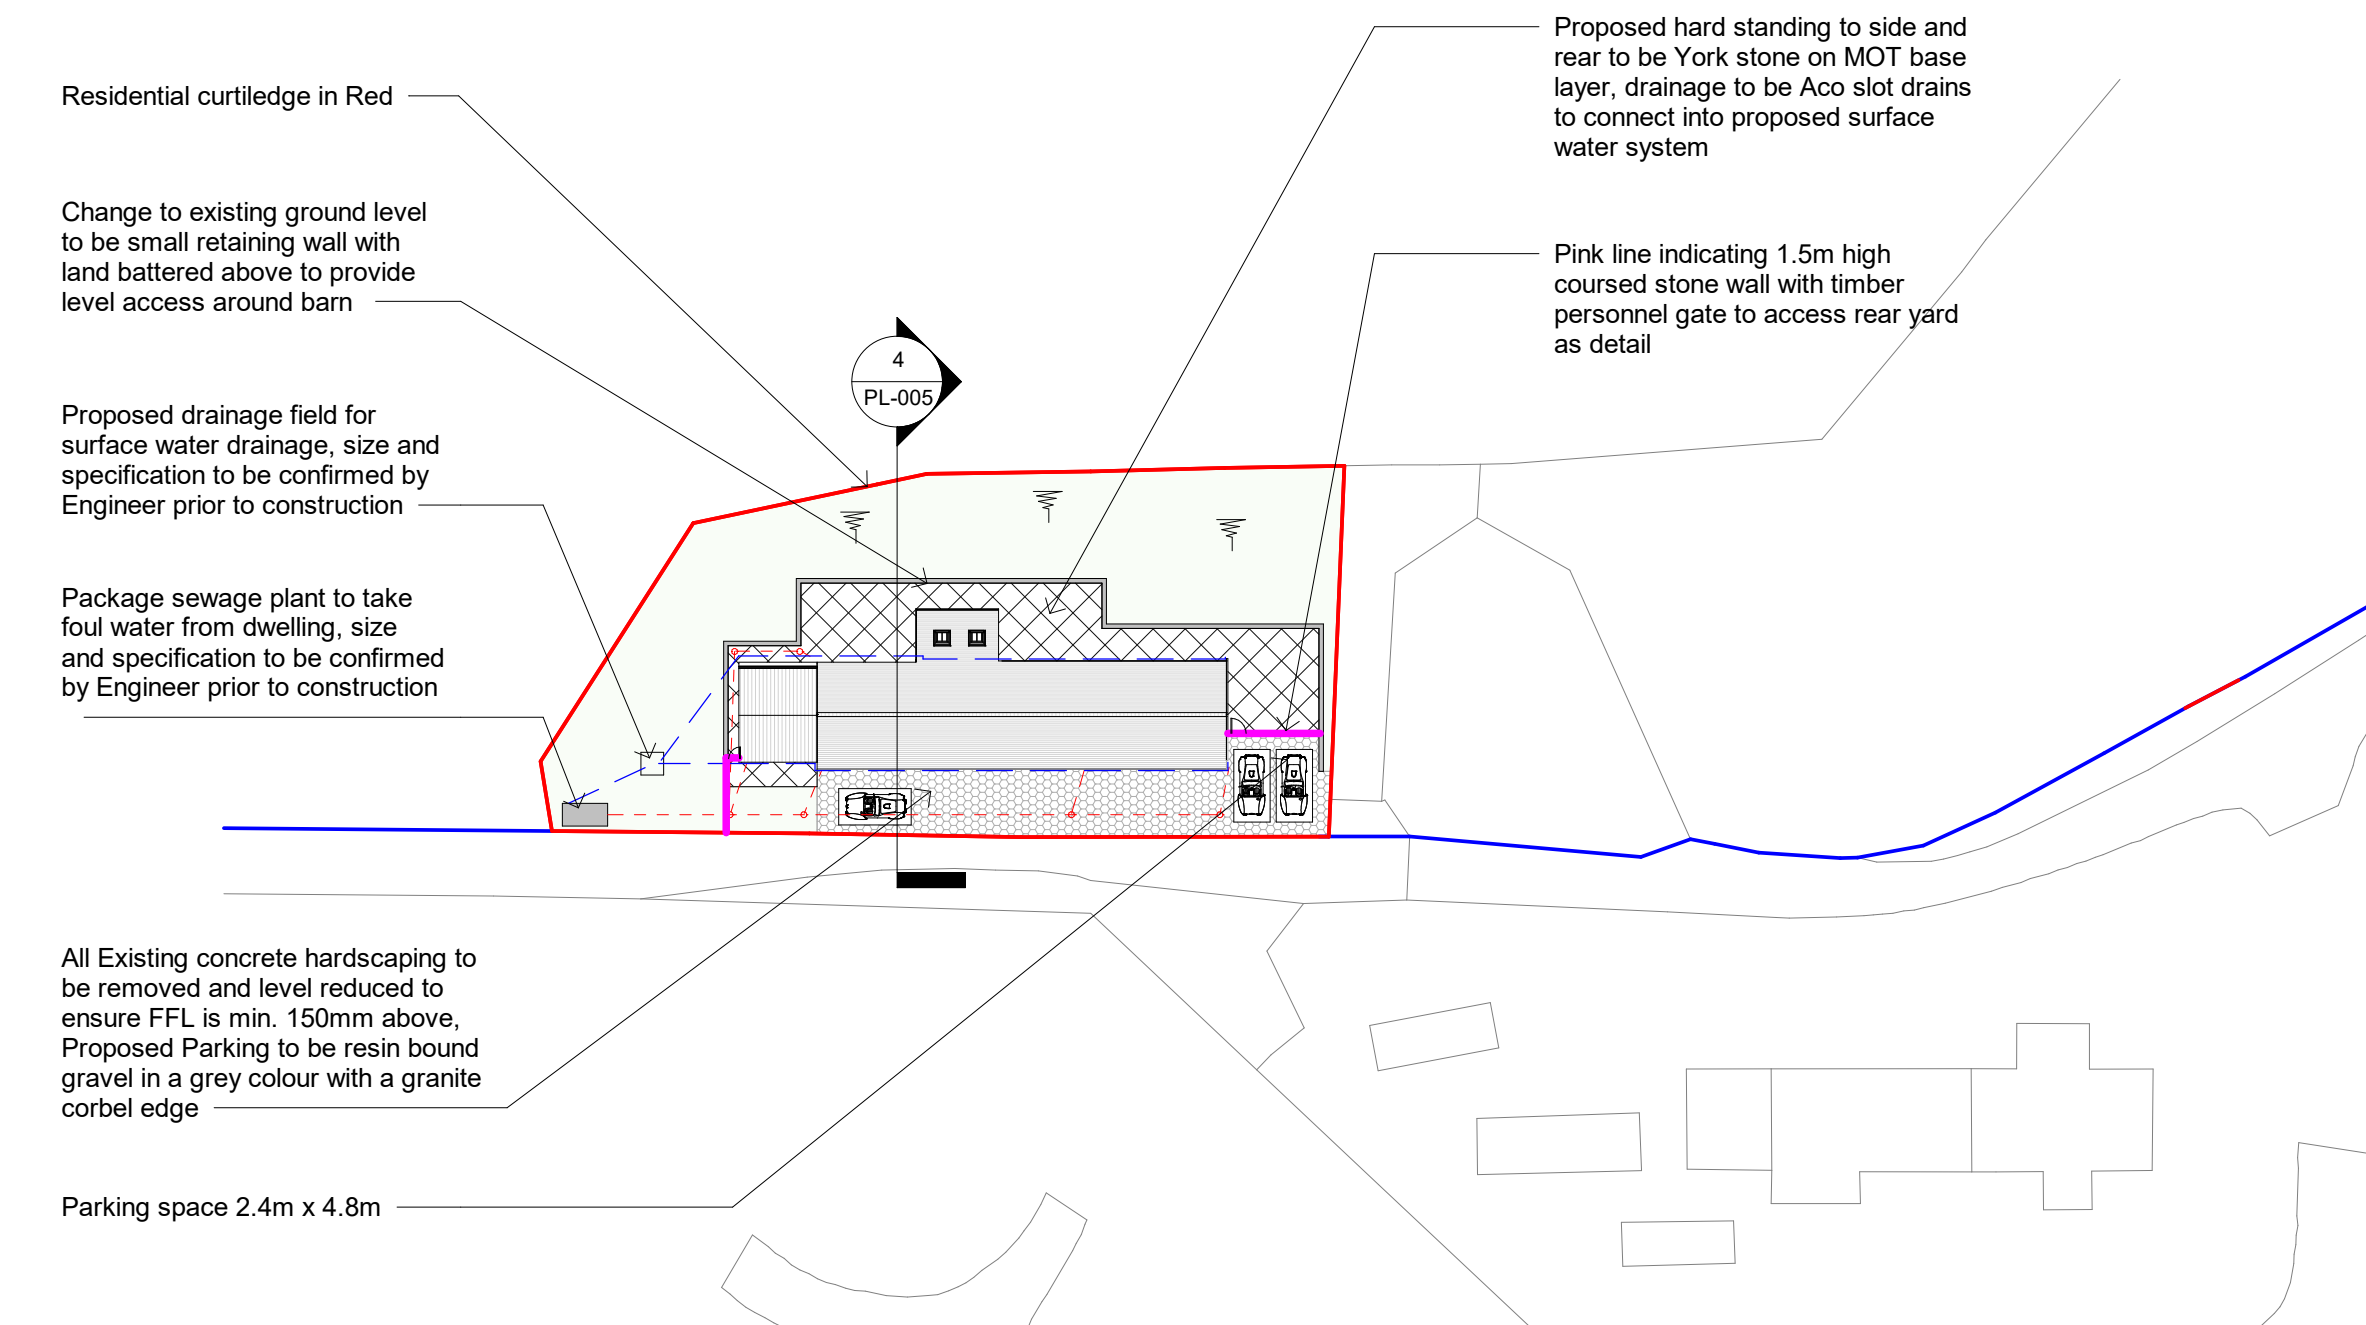


2 Proposed Block Plan
1 : 500




4 Section 2
1 : 100

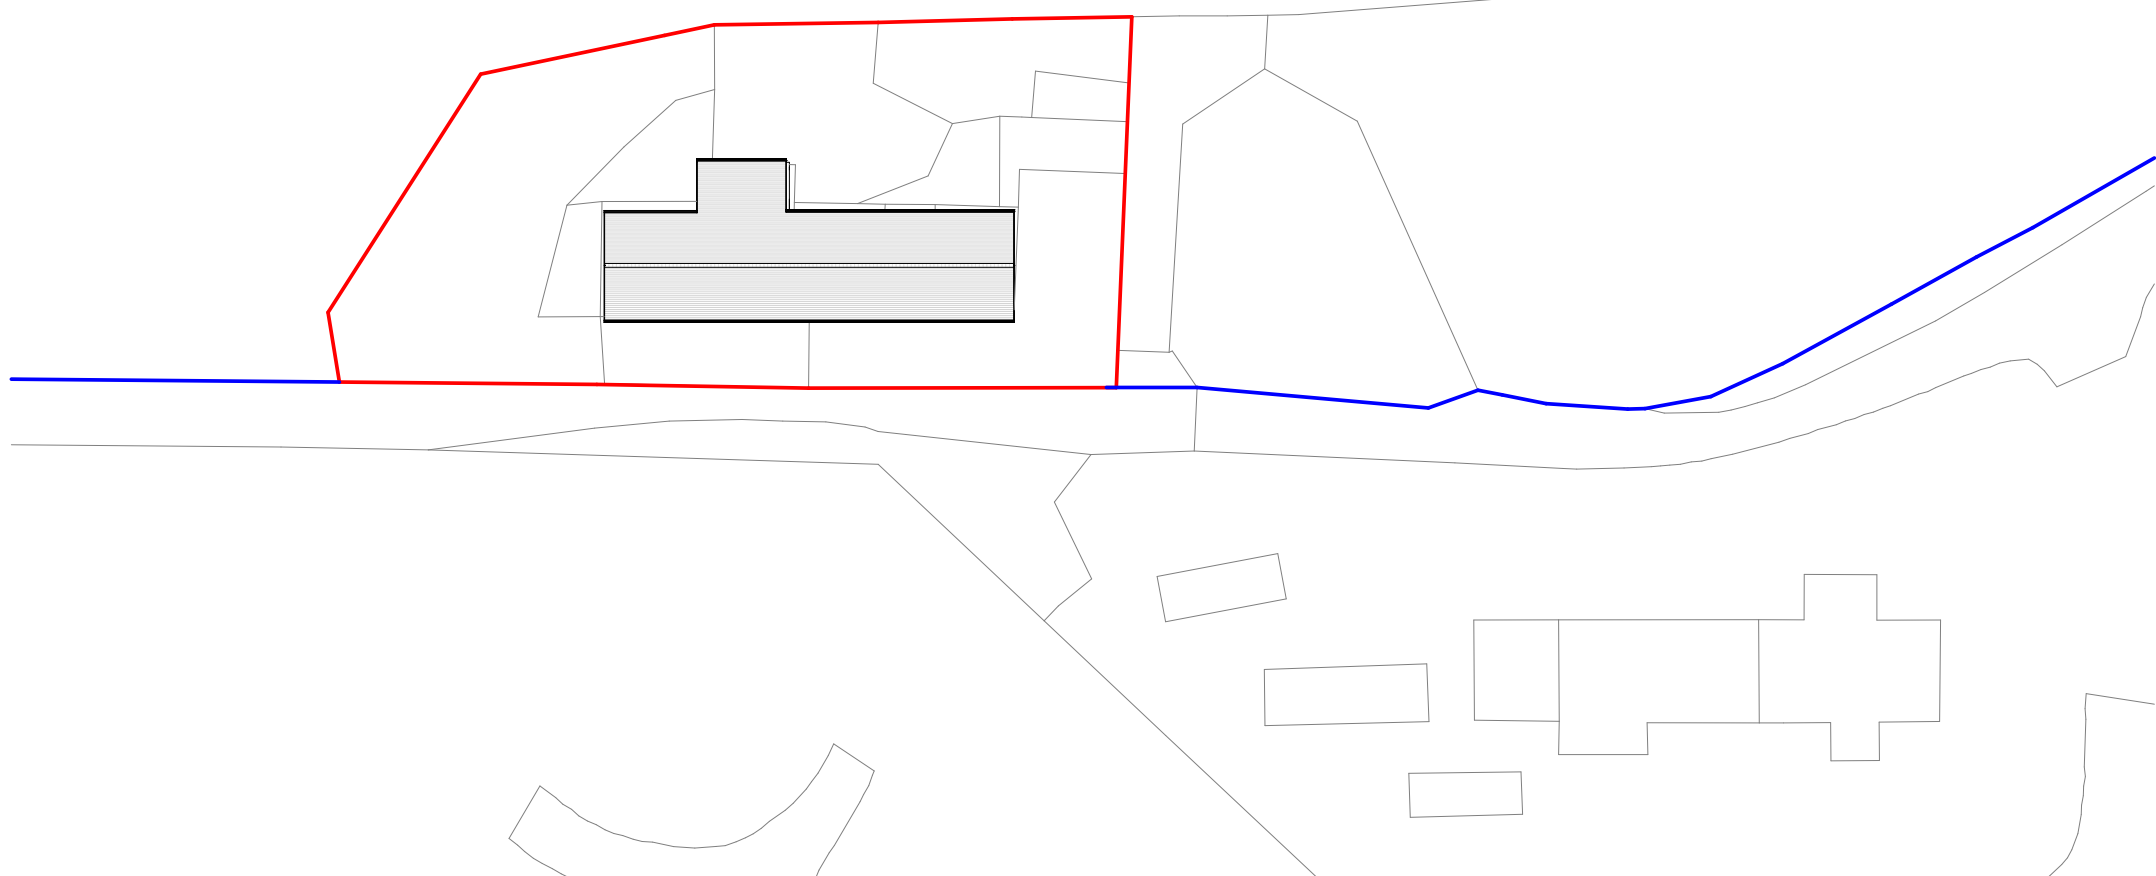

3 Existing Block Plan
1 : 500

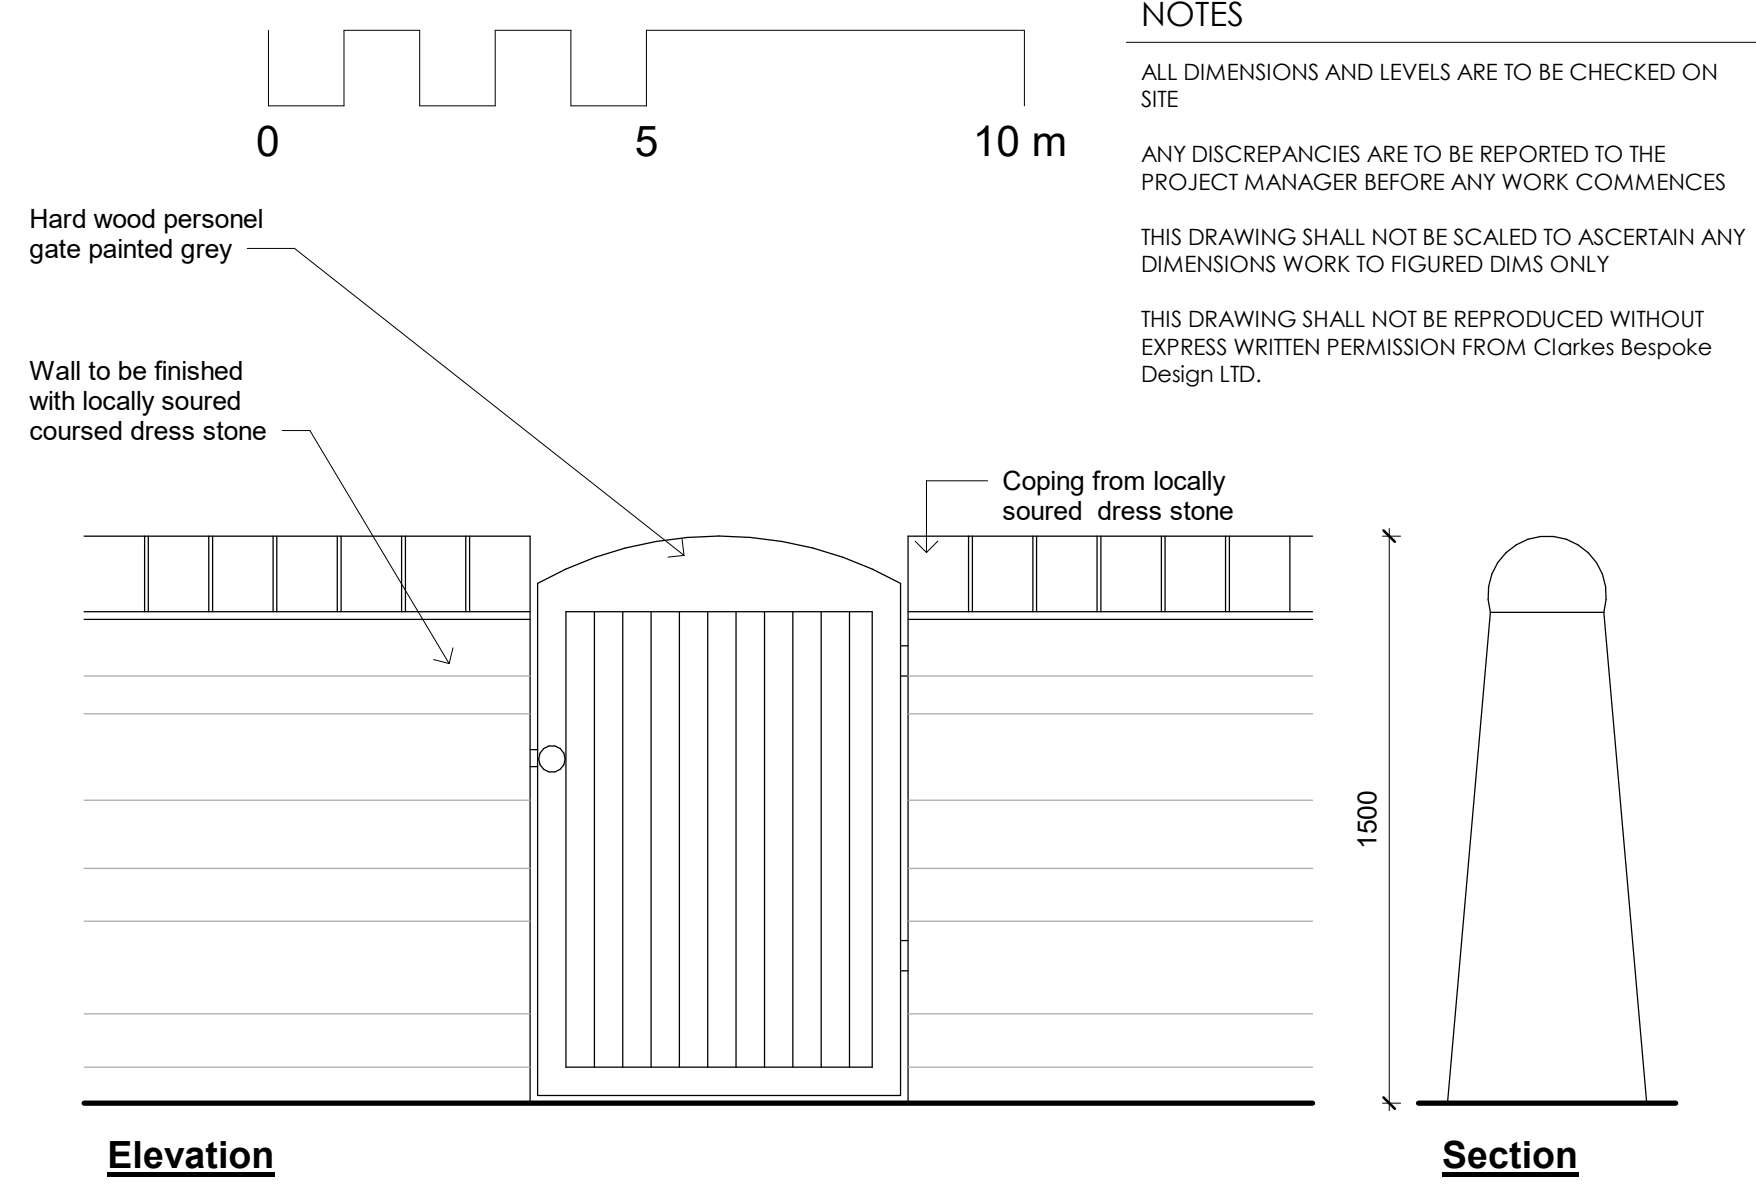

6 Retaining wall detail
1 : 20

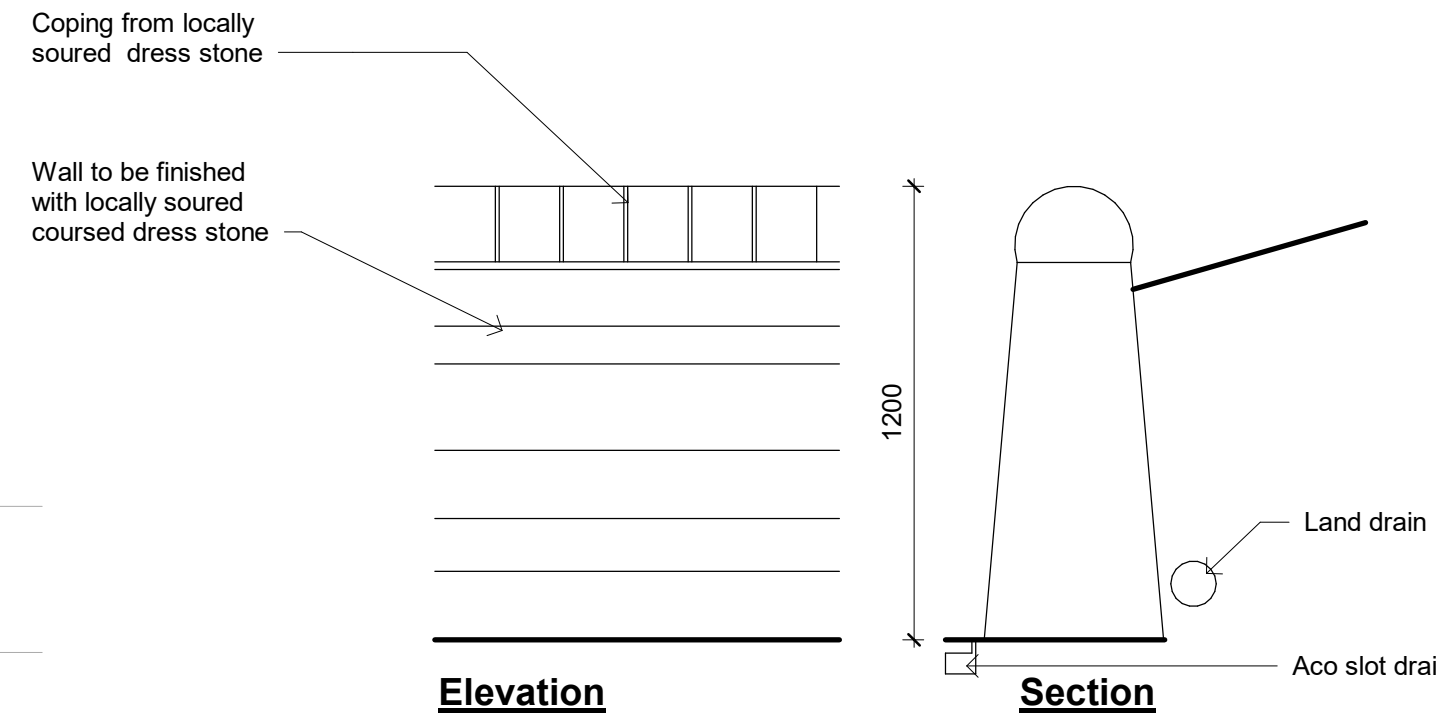

5 boundary wall detail
1 : 20

NOTES
ALL DIMENSIONS AND LEVELS ARE TO BE CHECKED ON SITE
ANY DISCREPANCIES ARE TO BE REPORTED TO THE PROJECT MANAGER BEFORE ANY WORK COMMENCES
THIS DRAWING SHALL NOT BE SCALED TO ASCERTAIN ANY DIMENSIONS WORK TO FIGURED DIMS ONLY
THIS DRAWING SHALL NOT BE REPRODUCED WITHOUT EXPRESS WRITTEN PERMISSION FROM Clarks Bespoke Design LTD.

P9	14.06.23	BC	planning comments
P8	26.05.23	BC	Following structural report
P7	15.04.22	BC	Planning Comments
P6	01.05.22	BC	drainage and hard standing info added
P5	29.03.22	BC	first floor cut plane amended to show windows
P4	15.11.21	BC	Client comments
P3	05.10.21	BC	Parking space added
P2	06.09.21	BC	amended as planning comments
P1	24.02.21	BC	First Issue

Rev No.	Rev Date	Rev By	Description
---------	----------	--------	-------------

project
Leaches Farm

location
Leaches Farm, Ashworth Road, Rochdale, OL11 5UN

client
Justin Farrell



T: 07402266305 E: brad@cbdarchitecture.com
Phoenix House, 4 Huddersfield Road, Stalybridge, SK15 2QA



drawing title
Location plan and existing and proposed site plans

dwg purpose

scale As indicated drawn BC checked BC
@ sheet size A1 rev date 14.06.23

20-002 job number PL-005 drawing number P9 revision