




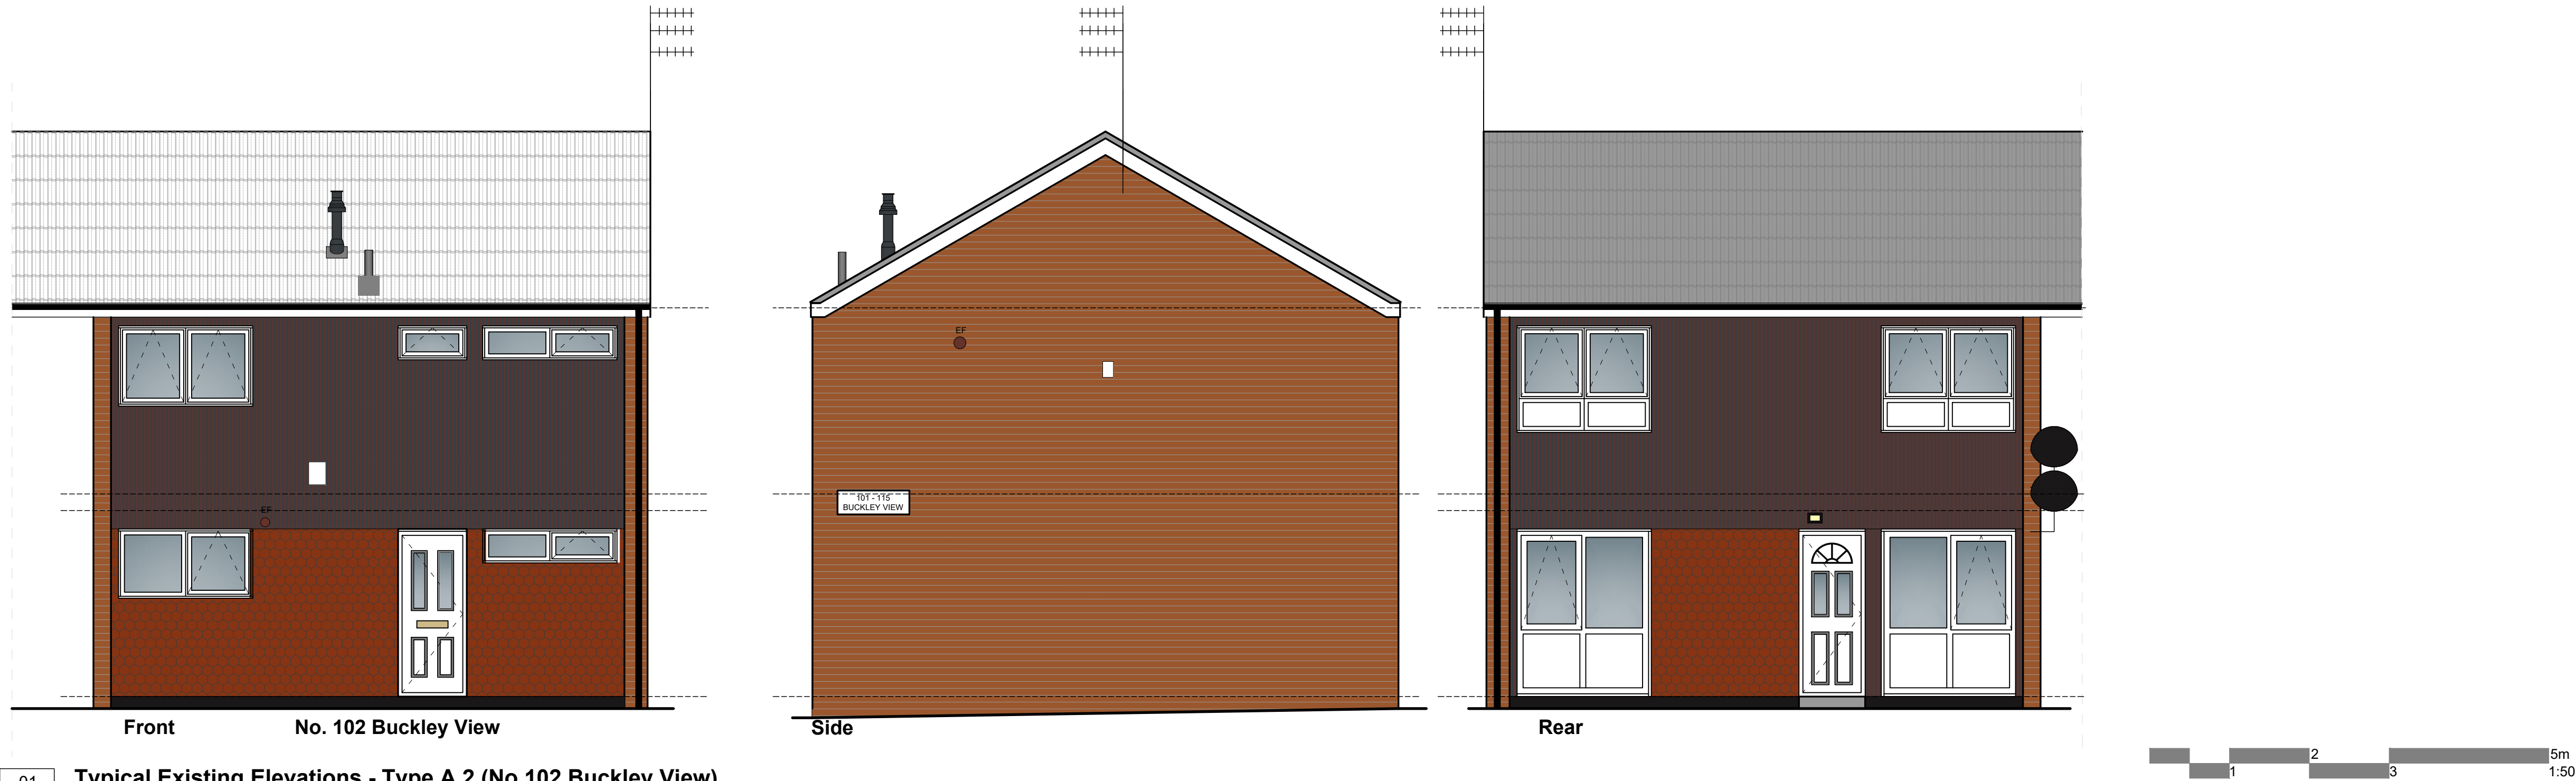

01 Typical Existing Elevations - Type A.2 (No.102 Buckley View)
05 Scale 1:50 @ A1

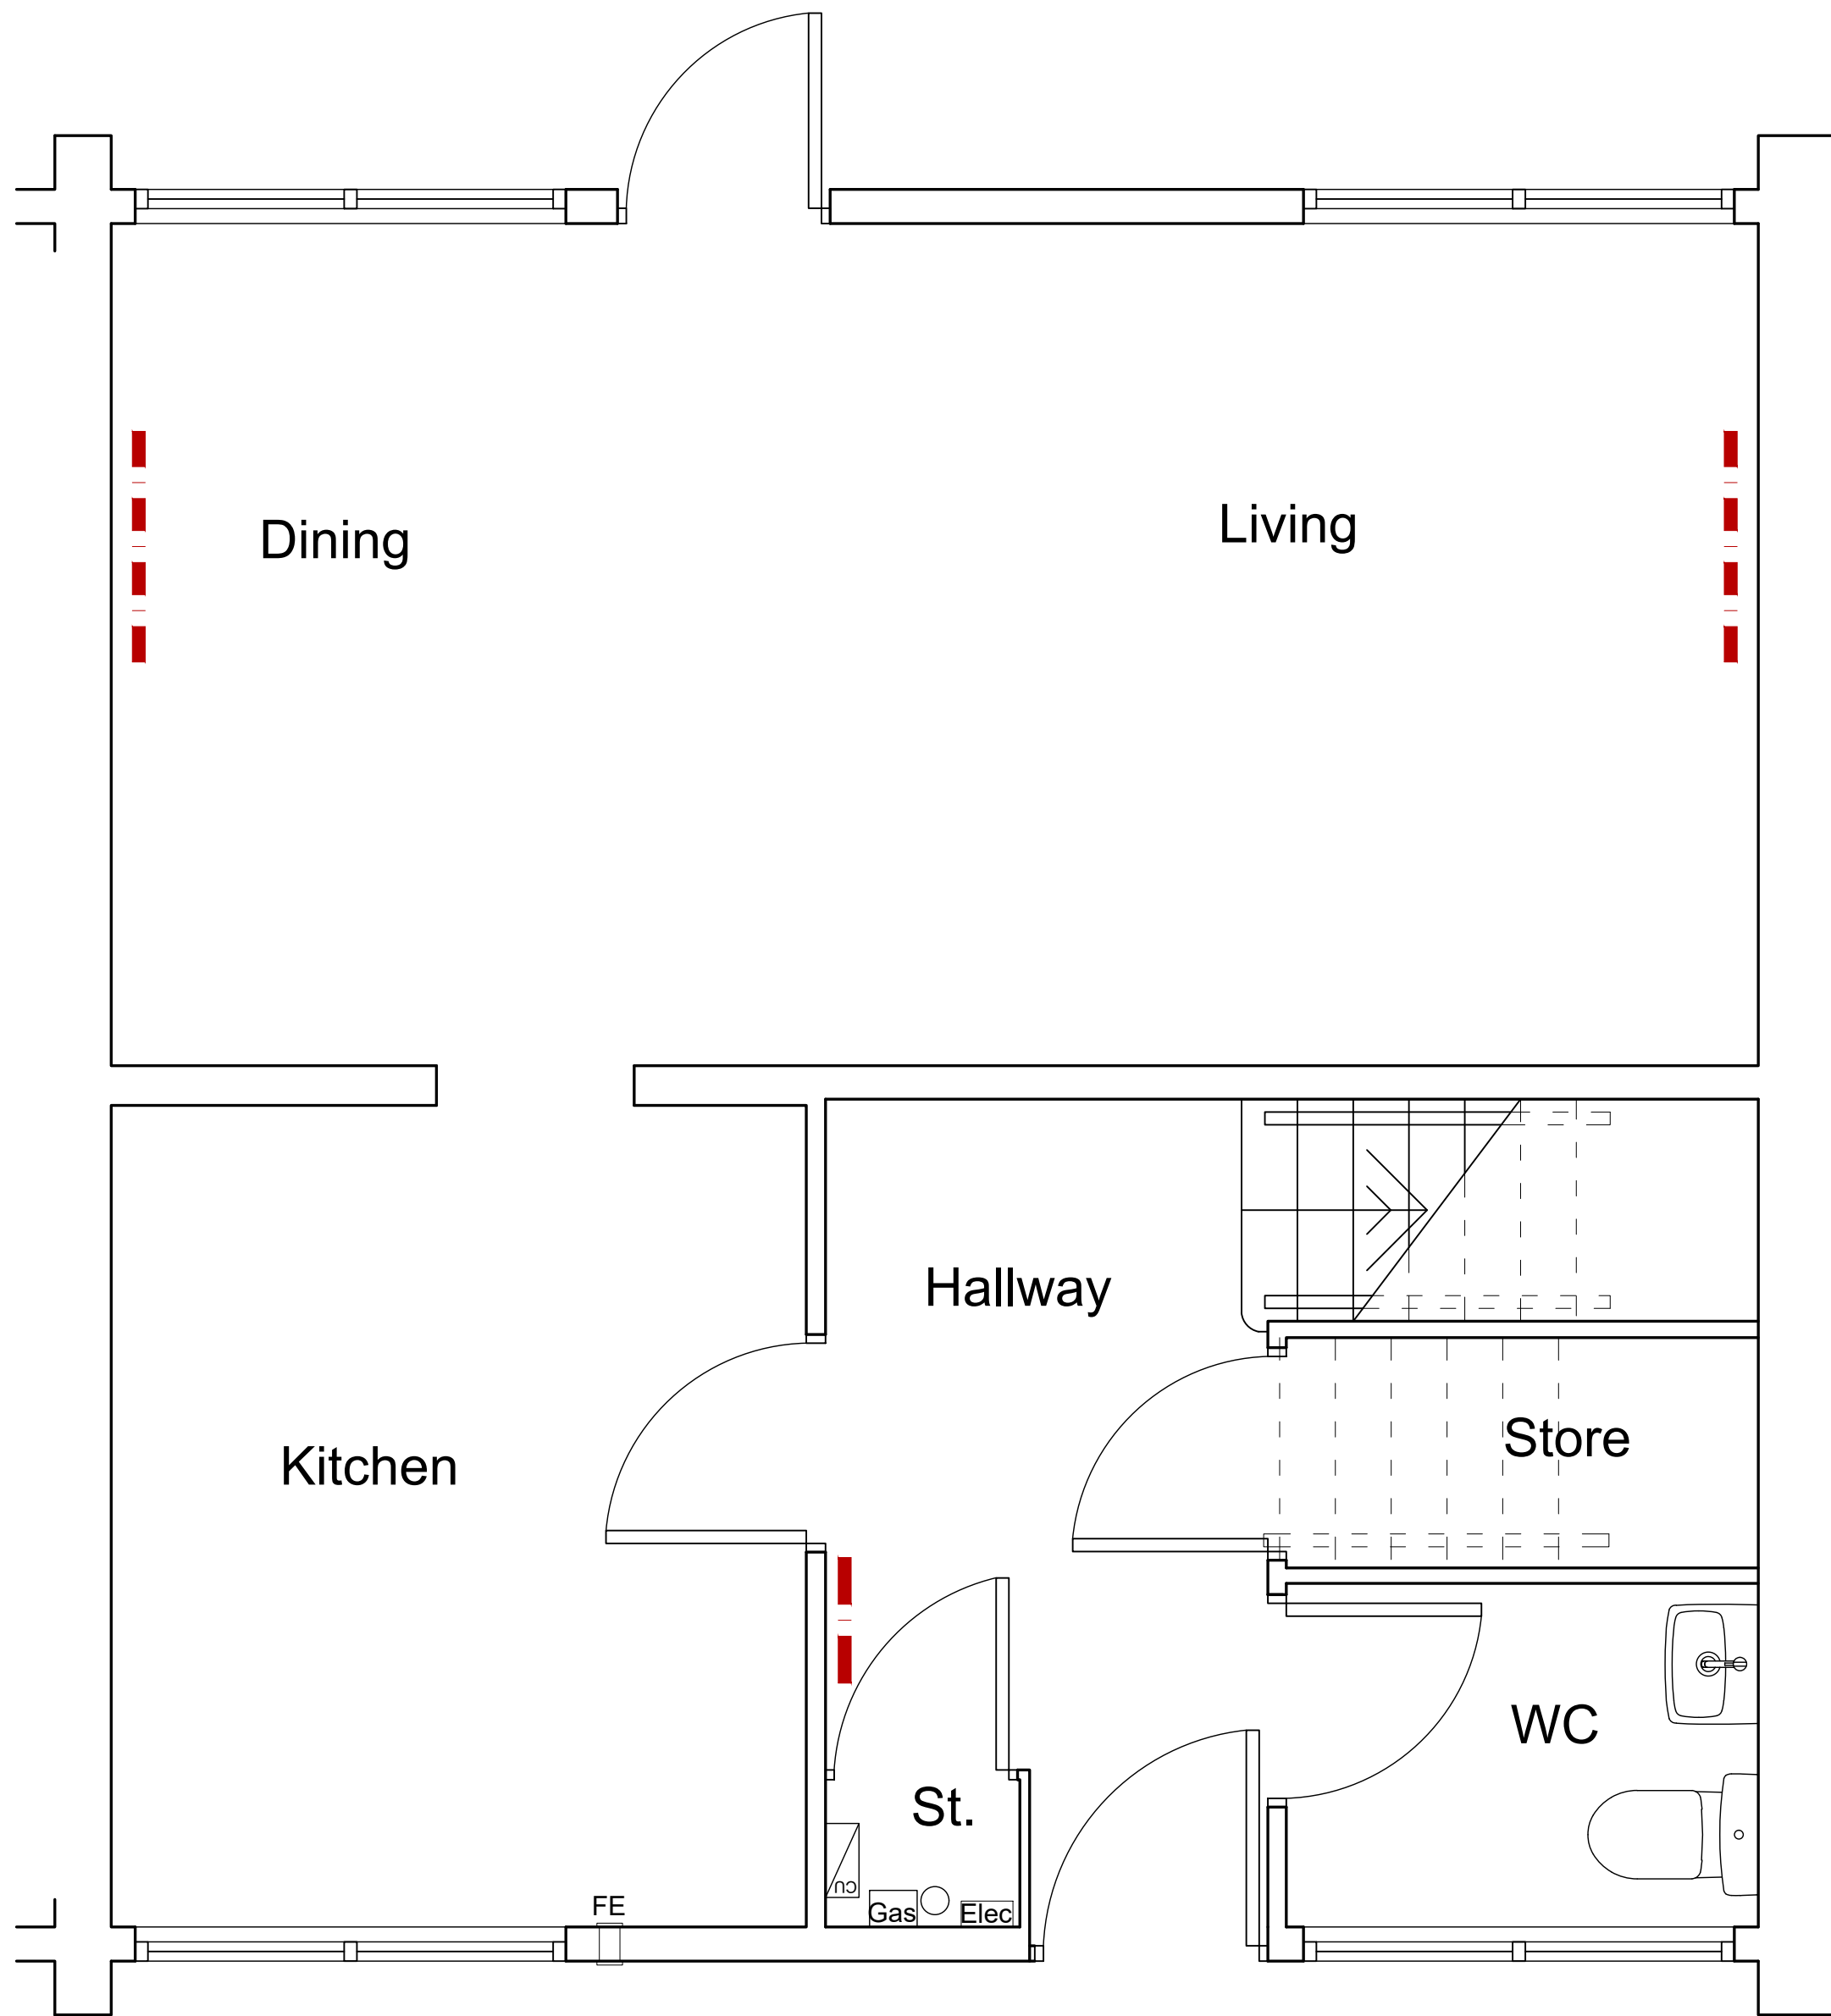

02 Typical Existing Ground Floor Plan - Type A.2 (No.102 Buckley View)
05 Scale 1:25 @ A1

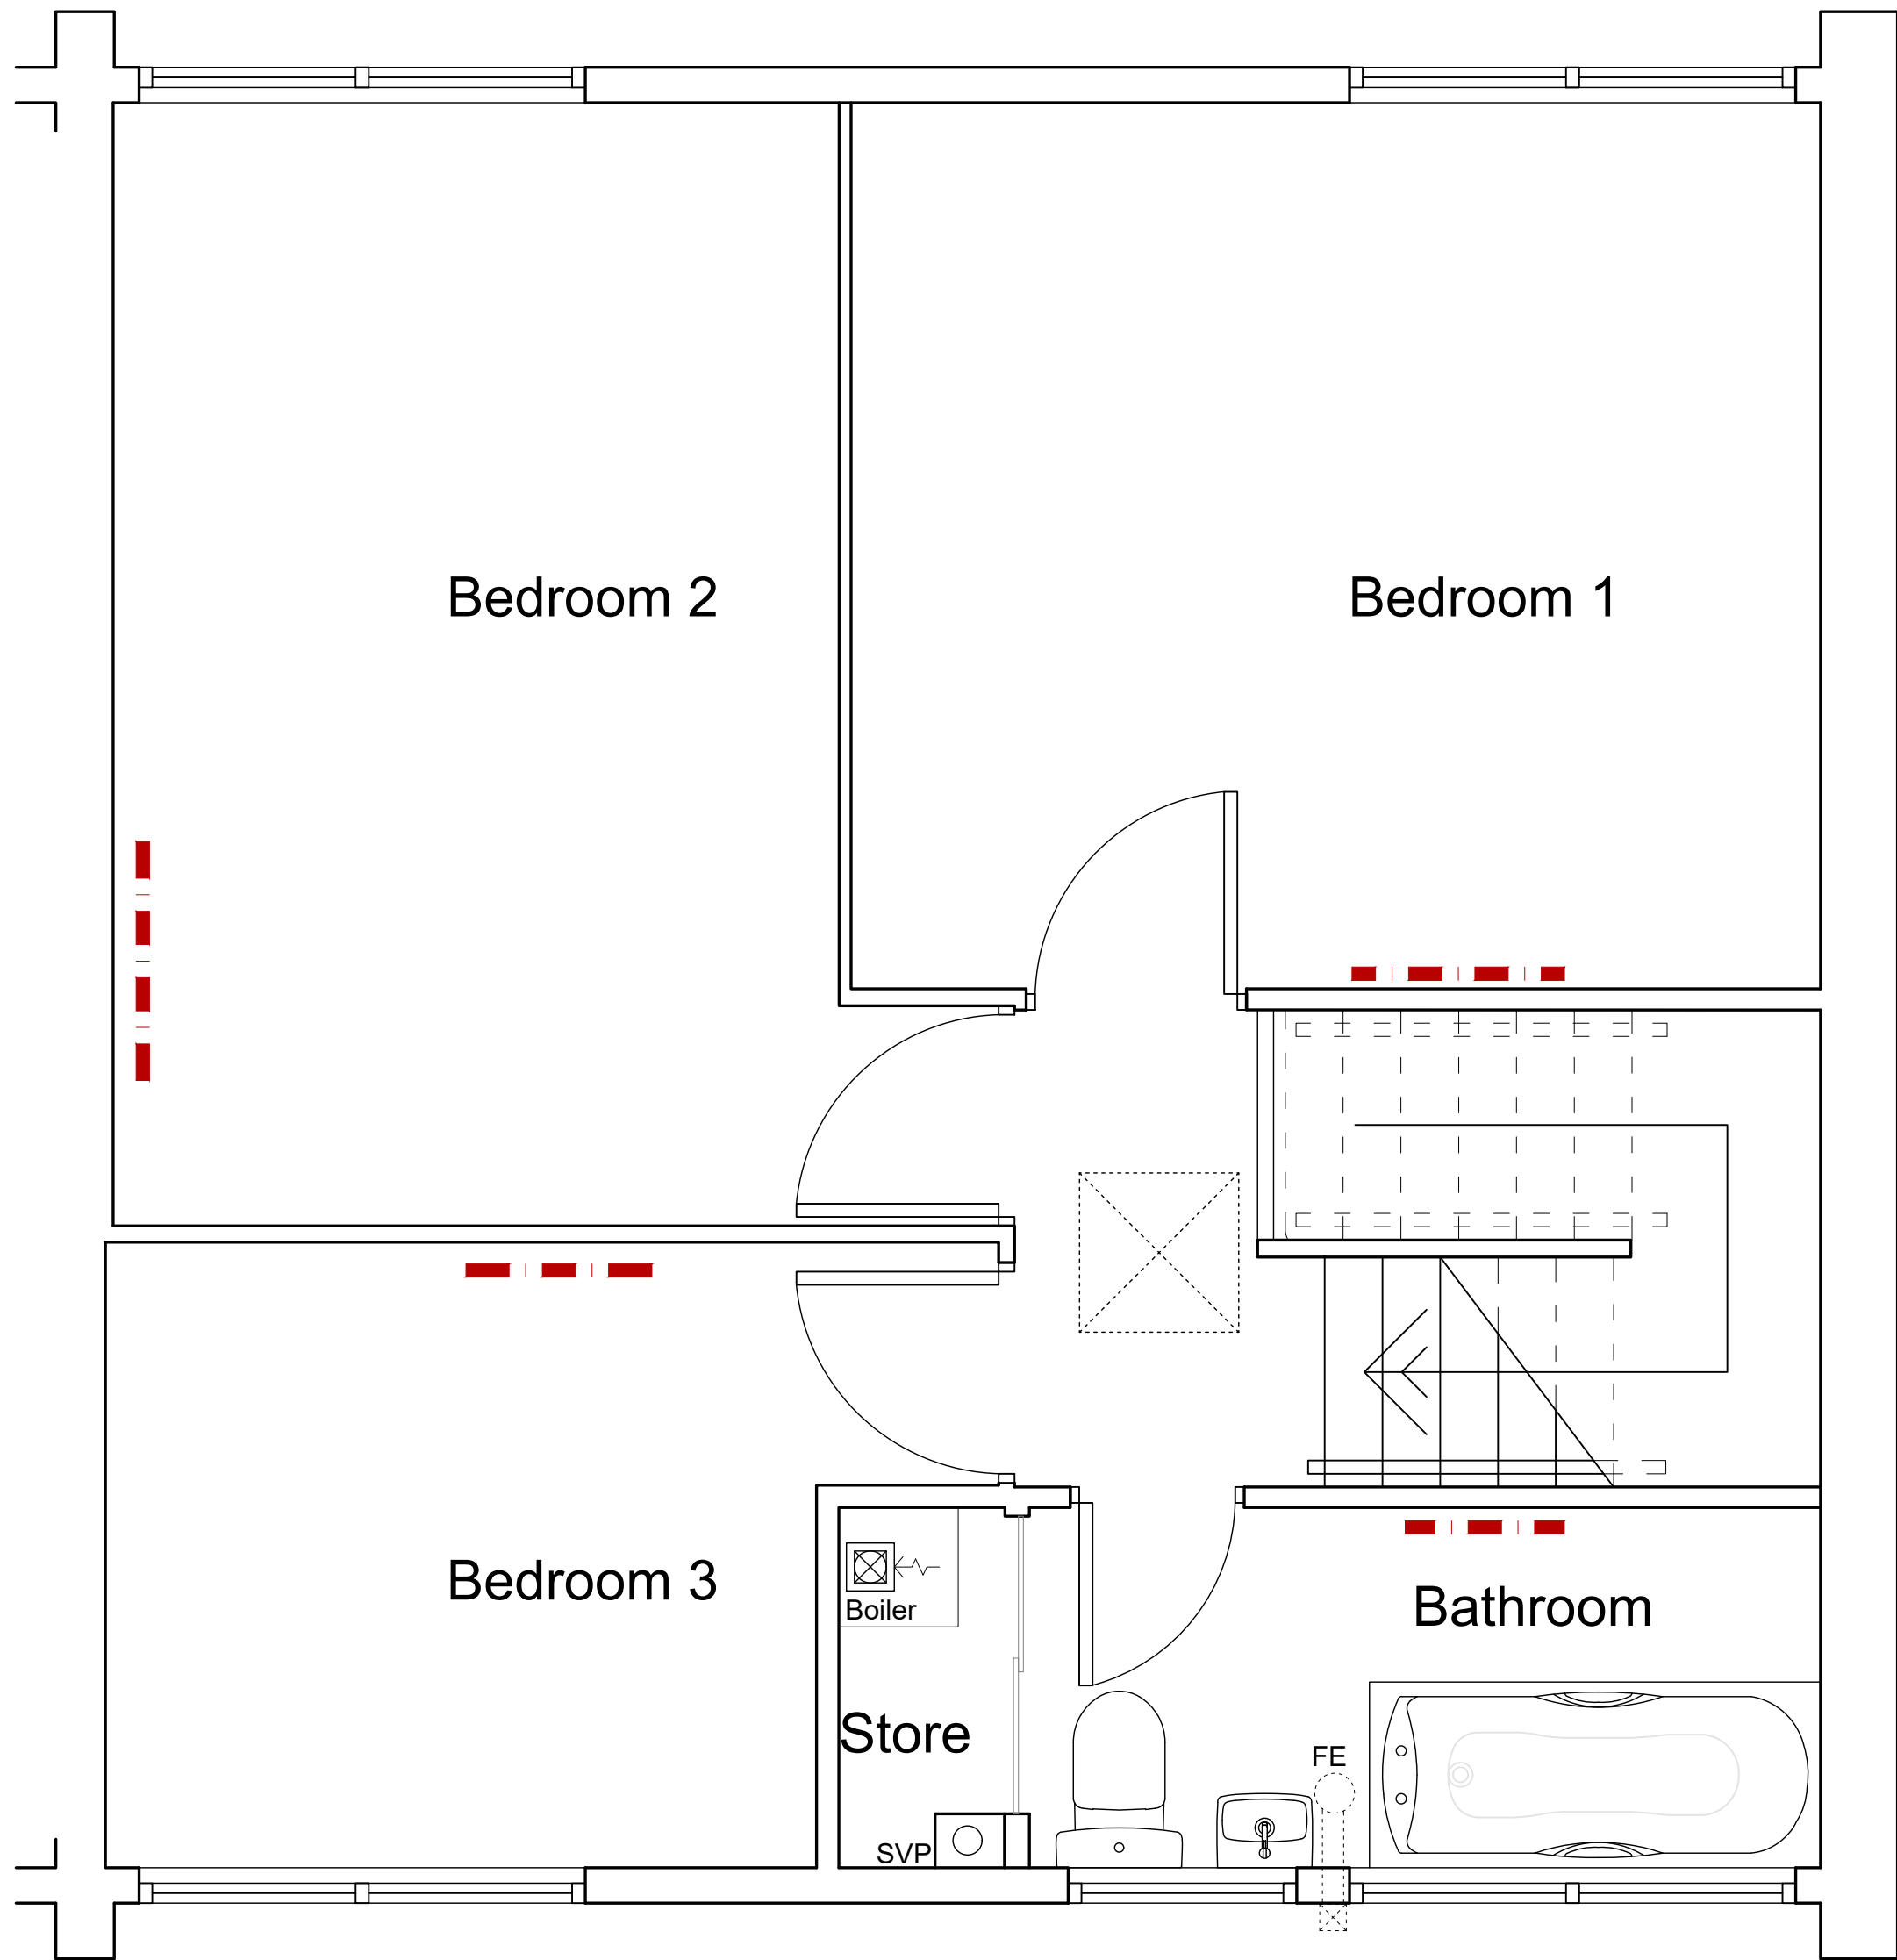

03 Typical Existing First Floor Plan - Type A.2 (No.102 Buckley View)
05 Scale 1:25 @ A1

General Notes
01: Dimensions must not be scaled from this drawing. If in doubt, please ask.
02: All dimensions are in millimetres unless noted otherwise.
03: All dimensions should be verified on site before proceeding with the work.
04: TADW Architects shall be notified in writing of any discrepancies.
05: © TADW Limited (UK) 2015

Notes

Plot type A.2: 3 bed end terrace with store. Type applies to 17 Louise Close and 102 Buckley View. Typical plans and elevations are based on a survey of no. 102 Buckley View.

P2	Updated to omit dimension	24.11.22	VA	AM
P1	Drawn	13.09.22	VA	AM
Issue	Description	Date	Drawn	Checked

Drawing Status
P - Planning | T - Tender | C - Construction | R - As Record

For Approval



Six St. Petersgate Stockport Cheshire SK1 1HD
Ph 0161 477 6158 Fx 0161 480 8342 mail@tadw.co.uk www.tadw.co.uk

Client Rochdale Boroughwide Housing

Job Smallbridge Decarbonisation

Title Existing Typical Elevations and Plans - Type A.2 (No102 Buckley View)

Scale 1:25, 1:50@ A1

Note - Prints from PDF files may not be to scale, check accuracy against scale

Job Number	Drawing Number	Issue
221316	05	P2