




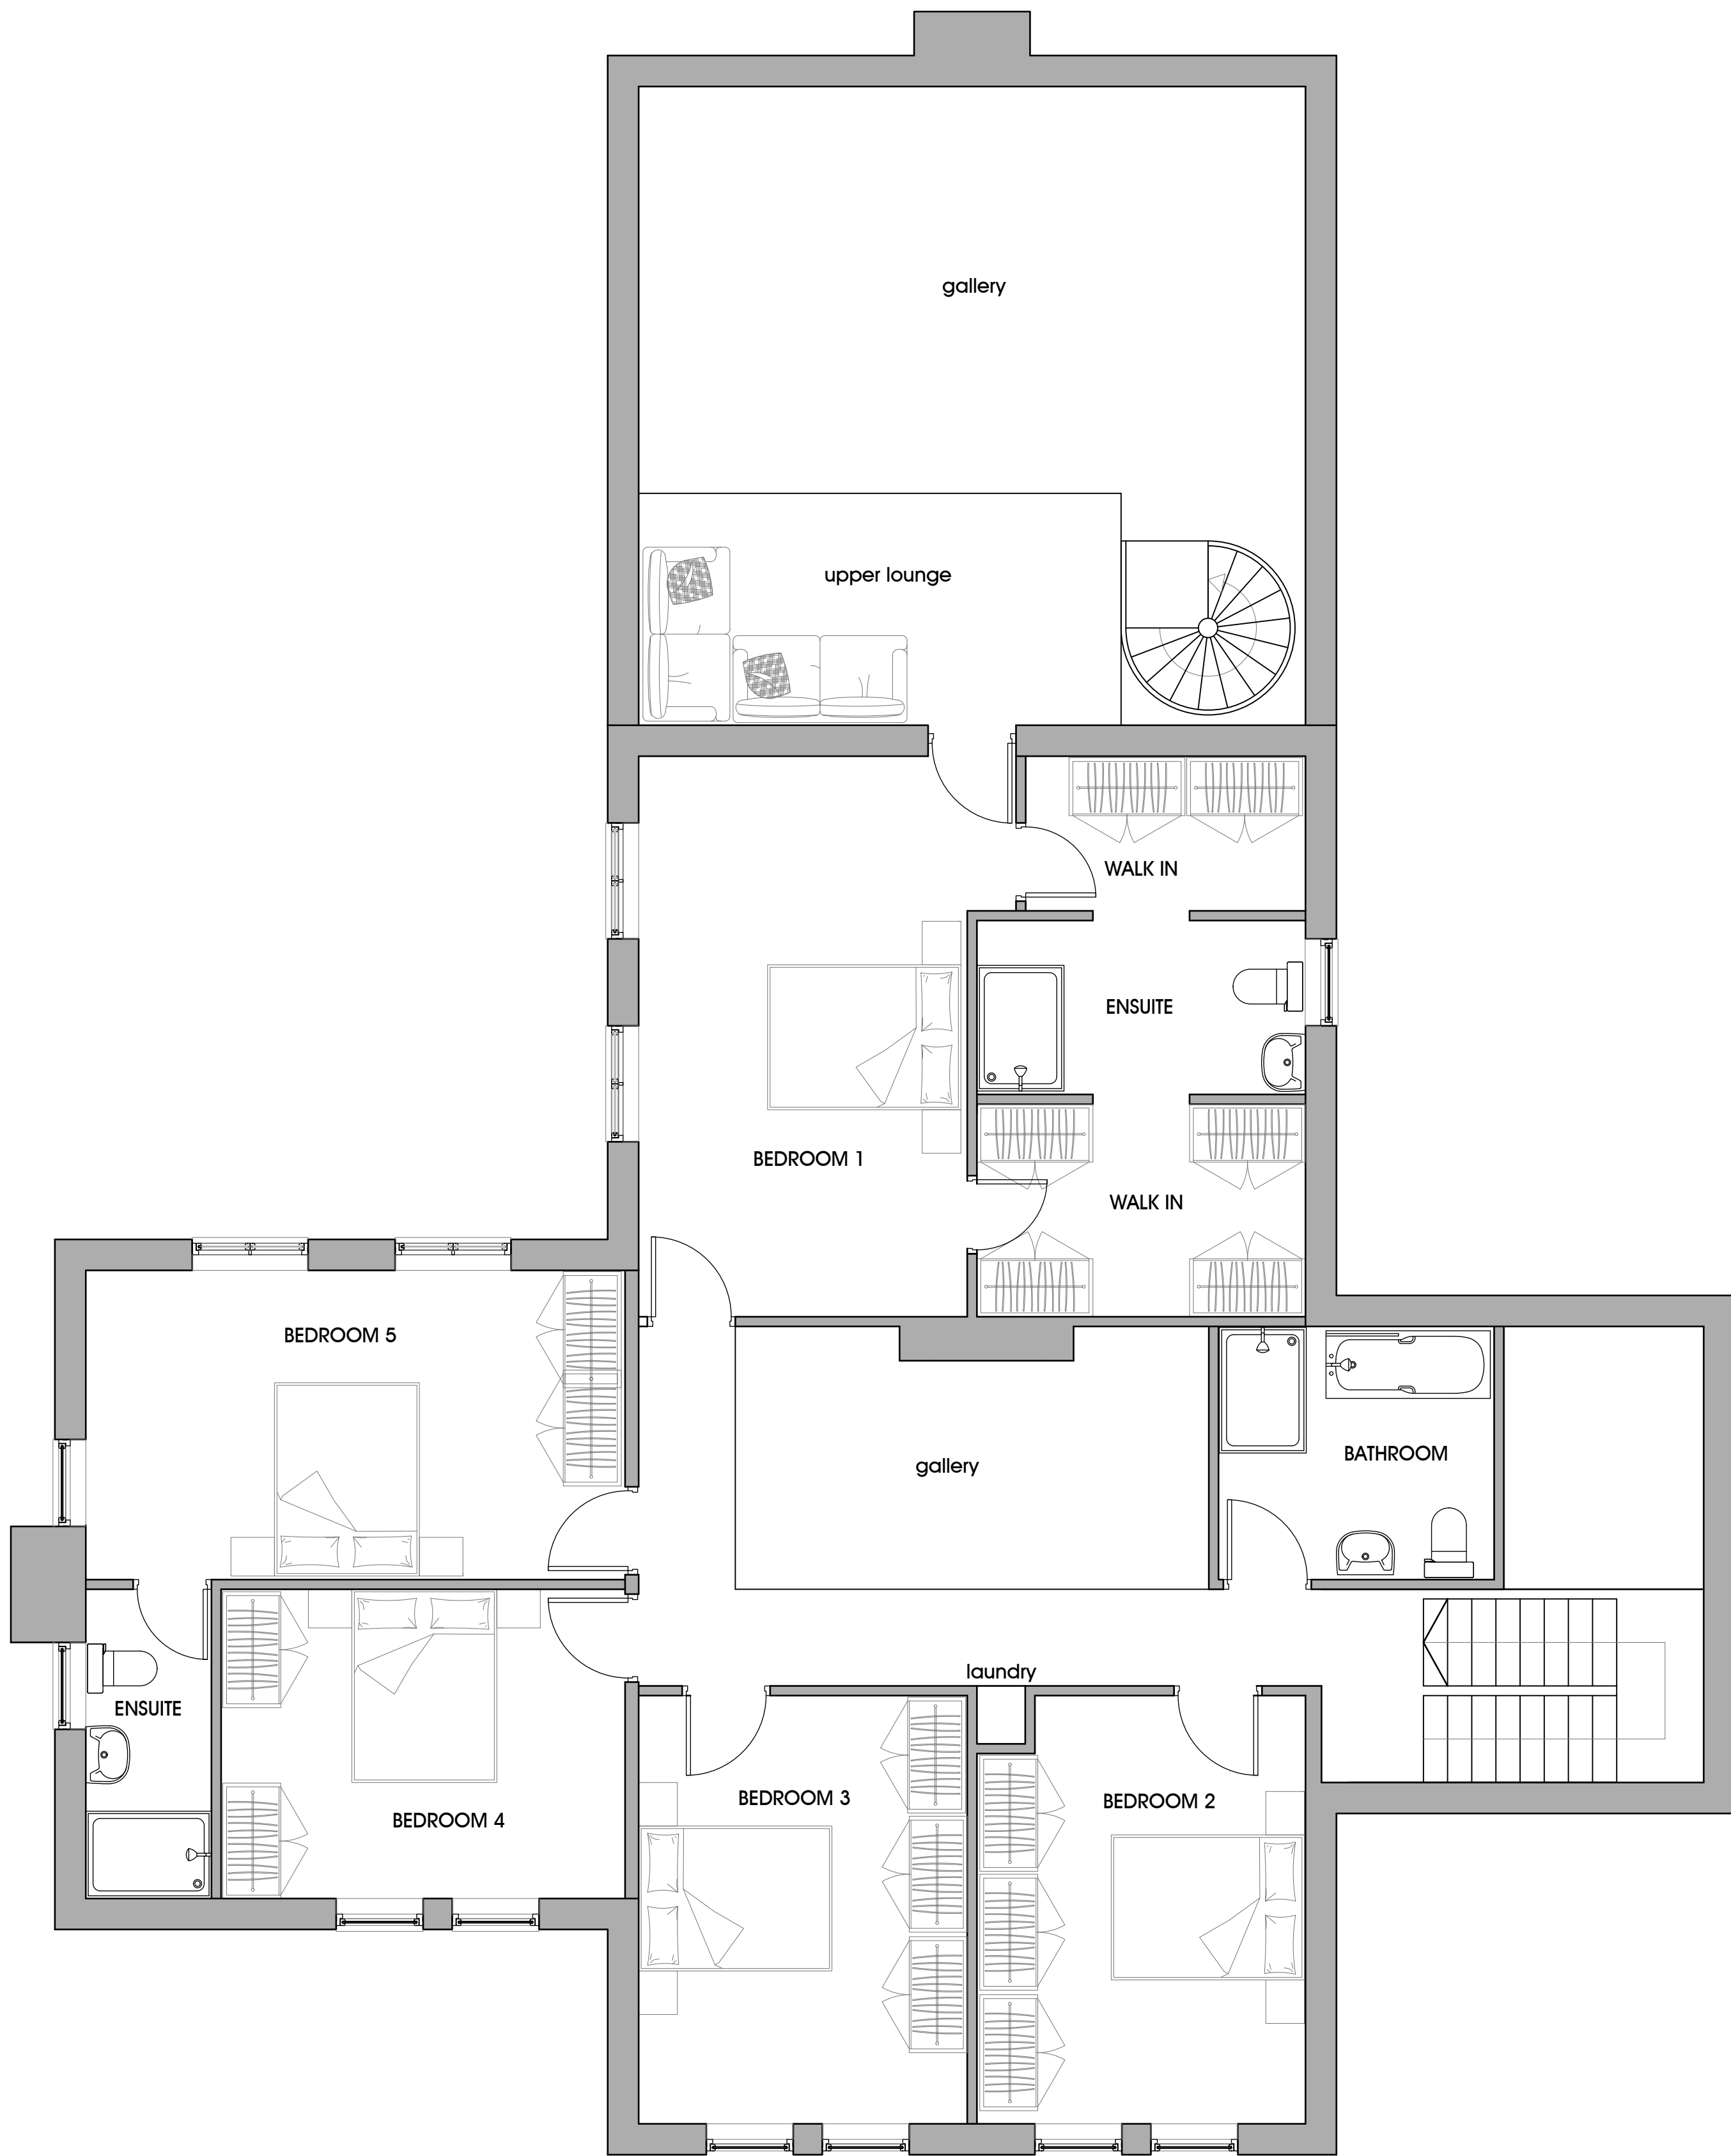

PROPOSED FIRST FLOOR PLAN 1:50

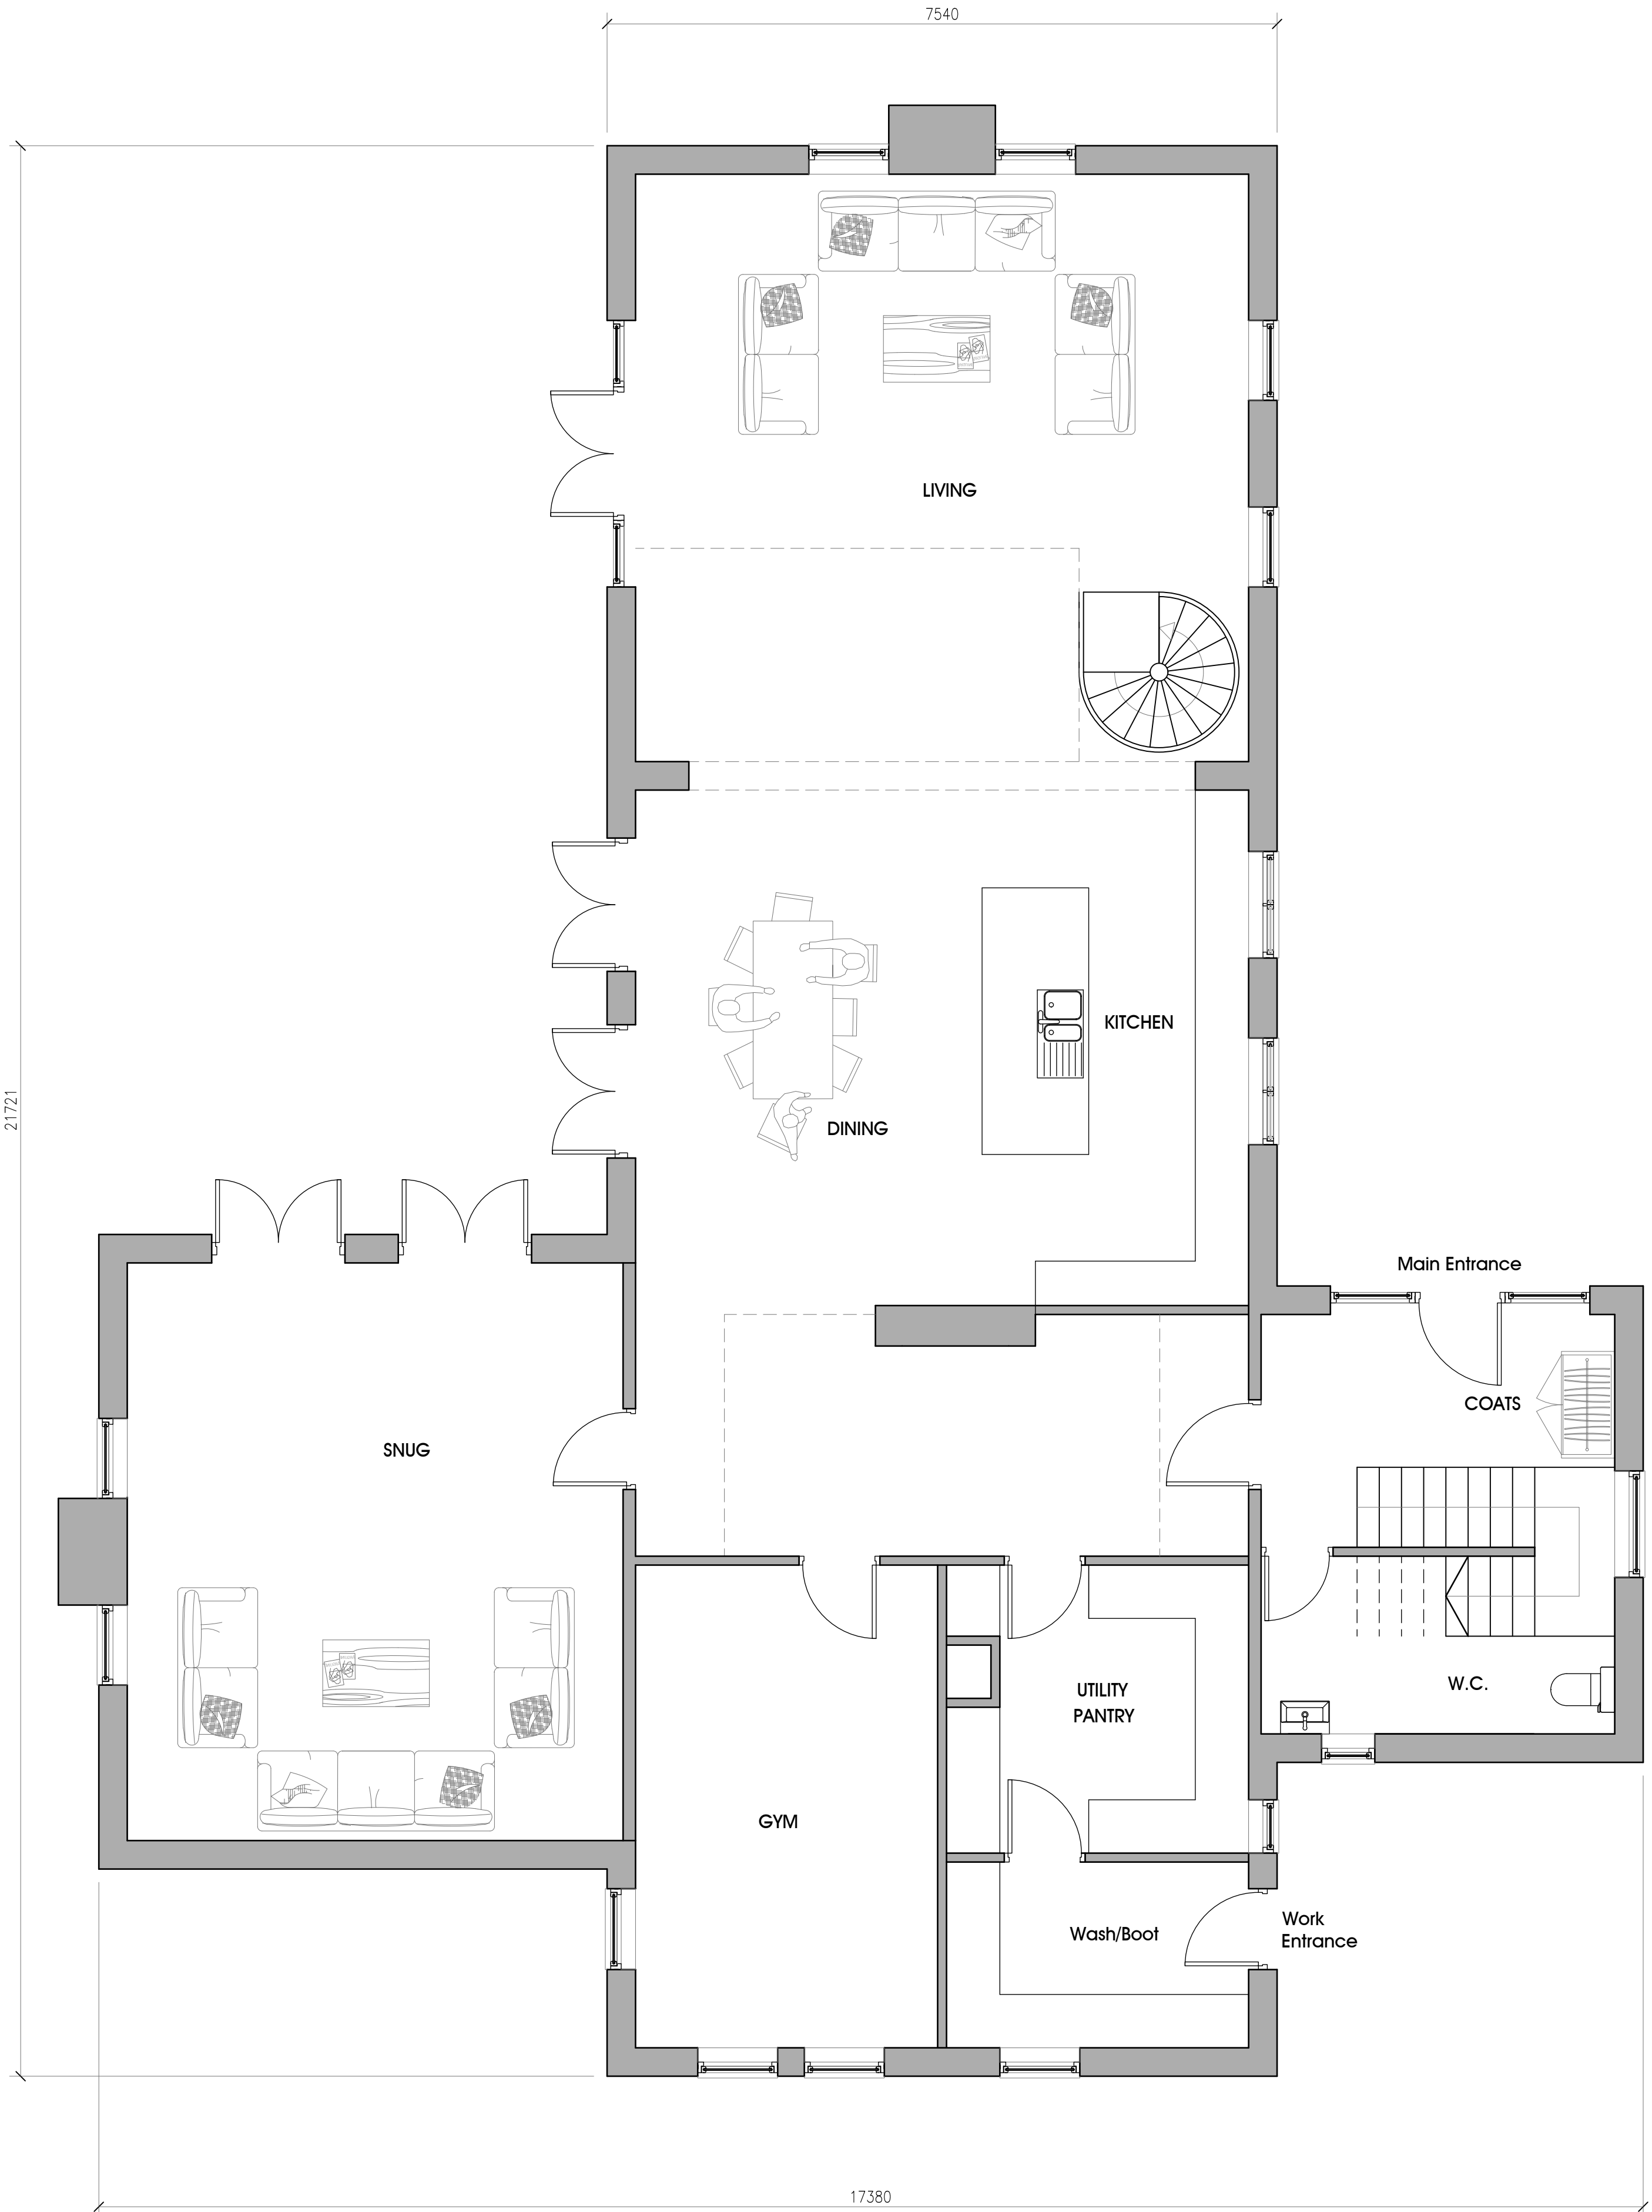

PROPOSED GROUND FLOOR PLAN 1:50

 

GHP

Architects

GHP Architects

Empire House

Mulcture Hall Road

Halifax, HX1 1SP

01422 207172

ghp@ghparchitects.com

www.ghparchitects.com

ACA

ASSOCIATION OF

CONSULTANT ARCHITECTS

Revisions:

Project:

Proposed Dwelling

Address:

Bone Heys

Newhey

Rochdale

OL16 3SZ

Client:

Mr & Mrs Lumb

Drawing:

Proposed Plans

Date:

May 2023

Scale:

1:50 @ A1

Job:

23-504

Drawing No:

P 200

Rev:

-