




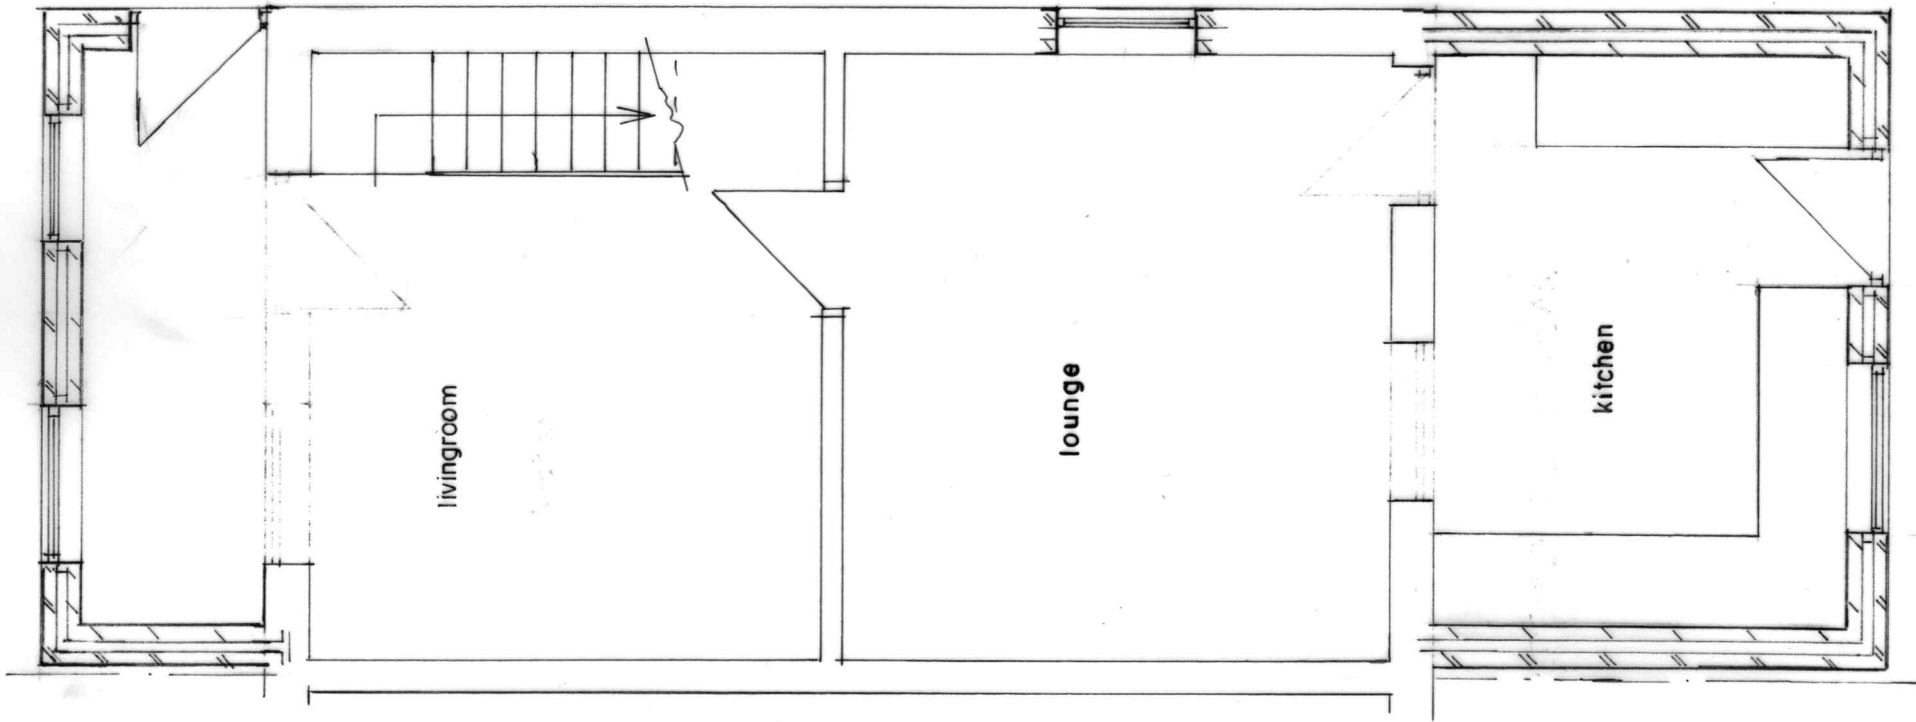

GROUND FLOOR PLAN
(PROPOSED)

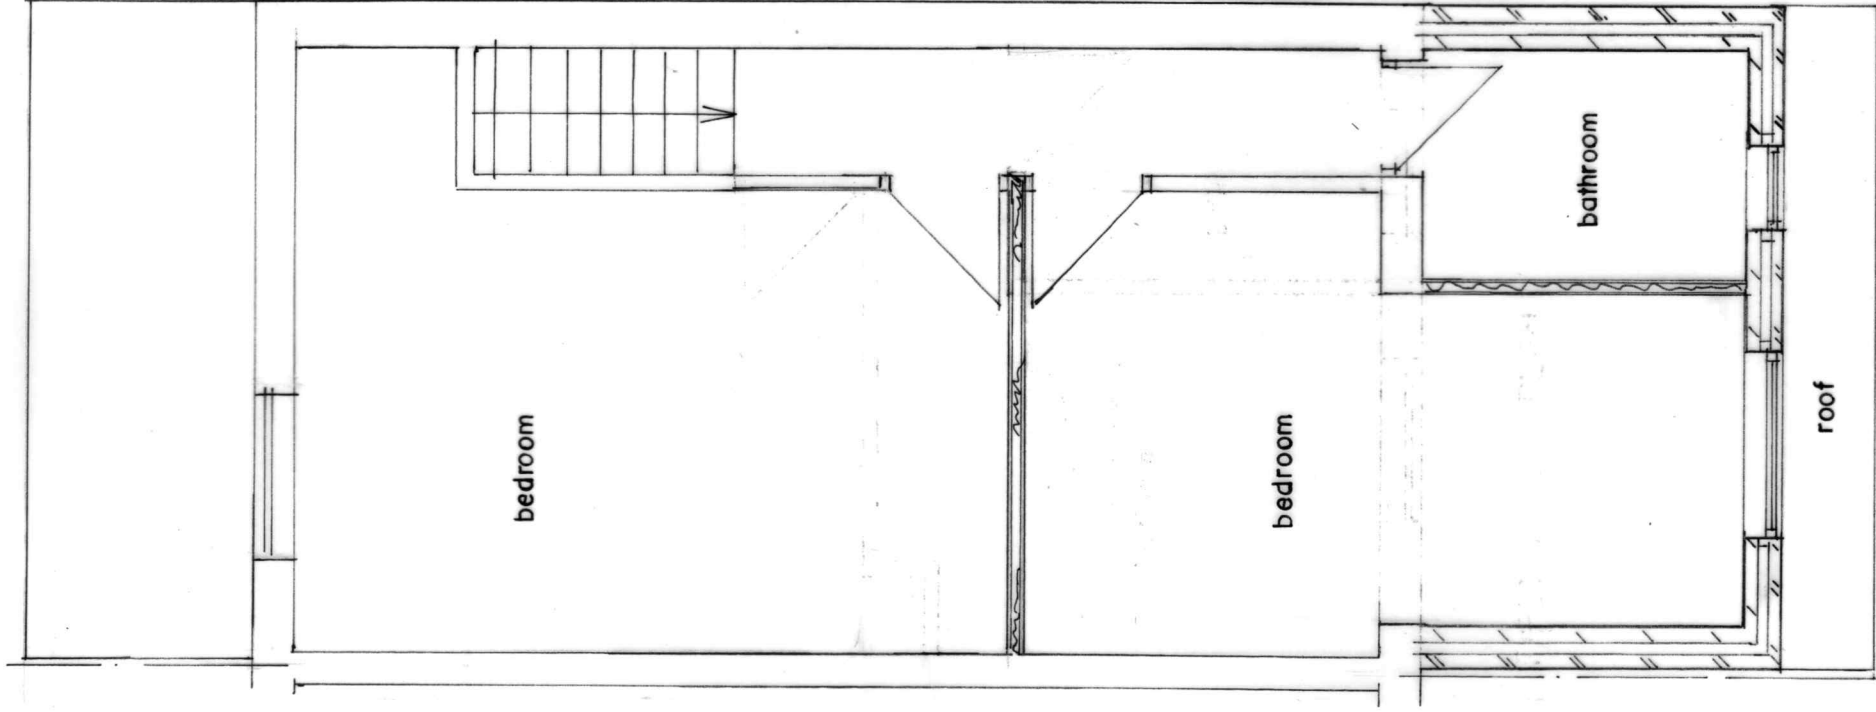

FIRST FLOOR PLAN
(PROPOSED)

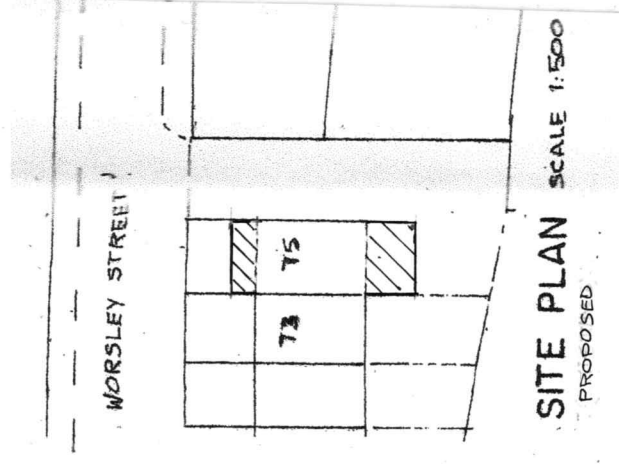

BUILDING DESIGN SERVICES
M. FAROOQ
6 Stock Close, Shawclough, Rochdale OL12 6BB
Tel: 01706 712231 Mob: 07967605763

PROPOSED DOUBLE STOREY REAR AND SINGLE
STOREY FRONT EXTENSION AT 75 WORSLEY STREET
ROCHDALE OL16 5DJ.

For: Mr ZESHAN MAHMOOD
Plan Scale 1:50 A 1683 /2