


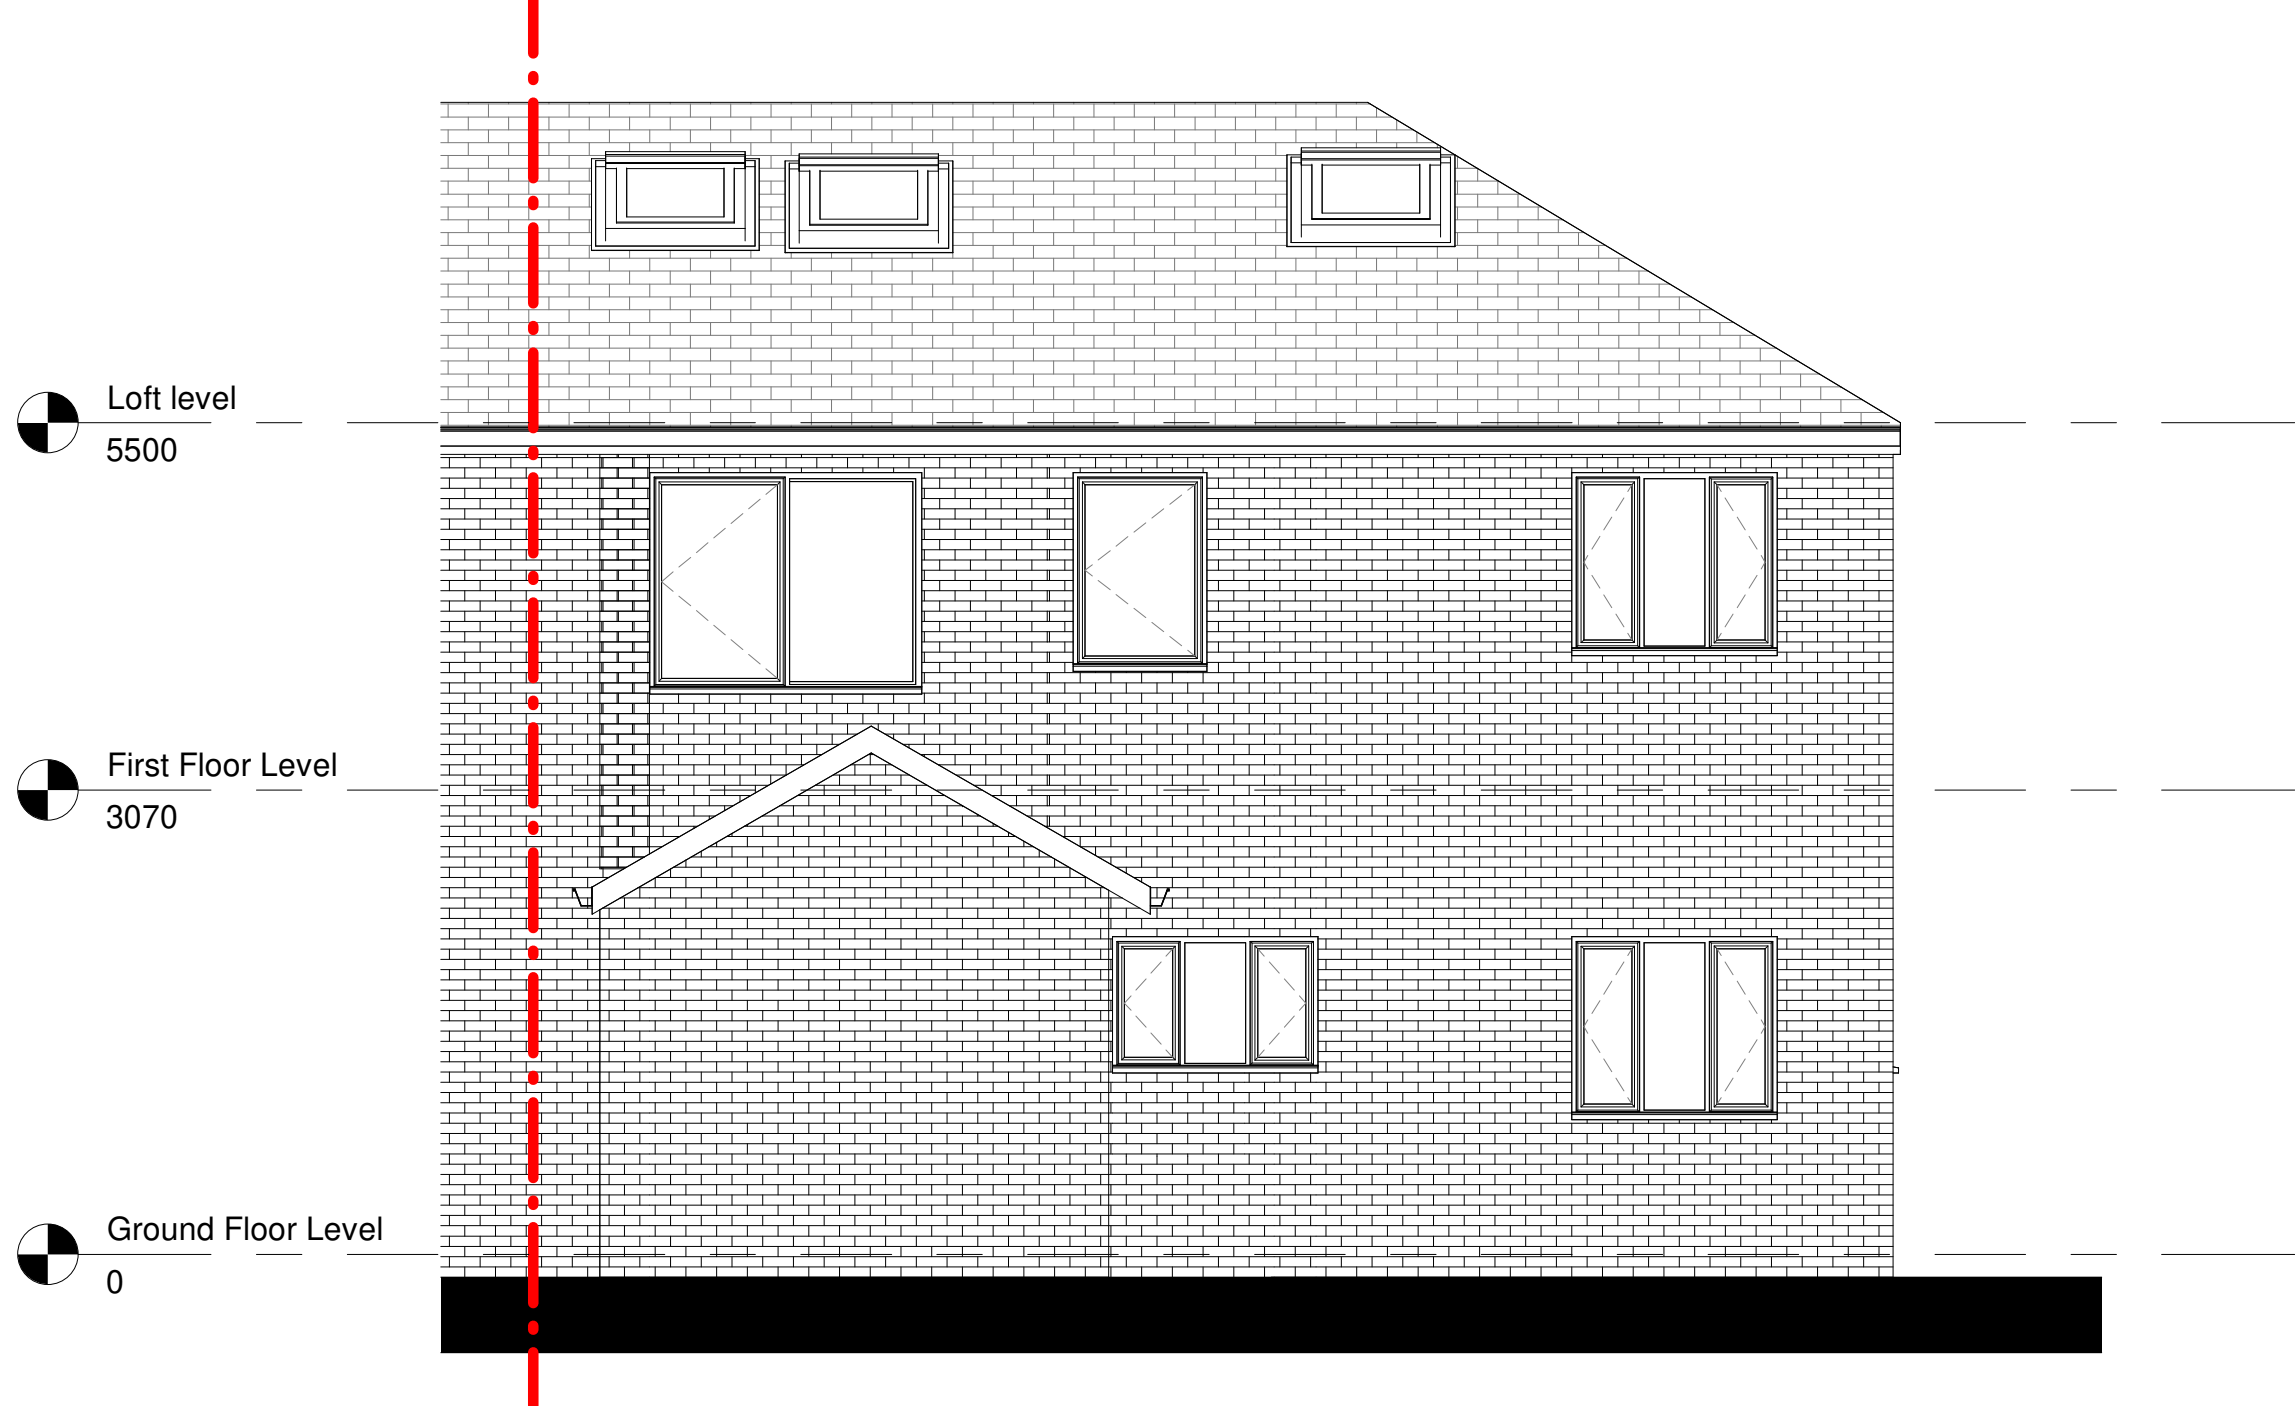


Proposed Front Elevation
Scale 1 : 50



Proposed Rear Extension
Scale 1 : 50



Proposed Side Elevation
Scale 1 : 50

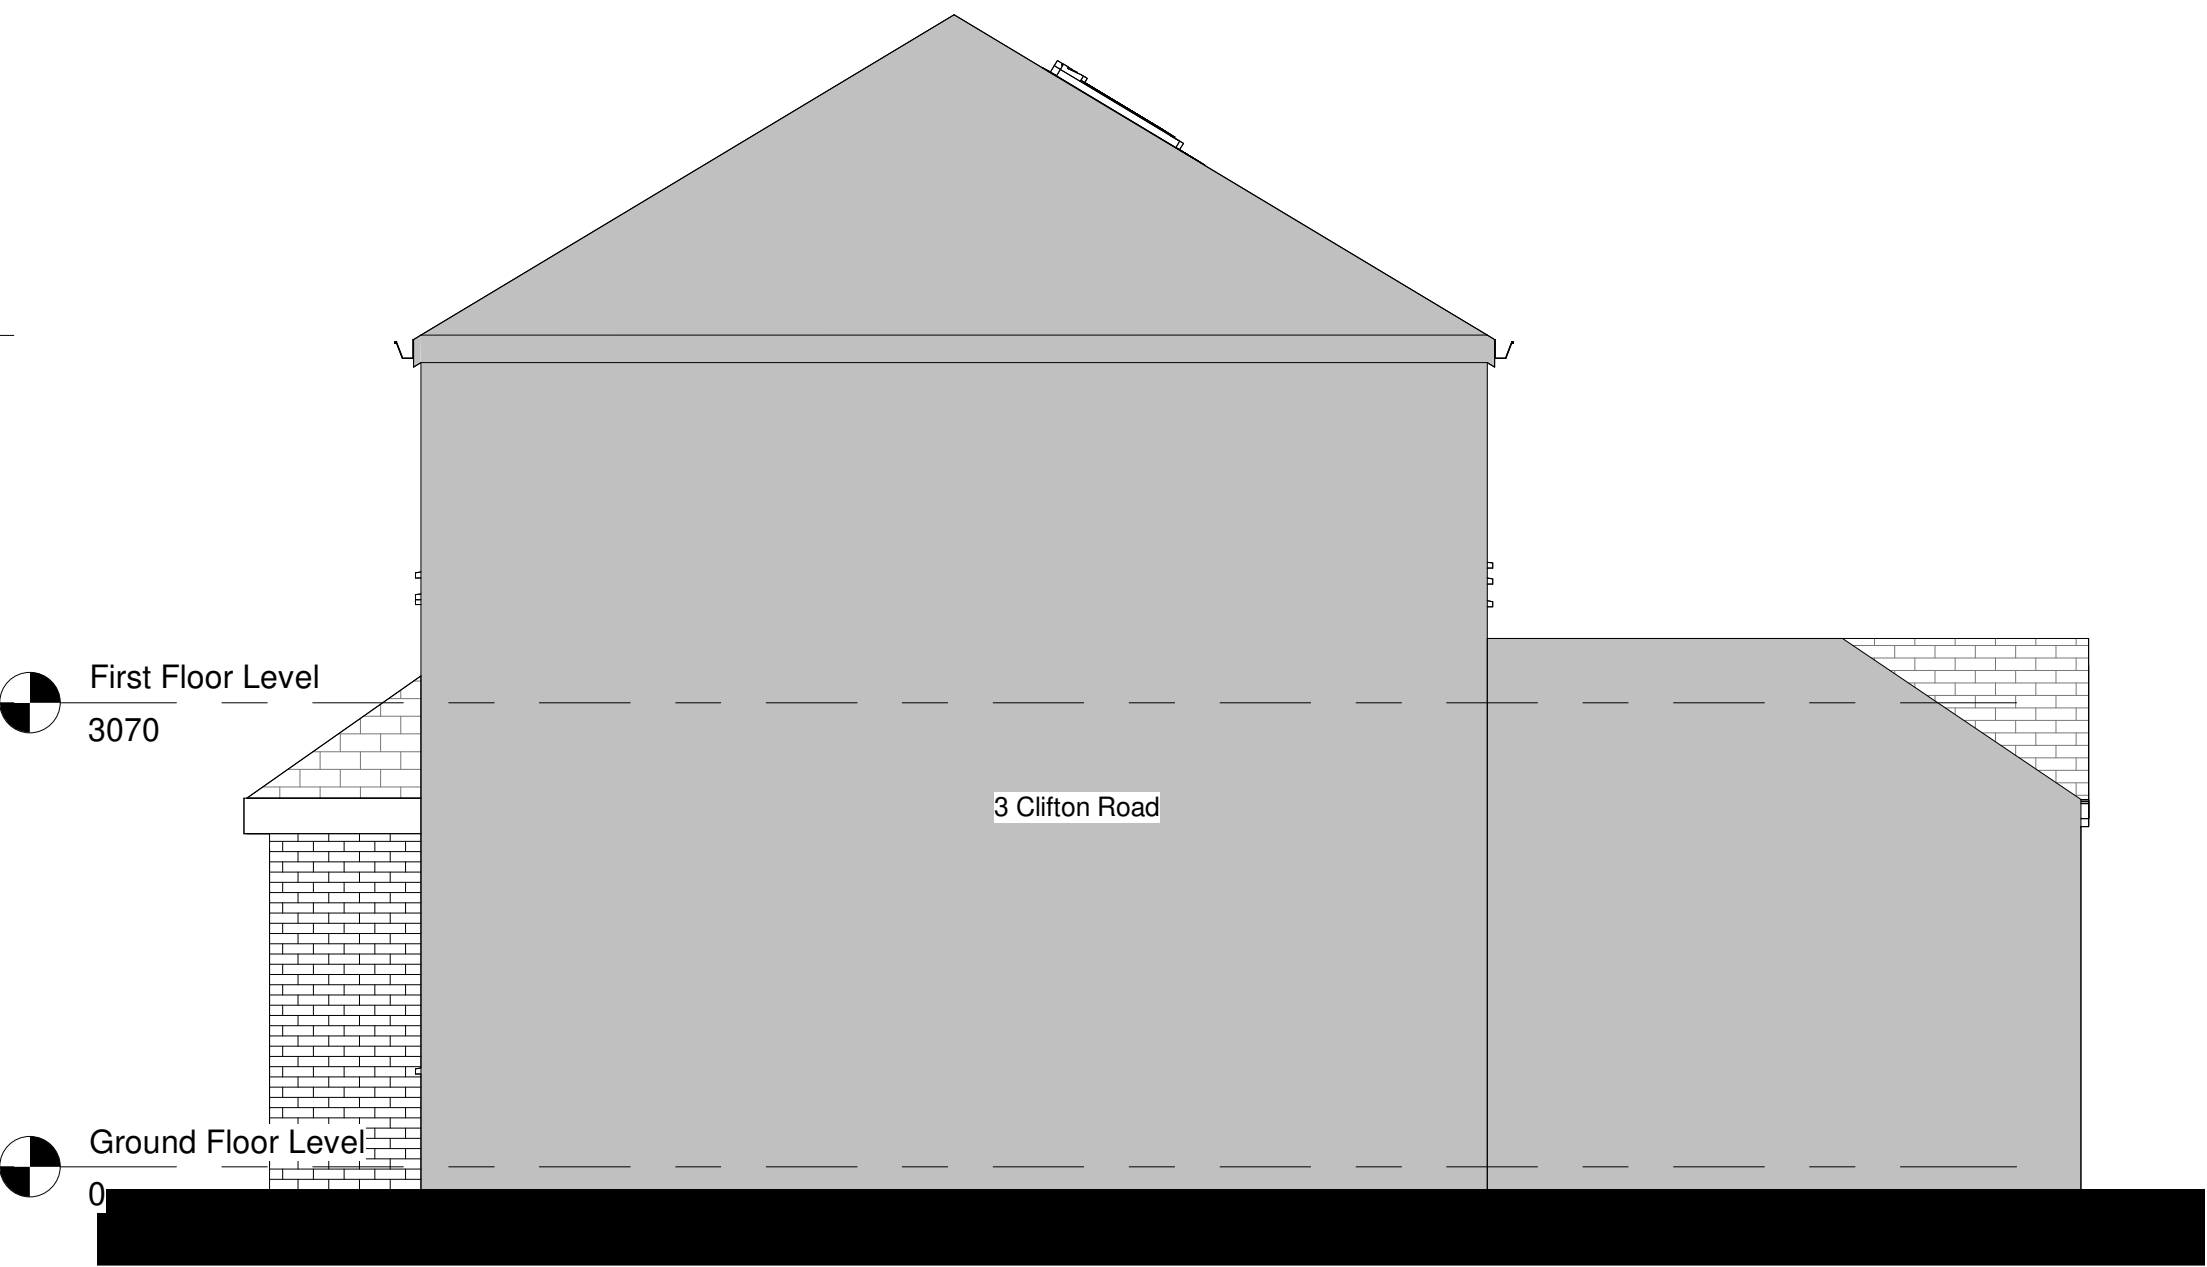

Proposed Side Elevation
Scale 1 : 50

© This Drawing & Design is the copyright of TM Architecture Ltd and should not be reproduced without written consent.

Contractors are to check all levels & dimensions on site prior to site works commencing & report discrepancies to the Designers.

DO NOT SCALE FROM THIS DRAWING

PLANNING

0m 1m 2m 3m 4m 5m

Scale Bar 1:50 @ A1

B	Extension size reduced following comments from LPA.	TM	23.04.24
A	Additional side elevation added	TM	15.02.24
Rev	Description	by	Chk by Date
Project:	Residential Extension 1 Clifton Road		
Title:	Proposed Elevations		
Client:	Mr C Bailey		
Drawn By:	TM	Checked By:	TM on Jan 2024
Original Size:	A1	Project Number:	TMA-1124
Building:	Level:	Type:	Discipline:
Drawing Number:	B1-ZZ-DR-A-3000	REV	B

TM
ARCHITECTURE
07562717040
TMArchitecture.co.uk
Tom@TMArchitecture.co.uk