



EXISTING GROUND FLOOR PLAN



EXISTING REAR ELEVATION



EXISTING FRONT ELEVATION




EXISTING SIDE ELEVATION- SOUTH VIEW



EXISTING SIDE ELEVATION- NORTH VIEW

AS EXISTING

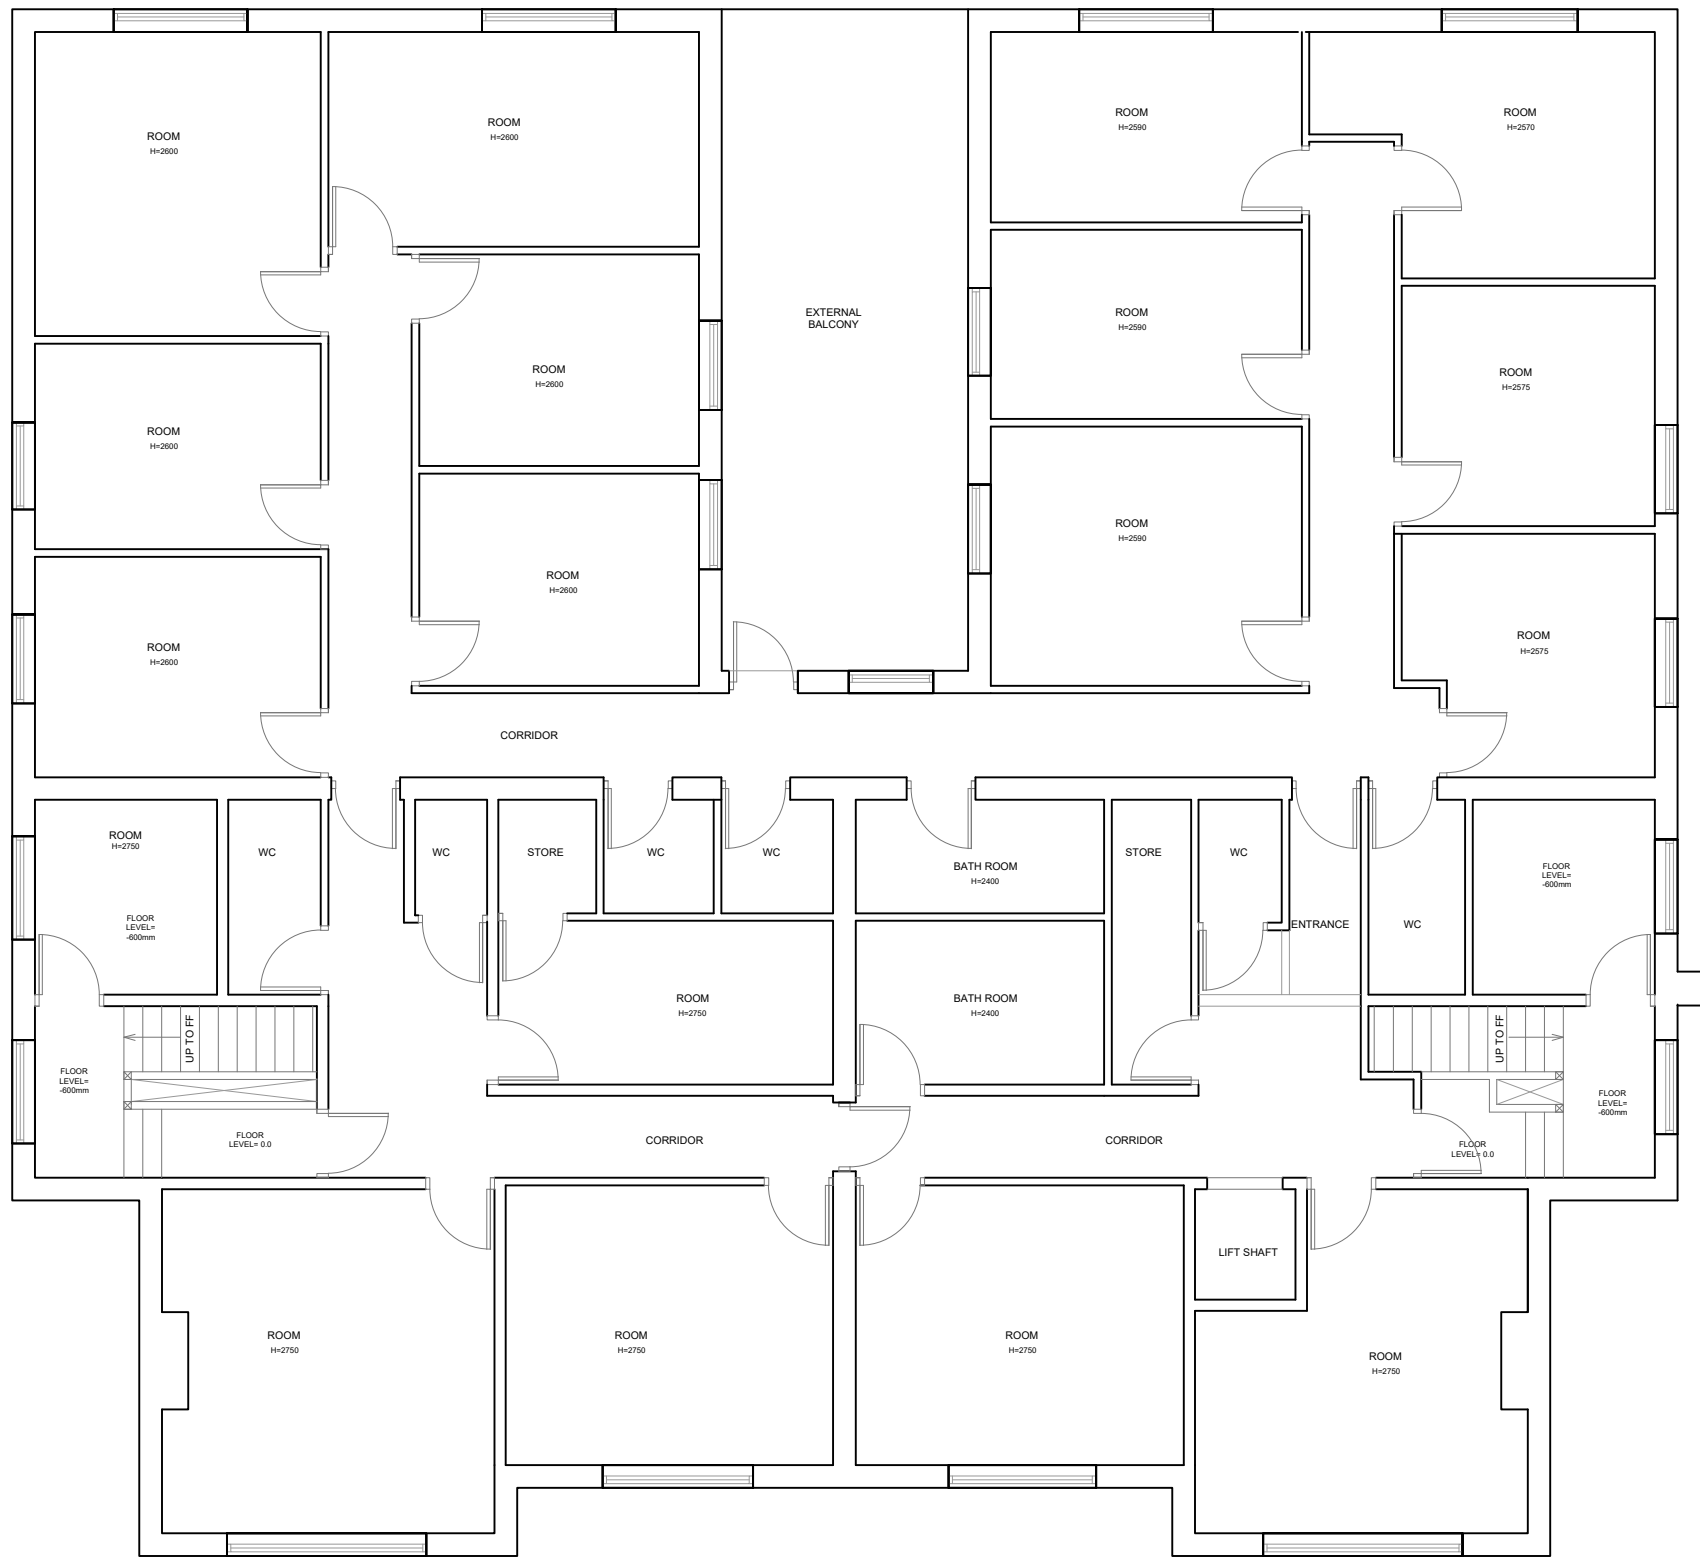

EXISTING FIRST FLOOR PLAN

NOTES

REVISIONS

PROJECT: 426 - 428 ROCHADALE RD
MANCHESTER . CHANGE OF USE TO
COMMUNITY CENTRE

CLIENT: ADEEL

SCALE: 1:100 ON A0 PAPER

REFERENCE NO: 1344 AS EXISTING

BARRY CULLEN
ARCHITECTURE LTD
email: barrycullenarchitecture@gmail.com
mob: 07851262695