


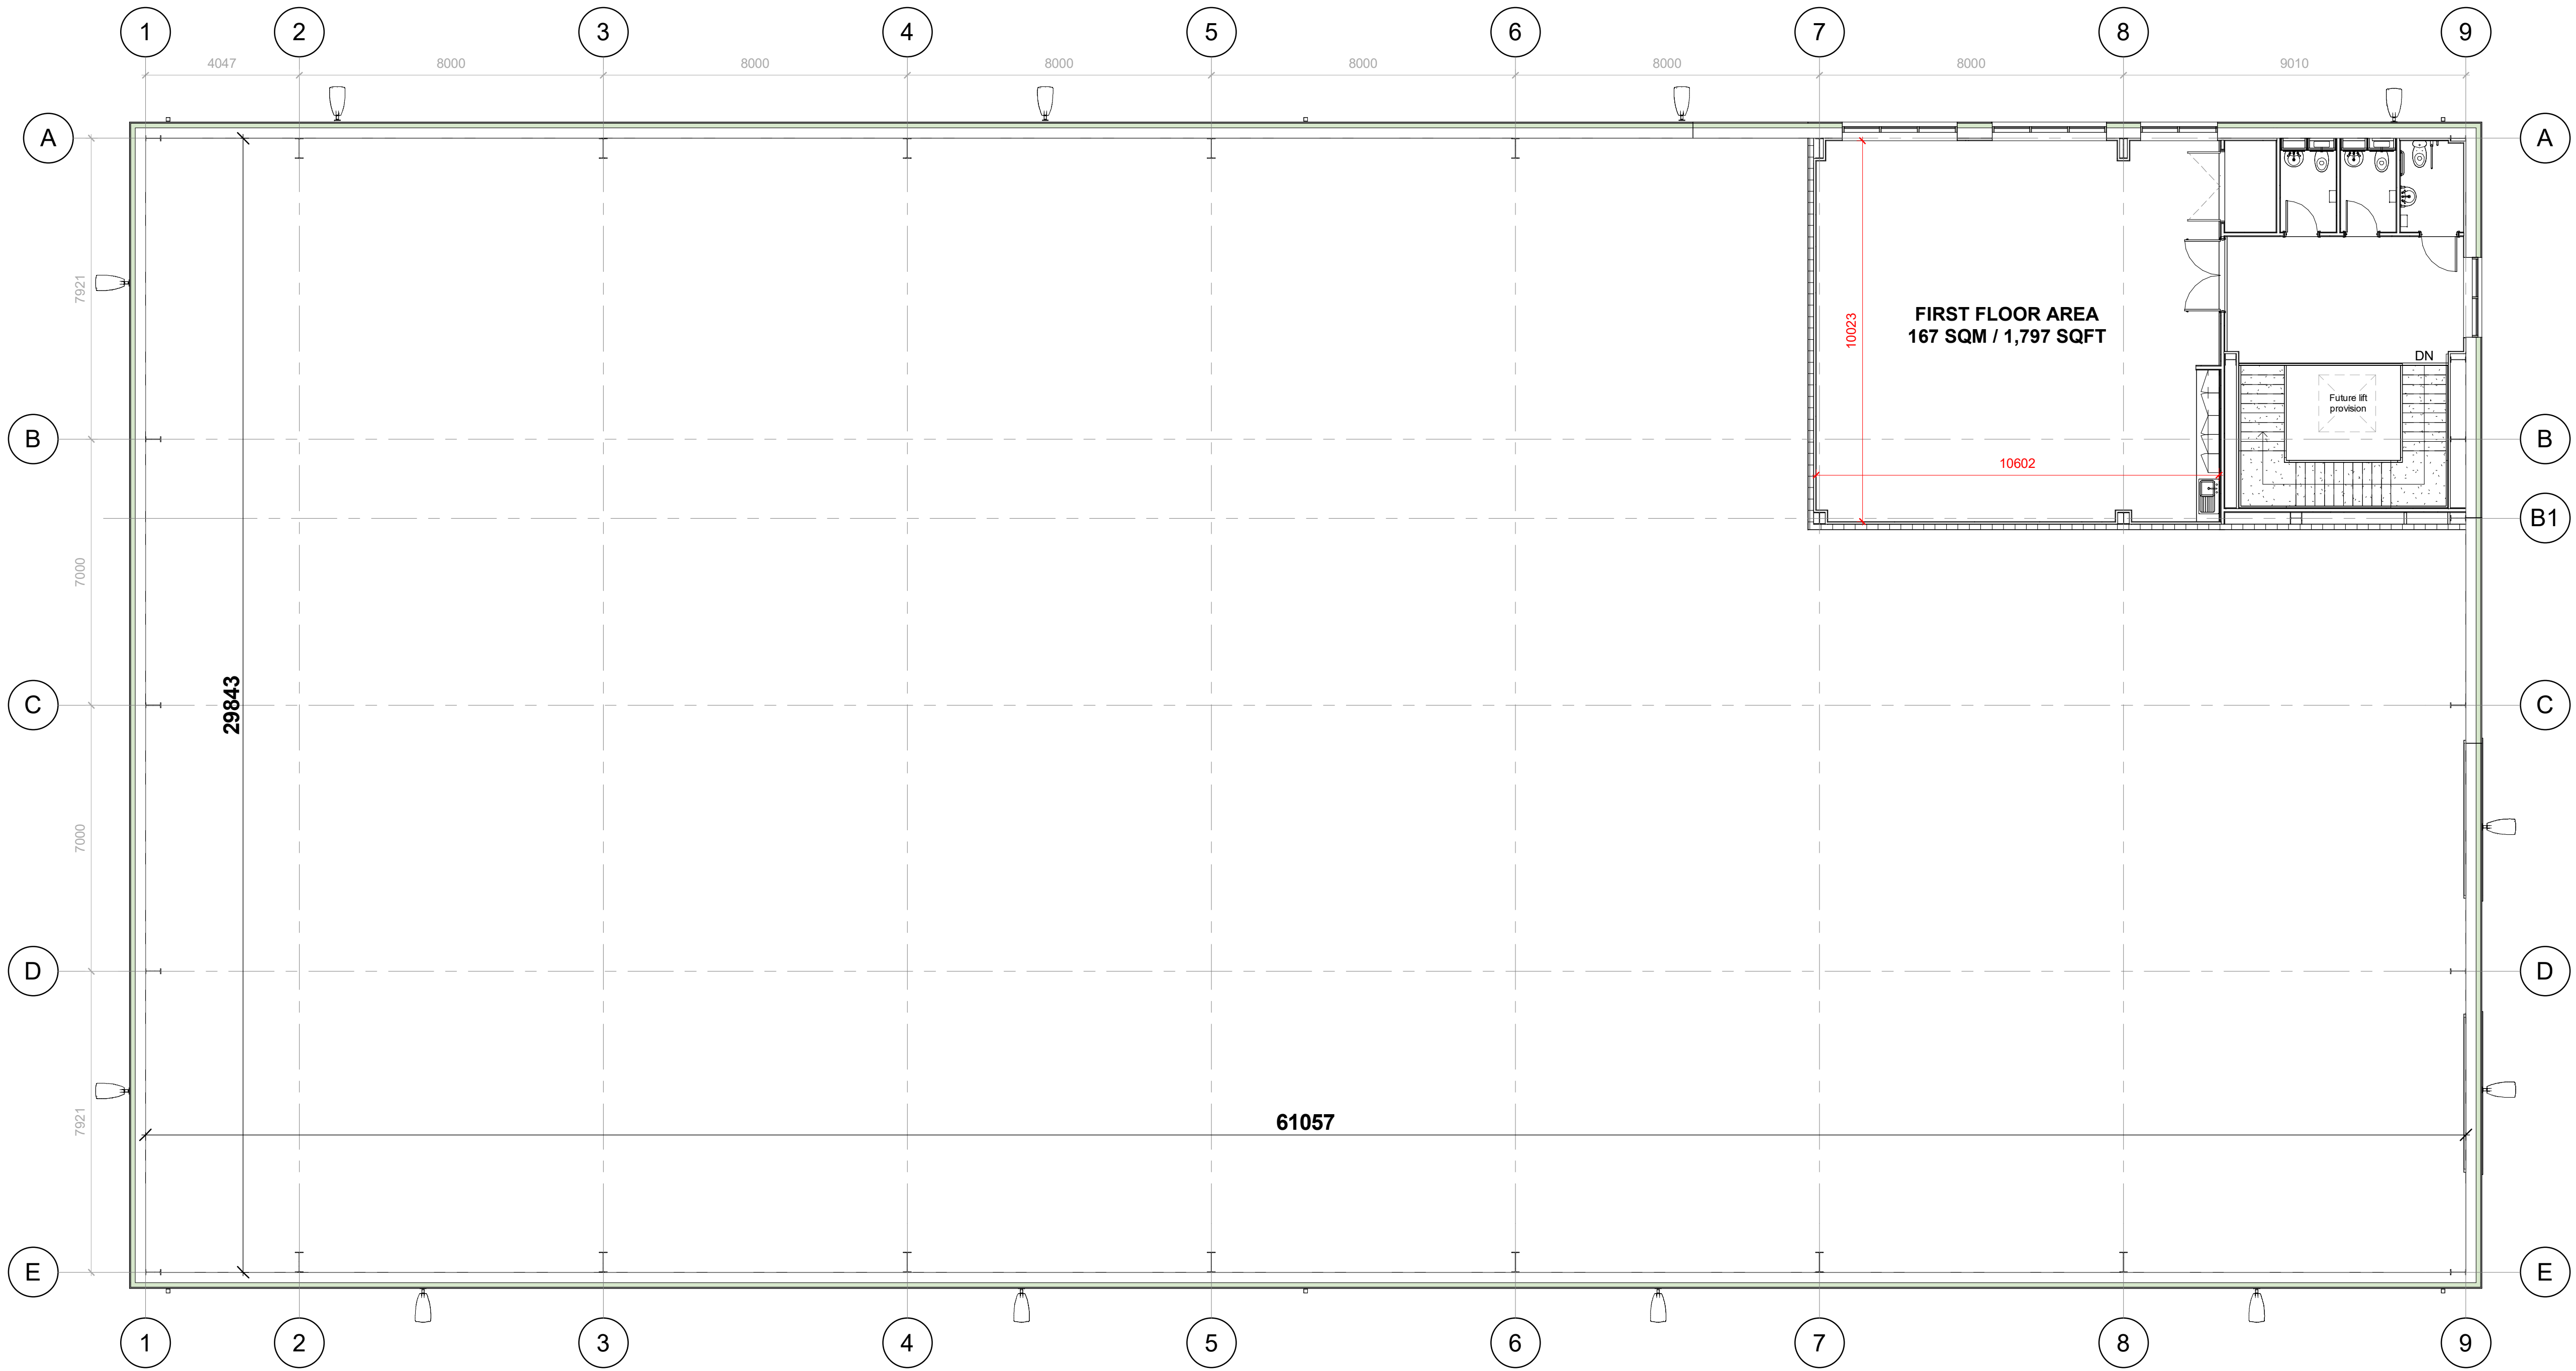

First Floor Plan
1 : 100

P04: Amended steel columns to SE details. Planning Issue.	17.10.23 DM
P03: Updated plan and issued for comment.	26.09.23 DM
P02: Updated office internal layout.	13.09.23 JB
P01: First Issue.	29.08.23 JB

Rev.	Date/Checked
------	--------------

The Old Rectory Rectory Lane Milton Malsor
NORTHAMPTON NN7 3AQ
t: +44 (0)1604 858916 f: +44 (0)1604 859123
www.peter-haddon.com



Oxenwood Real Estate
Rhodes Business Park
Middleton, Manchester



First Floor Plan	
Status	PLANNING
Drawn	JB
Checked	JL
Date	AUGUST 2023

Project Number: 4694	
Project Code	Originator
Zone	Level Info
Type	Role
DR-A-	201-
P04	

Scale@ A1 1 : 100
0 2.5m 5m
SCALE 1:100
Copyright reserved. Dimensions to be checked on site.
Discrepancies to be reported before proceeding.

