
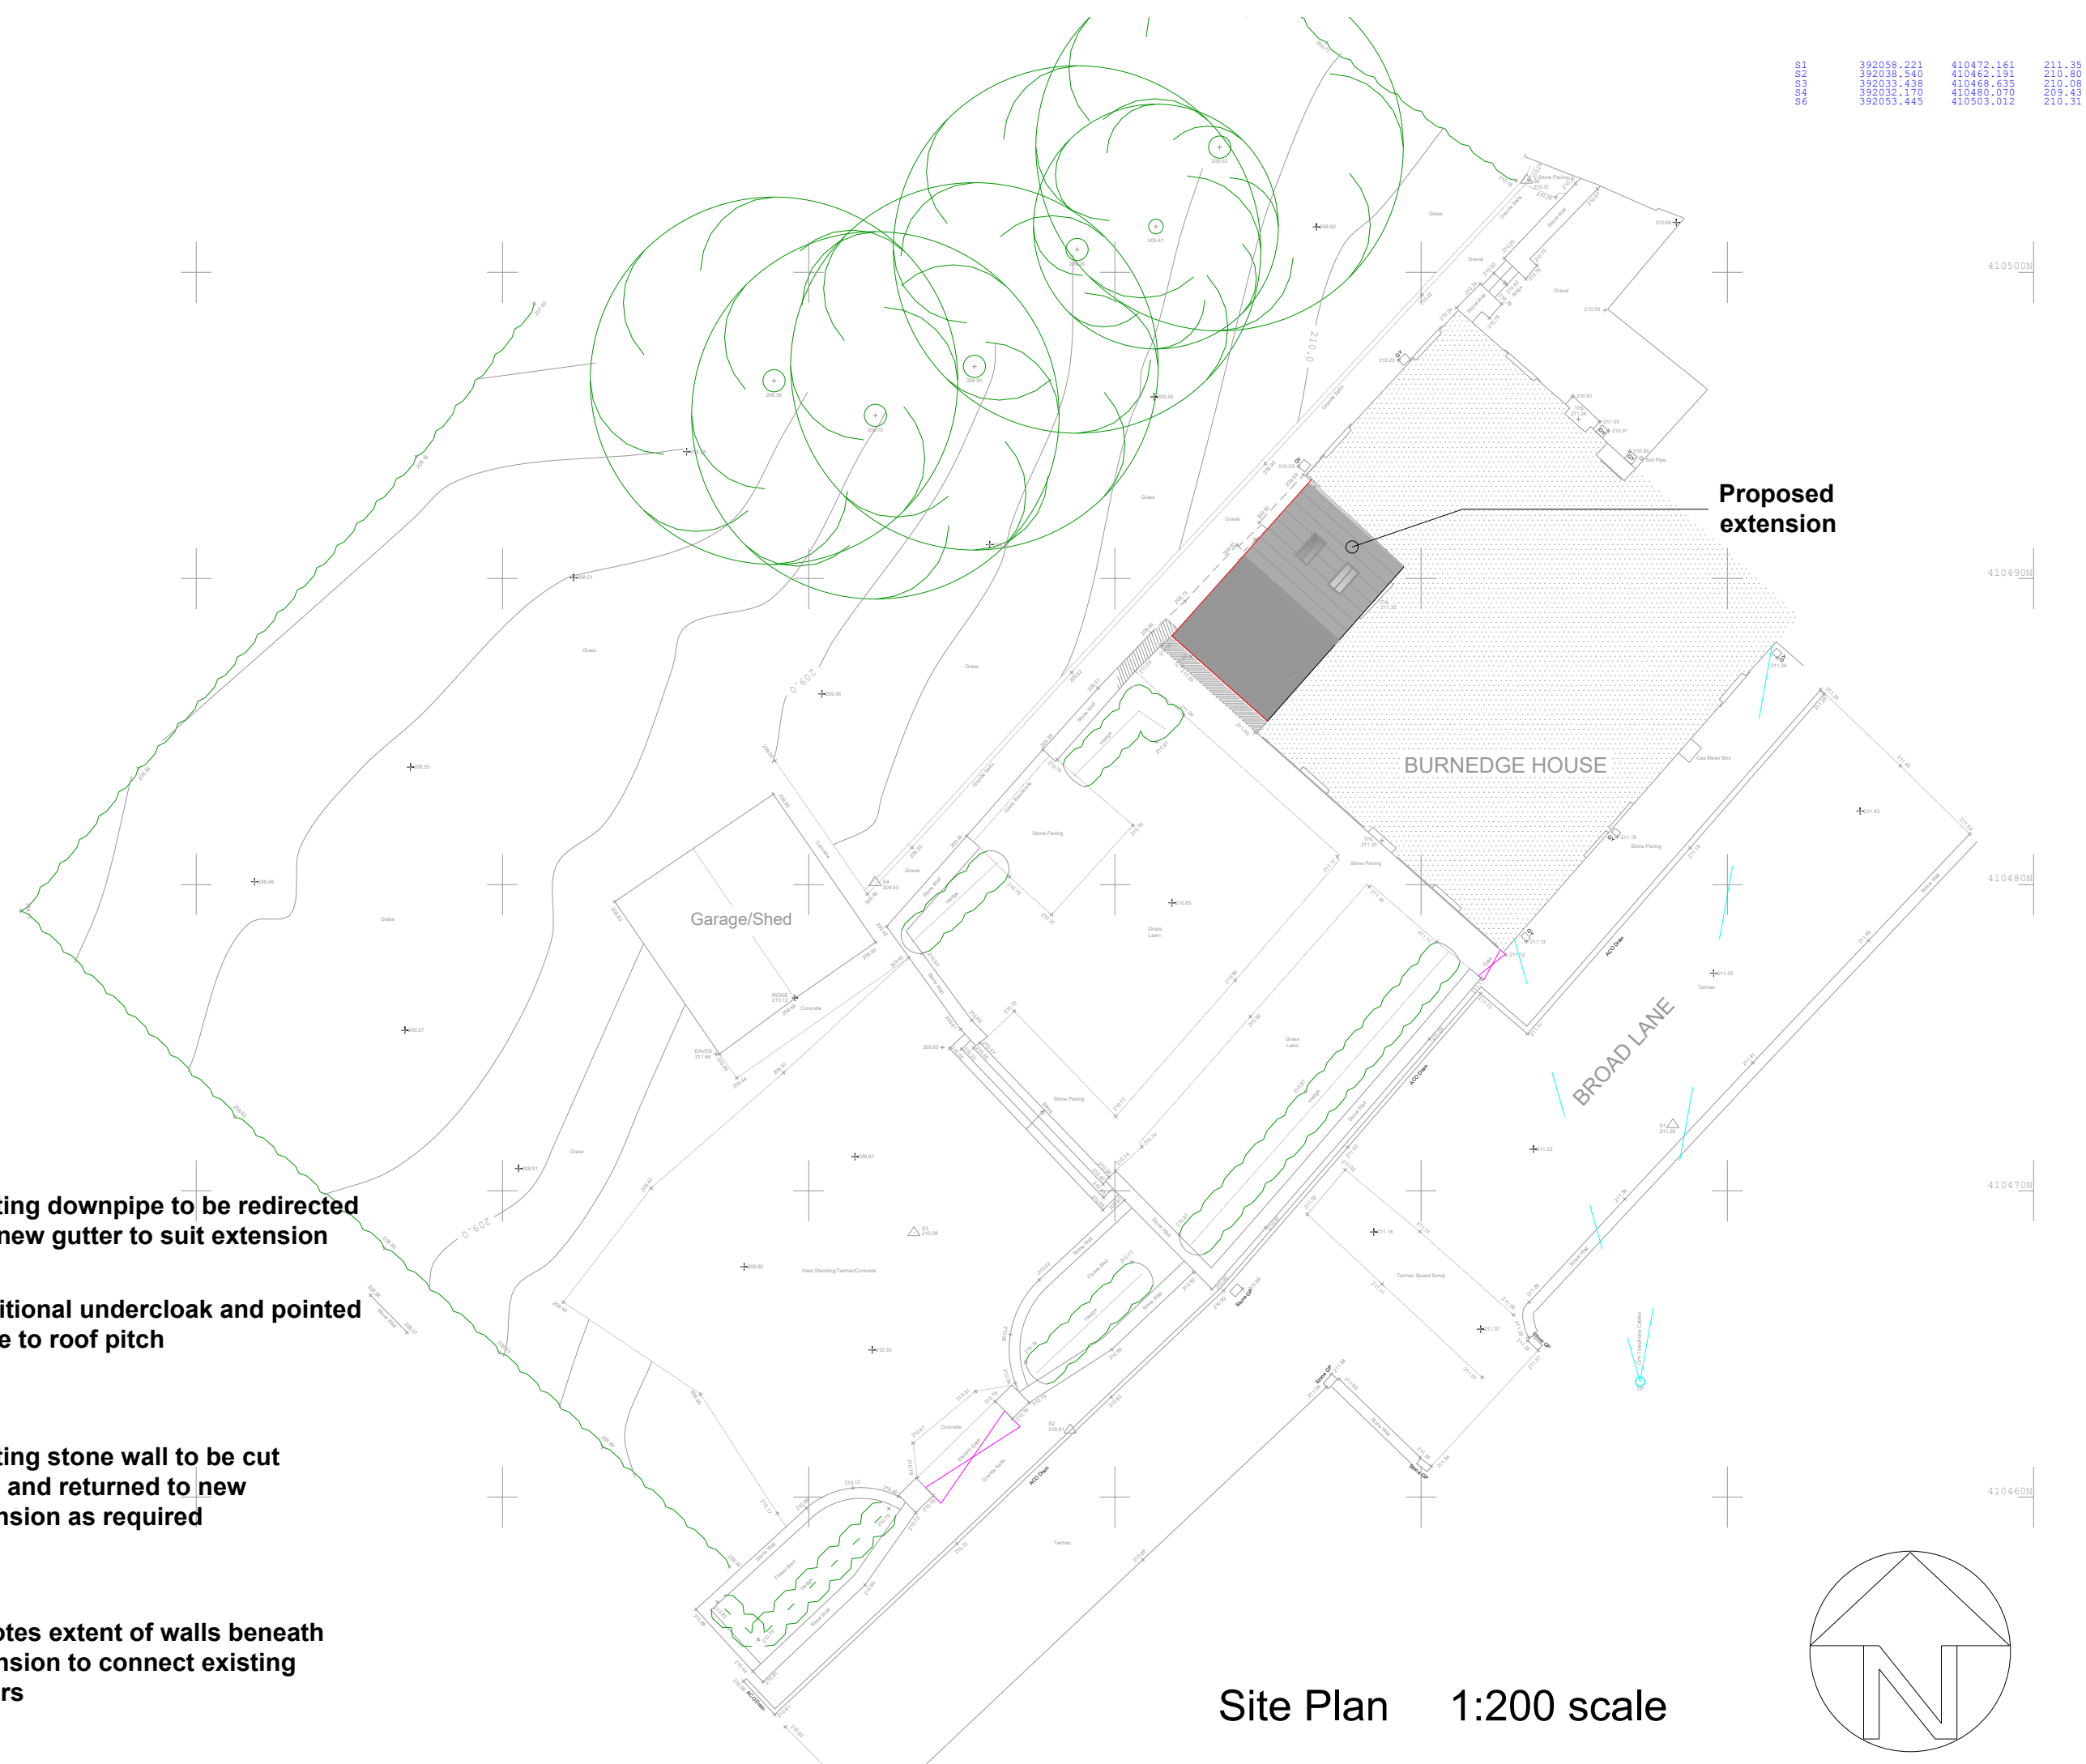
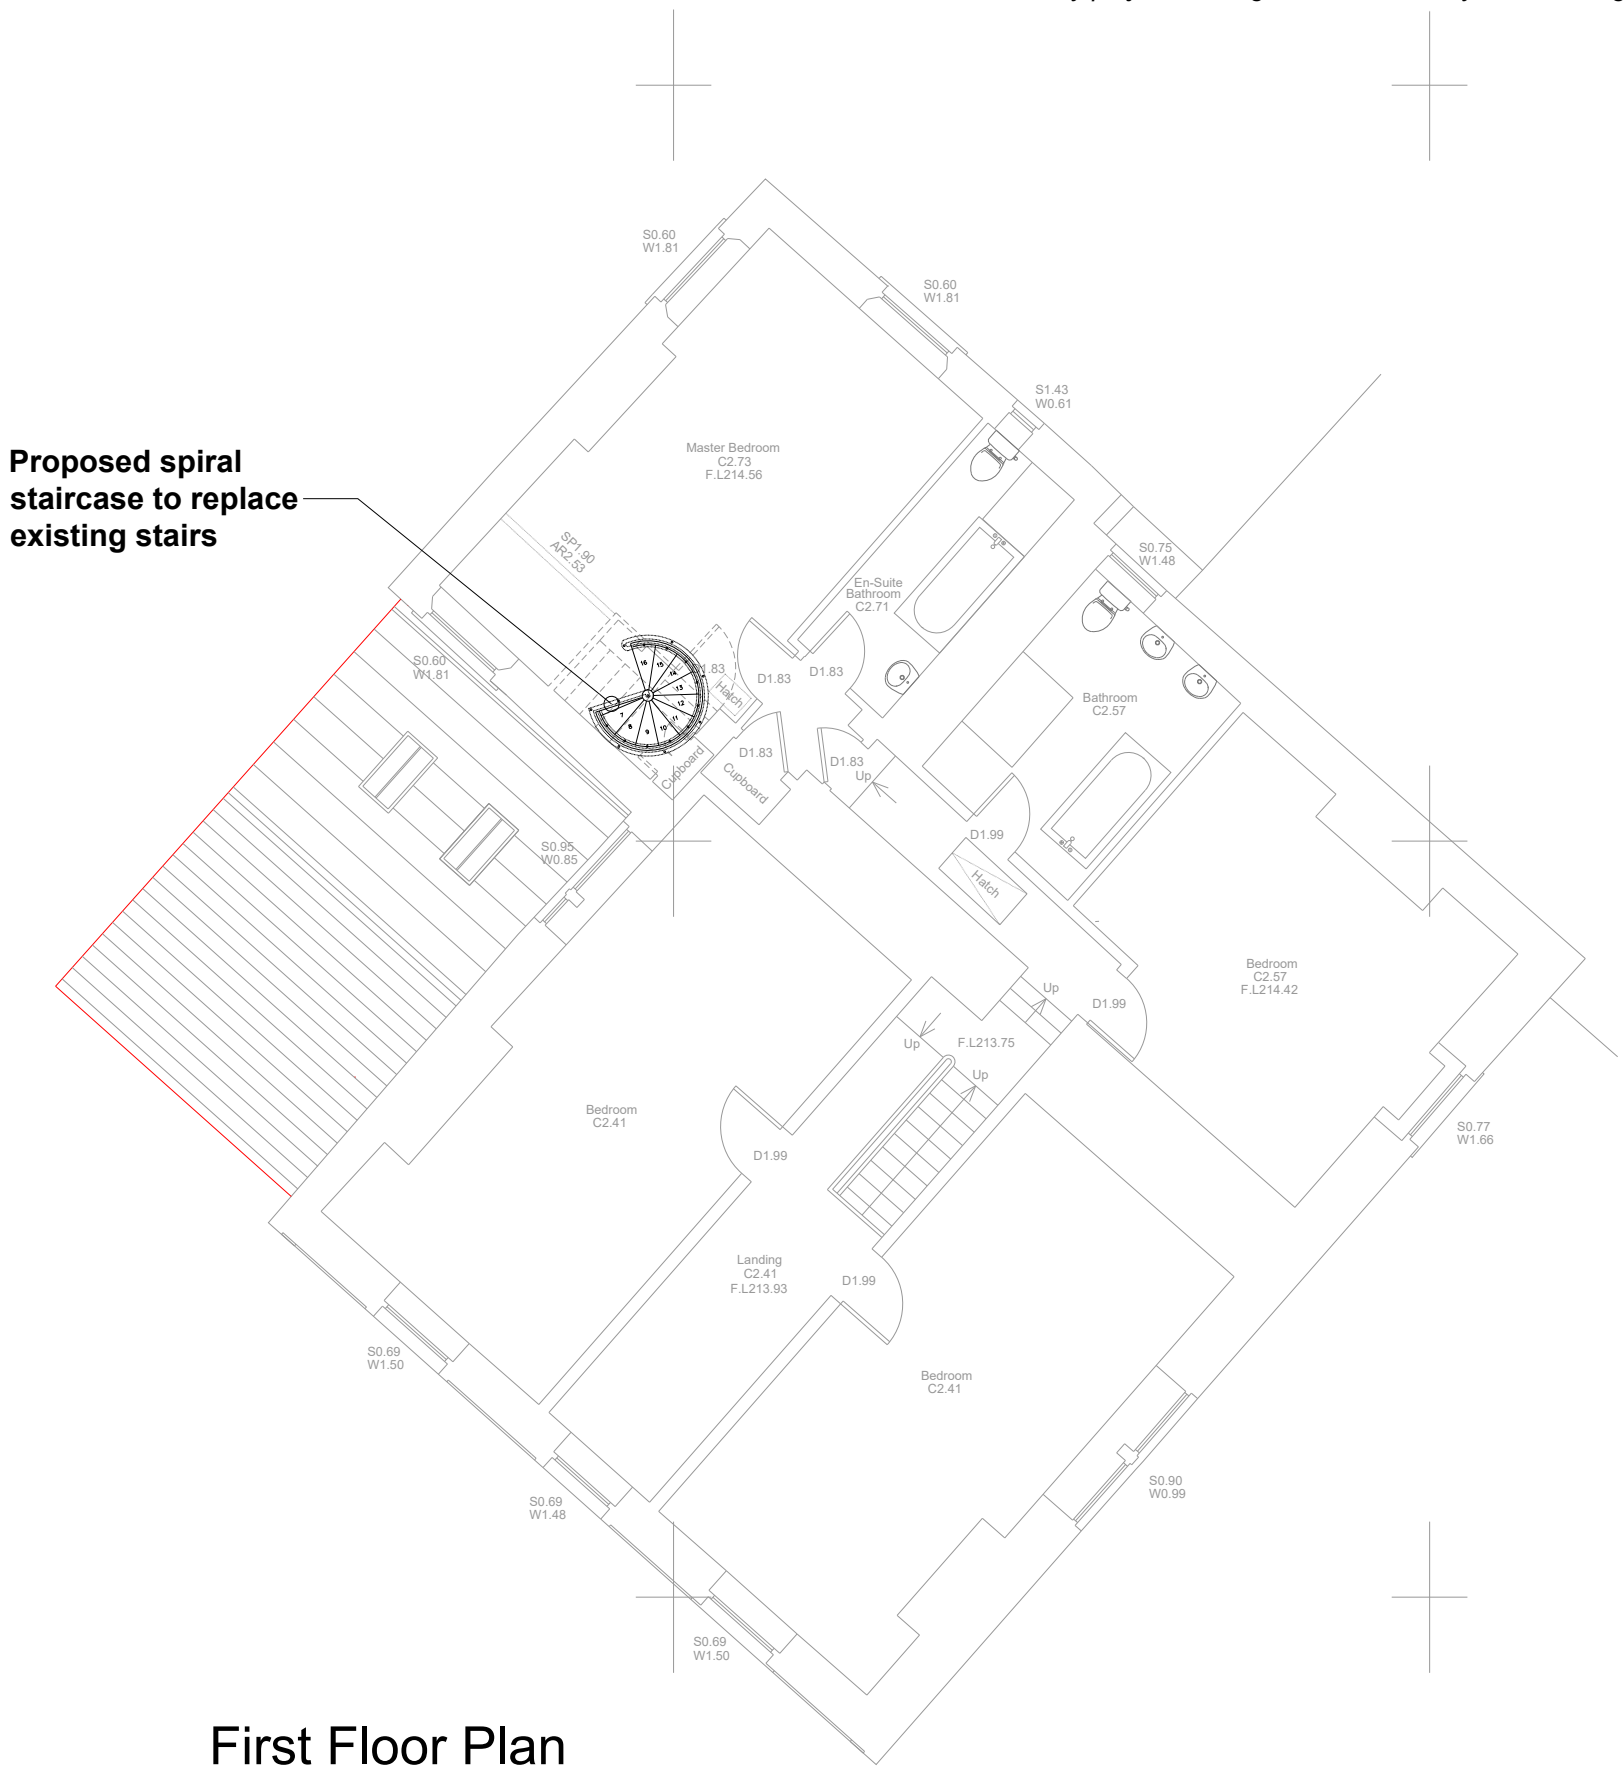
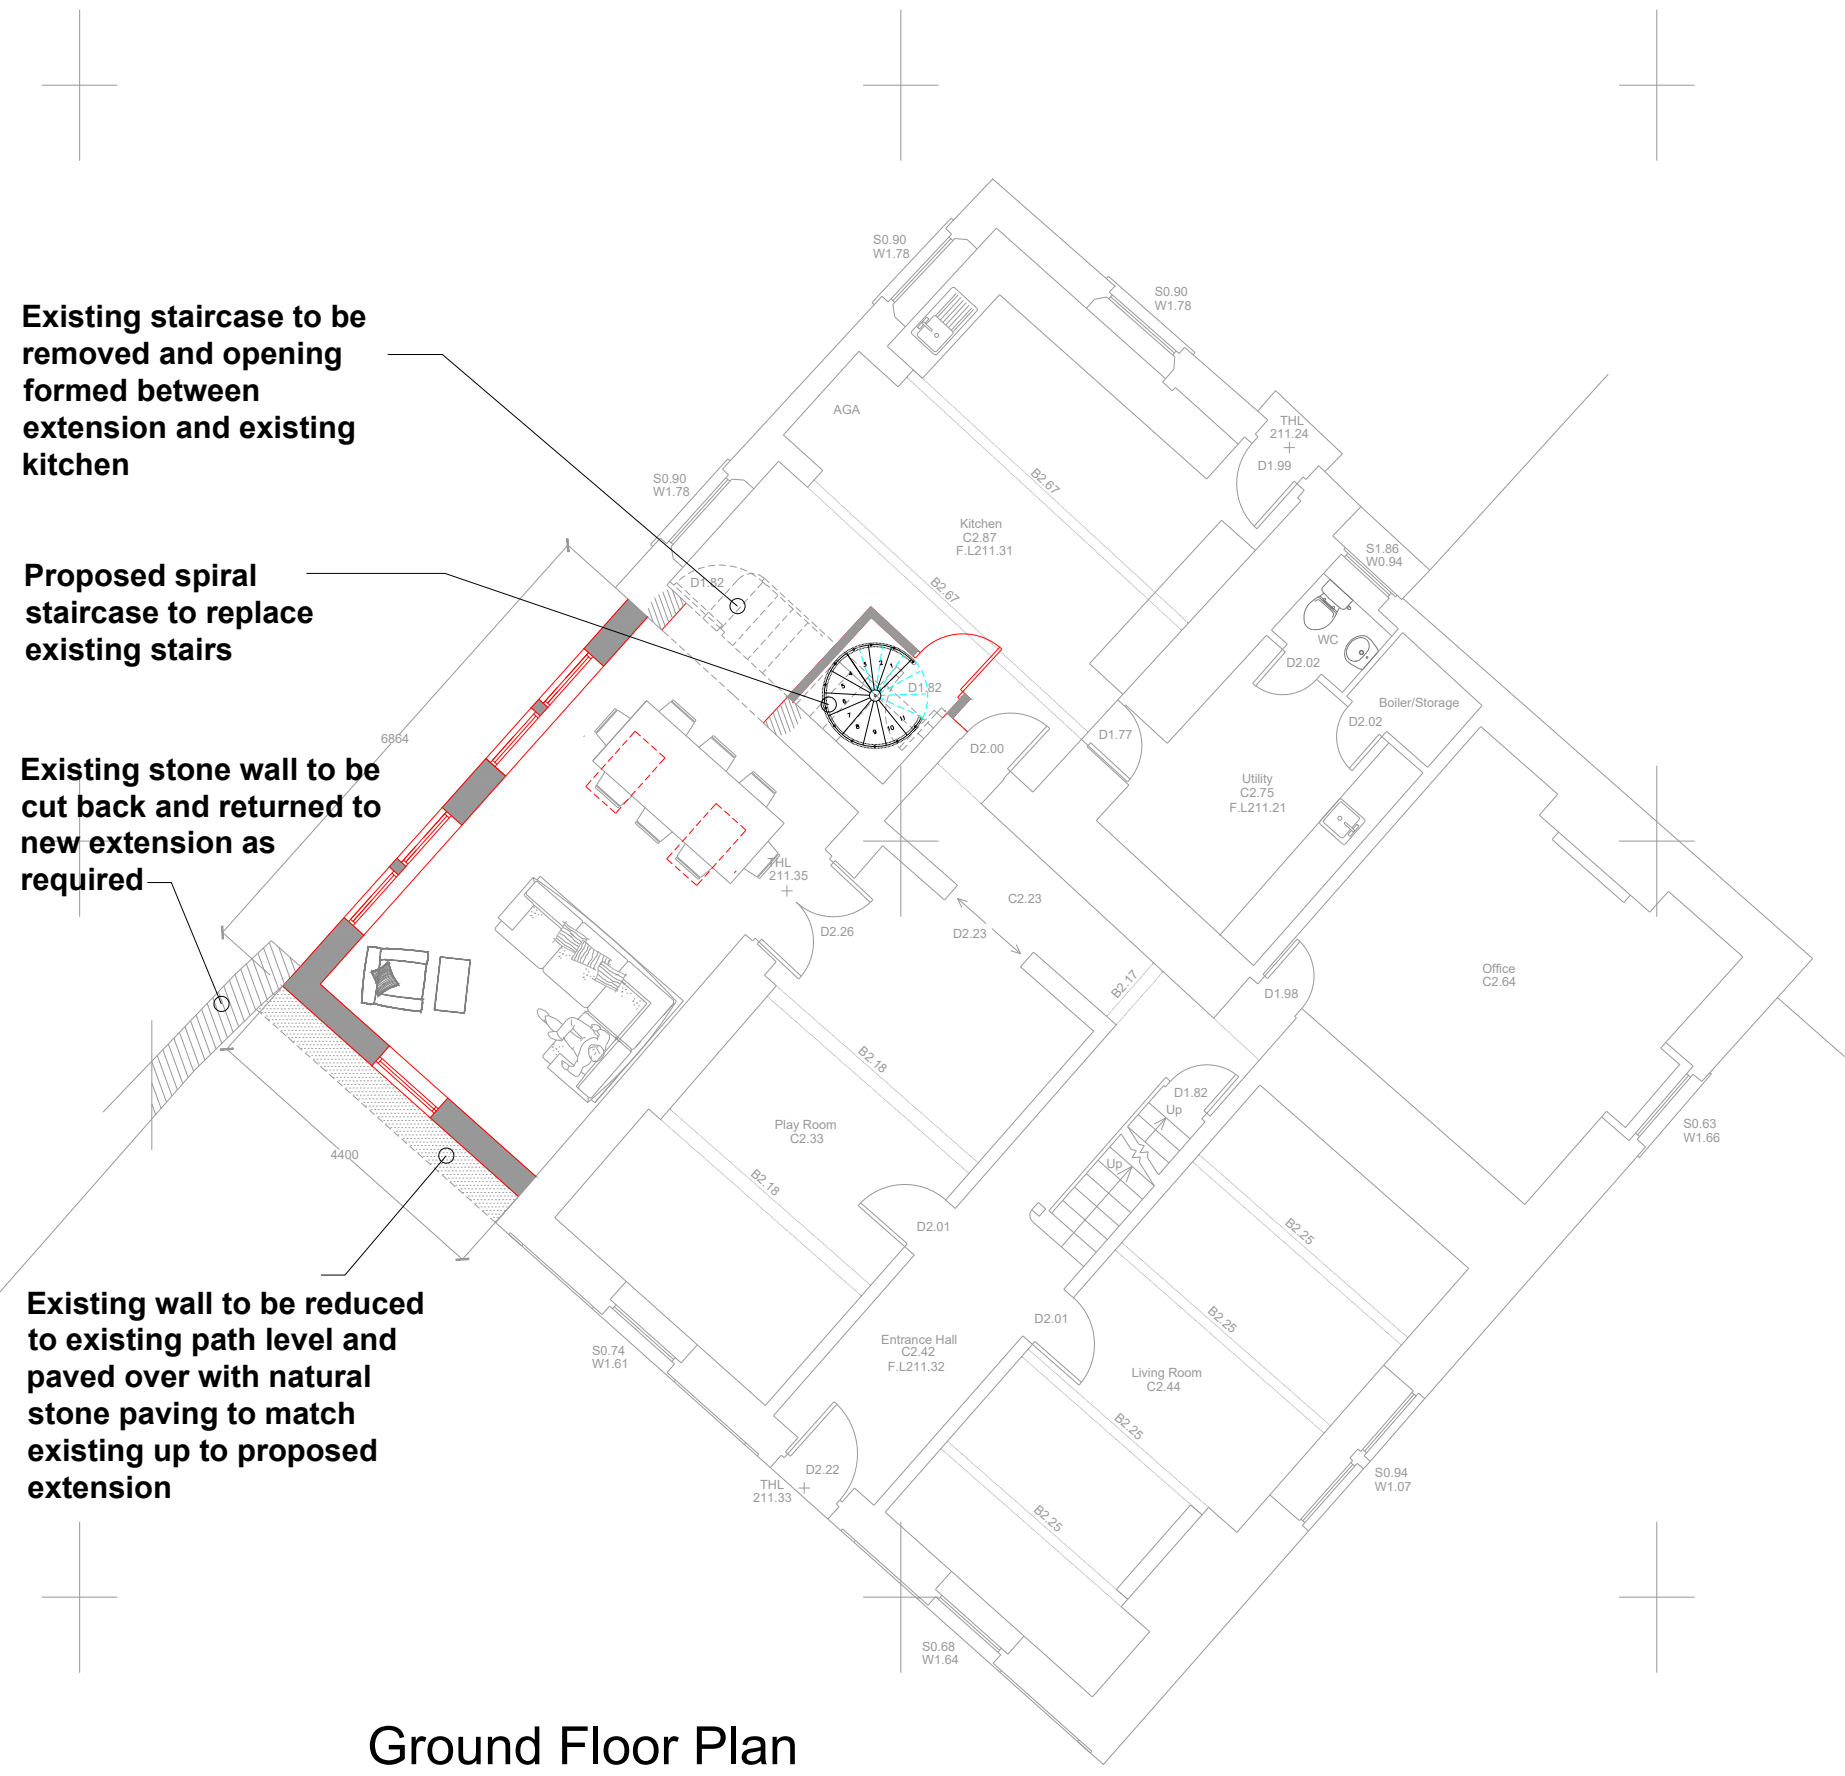


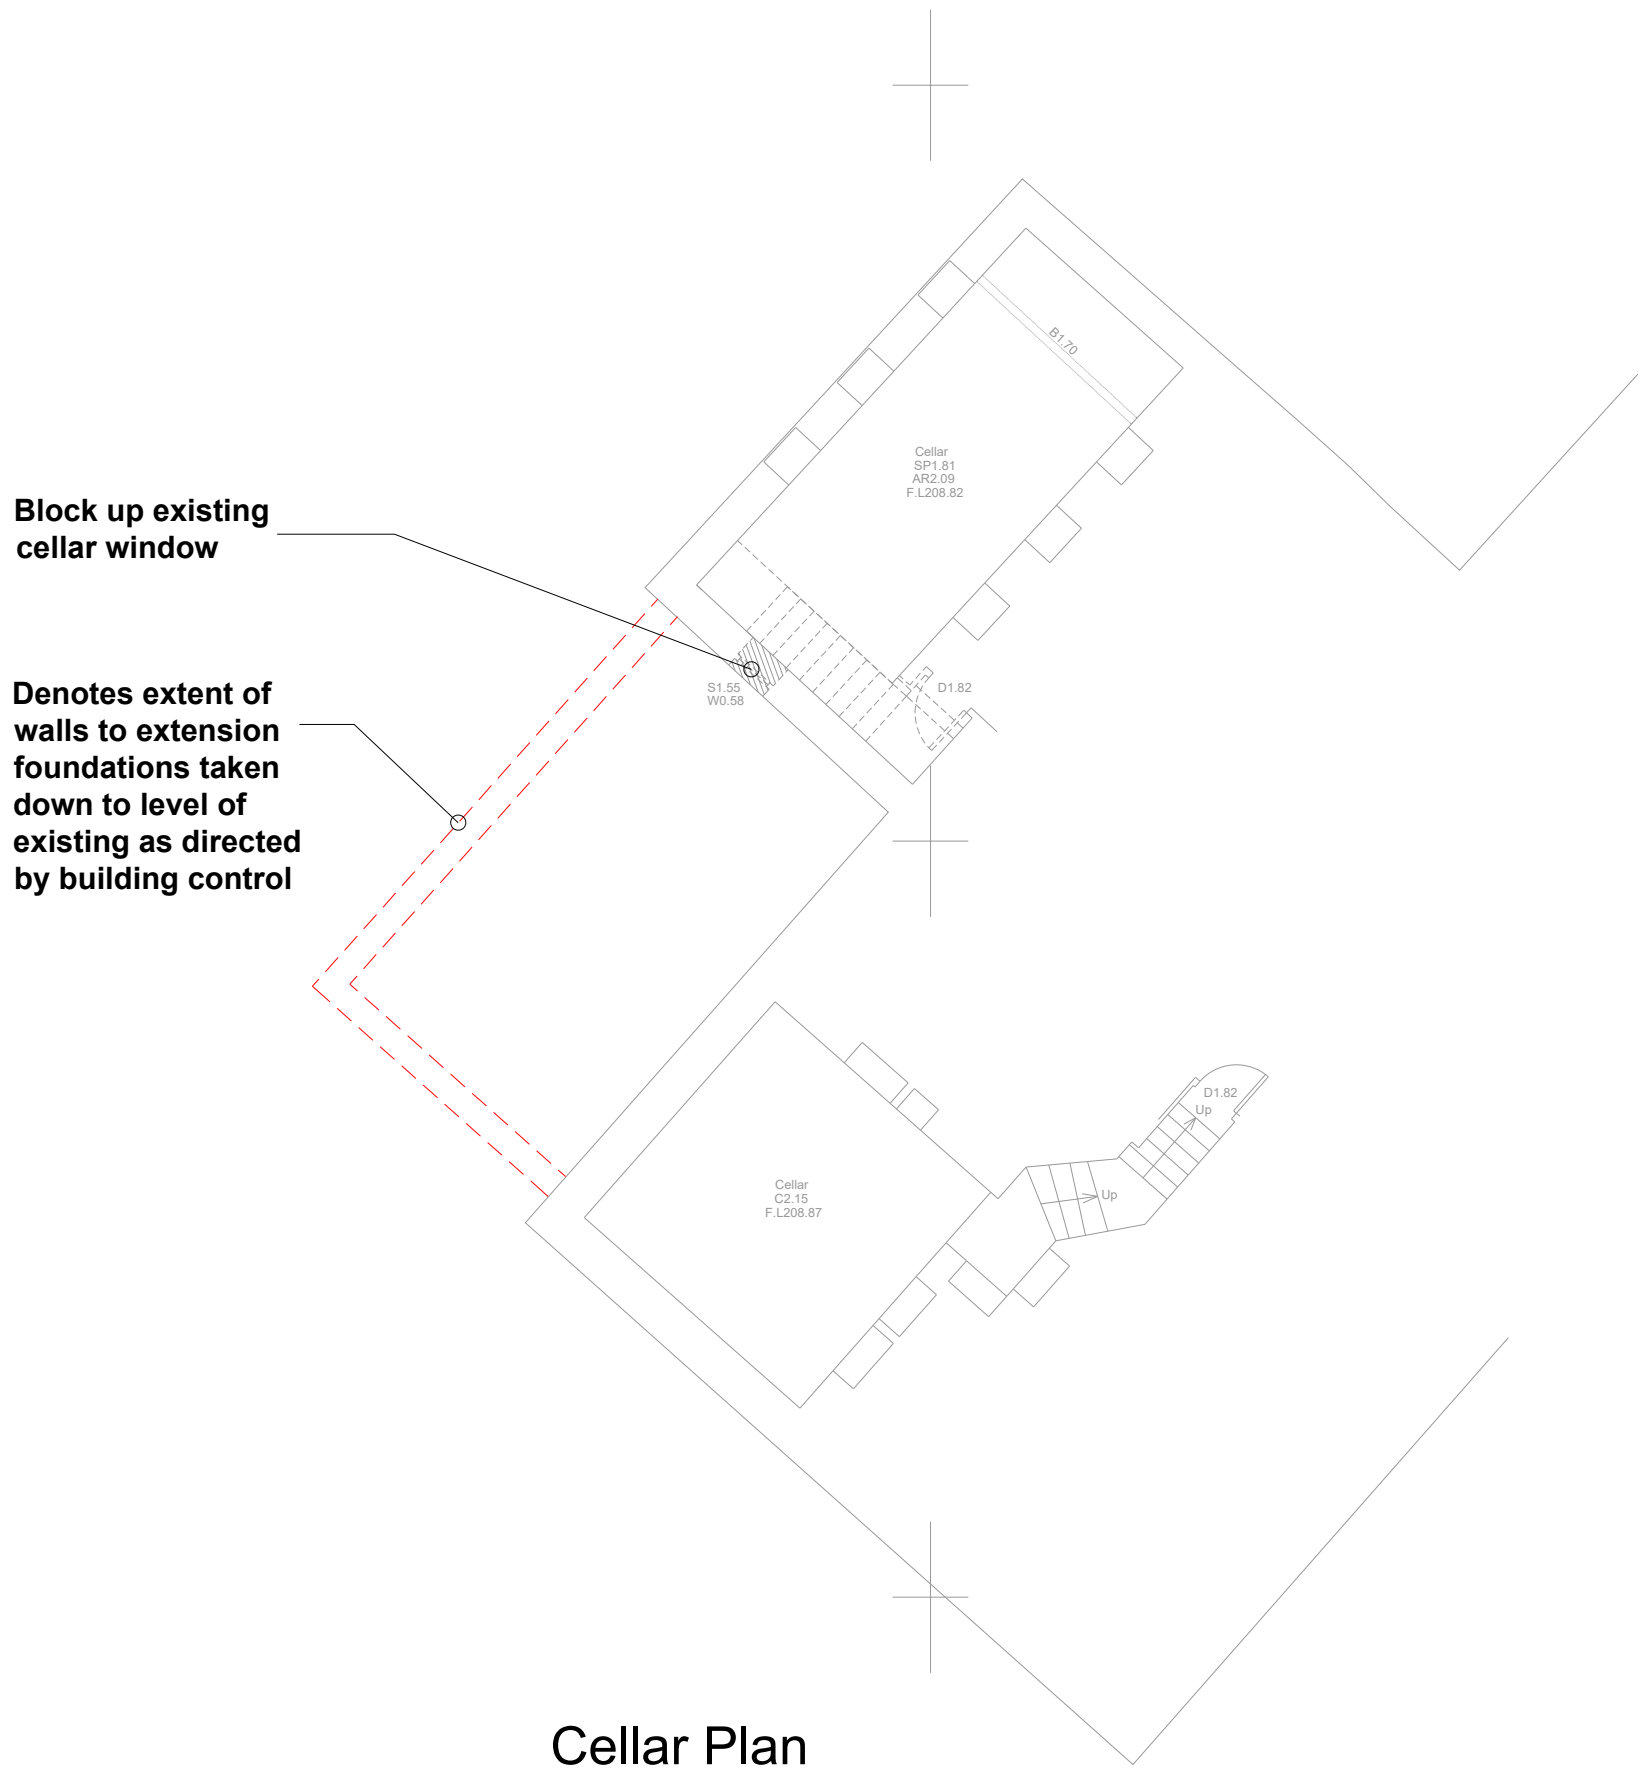

- General Notes;**
- Coursed natural stone to outer leaf to match existing and to L.A. approval.
 - Natural slate roof covering to roof incorporating Permavent 'Easy Slate' system to enable slates to be laid to low pitch to L.A. approval
 - Natural smooth stone heads, sills and surrounds to openings with matching string course to front elevation.
 - Timber framed double glazed windows to match existing.
 - Timber fascia board to front elevation to match existing with aluminum profiled gutter.
 - Downpipes to match existing.
 - Heritage rooflights to inner roof slope.

rev:	date:	description
 AJ COCKER ASSOCIATES CHARTERED BUILDING SURVEYORS		
New Century House 176 Drake Street Rochdale OL16 1UP Tel: 01706 764880 Fax: 01706 764881 www.ajcockerassociates.co.uk mail@ajcockerassociates.co.uk		
 the mark of property professionalism worldwide		
Project: Burnedge House, Broad Lane, Rochdale Proposals-extension to house		scale: 1:100/1:200 date: Sept. 22 drawn: NL
Client: Mr.&Mrs. Waterfall		Dwg. Nr. W350-01