






sw existing front elevation
Scale: 1:100

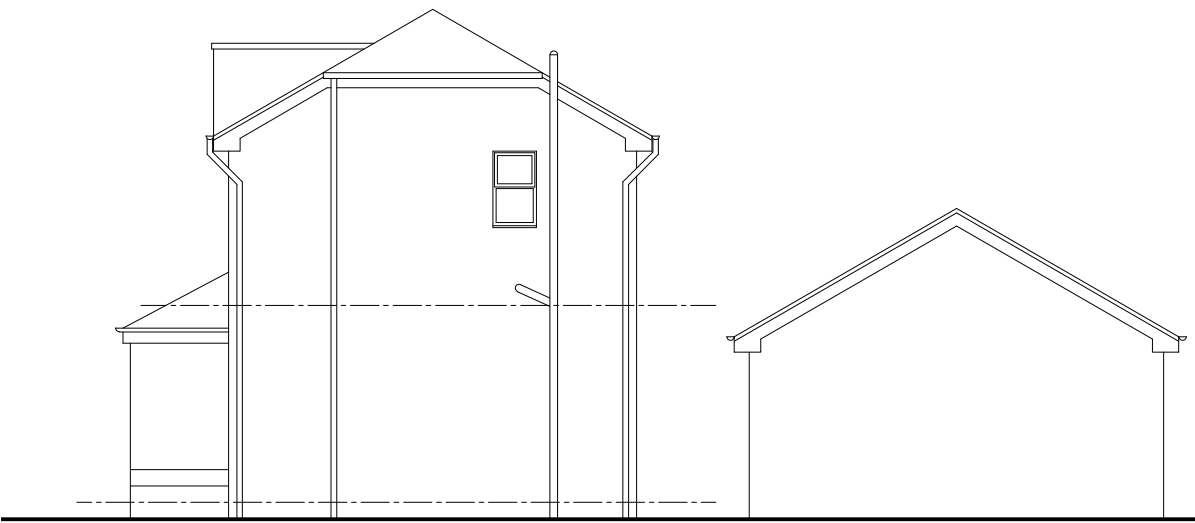

se existing side elevation
Scale: 1:100

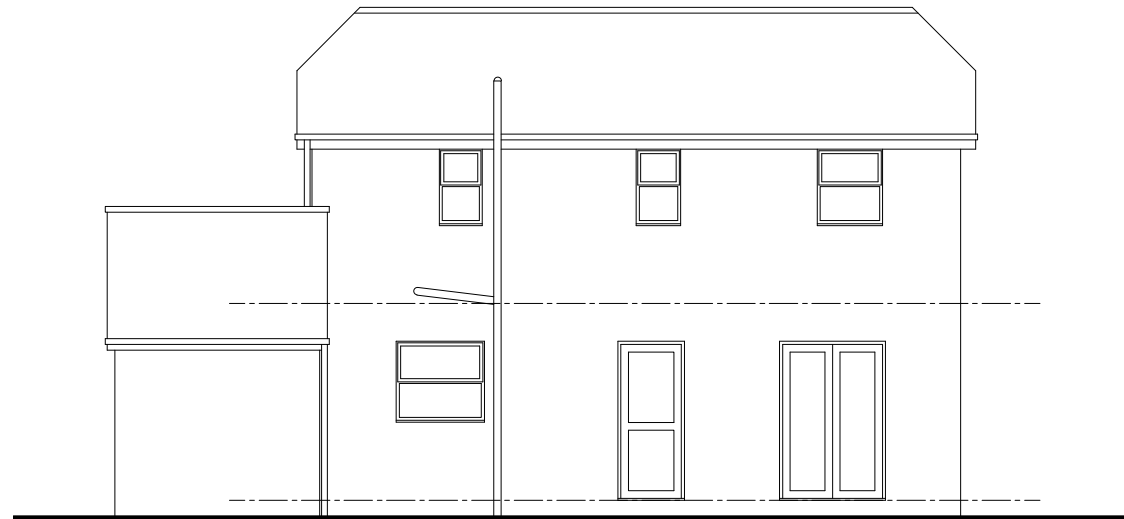

ne existing rear elevation
Scale: 1:100

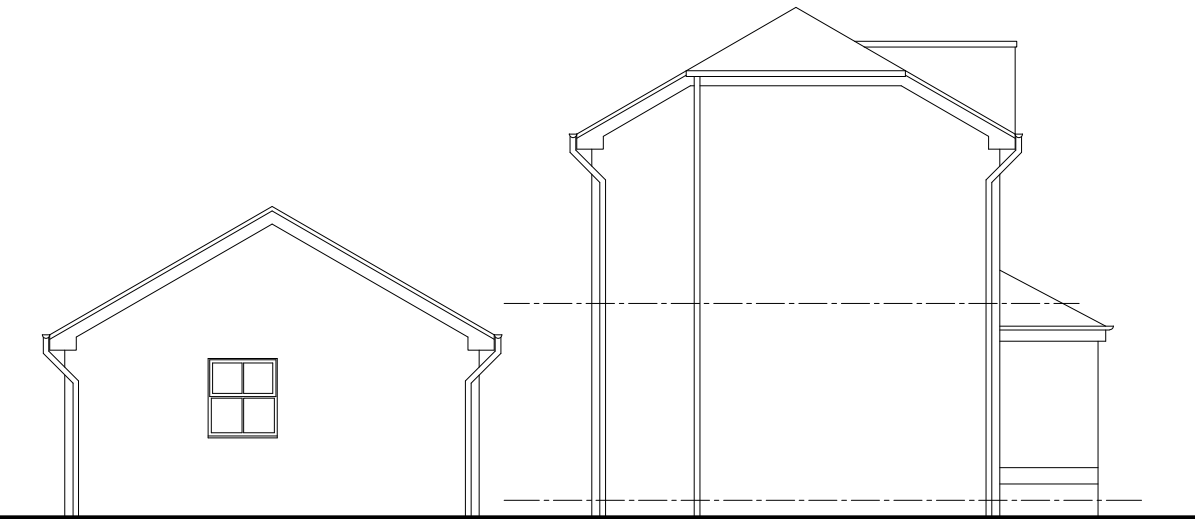

ne existing side elevation
Scale: 1:100

proposed extensions and alterations
3 cypress gardens, firgrove, rochdale

SUBJECT
existing elevations

DRAWN dph
DATE january 2022
SCALE 1:100 @ A3

pennine
design

12 lime grove
lancashire
telephone: 07734 263404
littleborough
ol15 8rp

DWG No.

04