


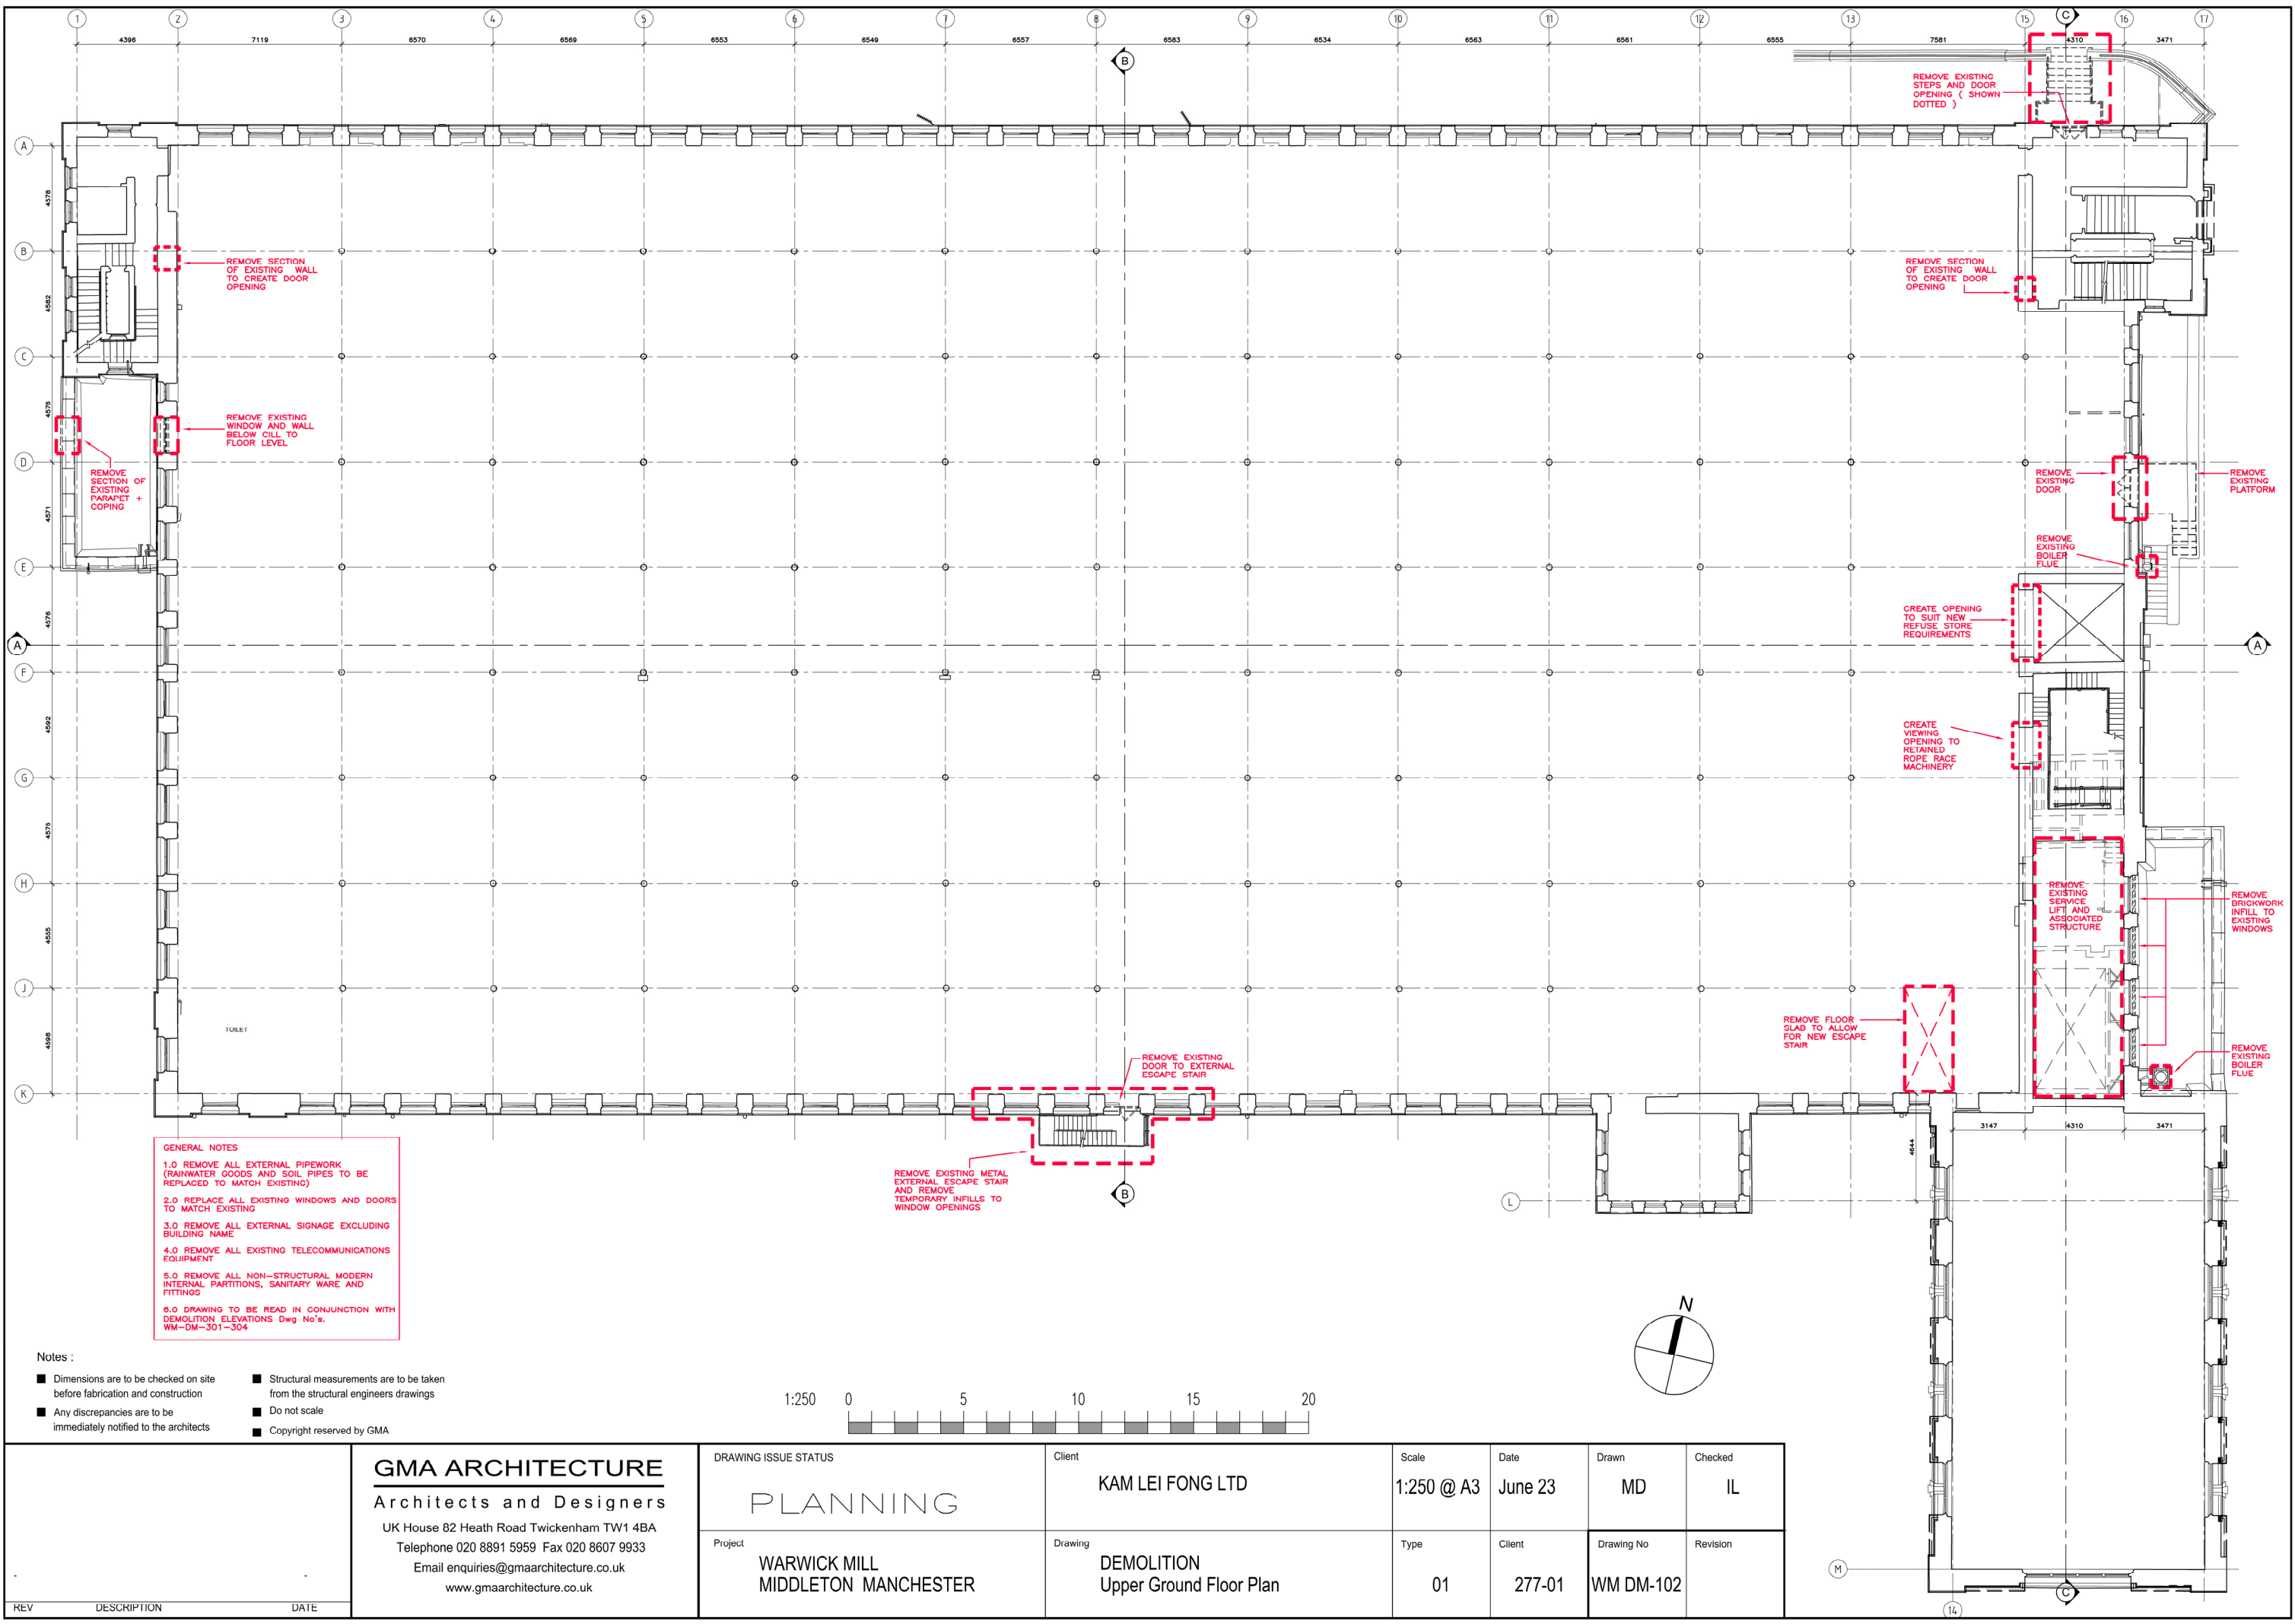

GENERAL NOTES

1.0 REMOVE ALL EXTERNAL PIPEWORK (RAINWATER GOODS AND SOIL PIPES TO BE REPLACED TO MATCH EXISTING)

2.0 REPLACE ALL EXISTING WINDOWS AND DOORS TO MATCH EXISTING

3.0 REMOVE ALL EXTERNAL SIGNAGE EXCLUDING BUILDING NAME

4.0 REMOVE ALL EXISTING TELECOMMUNICATIONS EQUIPMENT

5.0 REMOVE ALL NON-STRUCTURAL MODERN INTERNAL PARTITIONS, SANITARY WARE AND FITTINGS

6.0 DRAWING TO BE READ IN CONJUNCTION WITH DEMOLITION ELEVATIONS Dwg No's. WM-DM-301-304

- Notes :
- Dimensions are to be checked on site before fabrication and construction
 - Any discrepancies are to be immediately notified to the architects
 - Structural measurements are to be taken from the structural engineers drawings
 - Do not scale
 - Copyright reserved by GMA

GMA ARCHITECTURE Architects and Designers UK House 82 Heath Road Twickenham TW1 4BA Telephone 020 8891 5959 Fax 020 8607 9933 Email enquiries@gmaarchitecture.co.uk www.gmaarchitecture.co.uk	DRAWING ISSUE STATUS	Client	Scale	Date	Drawn	Checked
	PLANNING	KAM LEI FONG LTD	1:250 @ A3	June 23	MD	IL
	Project	Drawing	Type	Client	Drawing No	Revision
	WARWICK MILL MIDDLETON MANCHESTER	DEMOLITION Upper Ground Floor Plan	01	277-01	WM DM-102	
REV	DESCRIPTION	DATE				