




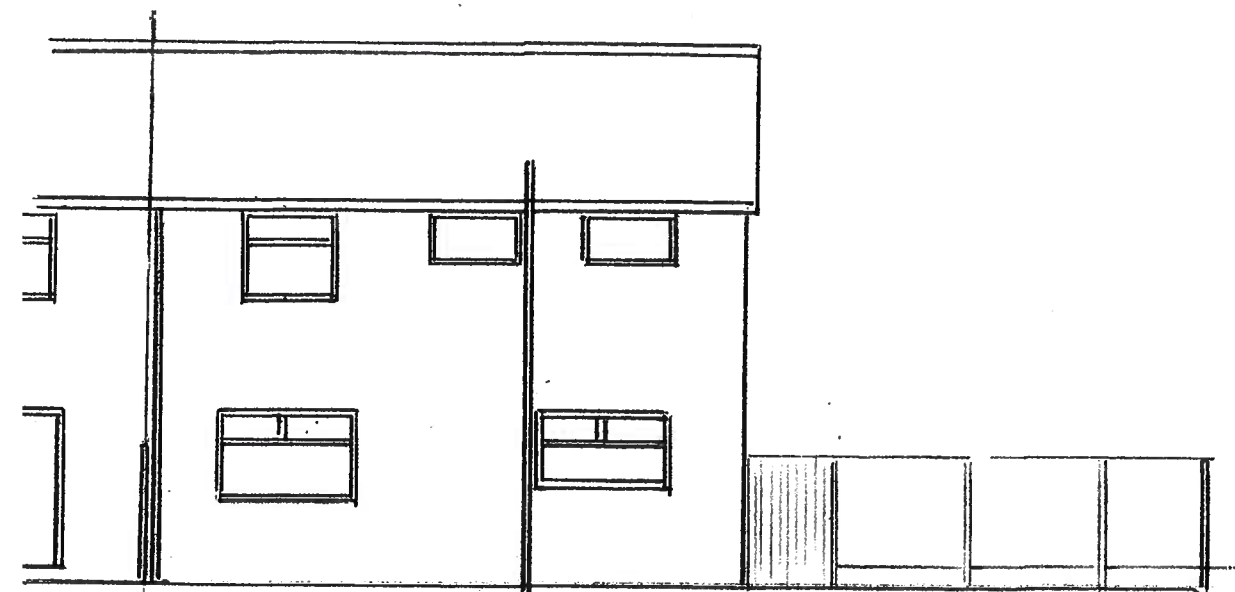


EXISTING REAR ELEVATION

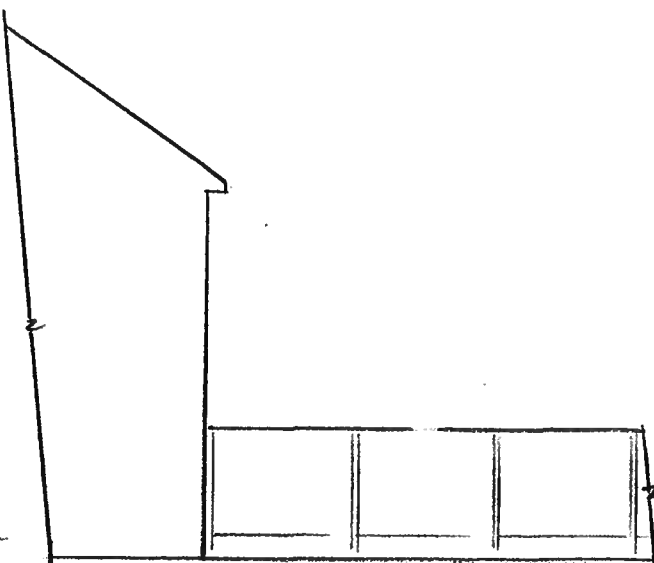


EXISTING SIDE ELEVATION

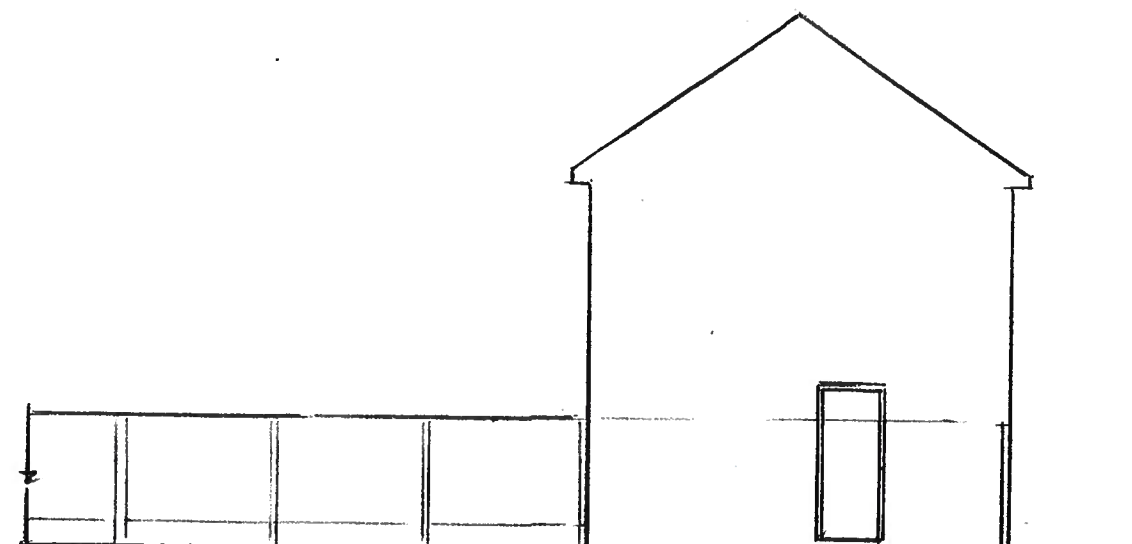


EXISTING SIDE ELEVATION

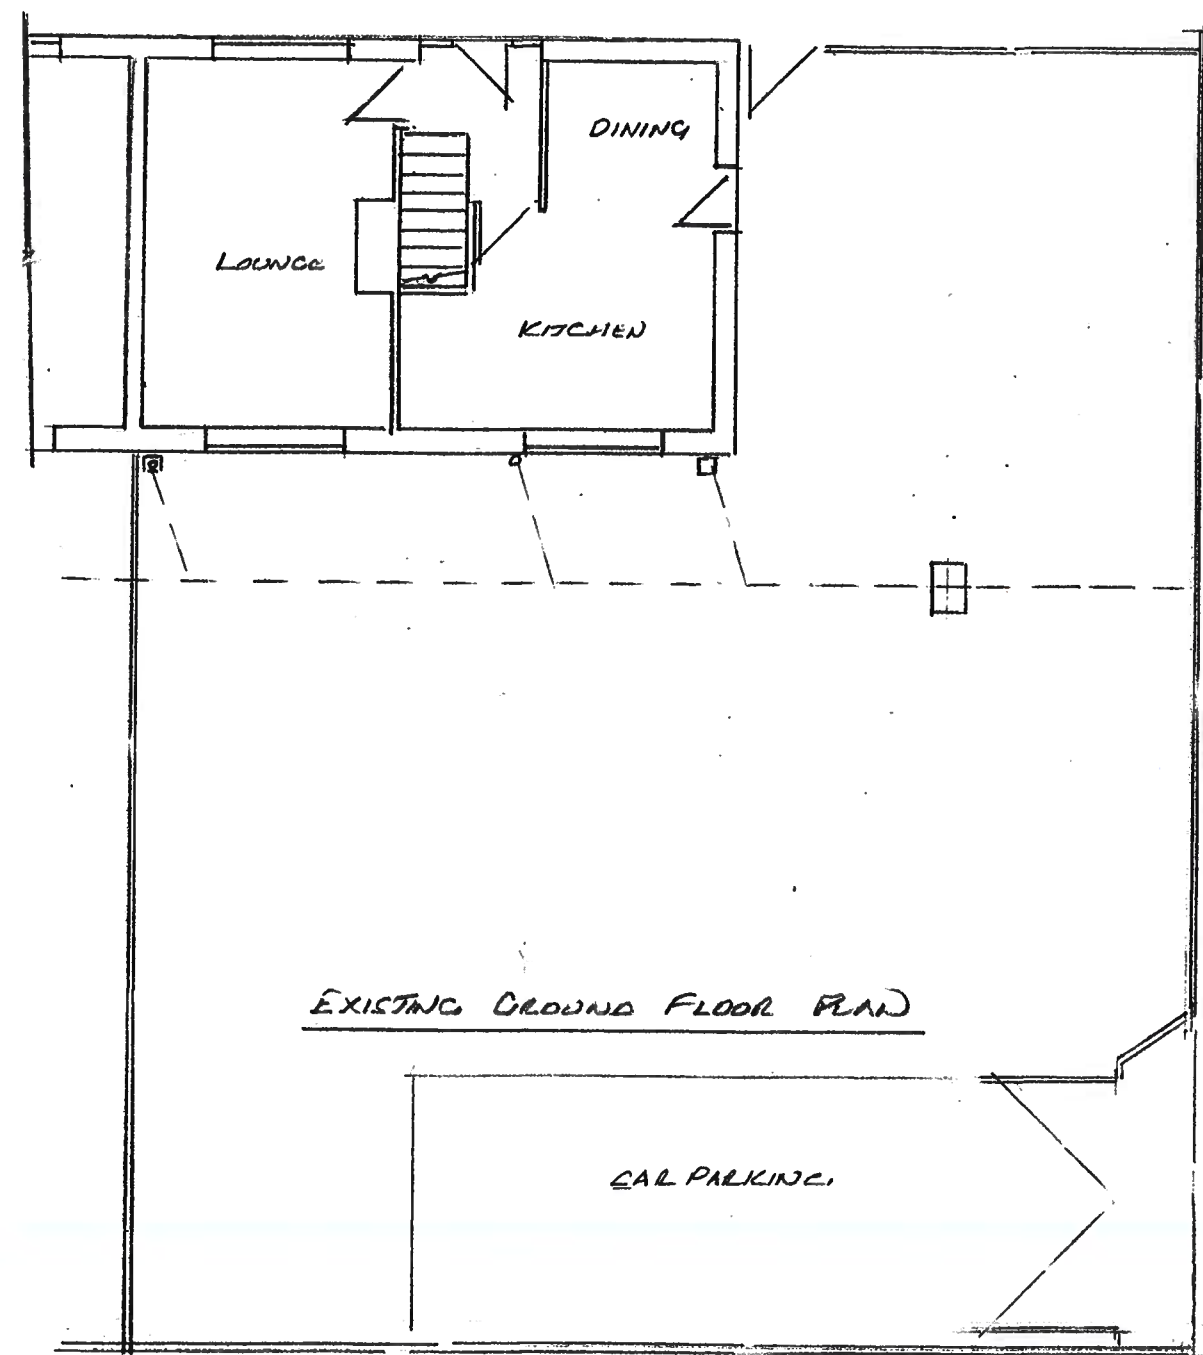

EXISTING GROUND FLOOR PLAN

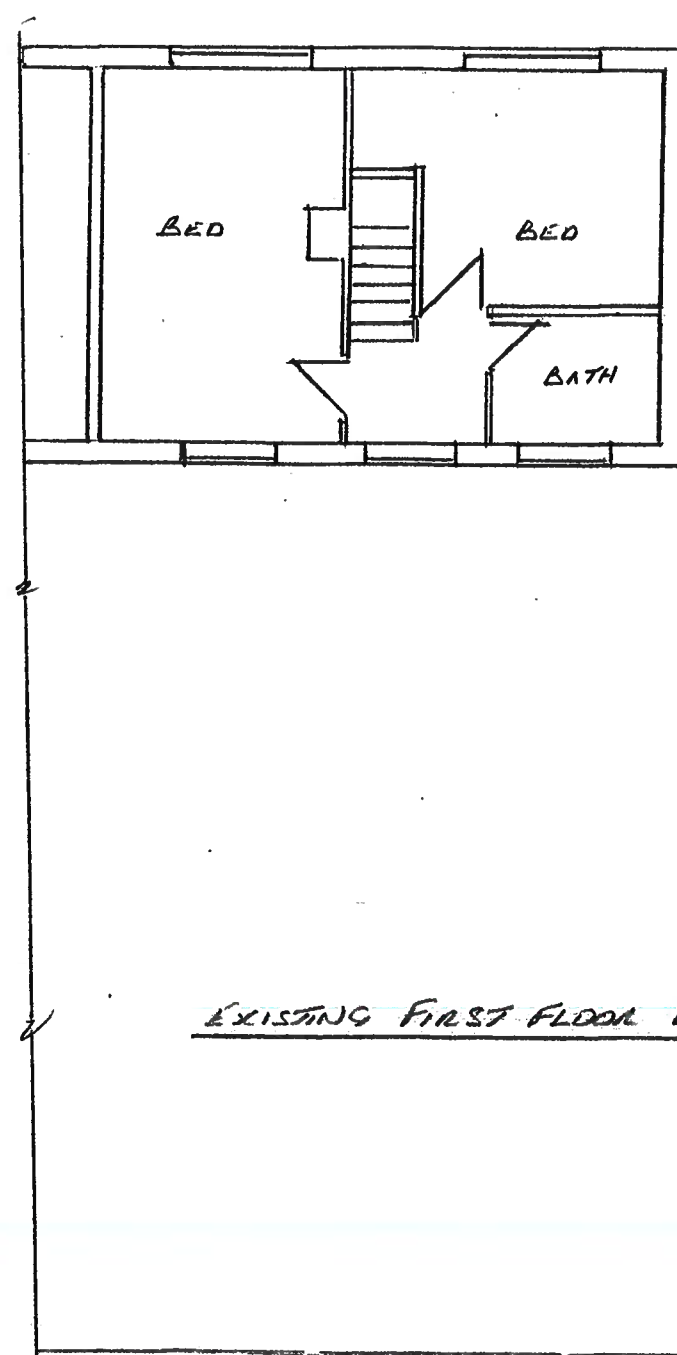

EXISTING FIRST FLOOR PLAN

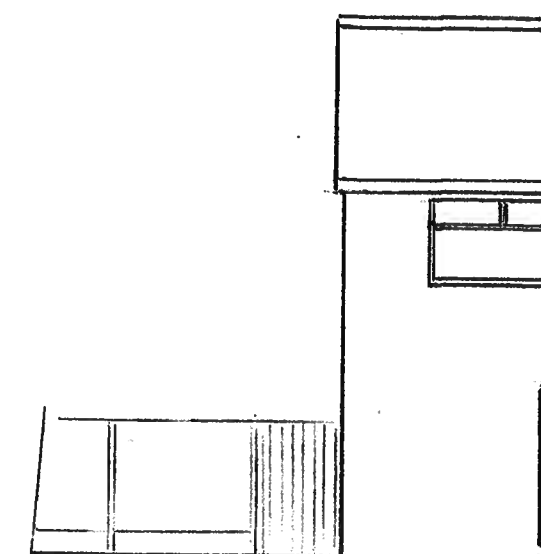


EXISTING FRONT ELEVATION

Thompson Designs
 Tel 0161 705 1458 Mob 07884 318634


Sheet 1
 Existing Plans and Elevations
 11 Eskdale Avenue
 Rochdale OL11 3JK
 Scale 1:100 @ A3 Date August 2022





PROPOSED REAR ELEVATION

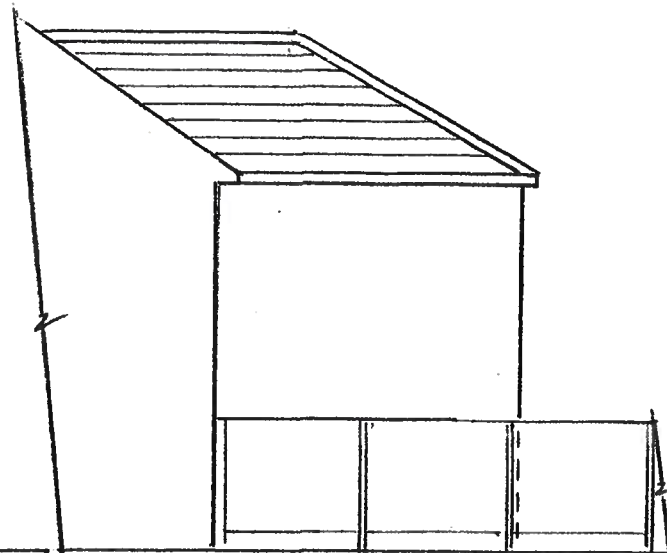

PROPOSED SIDE ELEVATION

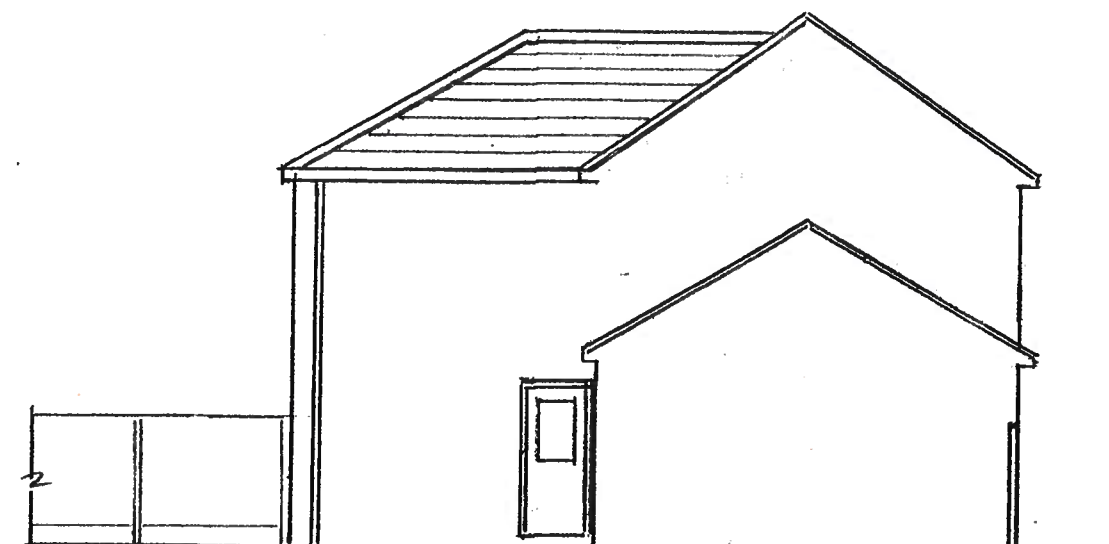

PROPOSED SIDE ELEVATION

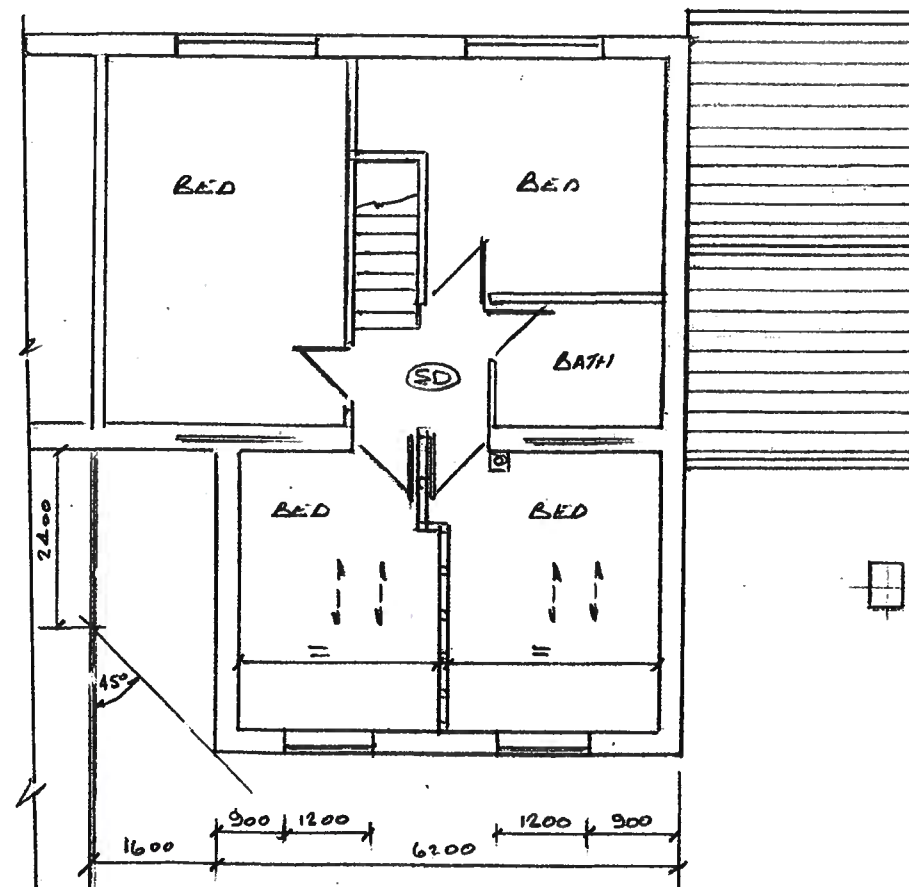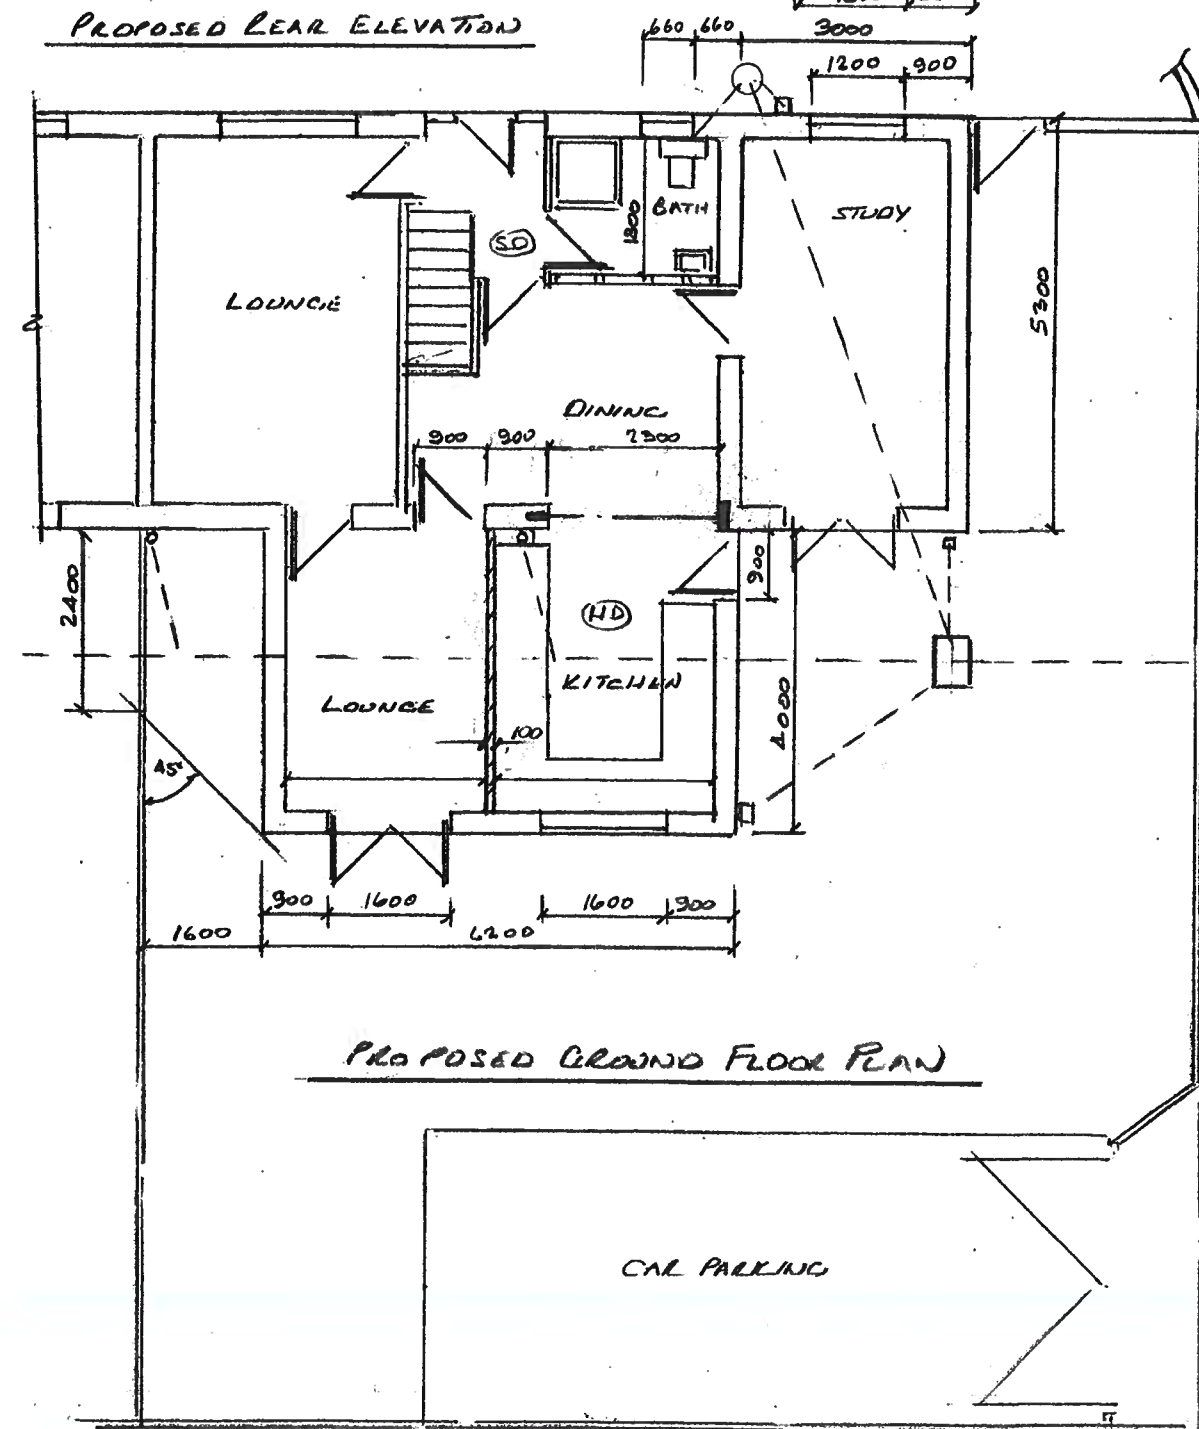

PROPOSED FRONT ELEVATION

Thompson Designs
 Tel 0161 705 1458 Mob 07884 318634
 Sheet 2
 Propose Plans and Elevations
 11 Eskdale Avenue
 Rochdale OL11 3JK
 Scale 1:100 @ A3 Date August 2022

LEV 1