




FIGURED DIMENSIONS TO BE FOLLOWED IN PREFERENCE TO SCALED.
 ALL DIMENSIONS TO BE CHECKED ON SITE.
 IN THE EVENT OF DISCREPANCY REFER TO R T DESIGN
 THIS DRAWING REMAINS THE COPYRIGHT OF R T DESIGN AND MAY NOT
 BE COPIED IN WHOLE OR PART WITHOUT PRIOR WRITTEN CONSENT

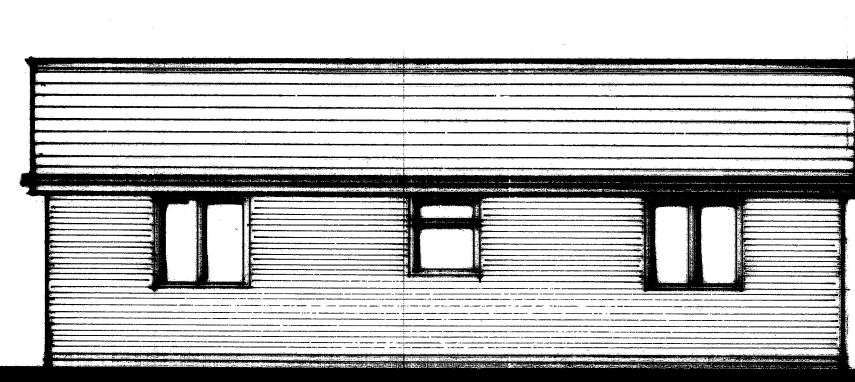


FRONT ELEVATION

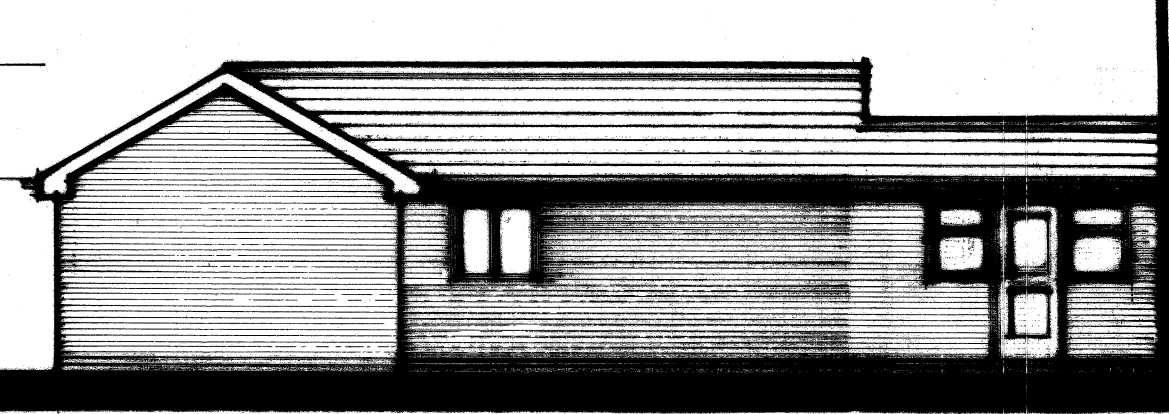


SIDE ELEVATION

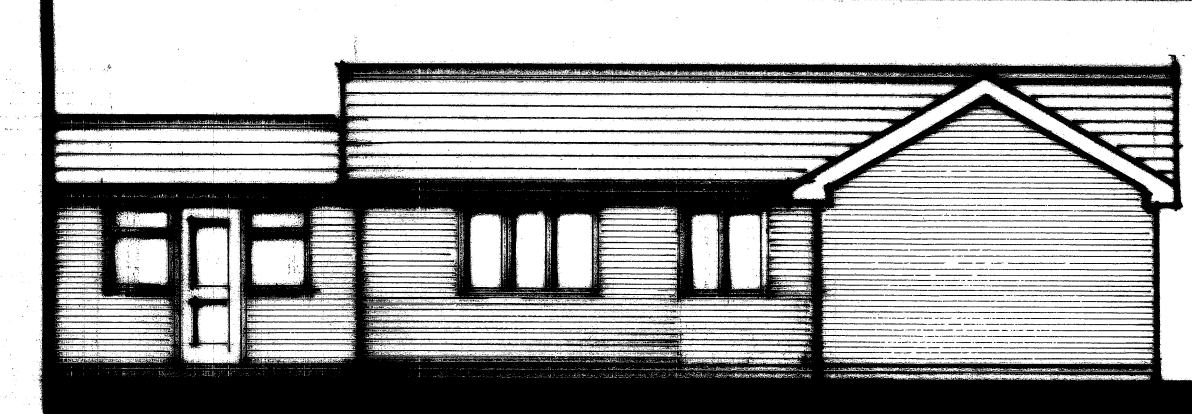



SIDE ELEVATION.

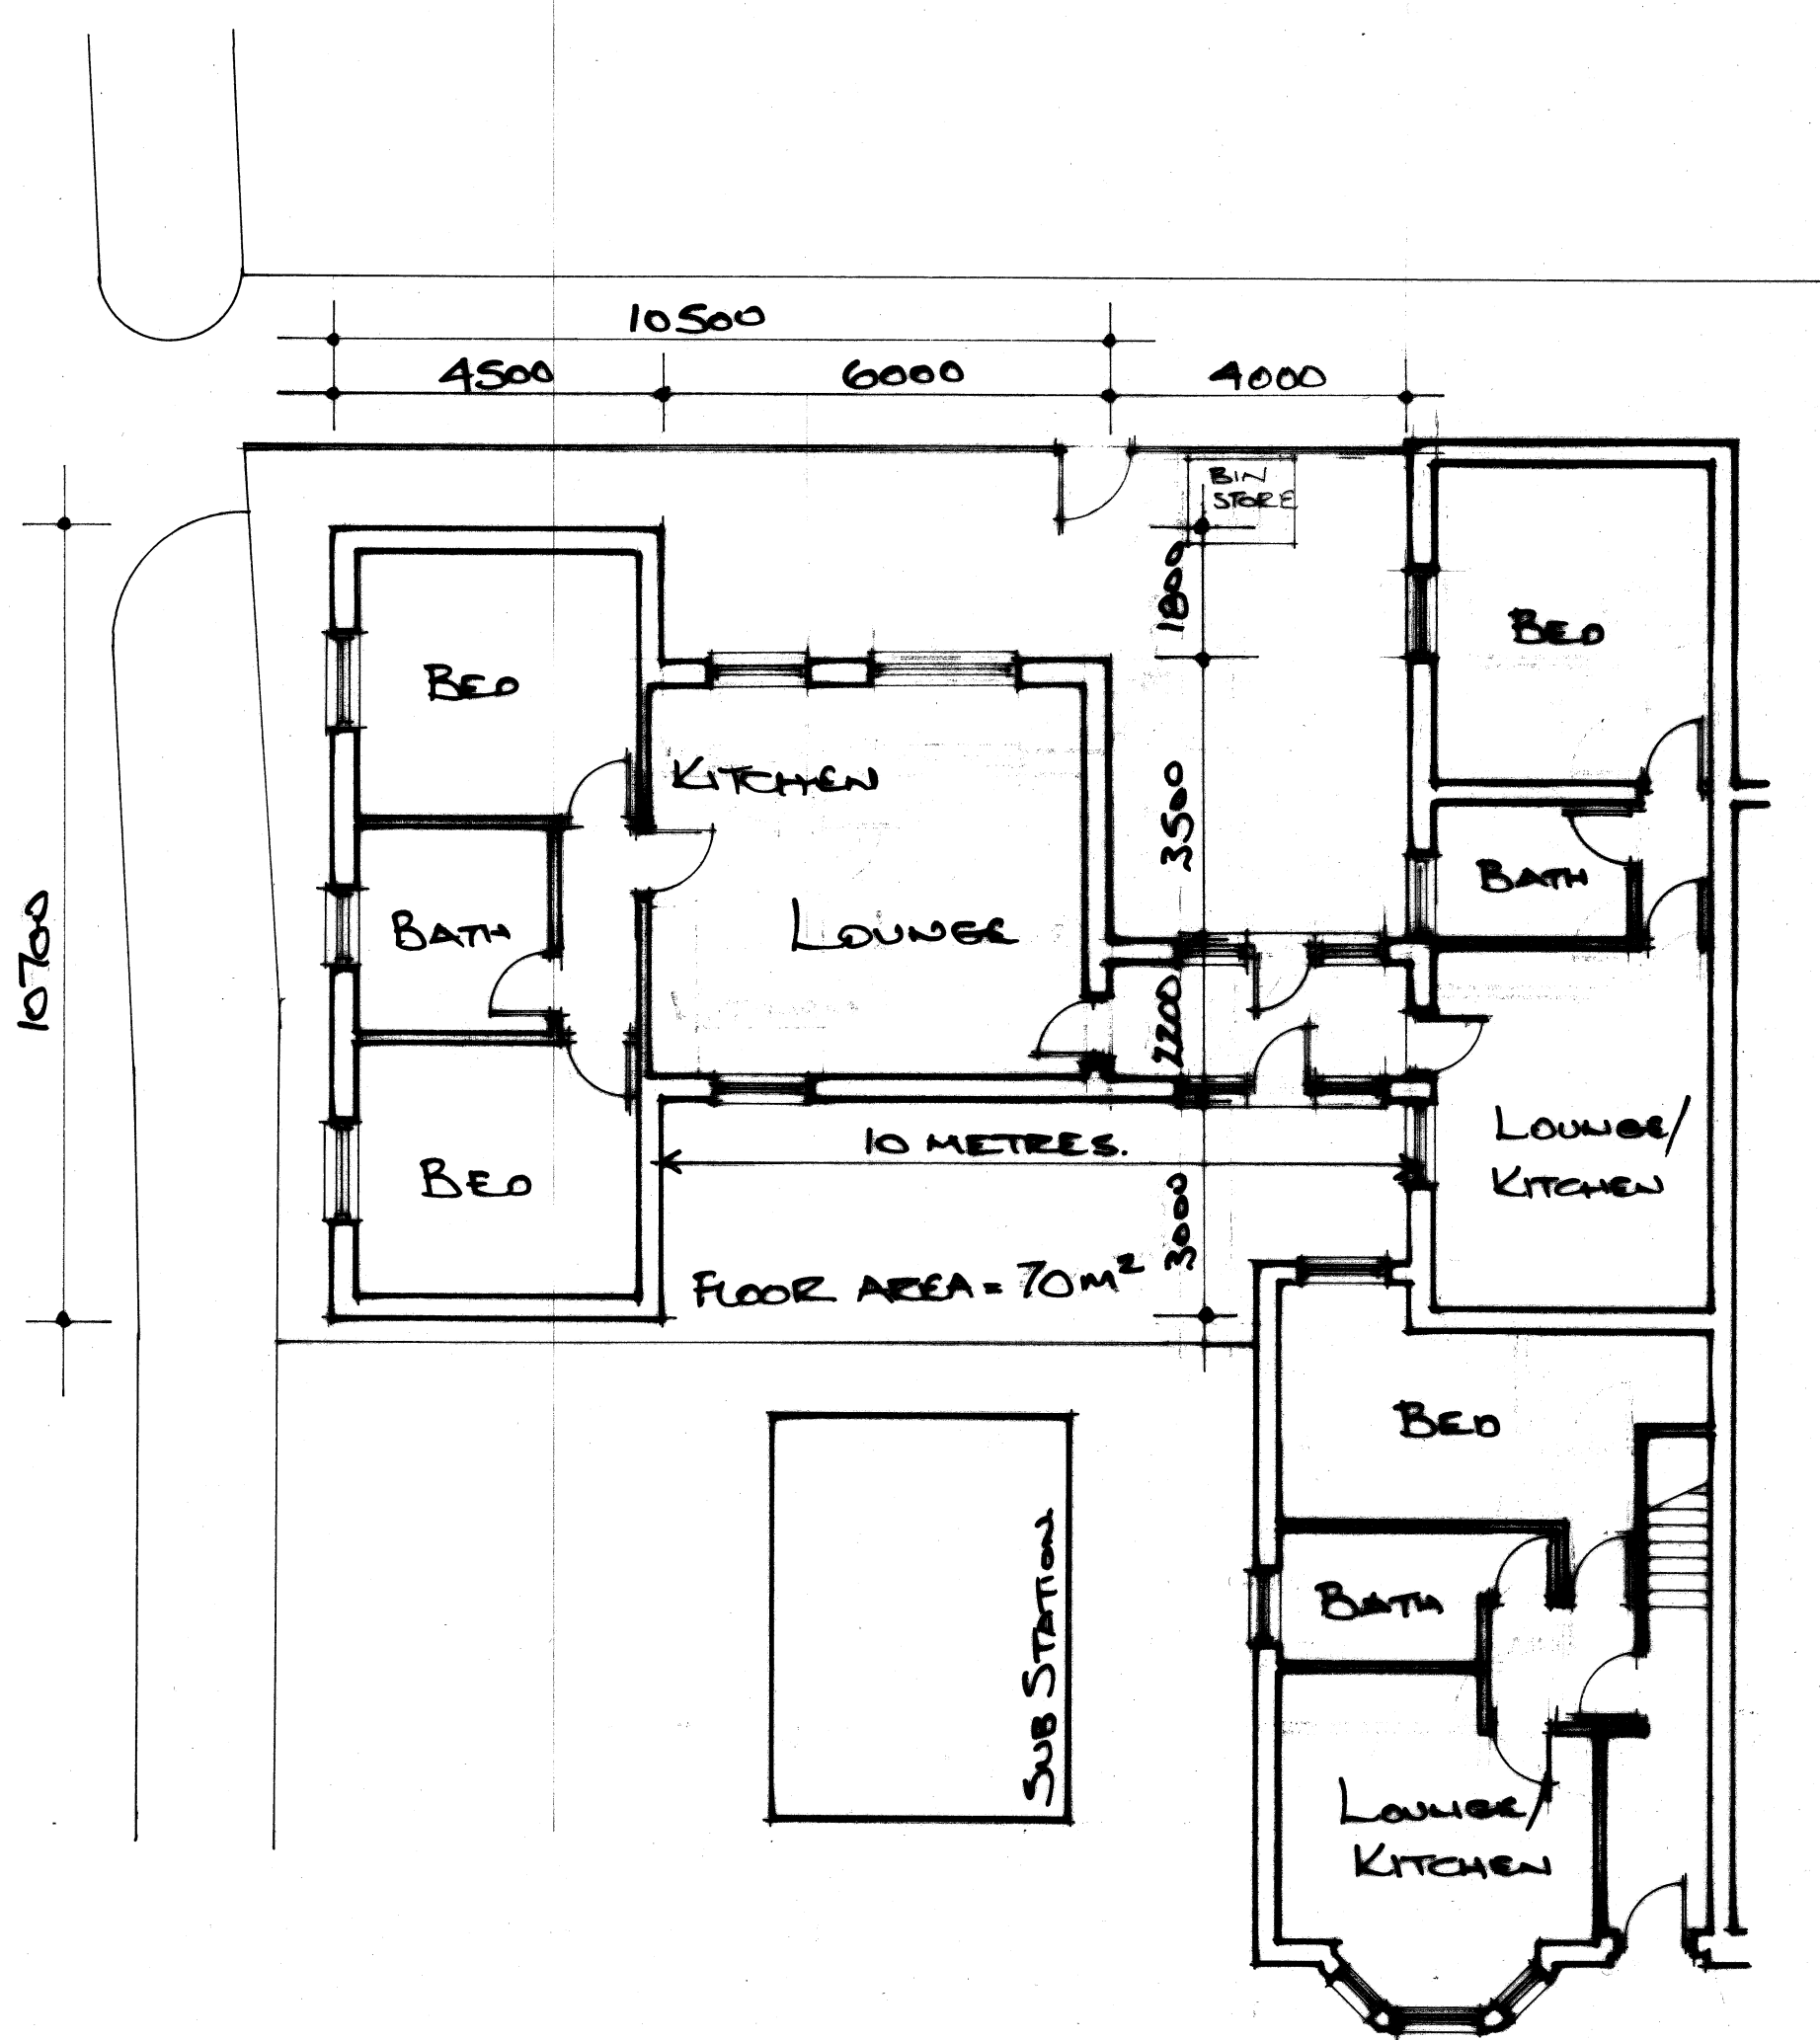

PROPOSED GROUND FLOOR LAYOUT.

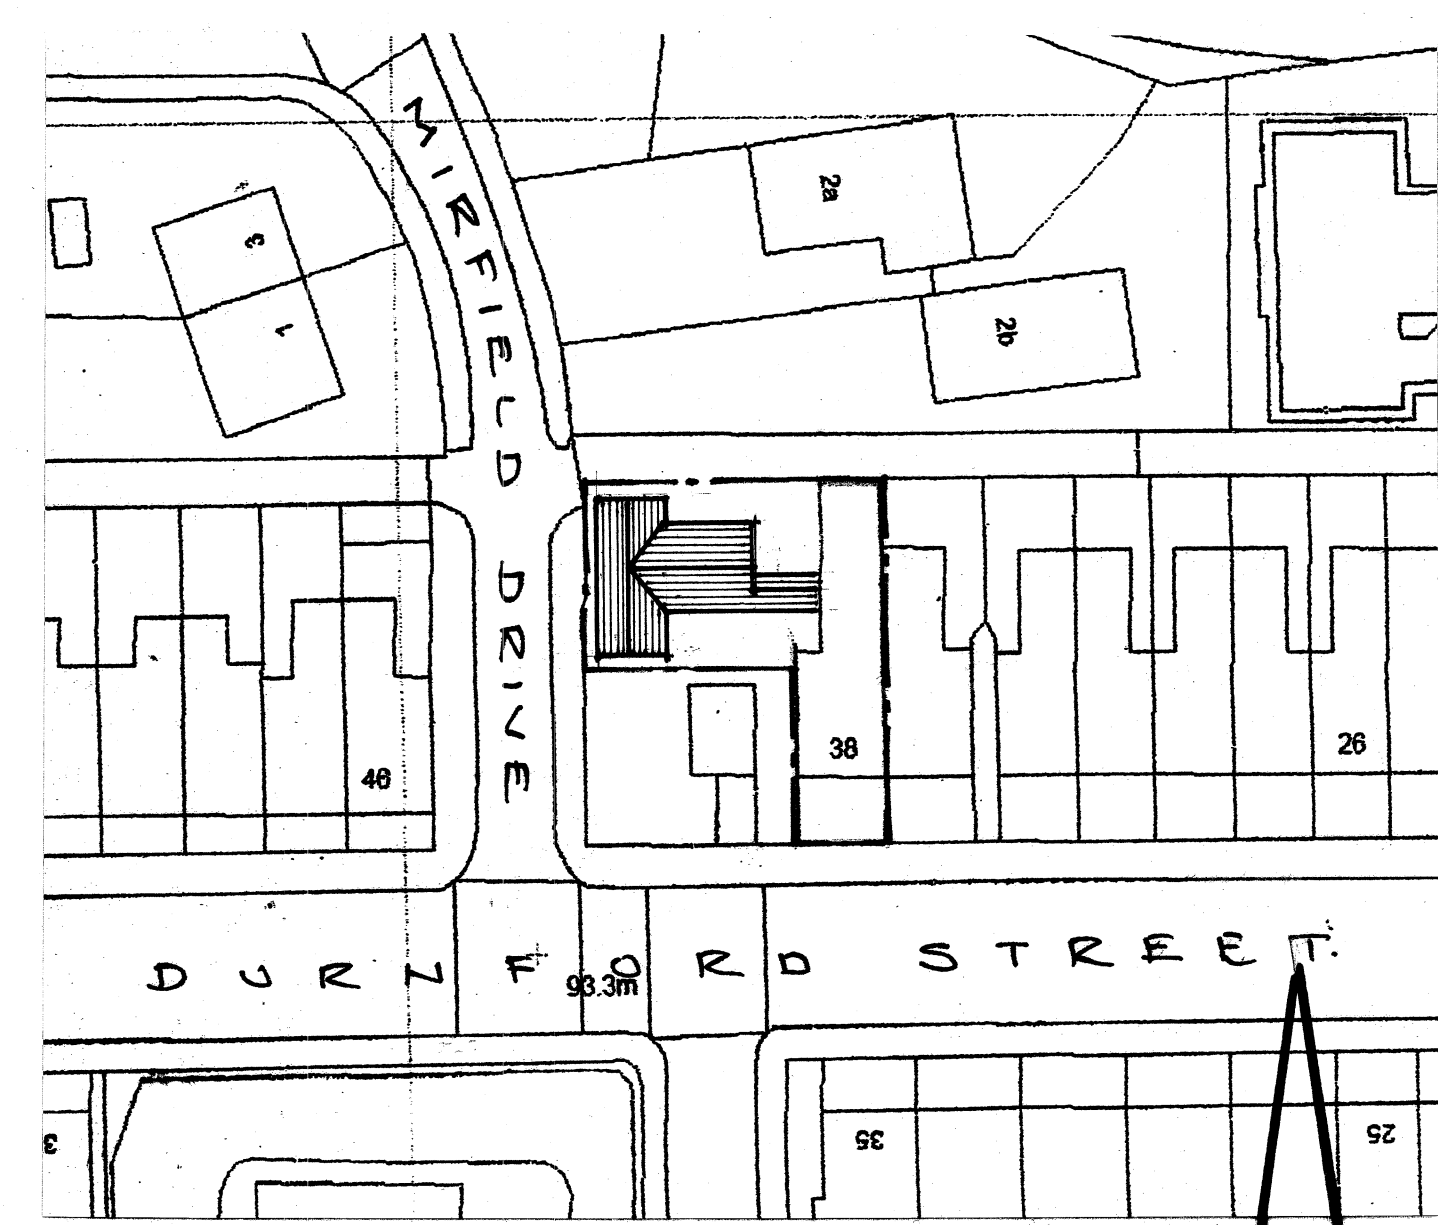


PROPOSED SITE LAYOUT
 SCALE 1:500 @ A2

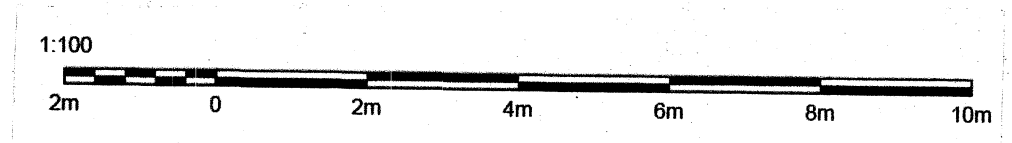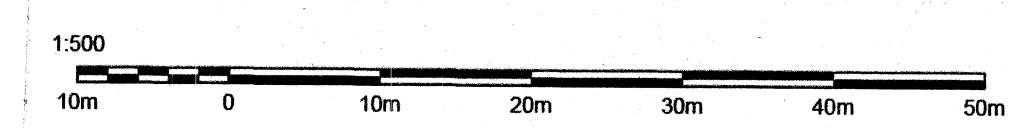

REAR ELEVATION.

REV C - SITE LAYOUT AMENDED.
 REV B - LOUNGE/LINK AMENDED.
 REV A - LINK ADDED

SITE 38 DURNFORD STREET, MIDDLETON, M24 5UD.			
PROJECT PROPOSED 2 BEDROOM ANNEXE TO ONE BEDROOM FLATS COMPLEX			
TITLE EXISTING AND PROPOSED PLANS AND ELEVATIONS			
SCALE 1:100 @A2	DATE SEPT 2022	DRAWN AJL	DRAWING NO DS/PL/22/001C

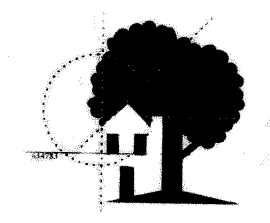

R T DESIGN
 Architectural and Surveying Services

25 Seymour Drive,
 Bradshaw,
 Bolton.
 BL2 3HB
 Tel : 07970 636772