


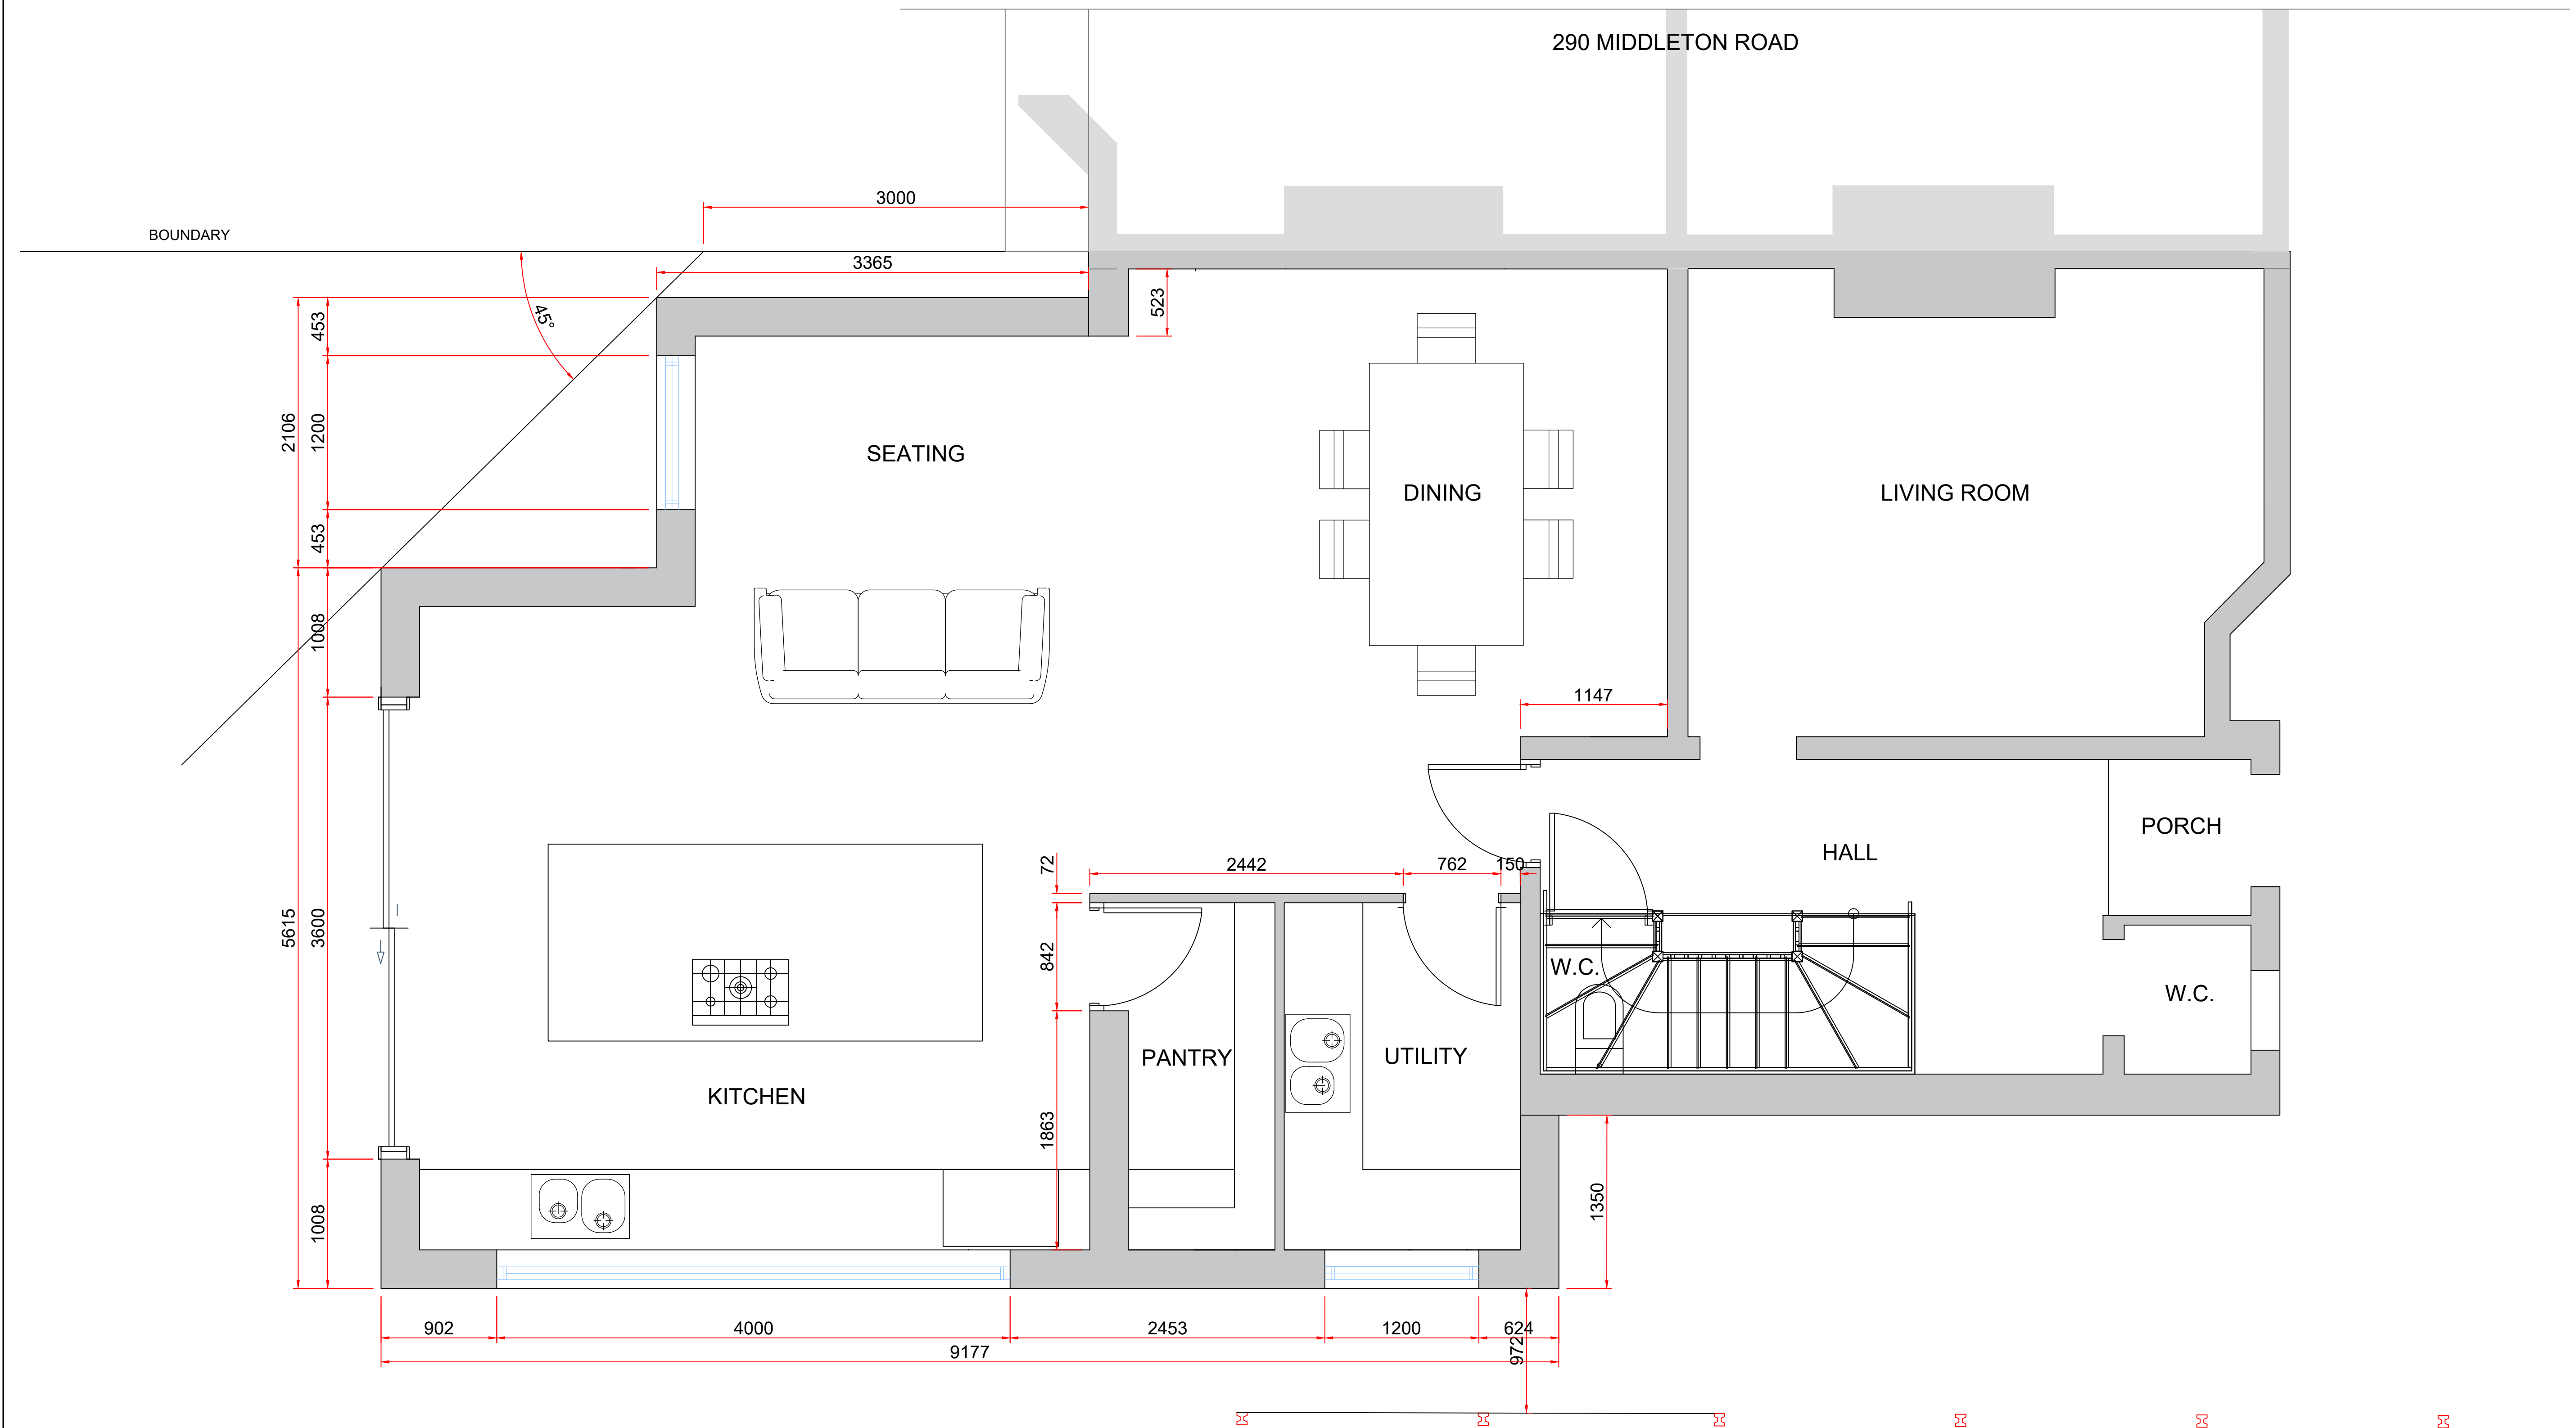

PROPOSED GROUND FLOOR PLAN
(SCALE 1:25)

Mark Corlett		Project/Contract Rear Extension		
Design Stage	Estimating	Discipline/Function Construction		
Drawing Title 292 Middleton Road Proposed Ground Floor Plan	Drawn	---	Checked	---
	Date	15/10/22	Scale	-
	Approved	---	Size	A1
Drawing No. NMC1001-A-DR-1005		Rev. P01.1		