


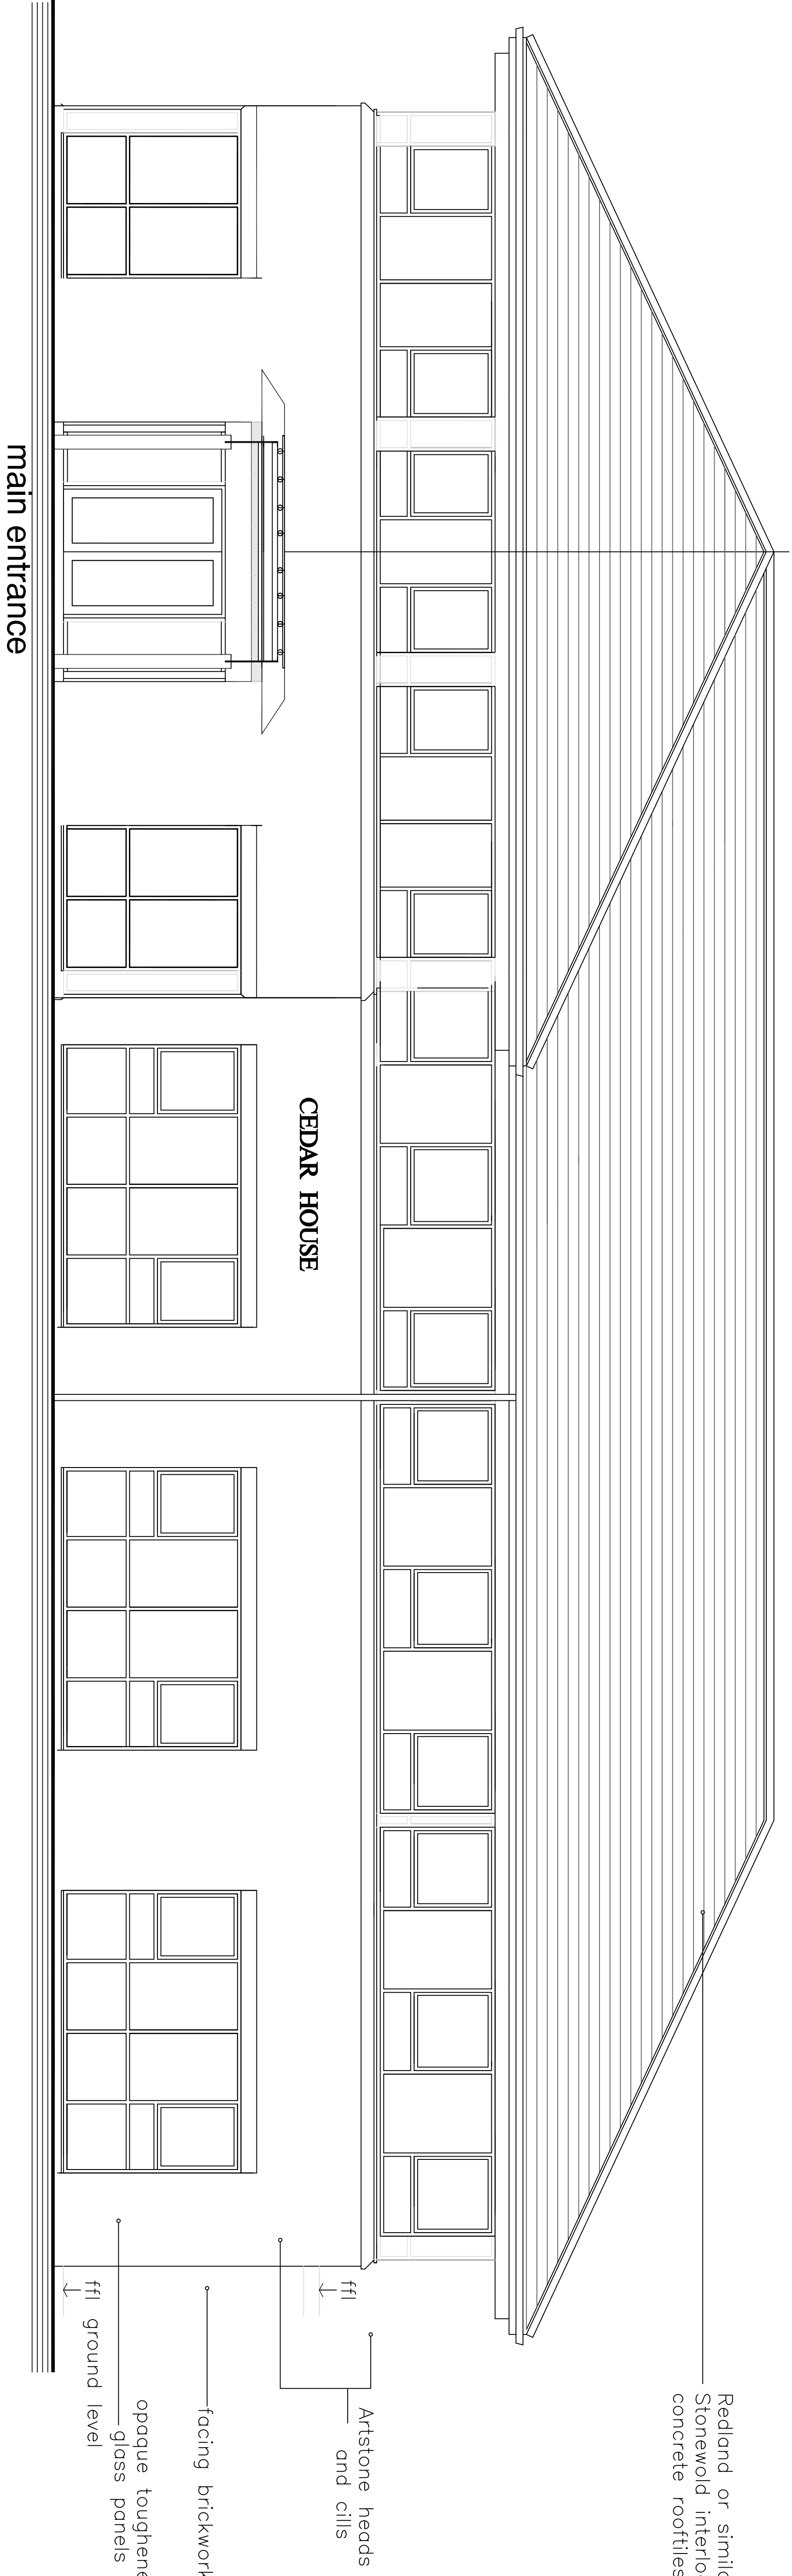

front elevation [NE elevation]

Routes Healthcare

Project Cedar House

Drawing Existing Elevation

Drawing Number	02_000	Date	23/09/2022	Drawn by	RG
Dwg Status	Tender	Scale	1:50@A1	Checked by	

OBI