




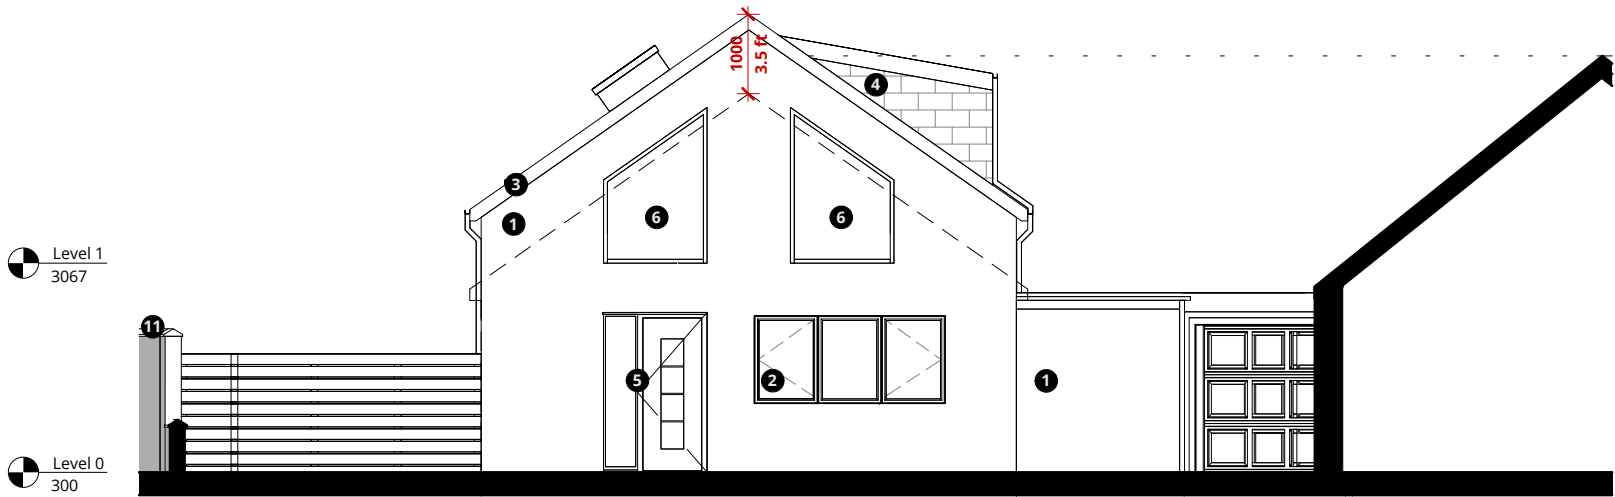

1 Proposed Front Elevation (East)
1 : 100

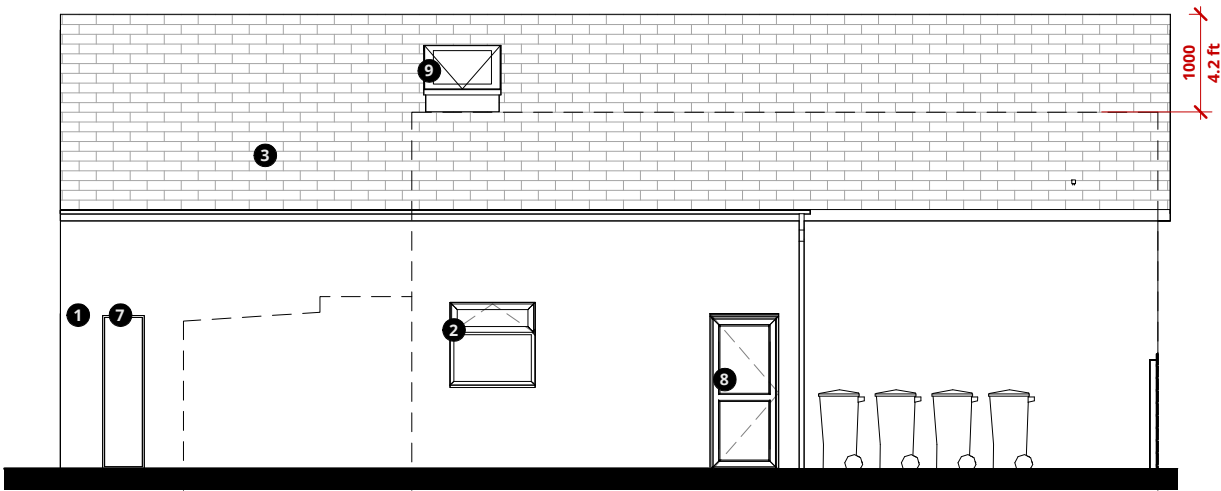

3 Proposed Front Side Elevation (South)
1 : 100

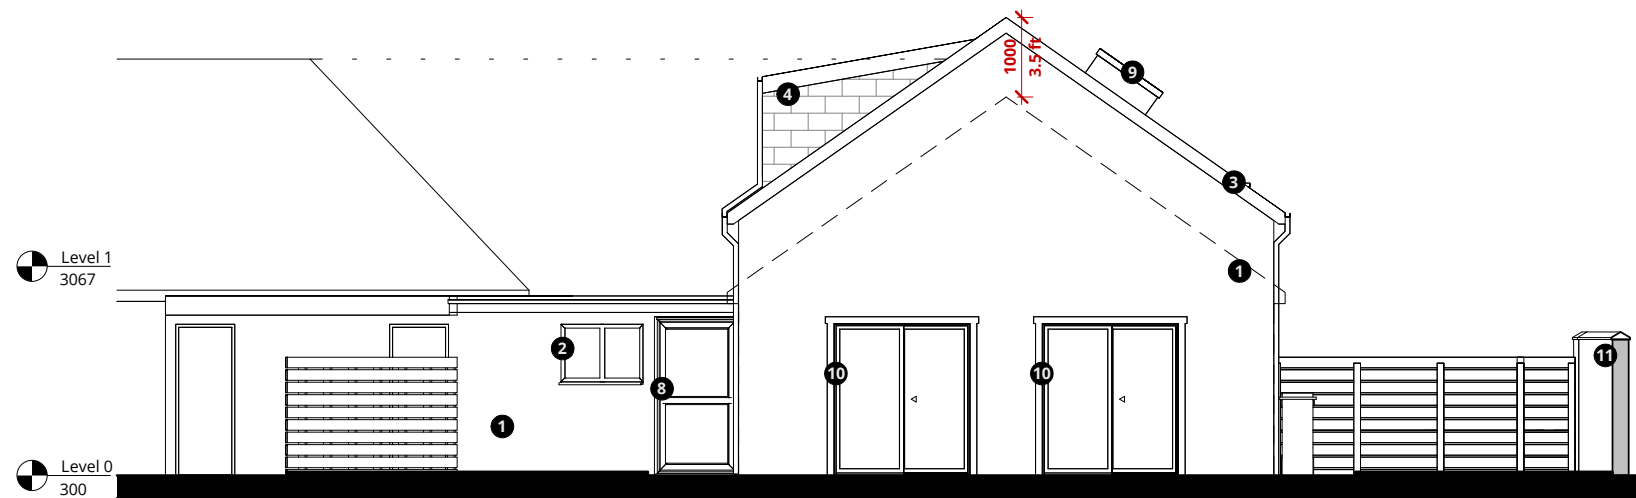

2 Proposed Rear Elevation (West)
1 : 100



4 Proposed Rear Elevation (Through Garage) (North)
1 : 100

0m 1m 2m 3m 4m 5m
SCALE 1:100

MATERIALS KEY			
1	Off white render	7	Full height glazing flush casement window
2	Flush casement windows - dark colour	8	New rear door
3	Grey Roof Tiles with dark fascias & RWP	9	Rooflight
4	Grey rosemary roof tile to dormer	10	Slim framed french doors
5	New entrance door with glazed side panels	11	Rendered boundary wall with precast copings (mid tone render)
6	New feature pitched glazing	12	New aluminium telescopic sliding vehicle gate entry

RALA SHALL HAVE NO RESPONSIBILITY FOR ANY USE MADE OF THIS DOCUMENT OTHER THAN FOR THAT WHICH IT WAS PREPARED AND ISSUED. ALL DIMENSIONS SHOULD BE CHECKED ON SITE. DO NOT SCALE FROM THIS DRAWING

ANY DRAWING ERRORS OR DIVERGENCIES SHOULD BE BROUGHT TO THE ATTENTION OF RALA AT THE ADDRESS SHOWN BELOW.

DRAWINGS SHALL BE READ IN CONJUNCTION WITH THE FOLLOWING BEFORE WORK COMMENCES:

- THE CDM DESIGN ISSUES REGISTER
- THE RALA RISK SERIES OF DRAWINGS
- THE PROJECT CDM RISK REGISTER

NOTES

P00	Client Workshop 2	RB	RB	03/09/23
P01	Client Feedback	RB	RB	07/09/23
P02	Client Feedback	RB	RB	10/09/23
P03	Revised Scheme Issue	RB	RB	11/11/23
P04	Planning Issue	RB	RB	12/11/23

REVISION	DESCRIPTION	DRAWN	CHECKED	DATE
----------	-------------	-------	---------	------

REVISION	DESCRIPTION	DRAWN	CHECKED	DATE
----------	-------------	-------	---------	------

CLIENT

11 Hackford Close,
Brandlesholme,
Bury,
Greater Manchester,
BL8 1XP
United Kingdom

T +44 [0]7564 361 972



PROJECT TITLE 35 Milnrow Road		SCALE @ A3 1 : 100 DATE FIRST ISSUED 02/09/23
ROP JOB NUMBER P0045	ISO 27001 CLASSIFICATION Planning	
DRAWING TITLE Proposed Elevations		REVISION P04
DRAWING NO. MNR-RALA-ZZ-XX-DR-A-(PL)-0003		