


Conway Architectural Design shall have no responsibility for any use made of this document other than for that which it was prepared and issued. This drawing should not be scaled. Work to figured dimensions only.
All dimensions and levels to be checked on site. No building work is to be started until all relevant approvals are in place. Any discrepancies should be reported to Conway Architectural Design. This drawing should not be reproduced without written permission from Conway Architectural Design.

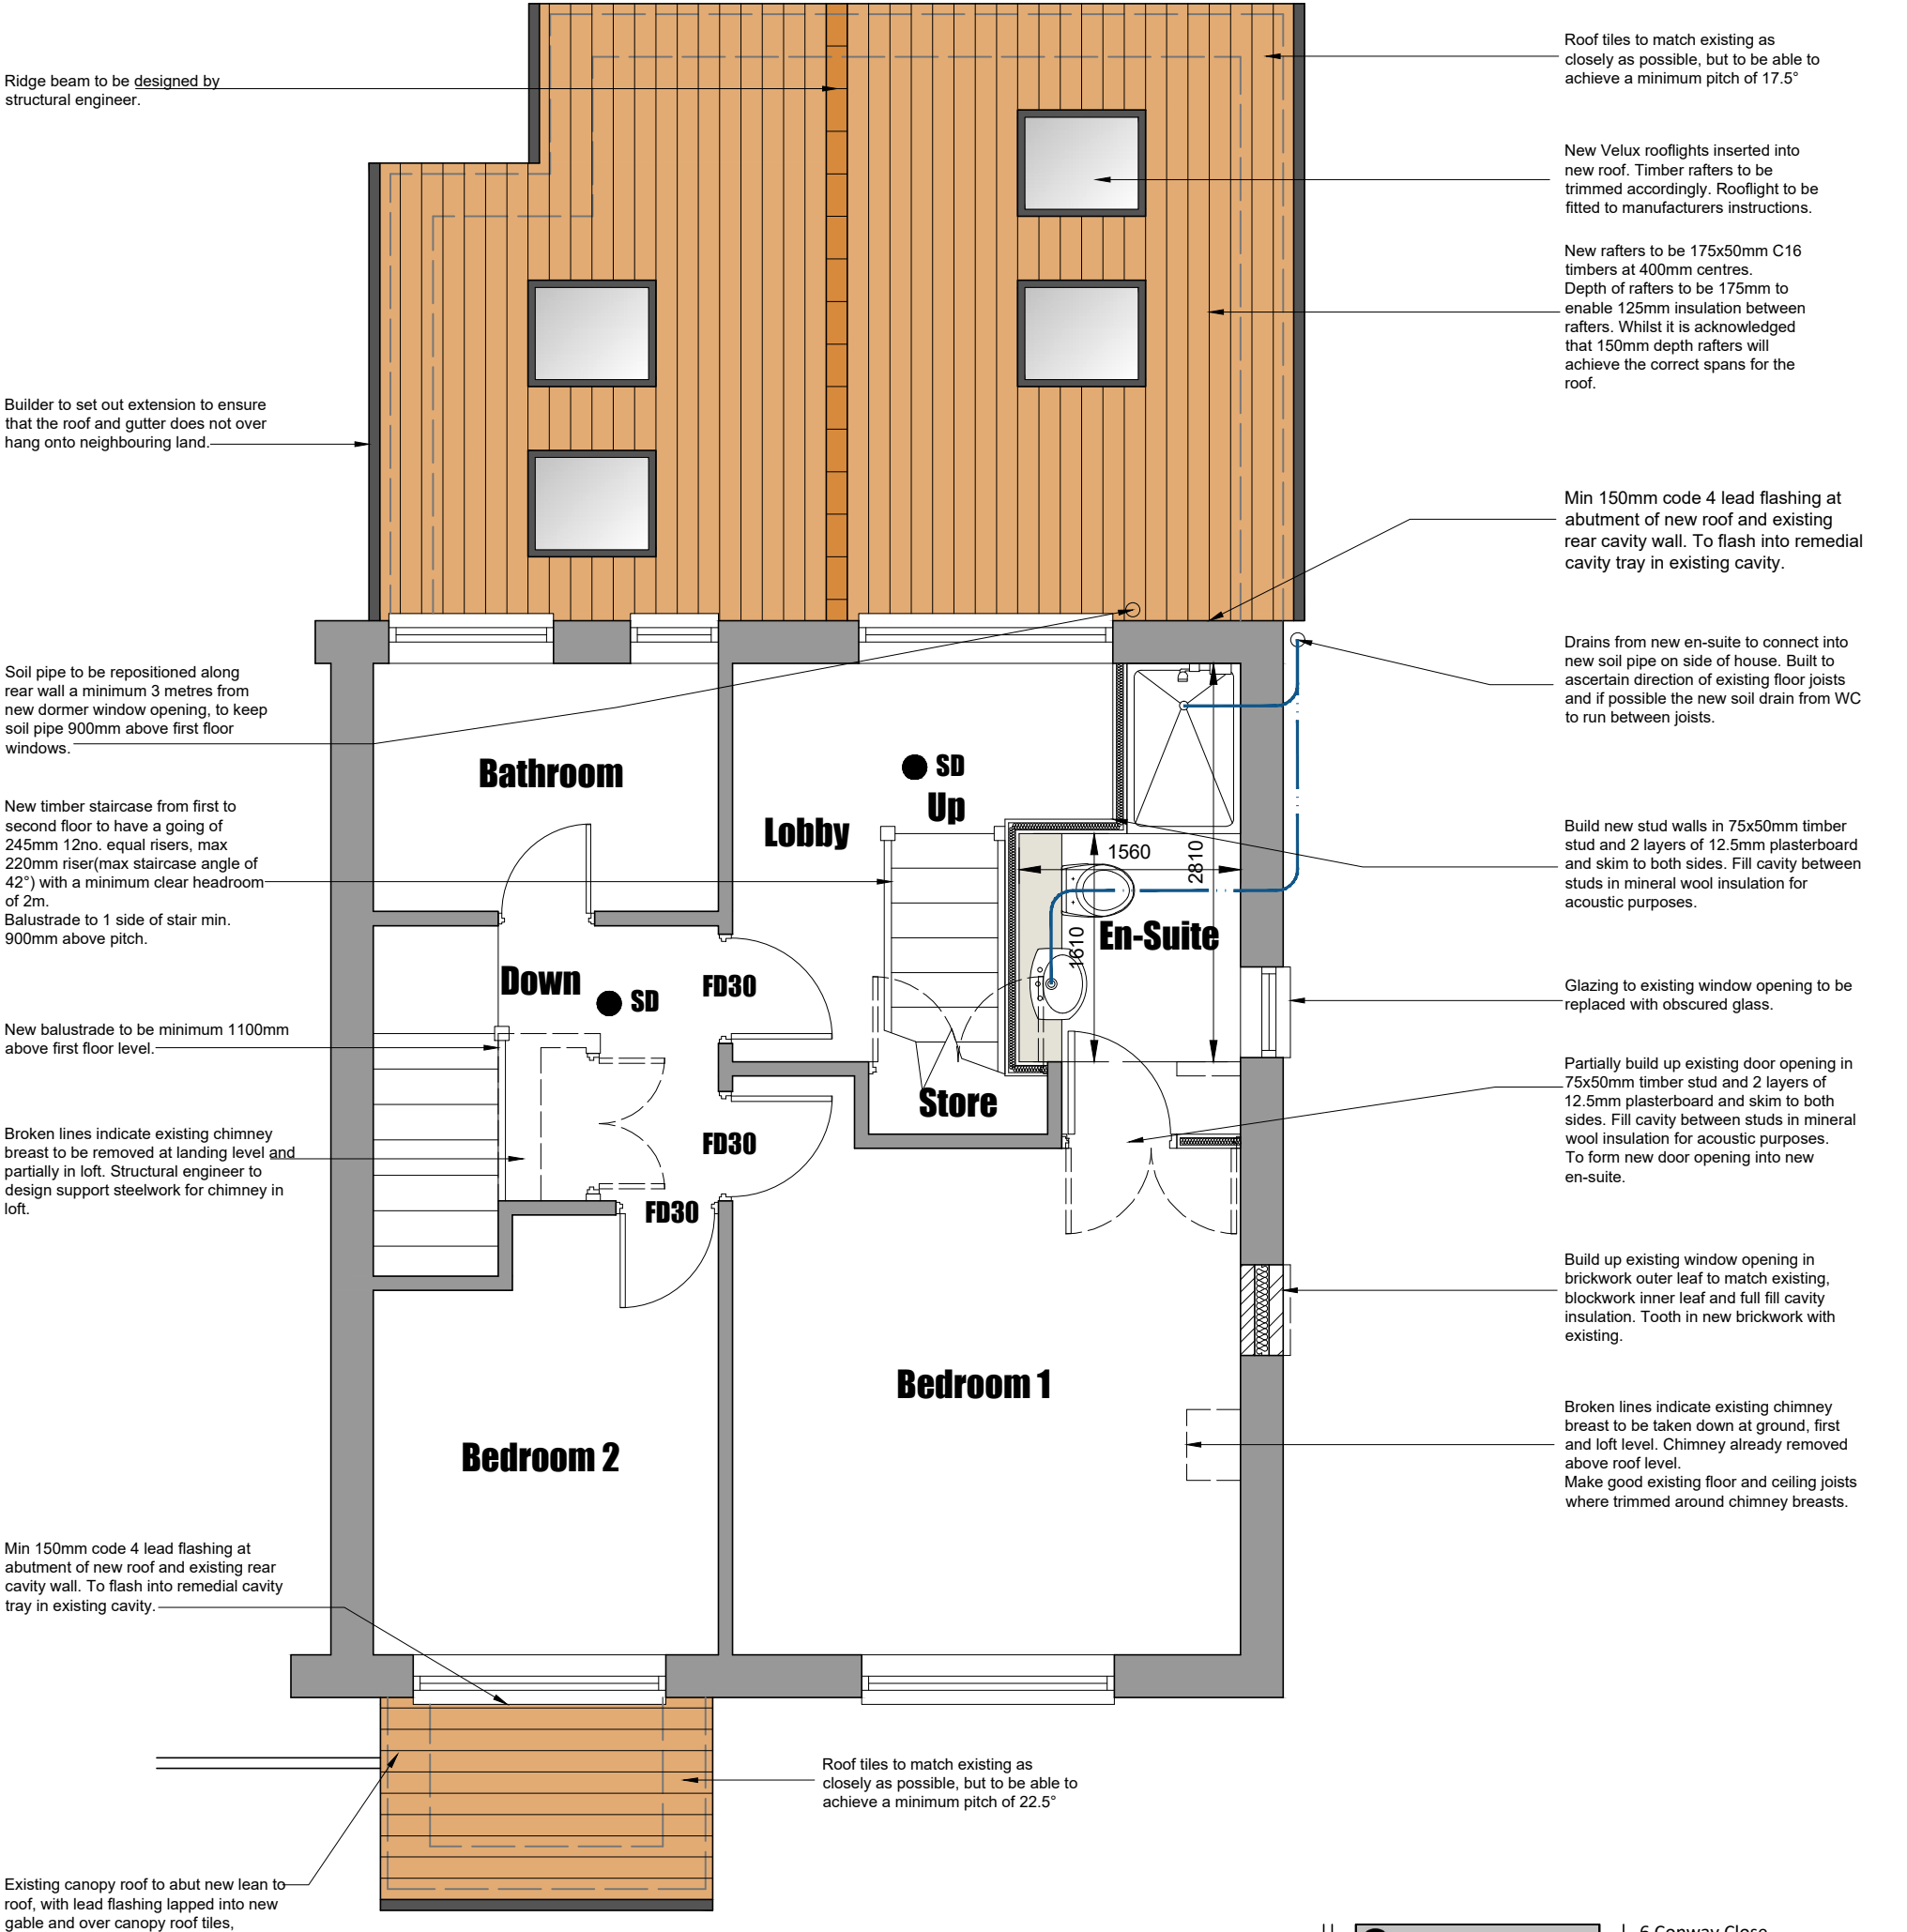

- **HD** Indicates heat detector.
- **SD** Indicates smoke detector.
- FD30** 30min fire door.

Conway Architectural Design

6 Conway Close
Alkington
Middleton
Manchester, M24 1EW
E: conway-design@outlook.com

JOB TITLE :
ADDRESS :
DRAWING TITLE :
SCALE :
DRAWN : xxx

Extensions And Alterations
18 Conway Close, Alkington
Proposed First Floor Plan
1:50 @ A3
DATE : 02.11.23

JOB NO./
DWG NO.

798-09A